

This drawing is copyright of CLARK & MASLIN Ltd and may not be copied or reproduced without permission. Figured dimensions are to be taken in preference to scaled dimensions. Large scale drawings to have preference to small scale drawings. Dimensions for fixed-in items are to be checked on site prior to manufacture.



REV	DETAIL OF REVISION	BY	DATE
-----	--------------------	----	------

A
B

AMENDED TO UPDATED PLANS
AMENDED TO UPDATED PLANS

DN
HH

30/09/24
01/12/25

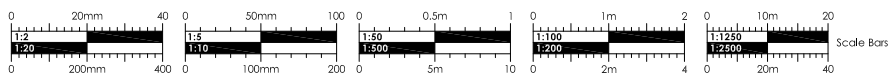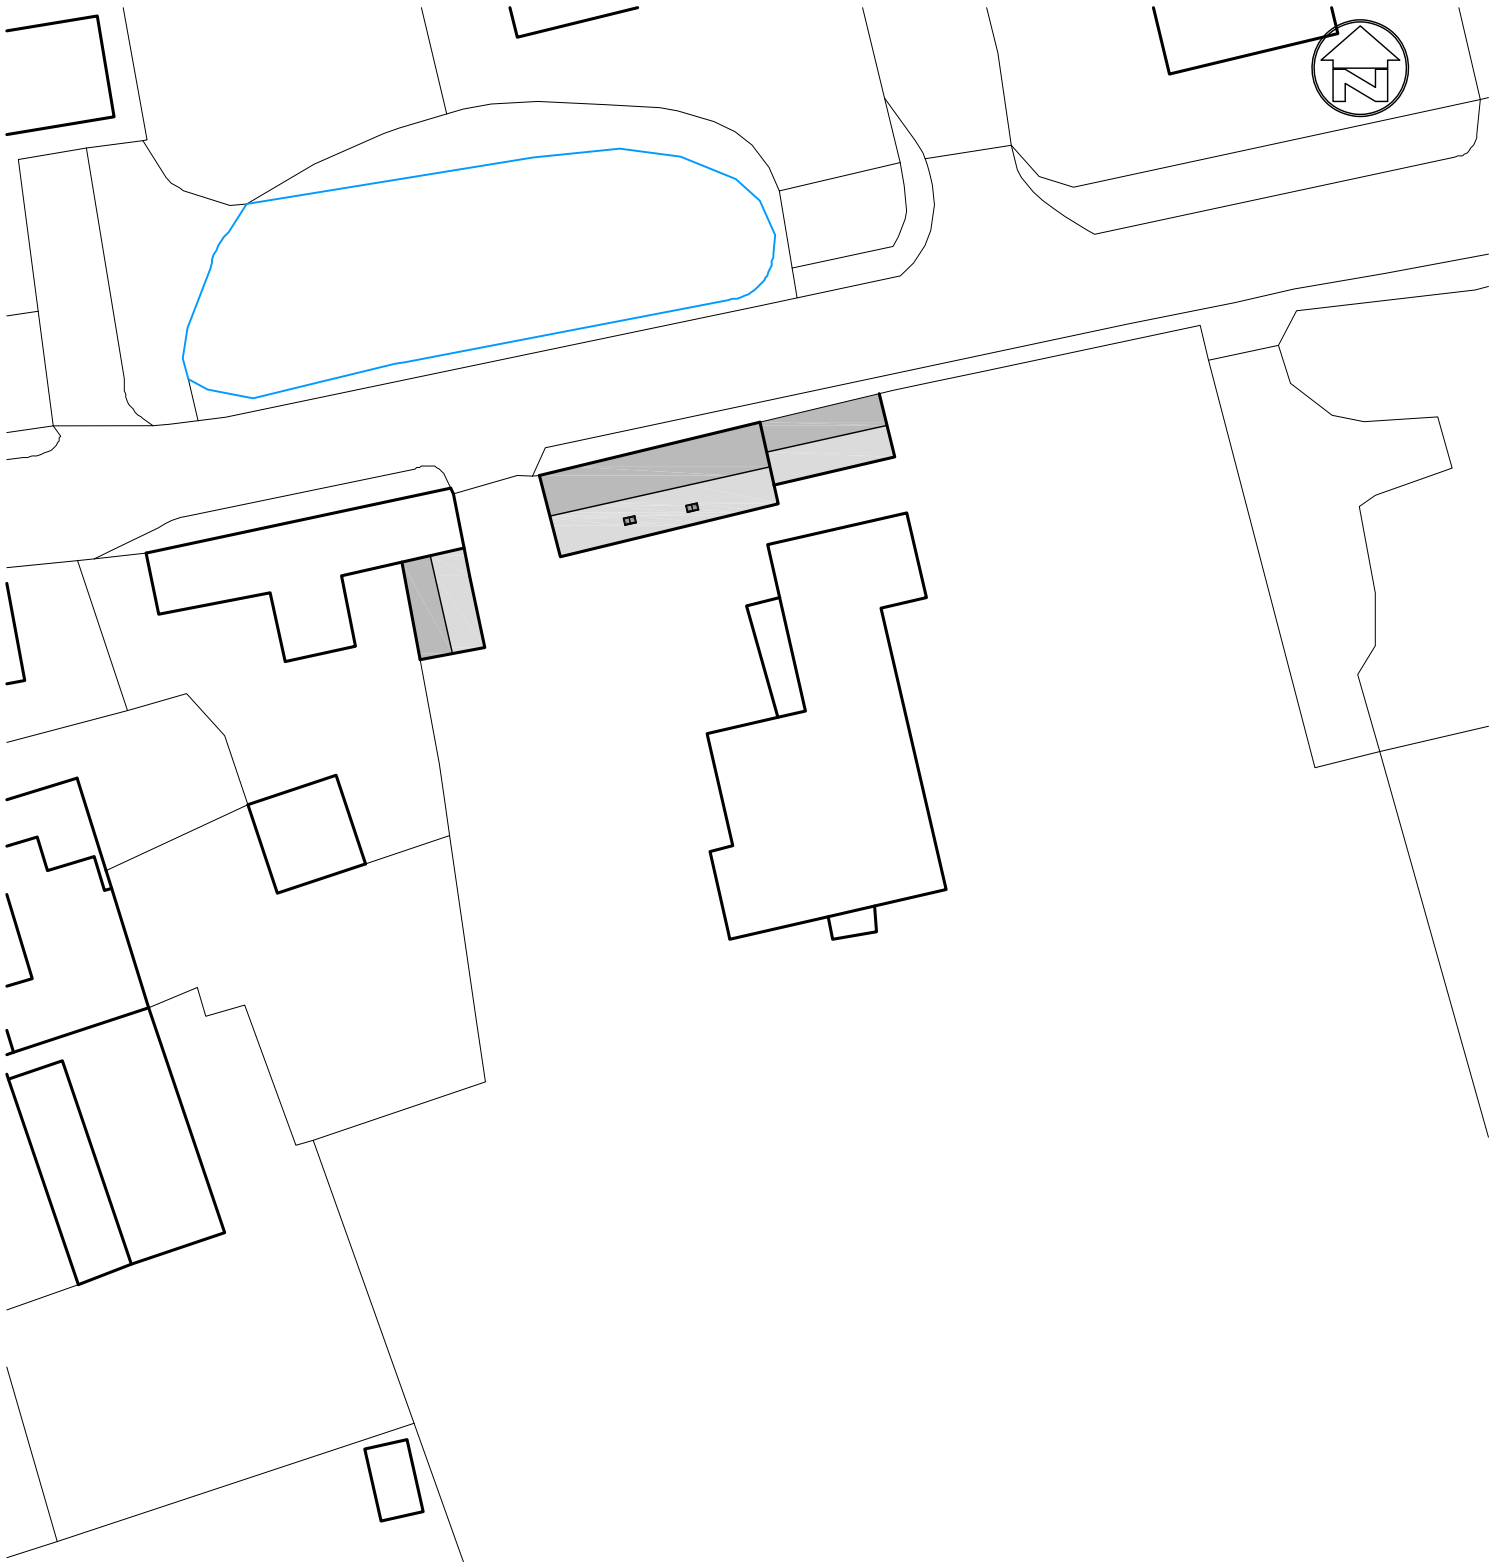



CLARK & MASLIN

Unit 5, Charlton Business Park
Crudwell Road, Malmesbury
Wiltshire, SN16 9RU
Telephone: 01666 822911

Planning Architecture Conservation

Client MR & MRS M. WOODHOUSE		Document Type PLANNING DRAWING	
Project PROPOSED CONVERSION AND RE-ROOFING TO OUTBUILDINGS, OAKSEY COURT, MALMESBURY, SN16 9TF		Scale 1:500	PG Size A4
Description PROPOSED BLOCK PLAN		Date MAR '23	Drawn DN
		Drawing No 5483/52	Revision B