


General Notes:

Read with other drawings and specifications
All work subject to site conditions, opening up, Planning and Conservation Officer Approval, Statutory Authority Requirements and our terms and conditions.
Site dimensions to be taken.

Timber to EC5 - structural use of timber and National Application document.

Steel to EC3 - structural use of steel. Grade S275 for open sections. Tubular work to be S355 hot rolled to allow shop welding away from capping and base plates.

Paint finishes - shot blasted and one coat of red oxide paint. All steelwork to be fire proofed to Building Inspector's requirements.

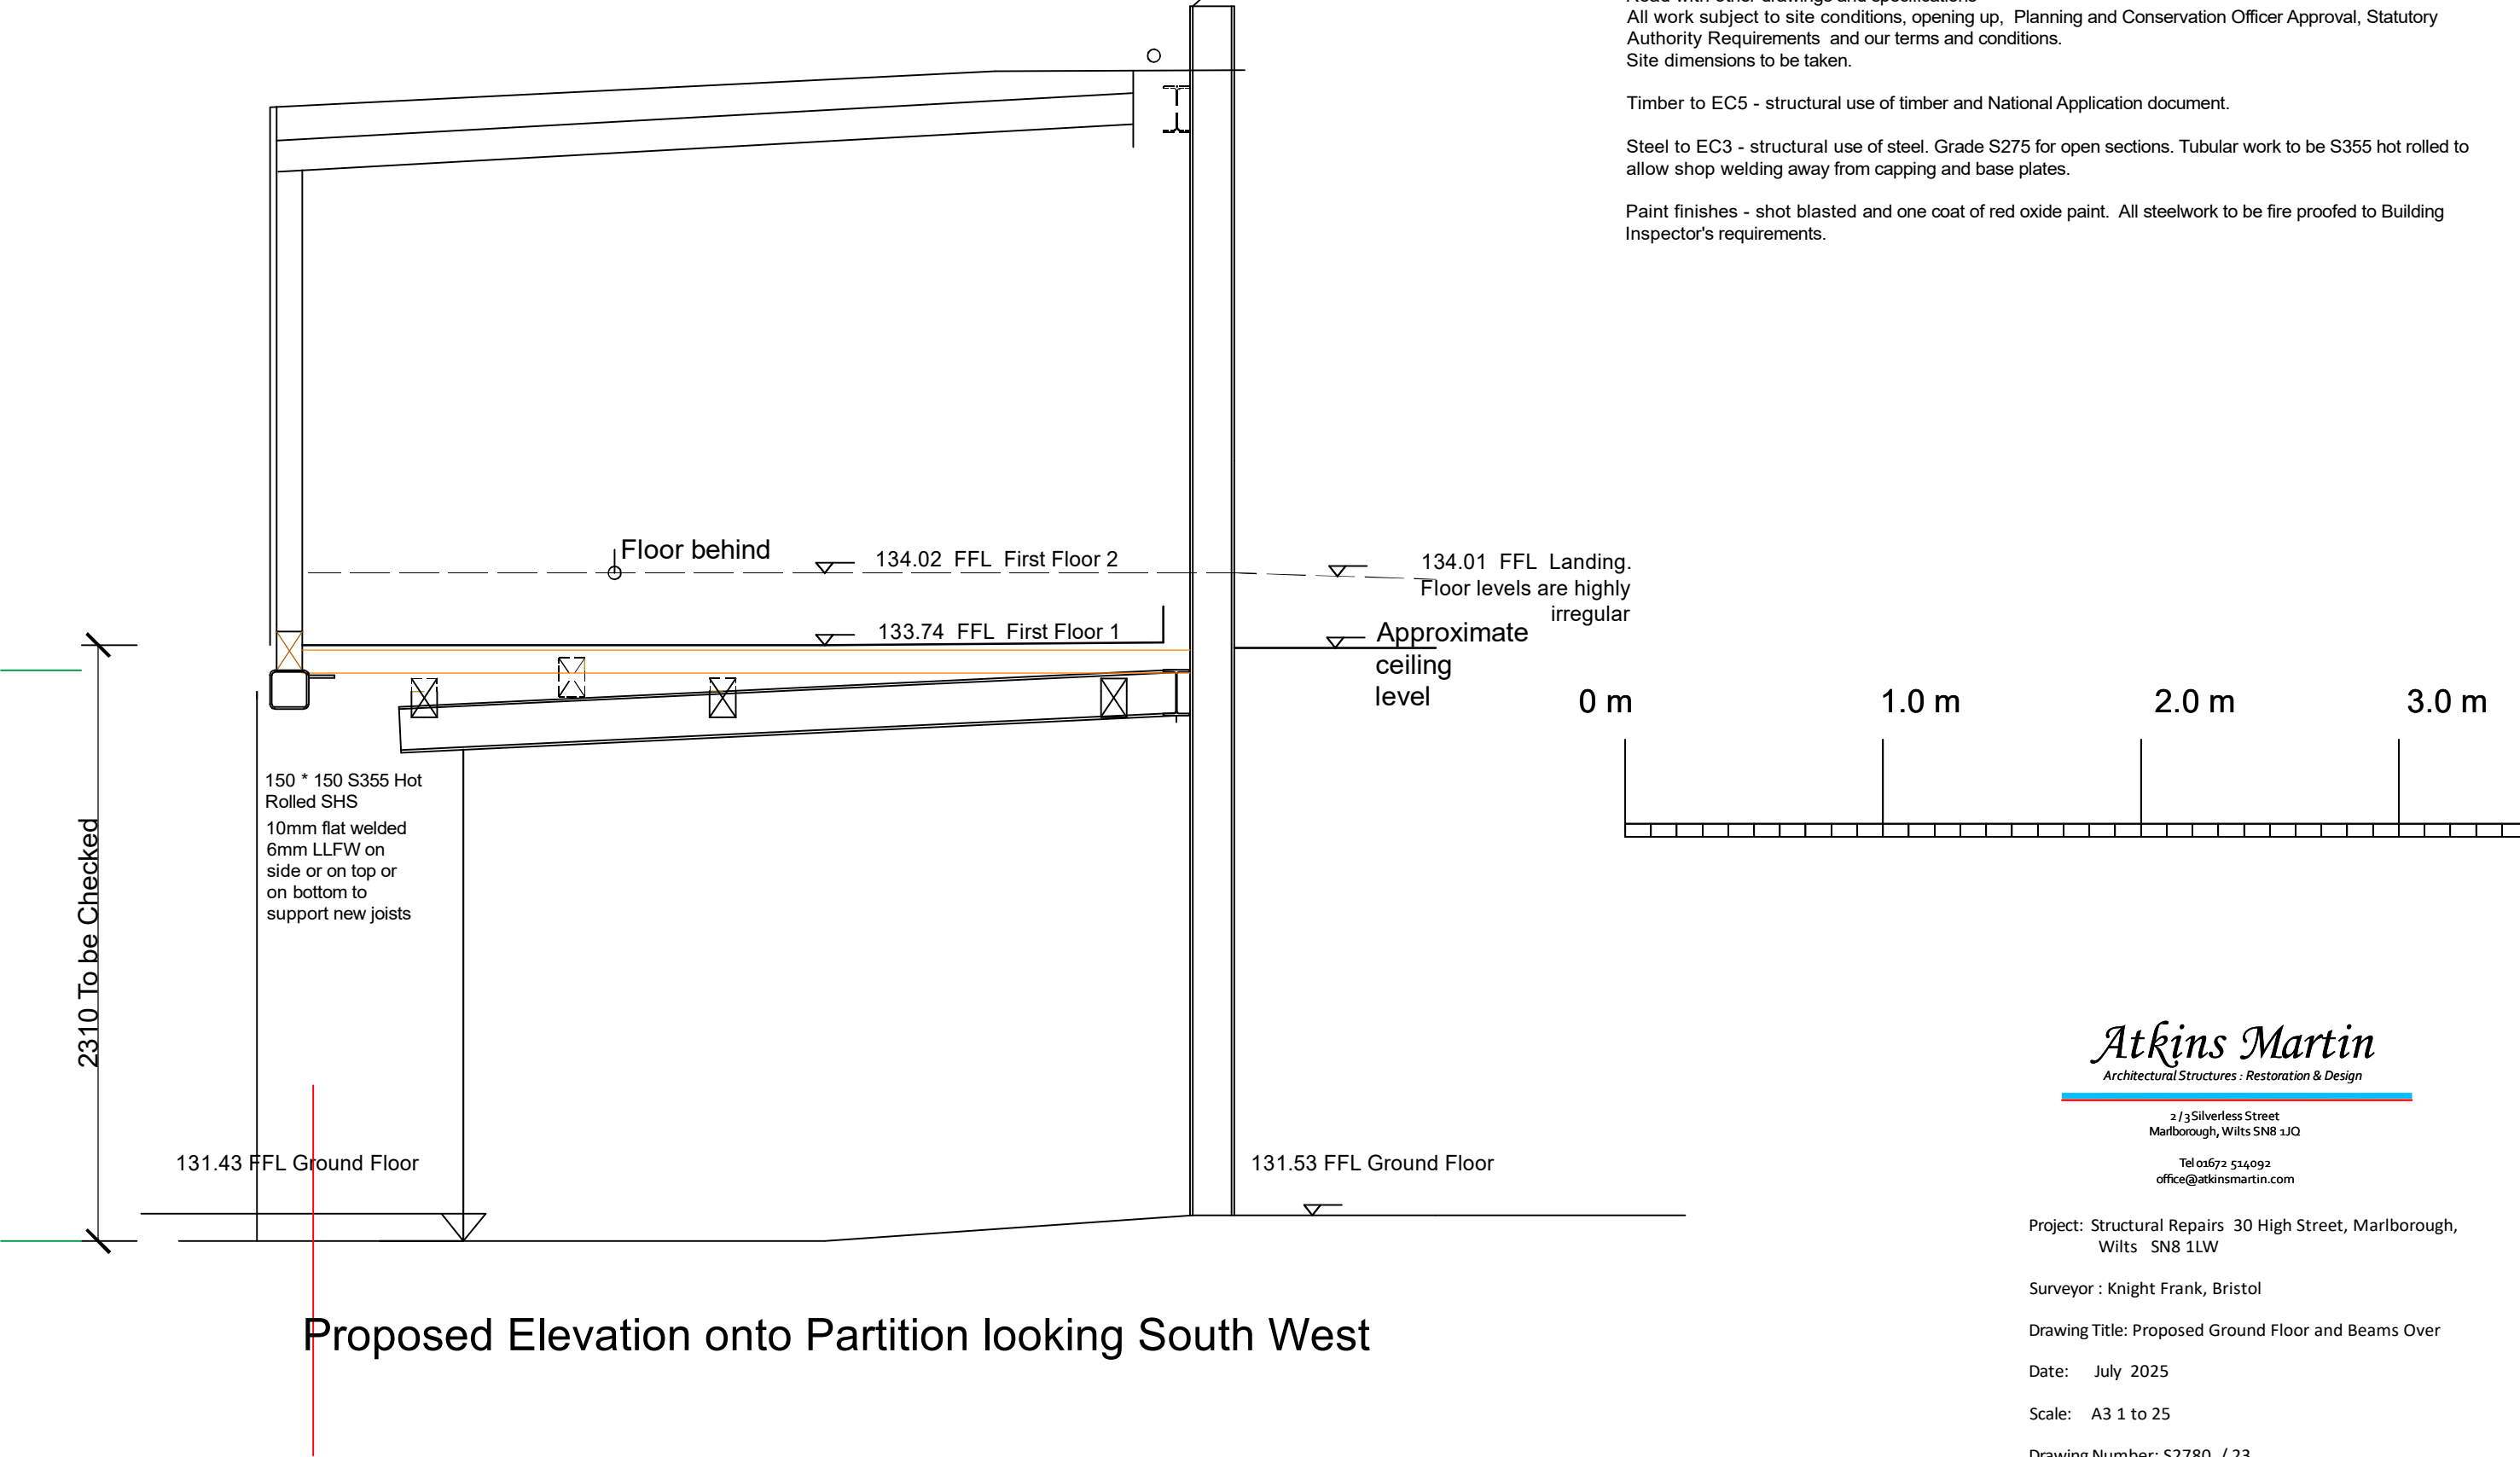

Atkins Martin
Architectural Structures : Restoration & Design

2 / 3 Silverless Street
Marlborough, Wilts SN8 1JQ

Tel 01672 514092
office@atkinsmartin.com

Project: Structural Repairs 30 High Street, Marlborough,
Wilts SN8 1LW

Surveyor : Knight Frank, Bristol

Drawing Title: Proposed Ground Floor and Beams Over

Date: July 2025

Scale: A3 1 to 25

Drawing Number: S2780 / 23

Revision:

For Listed Building Consent & Building Regulations Approval
Further opening up has been carried out.