




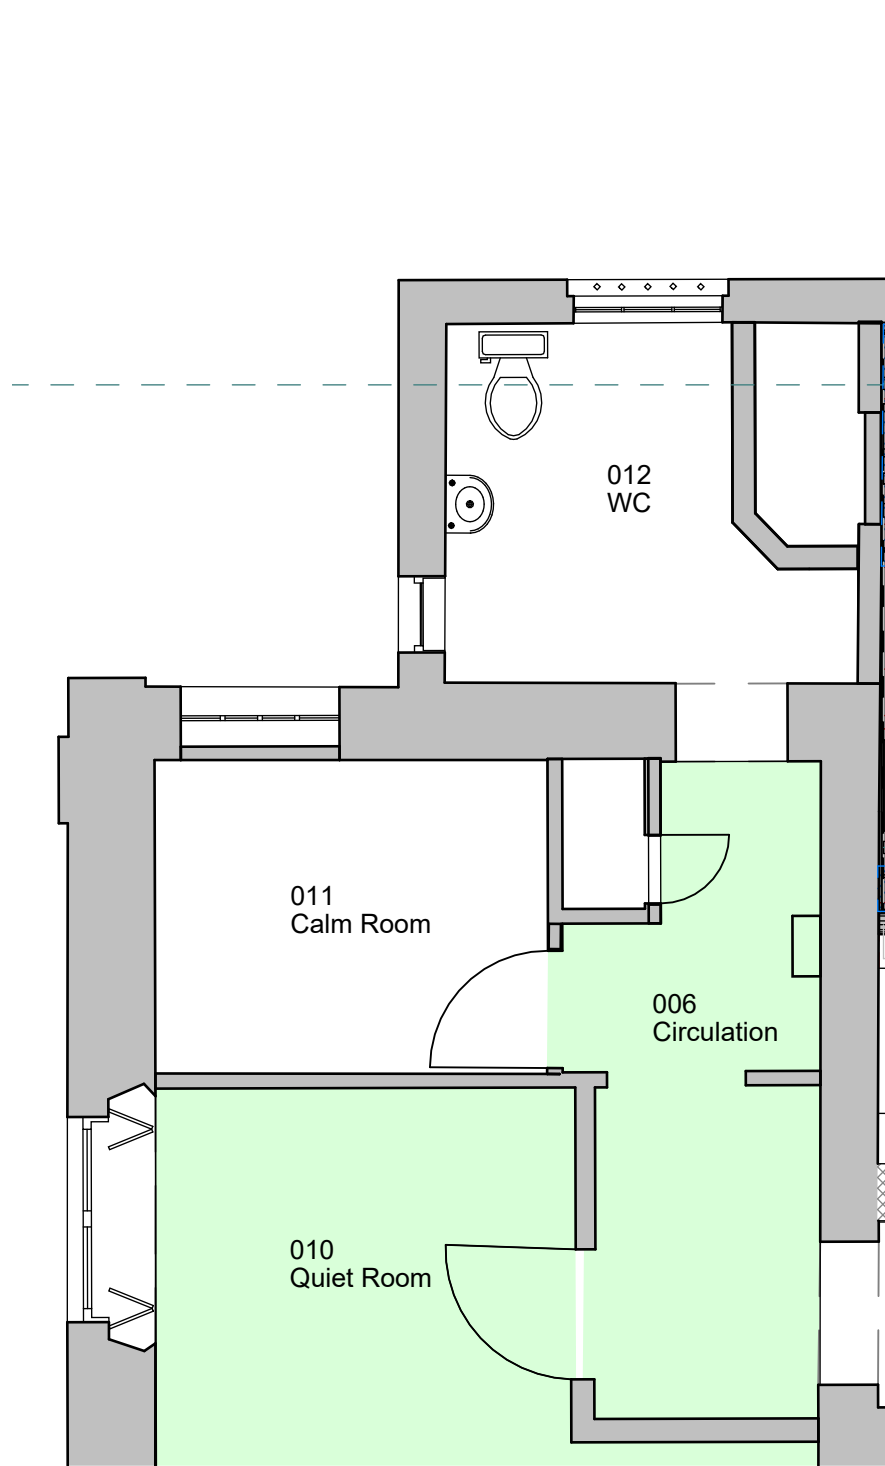


20. Calm Room & WC - Existing 1
1 : 50

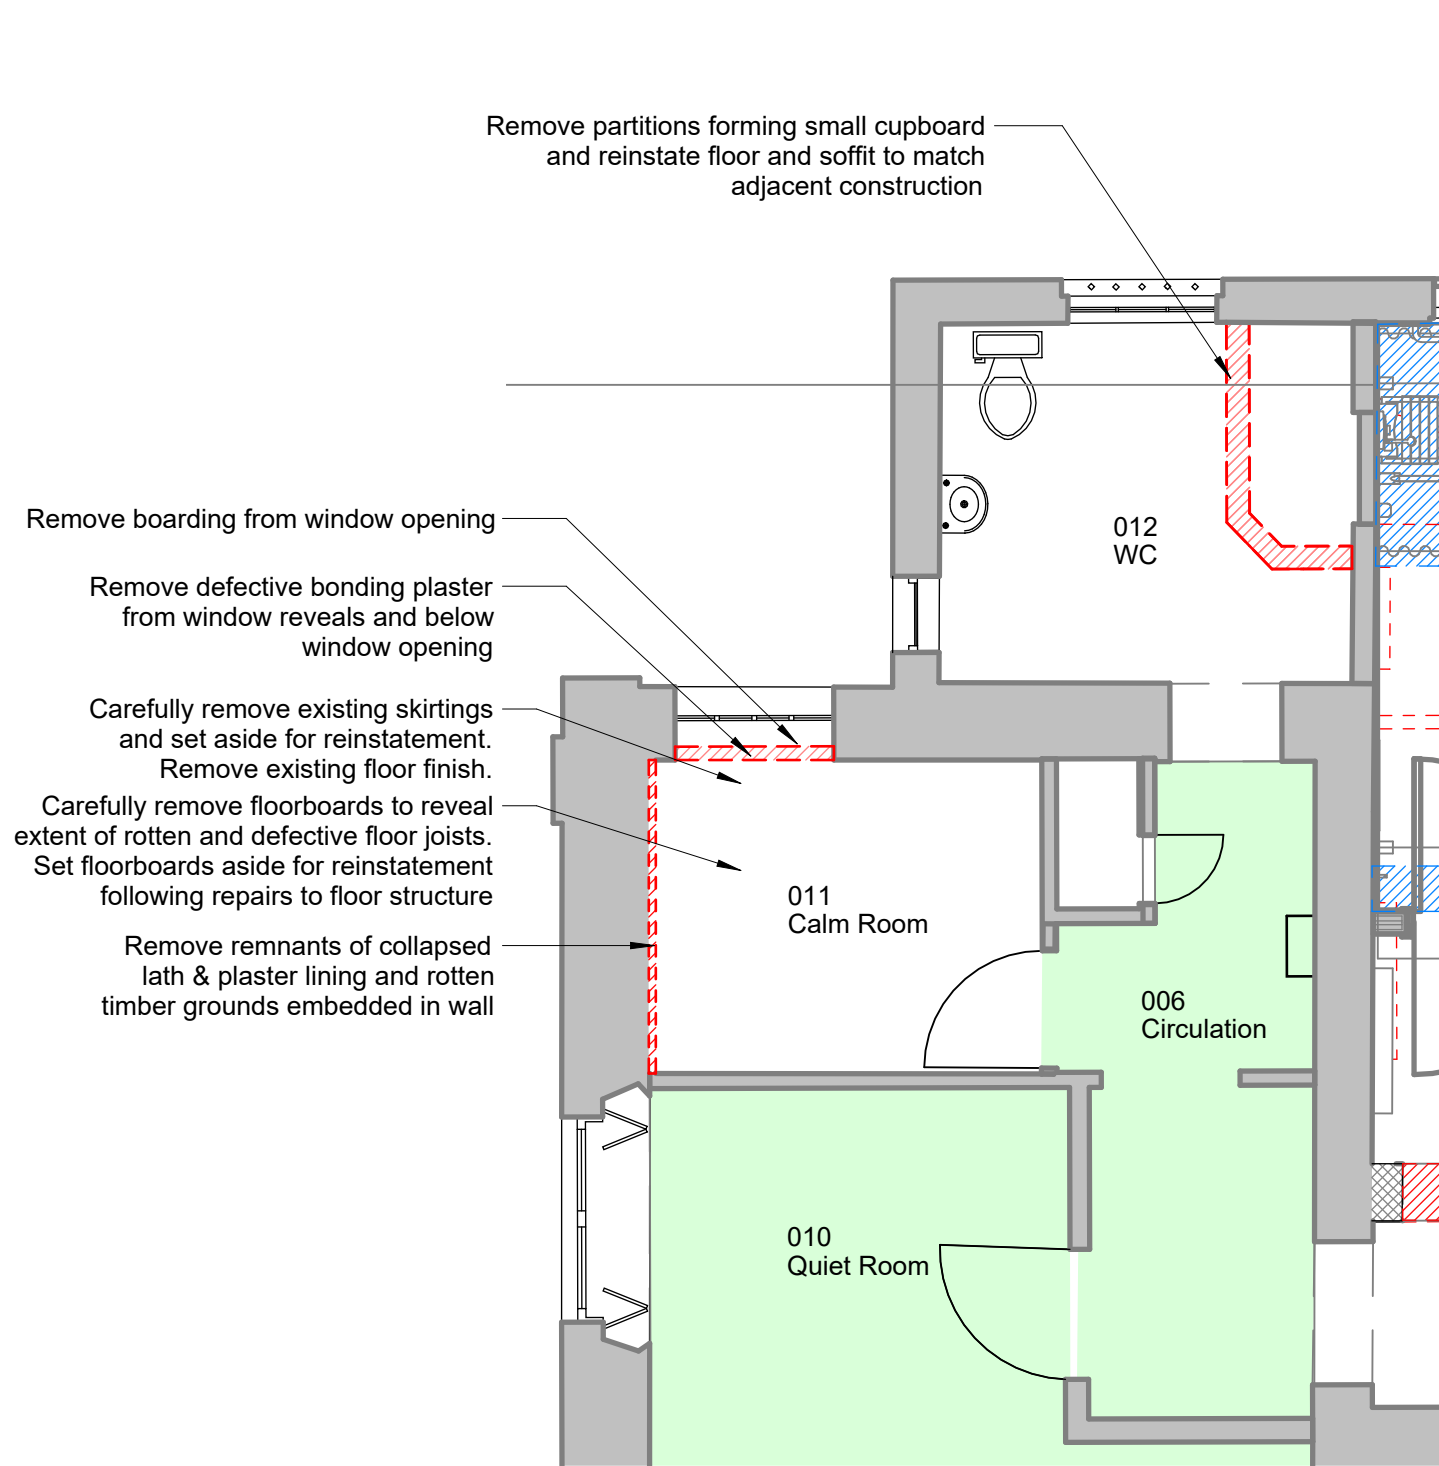


1. Calm Room & WC - Demolitions 1
1 : 50

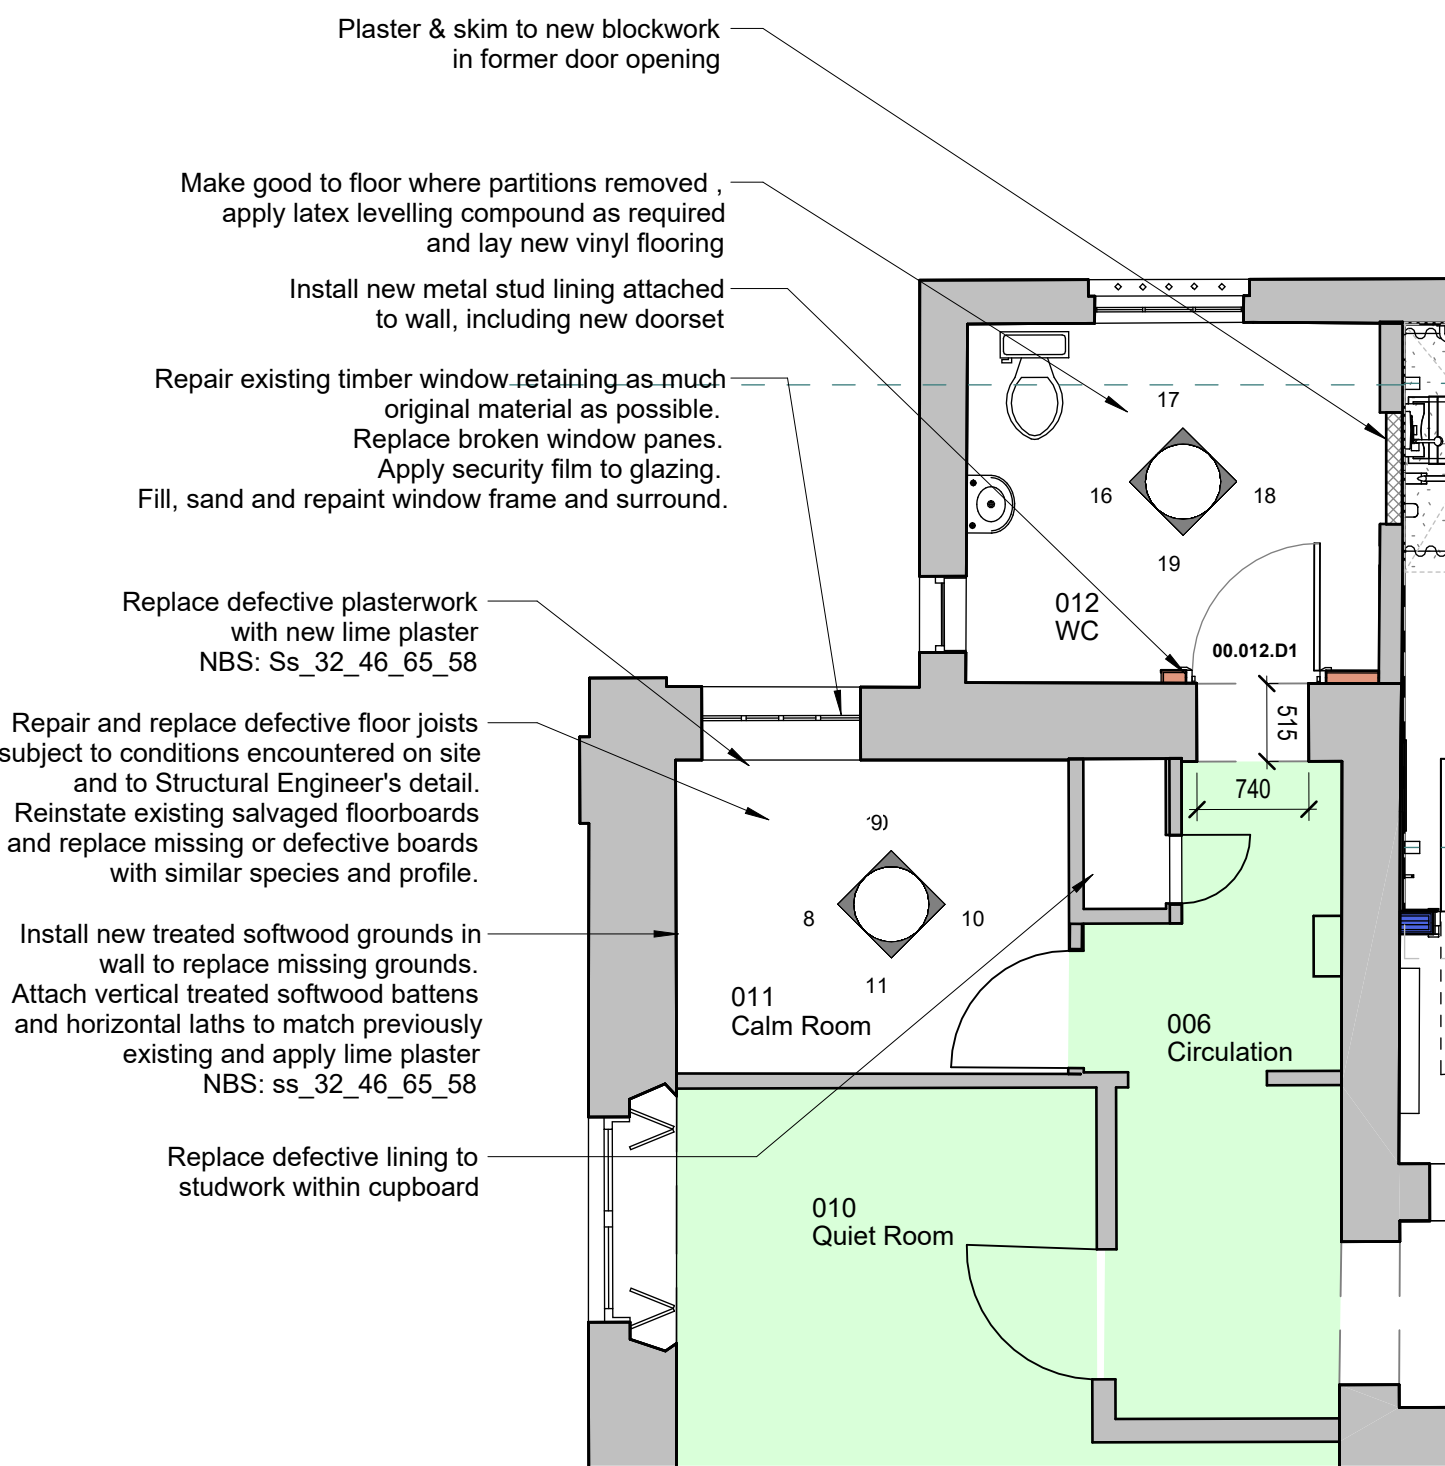

2. Calm Room & WC - Proposed Works 1
1 : 50

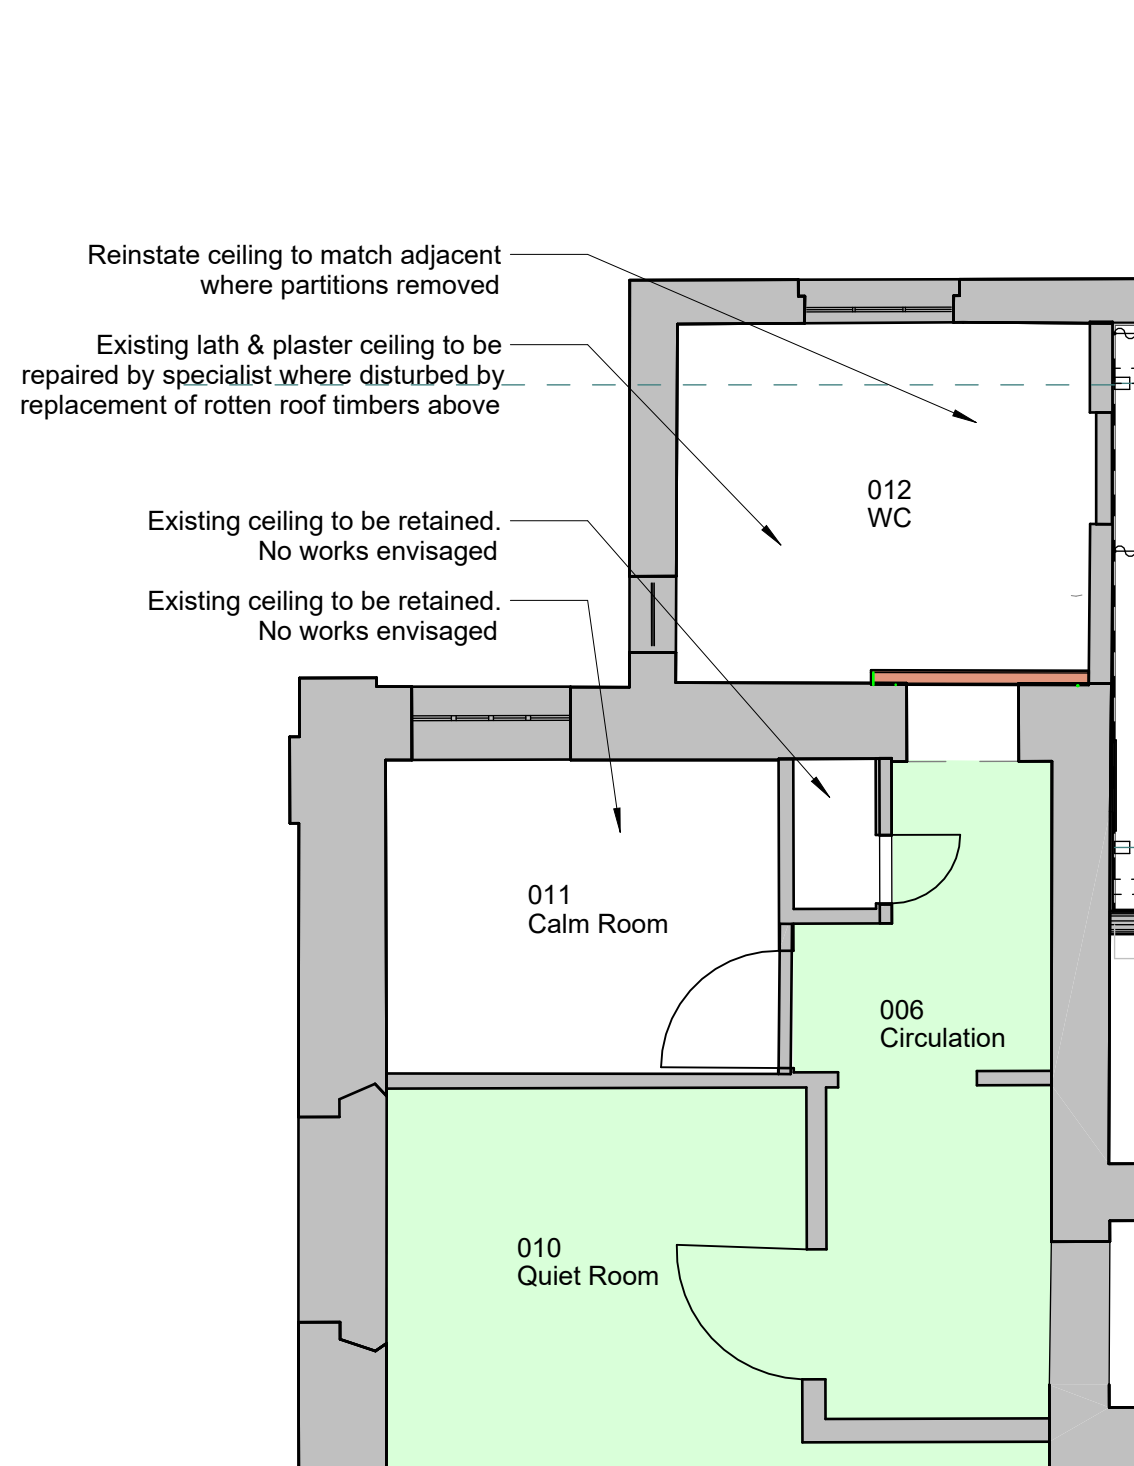

3. Calm Room & WC - Proposed Ceiling Layout 1
1 : 50

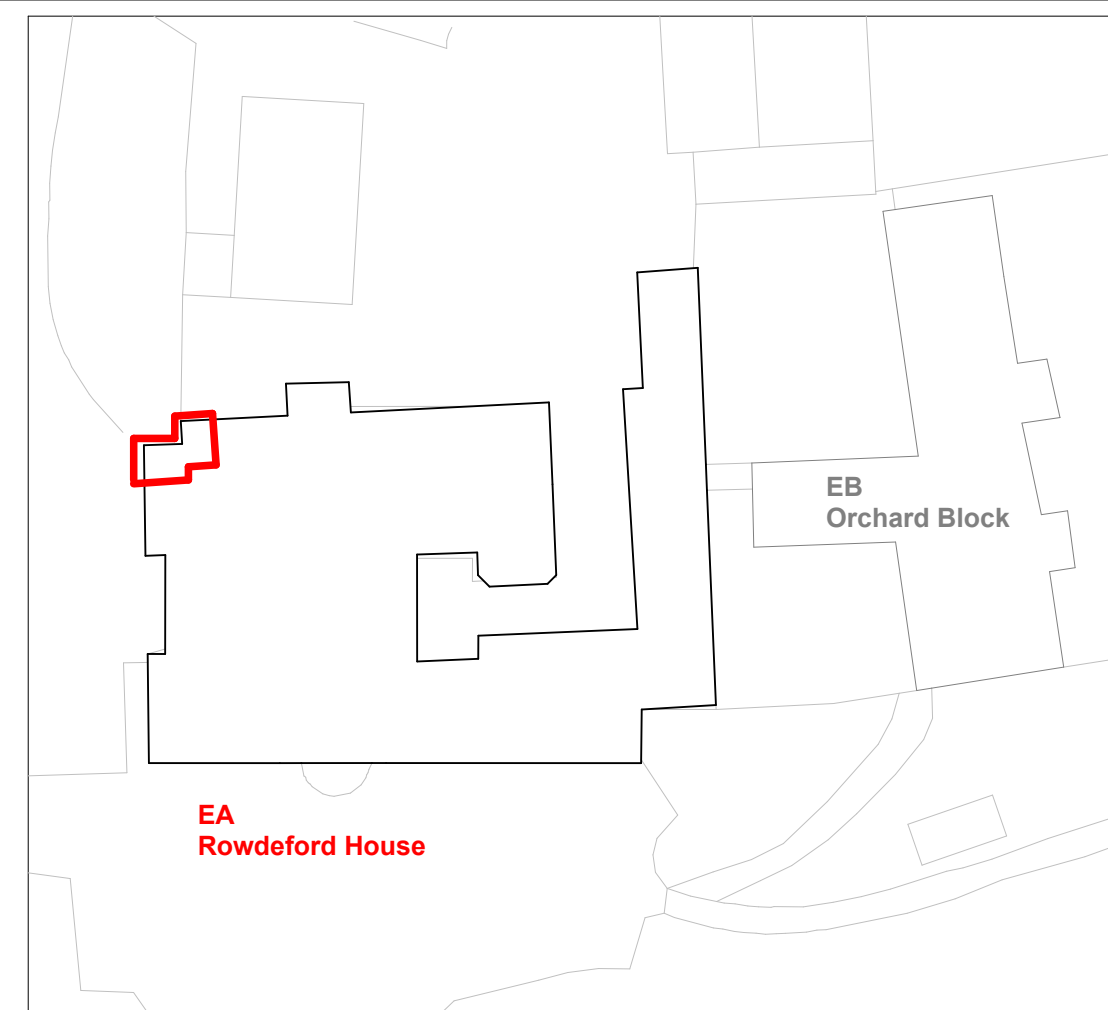


- Areas excluded from scope of works
- Existing fabric to be retained
- Existing fabric to be demolished / removed

General Notes


This scope drawing demonstrates the extent to which walls, partitions, windows and doors should be removed.

The extent to which structure may be retained, rebuilt or constructed new shall be reviewed upon further investigation, measurement and examination of its condition.


Take up floor coverings and make good to substrates as necessary to receive new finishes.

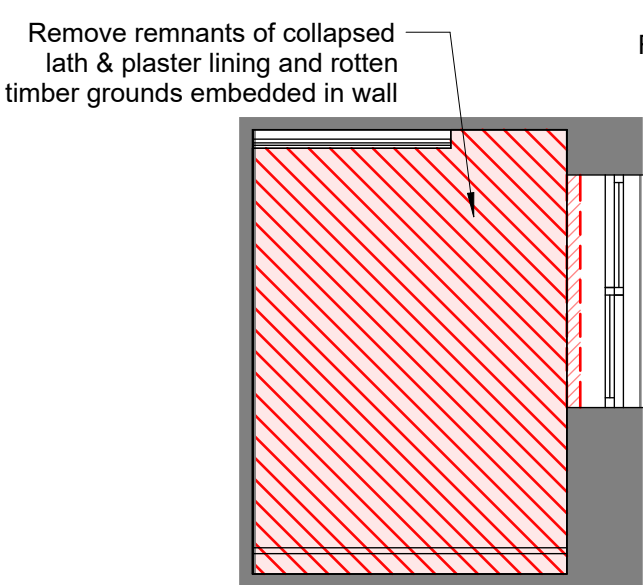


4. 011-A 1
1 : 50

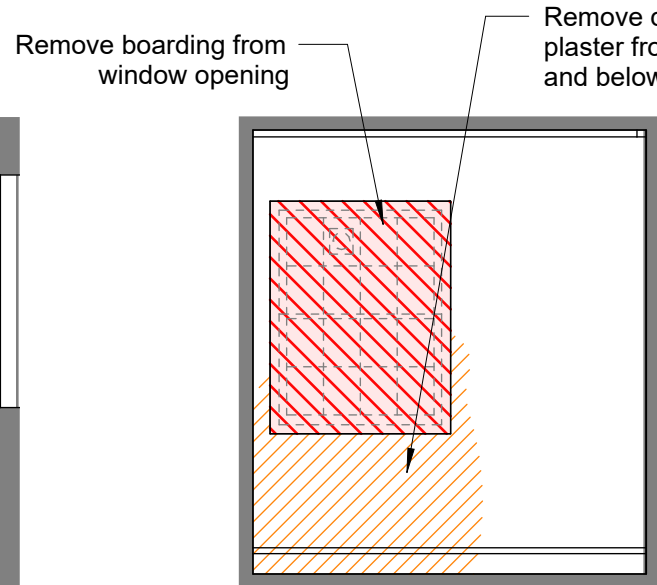


5. 011-B 1
1 : 50

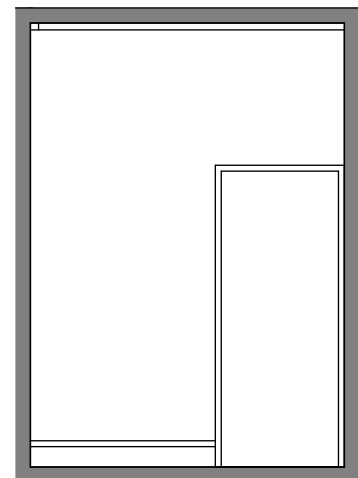


6. 011-C 1
1 : 50

 


7. 011-D 1
1 : 50

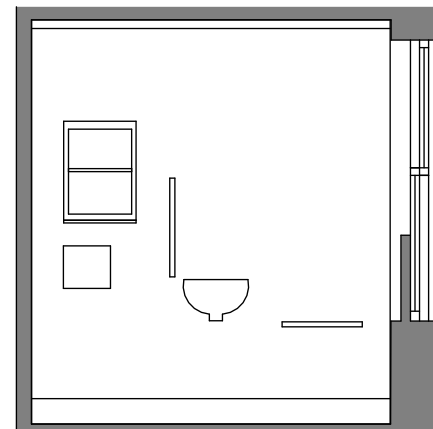


12. 012-A 1
1 : 50

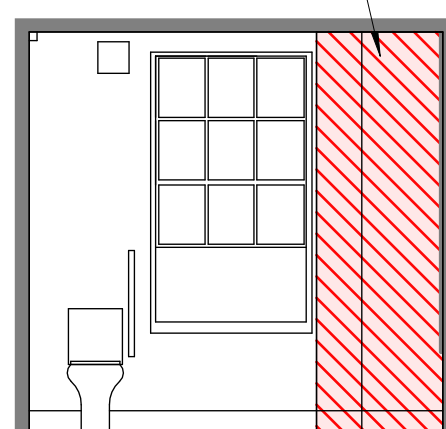

13. 012-B 1
1 : 50

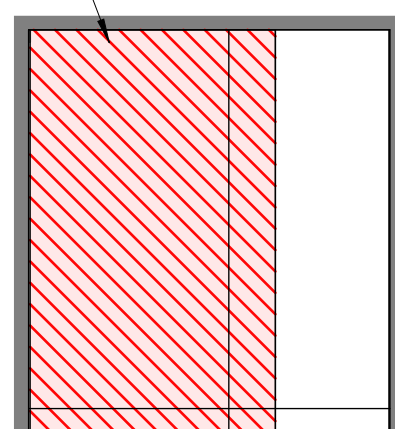


14. 012-C 1
1 : 50

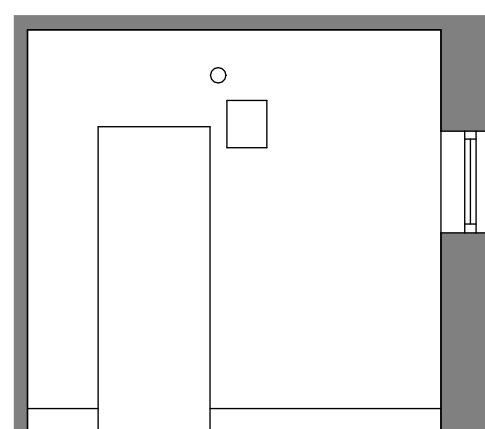


15. 012-D 1
1 : 50


Existing / Demolitions

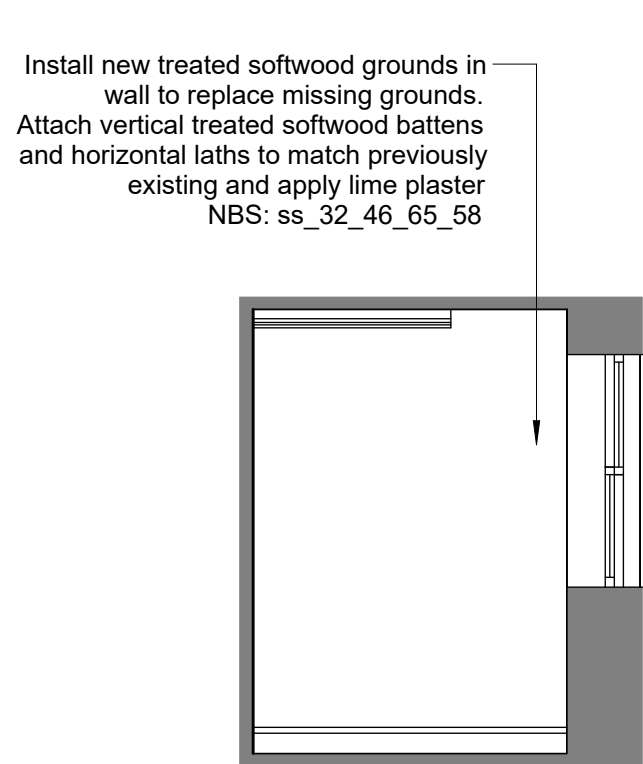


8. 011-A. 1
1 : 50

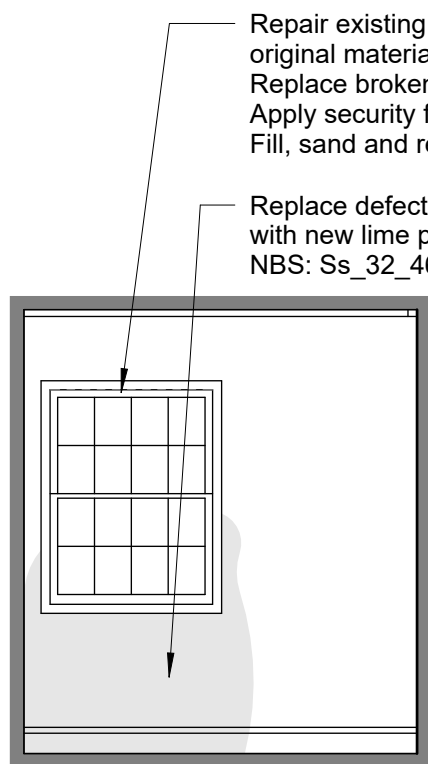


9. 011-B. 1
1 : 50

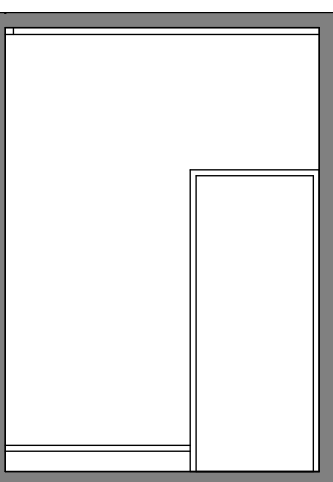


10. 011-C. 1
1 : 50

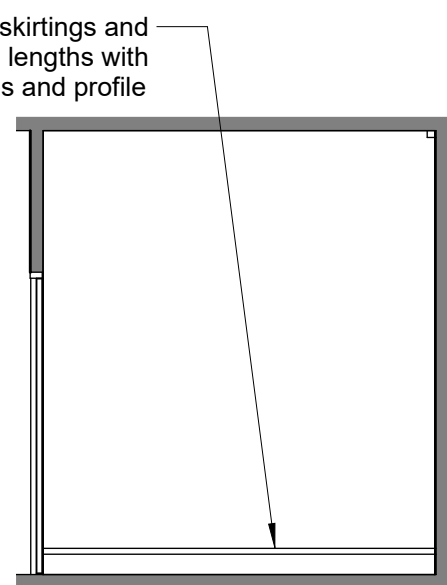


11. 011-D. 1
1 : 50

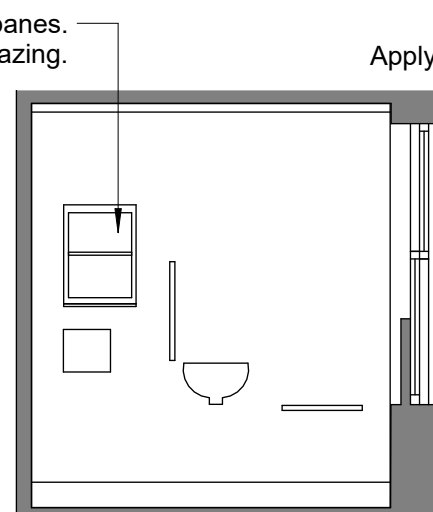


16. 012-A. 1
1 : 50

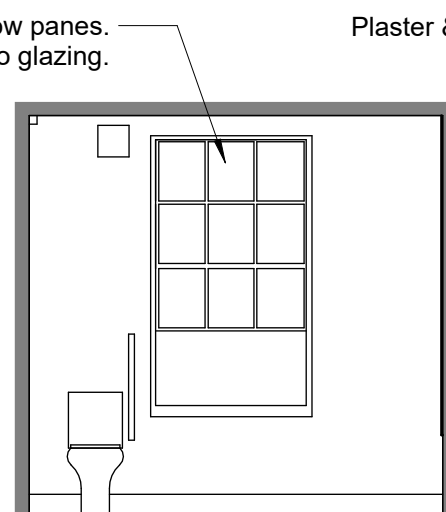

17. 012-B. 1
1 : 50

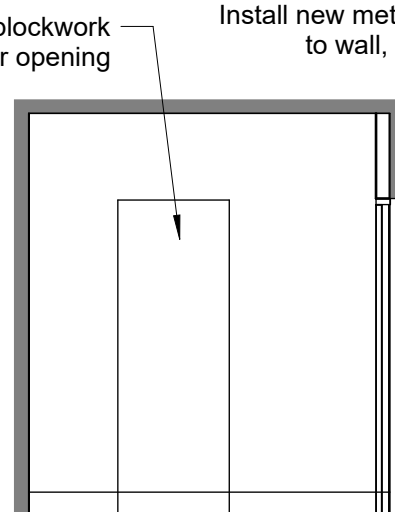

18. 012-C. 1
1 : 50

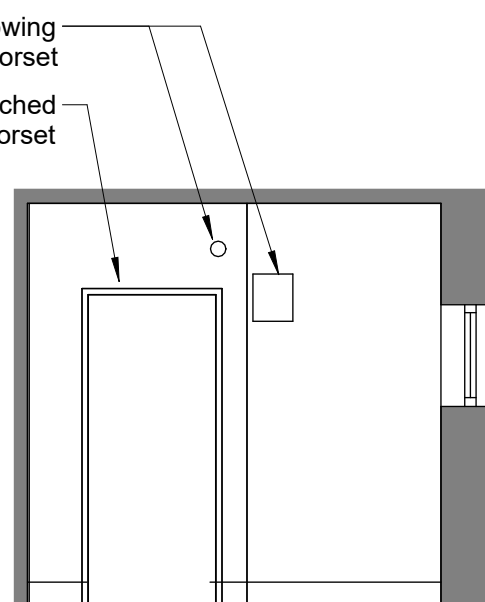

19. 012-D. 1
1 : 50

Proposed

Proposed

P01	Initial Issue	20 10 2025	MP	MC
Rev	Description	Date	Dr by	App by
original by	Author	date created	10/20/25	approved by



AHR Architects Ltd
Vinty Building
Wine Street
Bristol
BS1 2BD
United Kingdom

T +44(0)117 929 9146
E bristol@ahr.co.uk
www.ahr.co.uk

client name	Wiltshire Council
project	Silverwood School Refurbishment
drawing	Rowdeford House Proposed Calm Room & WC Works Planning
status	S4 - FOR APPROVAL
project number	2022.00488.000
scale	As indicated@A1
drawing number	SWS-AHR-EA-ZZ-DR-A-005040
issue status	S4
rev	P01
This drawing is to be read in conjunction with all related drawings. All dimensions must be checked and verified on site before commencing any work or producing shop drawings. The originator should be notified immediately of any discrepancy. This drawing is copyright and remains the property of AHR.	