


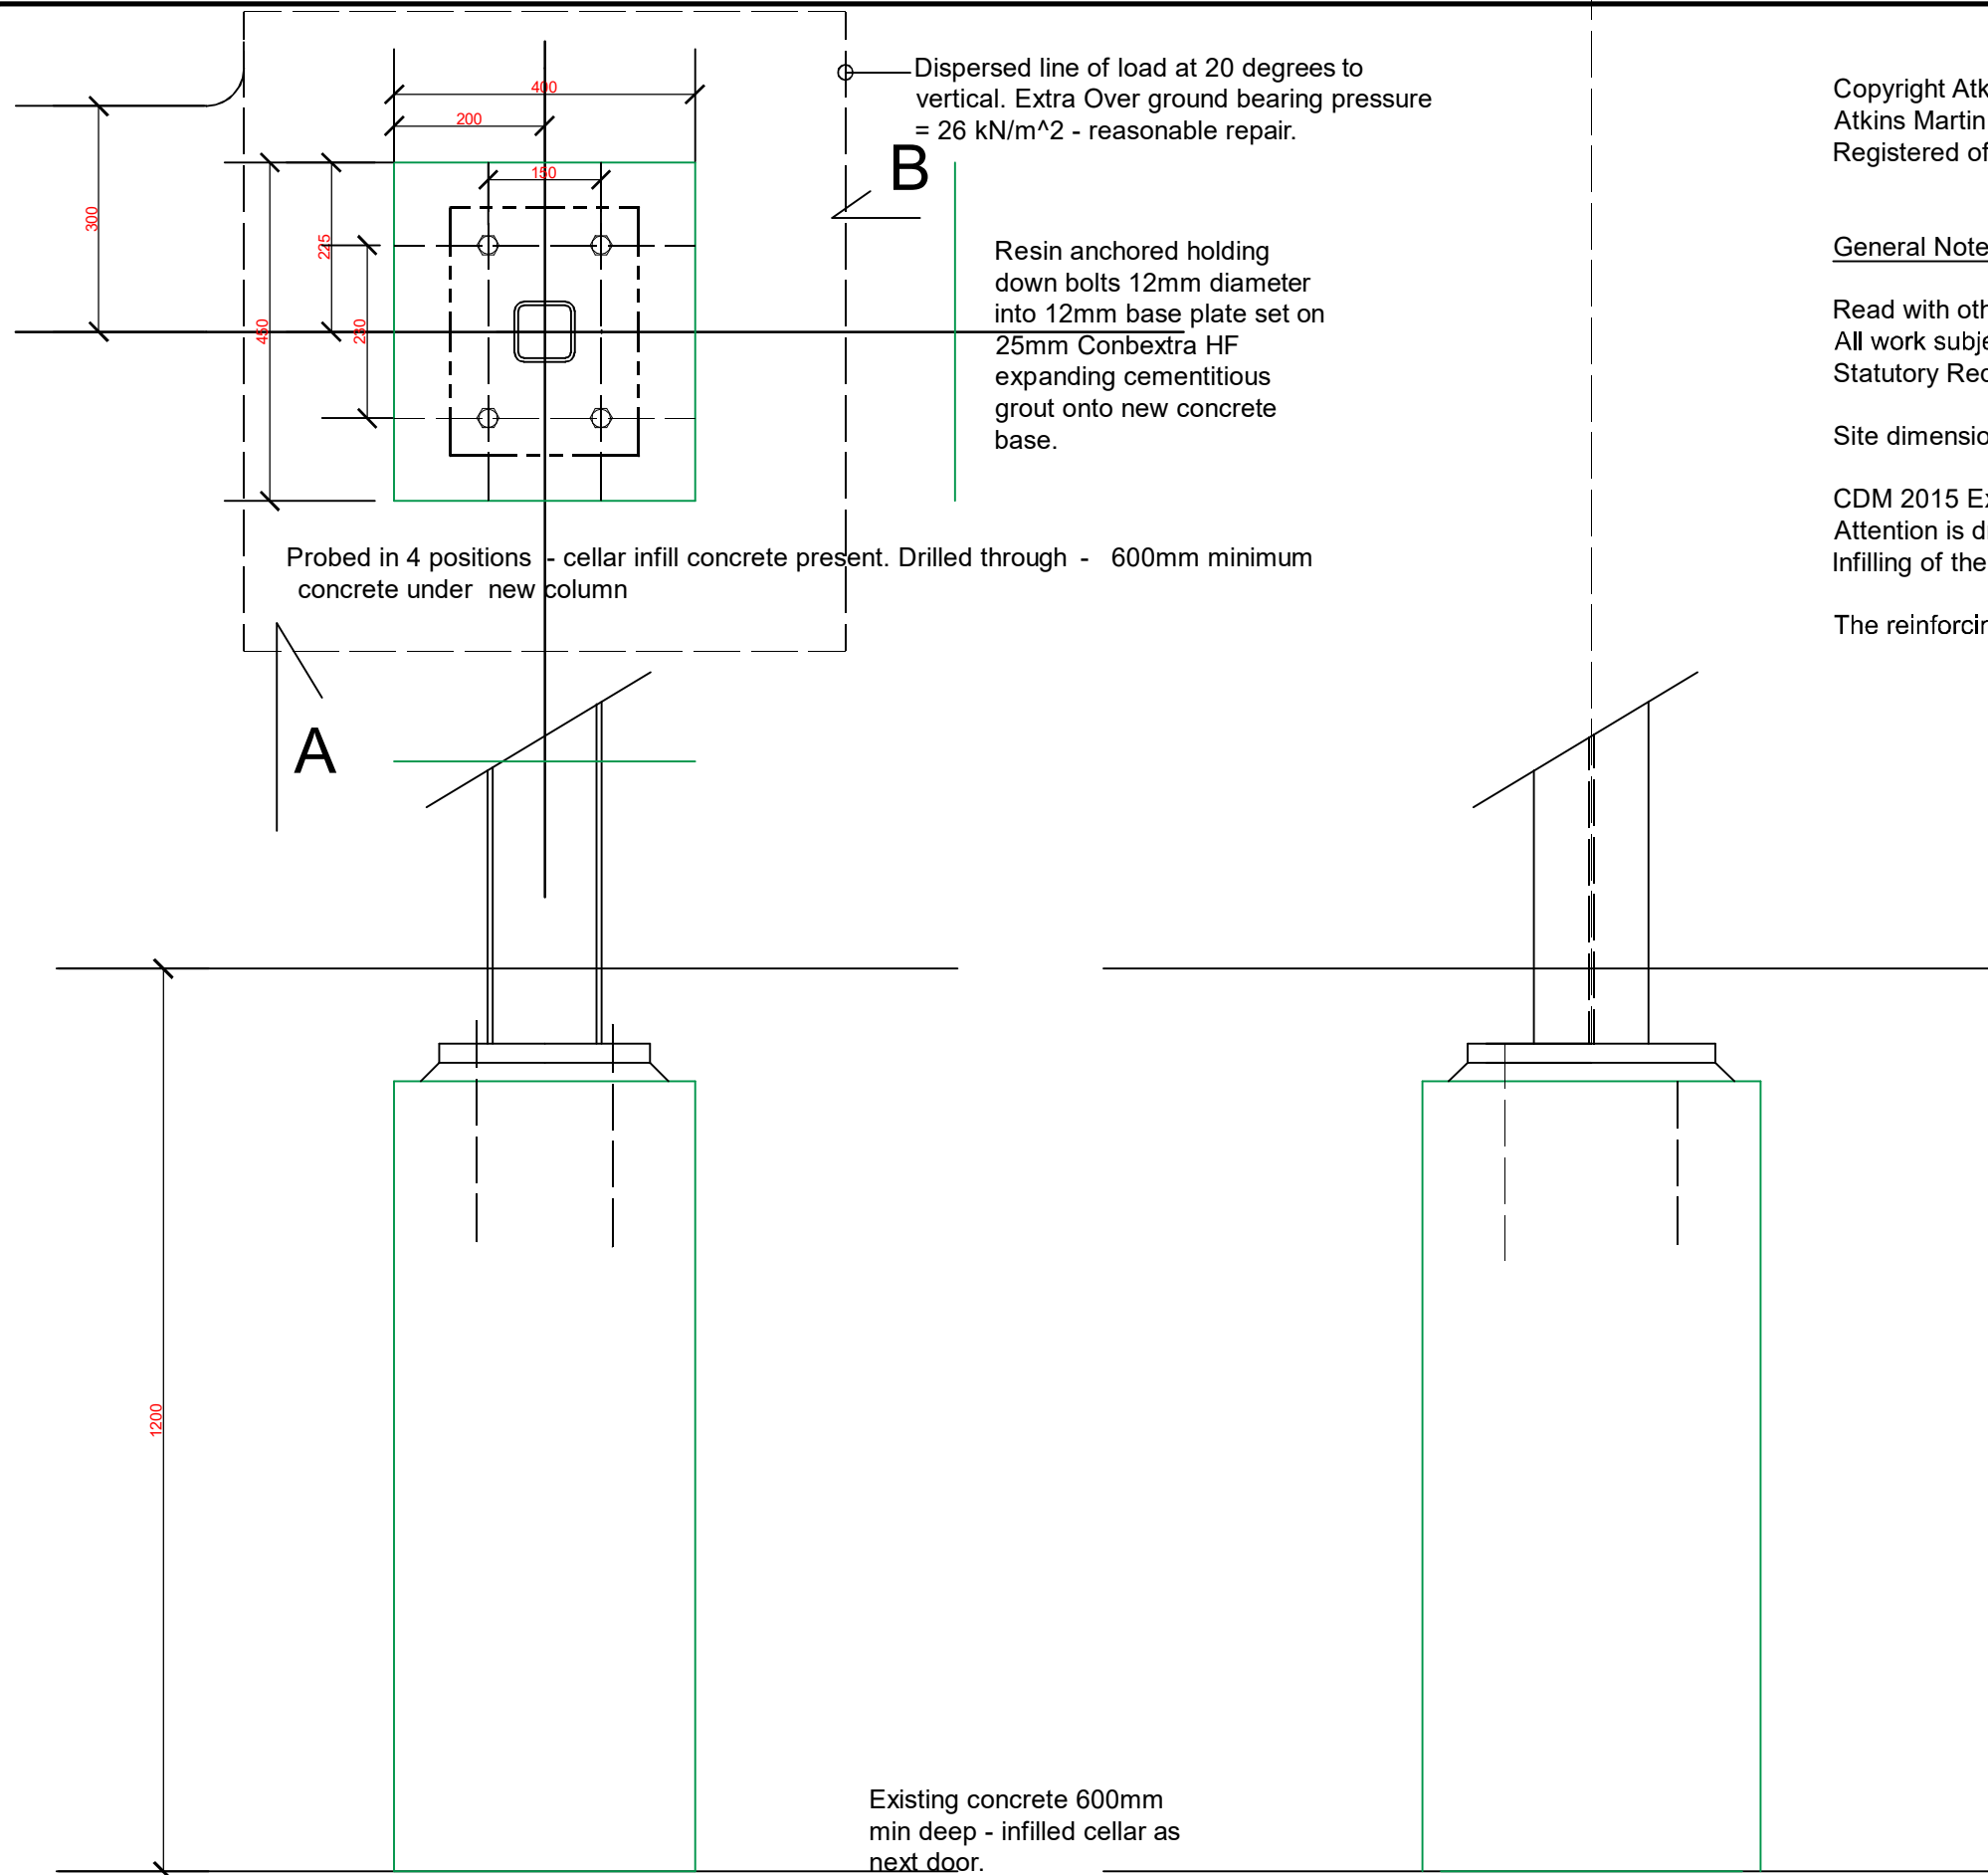

View on A

View on B

Copyright Atkins Martin Associates Ltd. 2025
Atkins Martin is a trading name of Atkins Martin Associates Ltd.
Registered office : Edwin Smith 32 Queens Road, Reading . Reg.No. 1257345 England.

General Notes:

Read with other drawings.
All work subject to site conditions, opening up, Building Regulations, Planning and Conservation Officer .
Statutory Requirements and our terms and consitions.

Site dimensions to be taken.

CDM 2015 Exceptional Hazard Notes.
Attention is drawn to the depth of the excavation, and the presence of the scaffolding close by.
Infilling of the excavation as quickly as possible is recommended.

The reinforcing cage has been kept as light as possible, but great care should be taken when lifting it into

Atkins Martin
Architectural Structures : Surveying & Design

Since 1983 : Contemporary, Estate & Listed Buildings & Structures
Investigation, Analysis, Design, Consents, Reports, Expert Witness

2 / 3 Silverless Street
Marlborough, Wilts SN8 1JQ

Tel 01672 514092
office@atkinsmartin.com

Project: Structural Repairs 30 High Street, Marlborough, Wilts

Drawing Title: Foundation to New Steel Column. Detail 1

Date: September 2025

Scale: A3 @ 1 to 10

Drawing Number: S2806 / D1

Revision: