


Location Plan and Block Plan



General Notes
1. This drawing is the copyright of Peter Tesar Architectural Design Ltd and must not be used, edited or reproduced without permission.

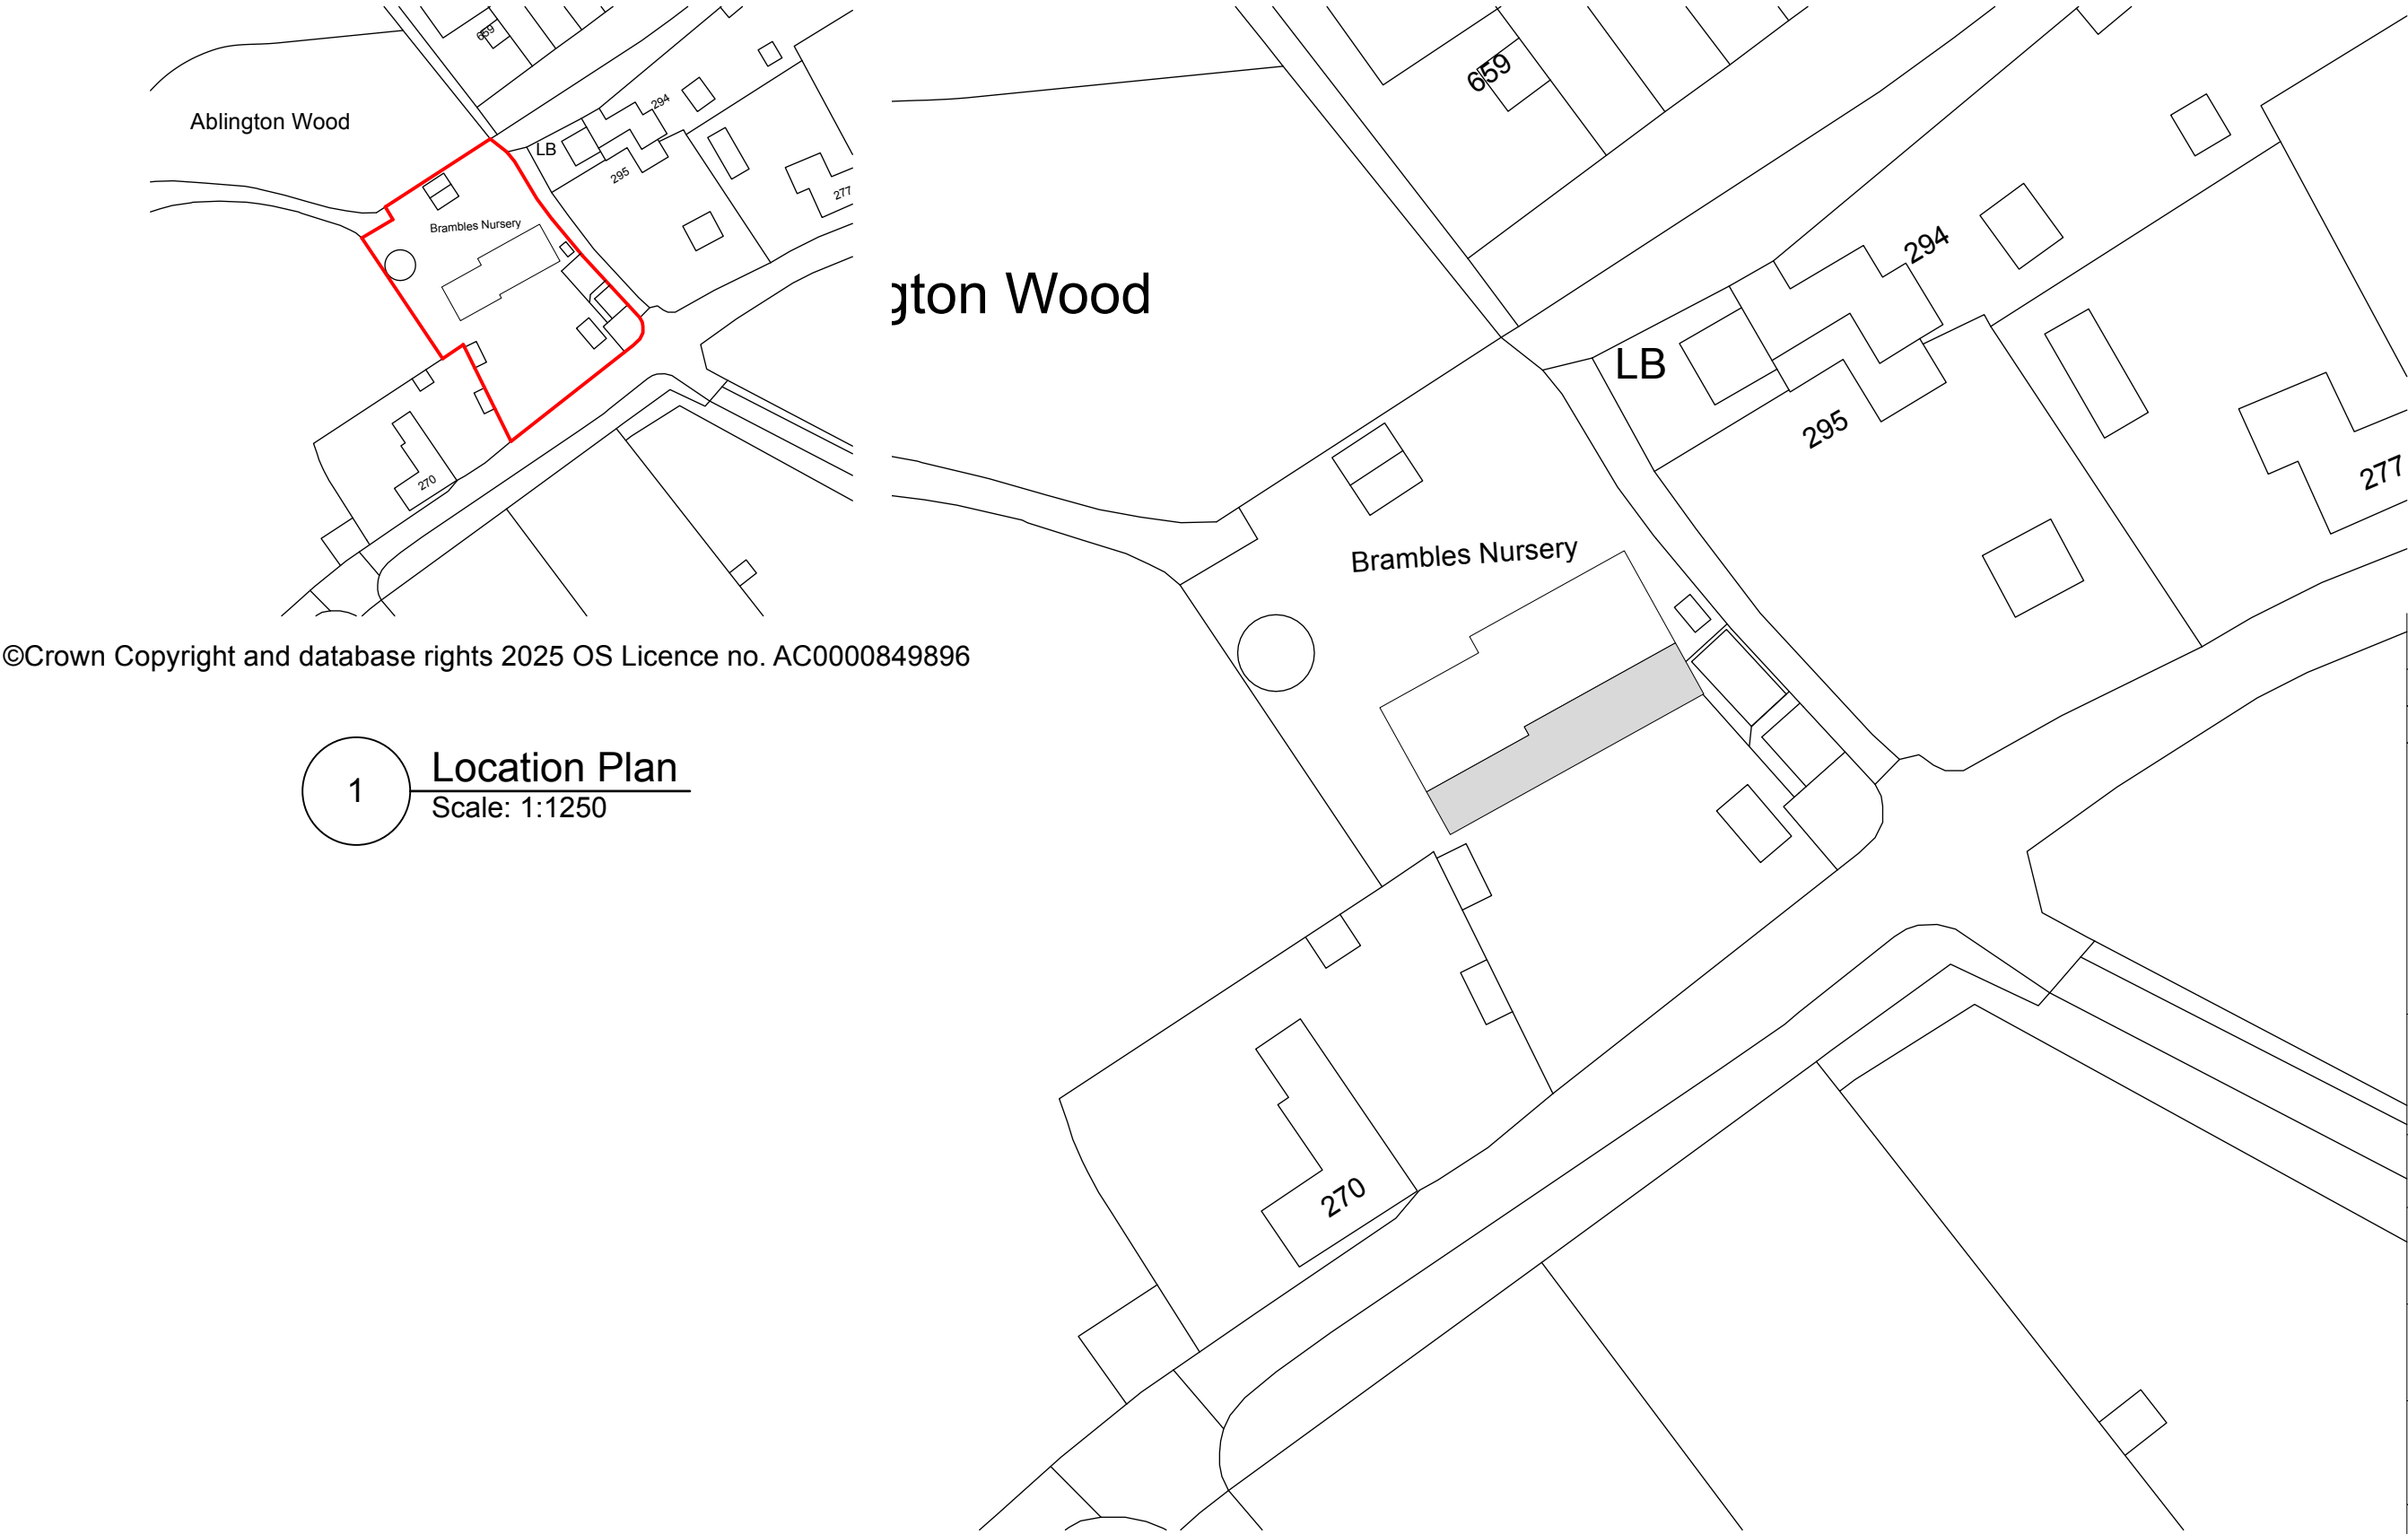

©Crown Copyright and database rights 2025 OS Licence no. AC0000849896

1 **Location Plan**
Scale: 1:1250

2 **Location Plan**
Scale: 1:500

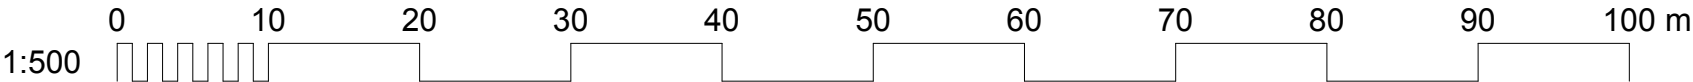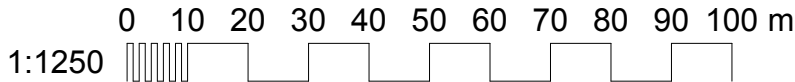

No.	Date	Details
Revisions		
Project		
Brambles Ablington Salisbury Wiltshire SP4 8JX		
Client		
Brambles Outdoor Nursery Group		
Date		
November 2025		
Title		
Location & Block Plan		
Scale		
1:1250/1:500 @ A3		
Drwng No.		
PTAD/141125/01		



Peter Tesar
Architectural Design
01264 356544
peter@petertesar.co.uk
www.petertesar.co.uk