


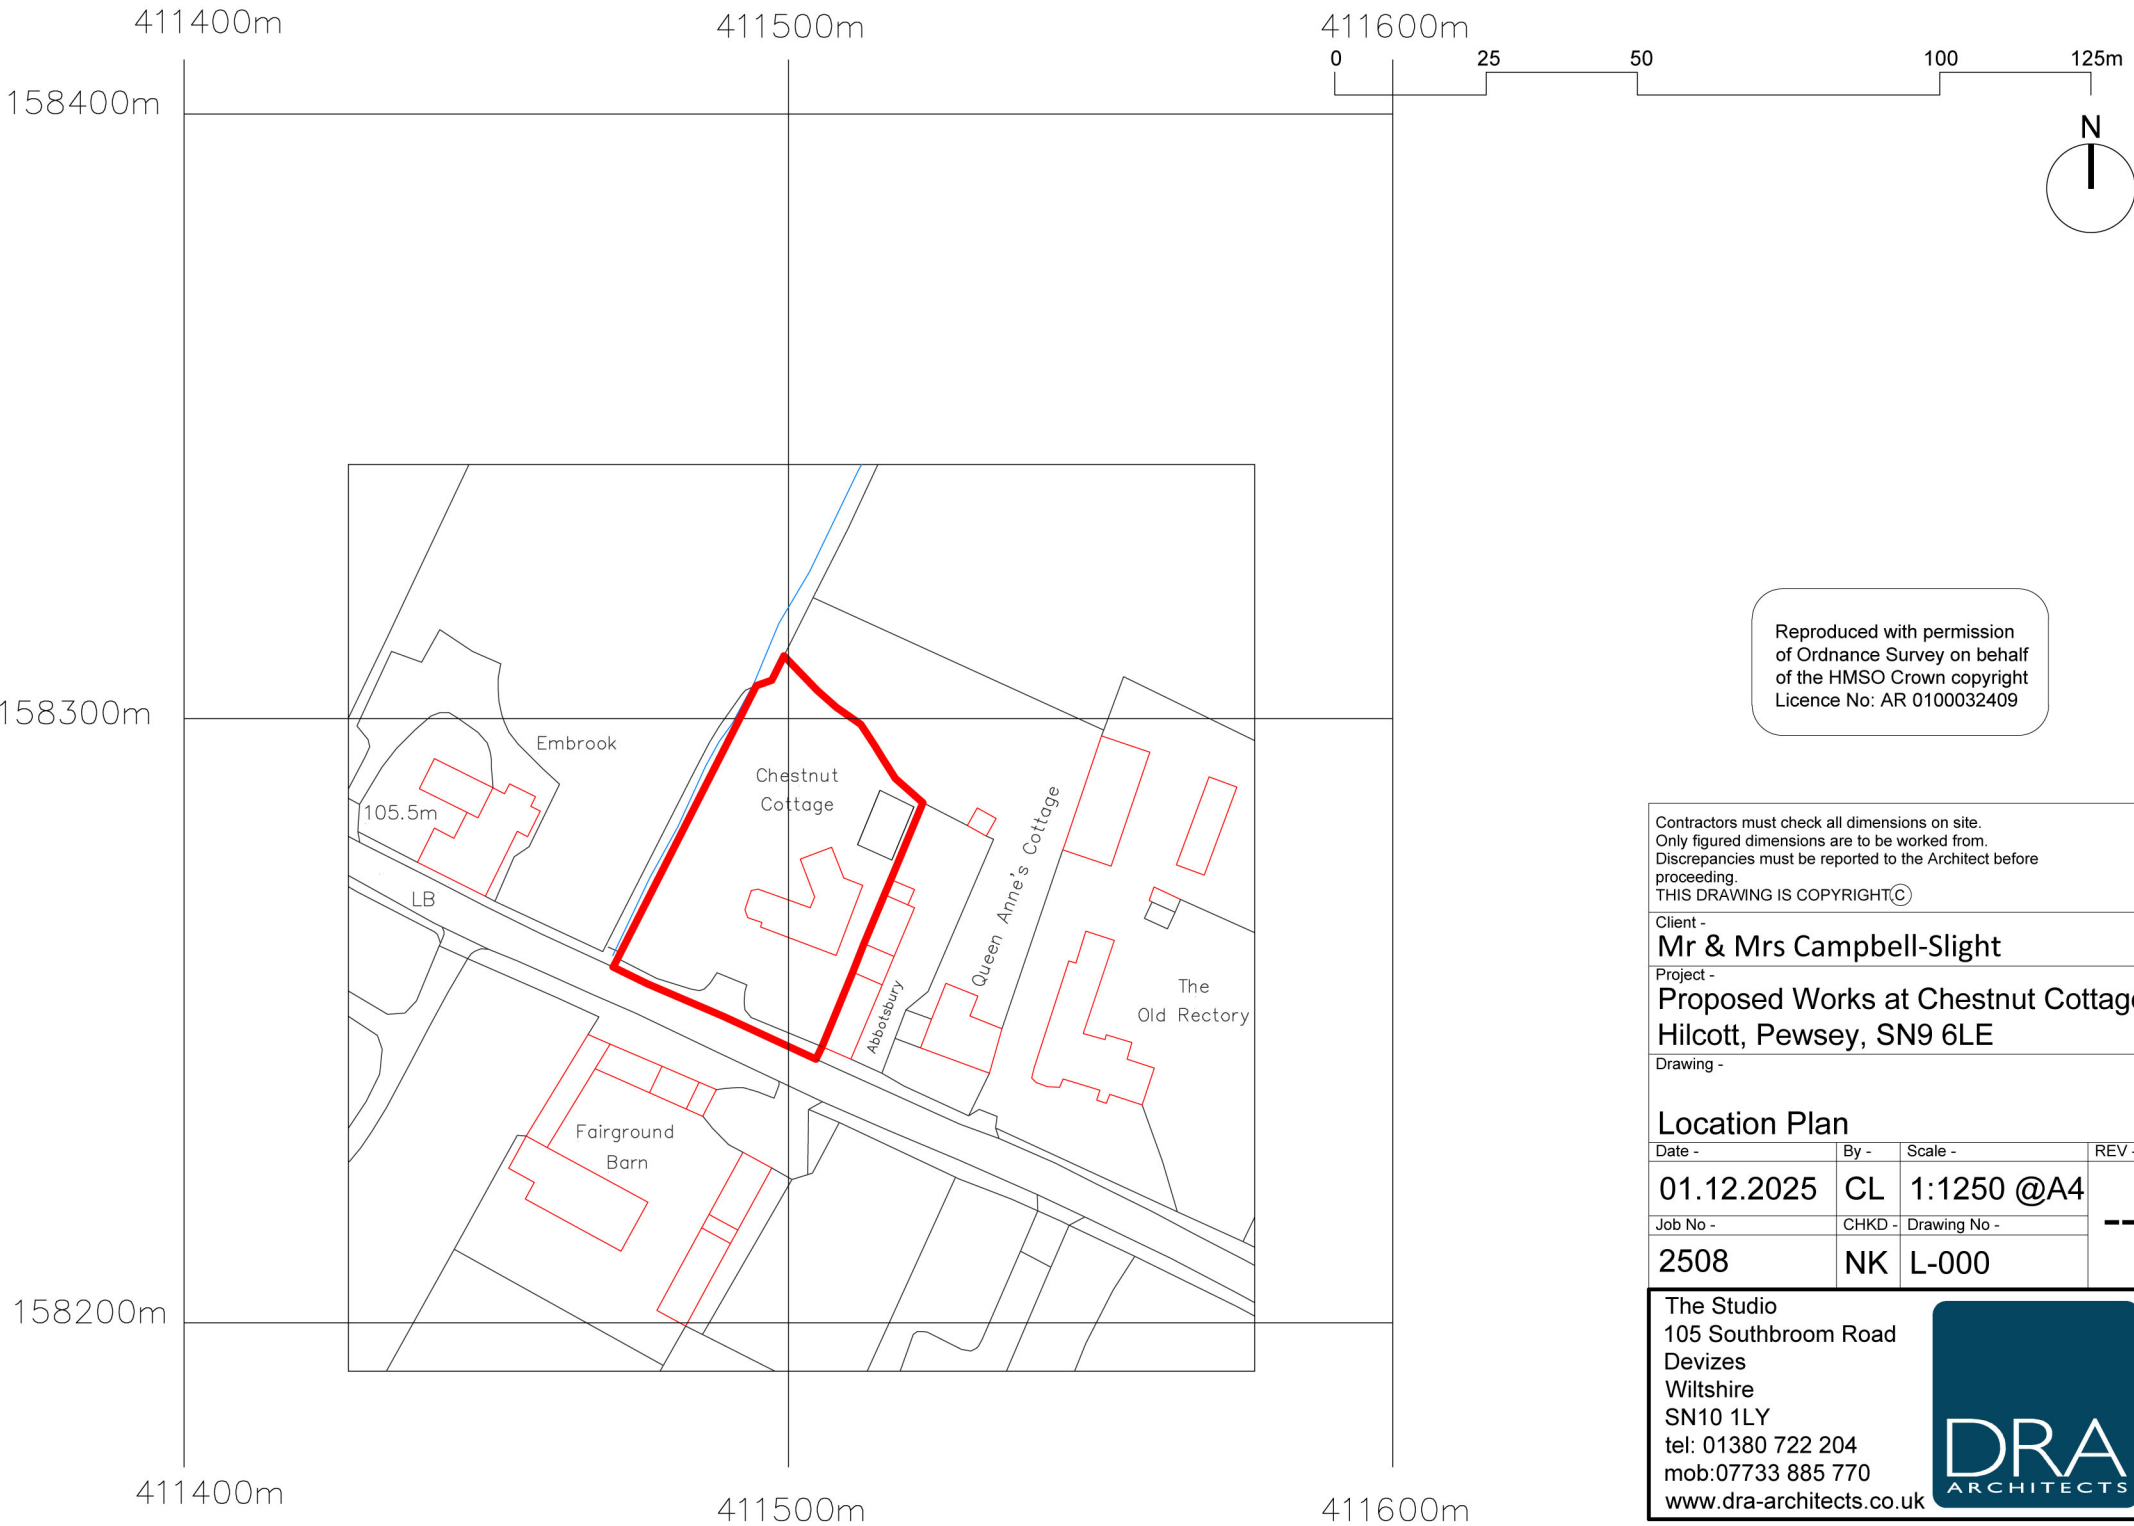

Reproduced with permission
of Ordnance Survey on behalf
of the HMSO Crown copyright
Licence No: AR 0100032409

Contractors must check all dimensions on site.
Only figured dimensions are to be worked from.
Discrepancies must be reported to the Architect before
proceeding.
THIS DRAWING IS COPYRIGHT ©

Client -
Mr & Mrs Campbell-Slight

Project -
**Proposed Works at Chestnut Cottage
Hilcott, Pewsey, SN9 6LE**

Drawing -

Location Plan

Date -	By -	Scale -	REV -
01.12.2025	CL	1:1250 @A4	---
Job No -	CHKD -	Drawing No -	
2508	NK	L-000	

The Studio
105 Southbroom Road
Devizes
Wiltshire
SN10 1LY
tel: 01380 722 204
mob:07733 885 770
www.dra-architects.co.uk

