


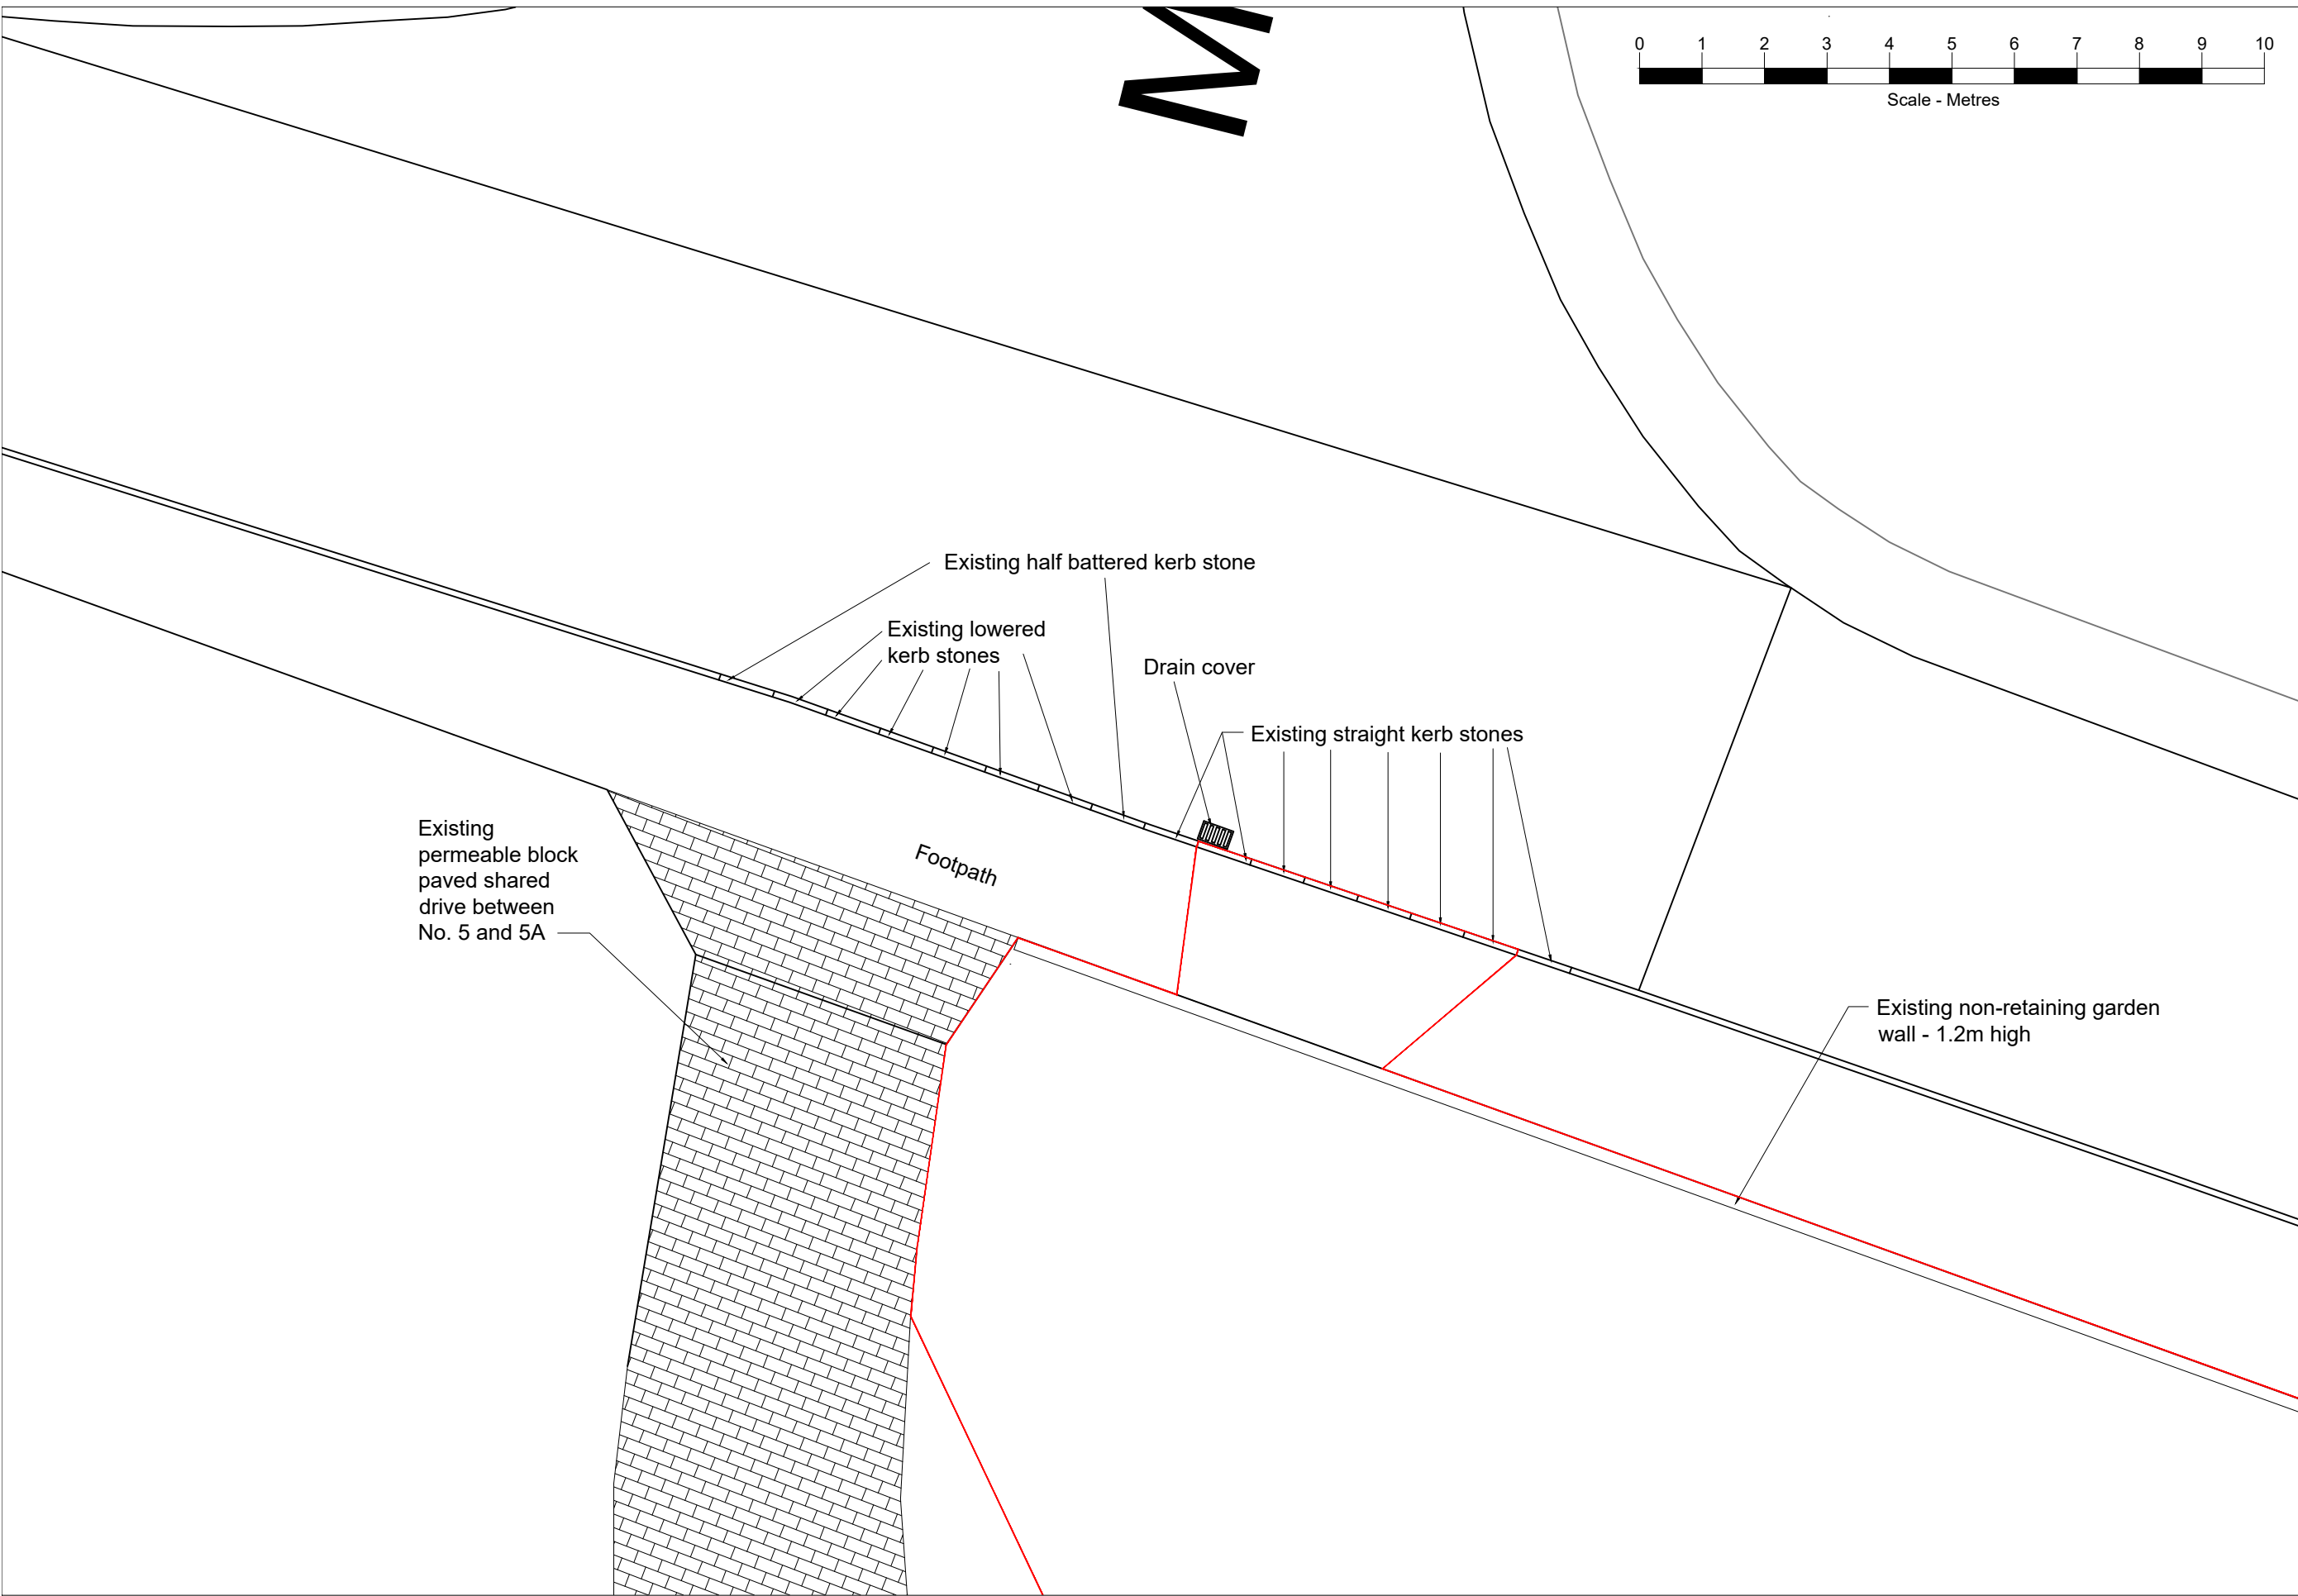

Existing Block Plan

NOTES:

1. This drawing is the property of MJF CAD Solutions and must not be copied or disclosed for any purpose except as authorised by MJF CAD Solutions or the client.

Rev	Date	By	Chk	Comment

MJF CAD Solutions Ltd.
Basepoint Business Centre, Rivermead Drive
Swindon, SN5 7EX
Tel: 01793 407941 - Mob: 07783 226700
Email: mike@mjfcadsolutions.co.uk
Website: www.mjfcadsolutions.co.uk

Client

Mr Gough
5 Whitehill Way
Royal Wootton Bassett
SN4 7DA

Project Title

Dropped Kerb

Drawing Title

Existing Block Plan

Drawn by:
MJF

Scale:
1:100 - A3

Date:
Oct 2025

Drawing No.
1353_02

Rev.