


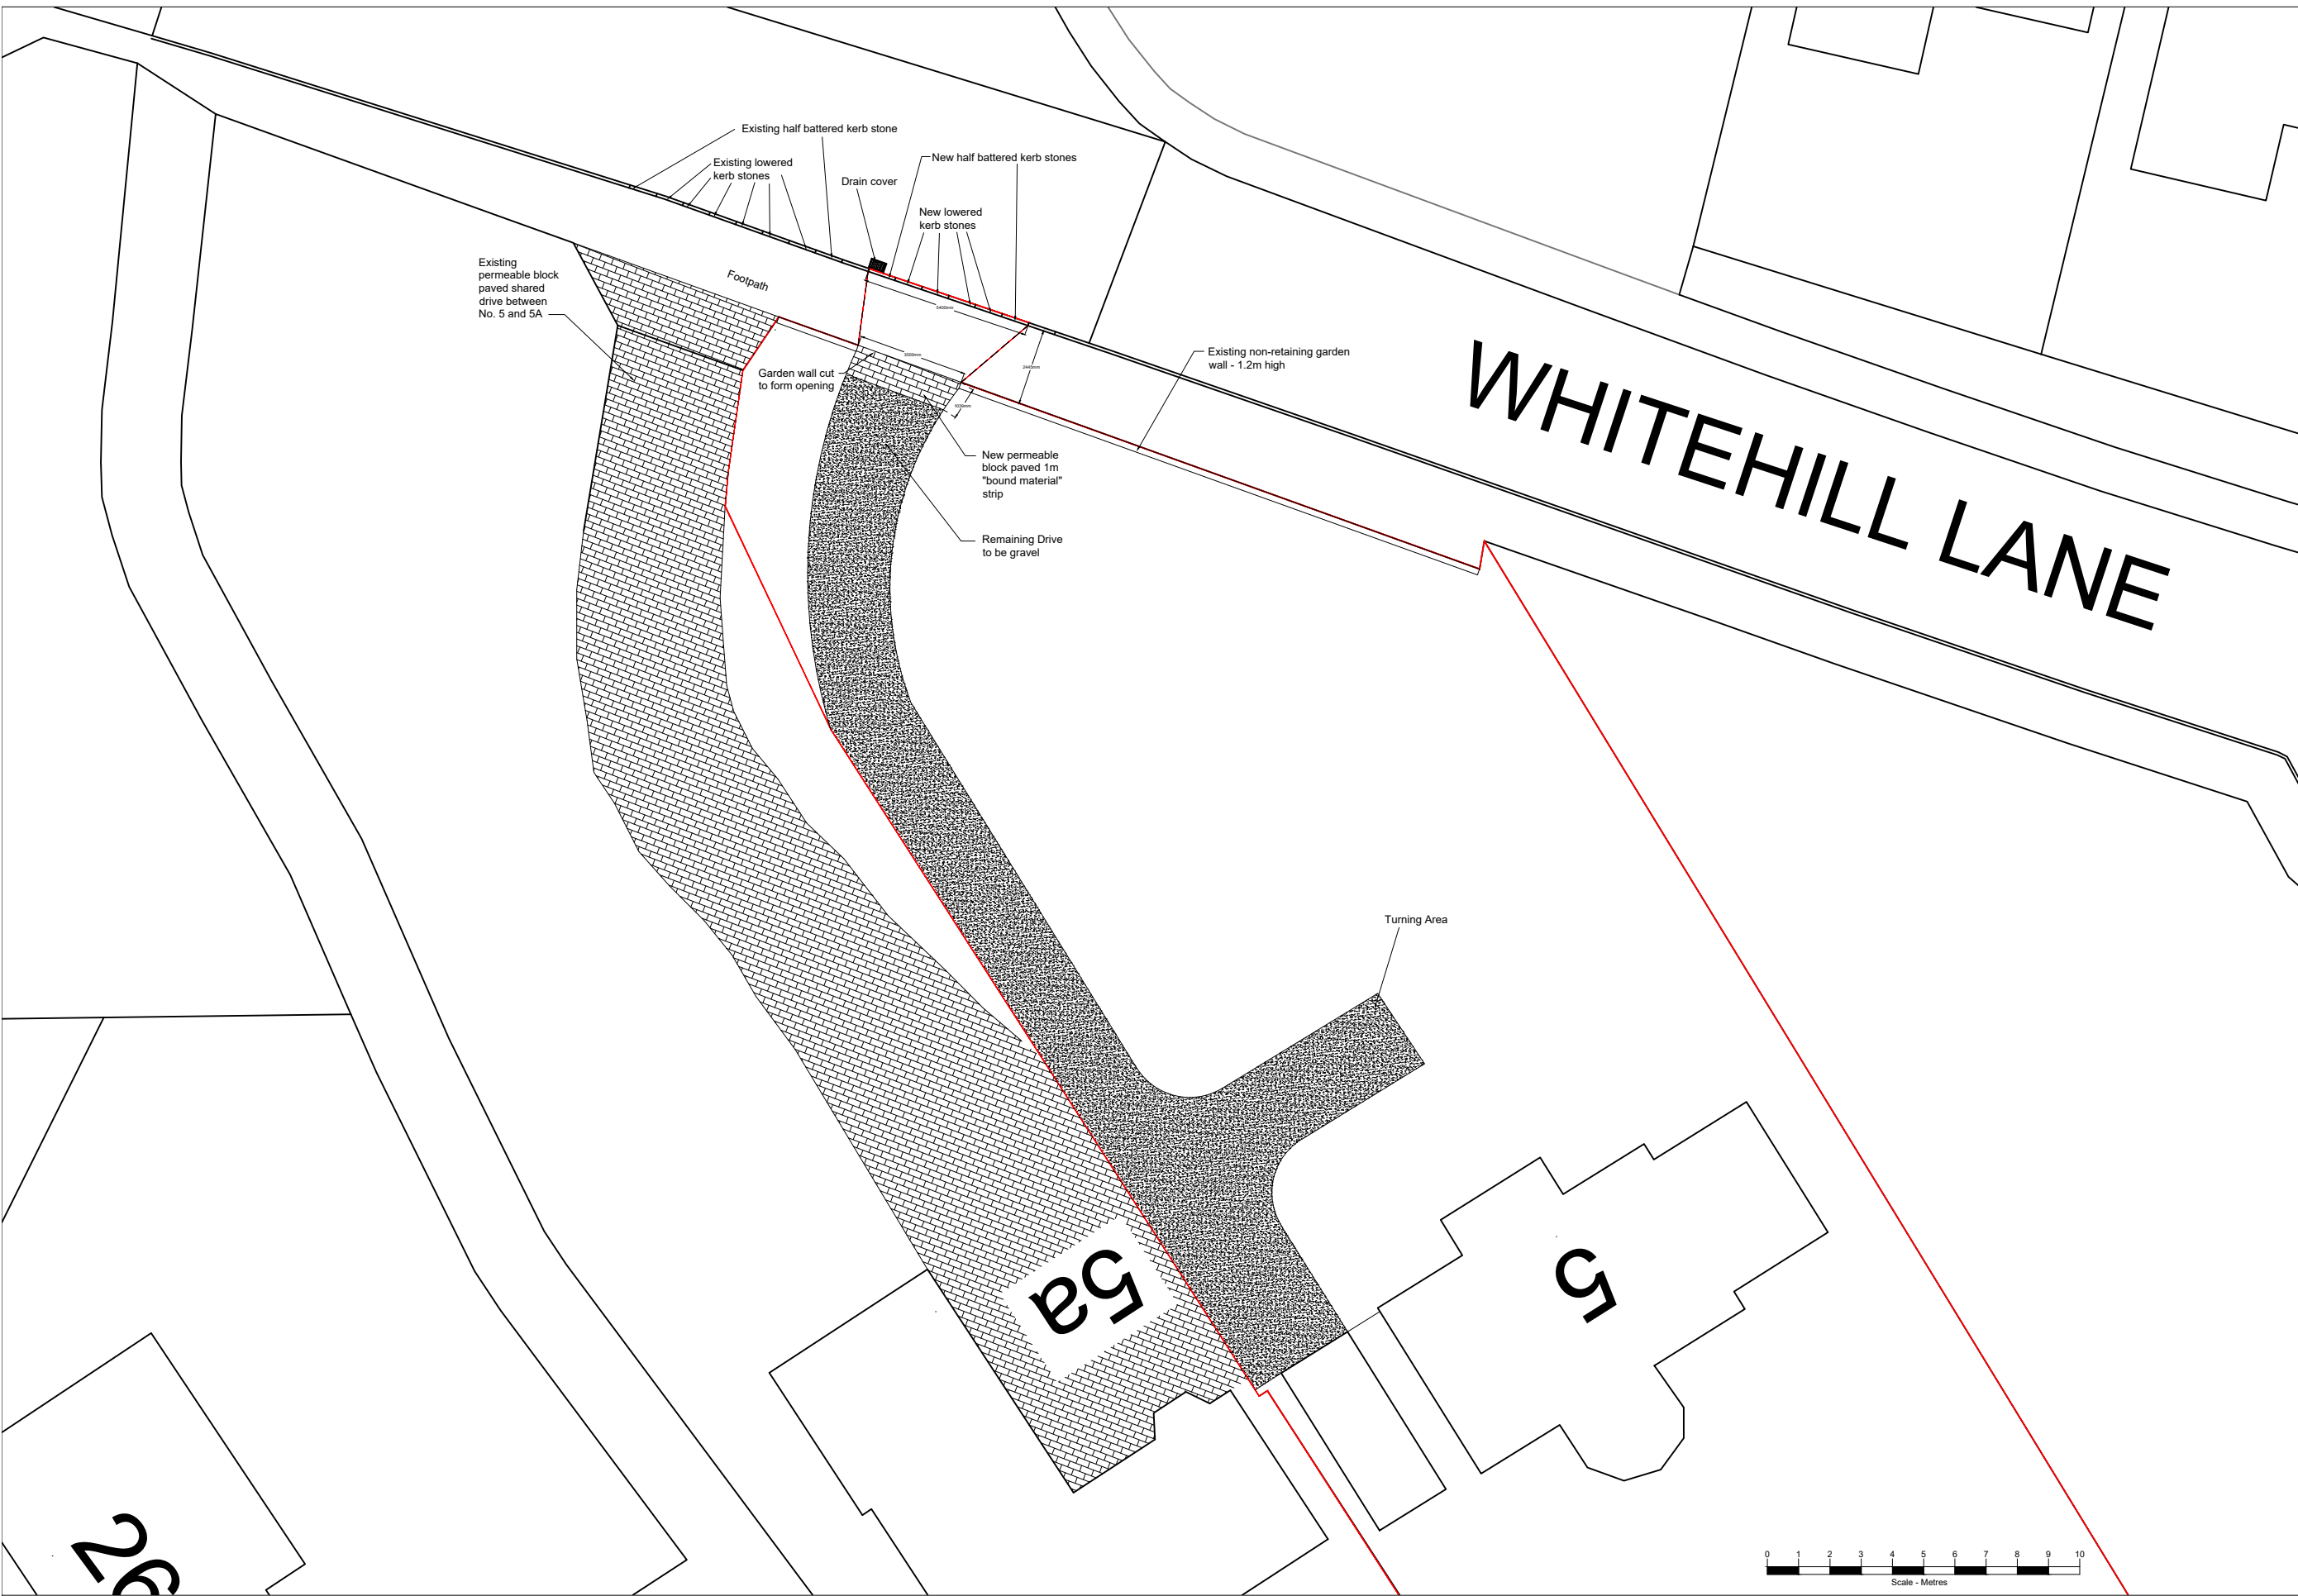

Proposed Block Plan

NOTES:

1. This drawing is the property of MJF CAD Solutions and must not be copied or disclosed for any purpose except as authorised by MJF CAD Solutions or the client.

Rev	Date	By	Chk	Comment



MJF CAD SOLUTIONS
MJF CAD Solutions Ltd.
Basepoint Business Centre, Rivermead Drive
Swindon, SN5 7EX
Tel: 01793 407941 - Mob: 07783 226700
Email: mike@mjfcadsolutions.co.uk
Website: www.mjfcadsolutions.co.uk



Client		Mr Gough 5 Whitehill Way Royal Wootton Bassett SN4 7DA	
Project Title		Dropped Kerb	
Drawing Title		Proposed Block Plan - Full	
Drawn by: MJF	Scale: 1:200 - A3	Date: Oct 2025	
Drawing No. 1353_04		Rev.	