


NOTES:

1. This drawing is the property of MJF CAD Solutions and must not be copied or disclosed for any purpose except as authorised by MJF CAD Solutions or the client.

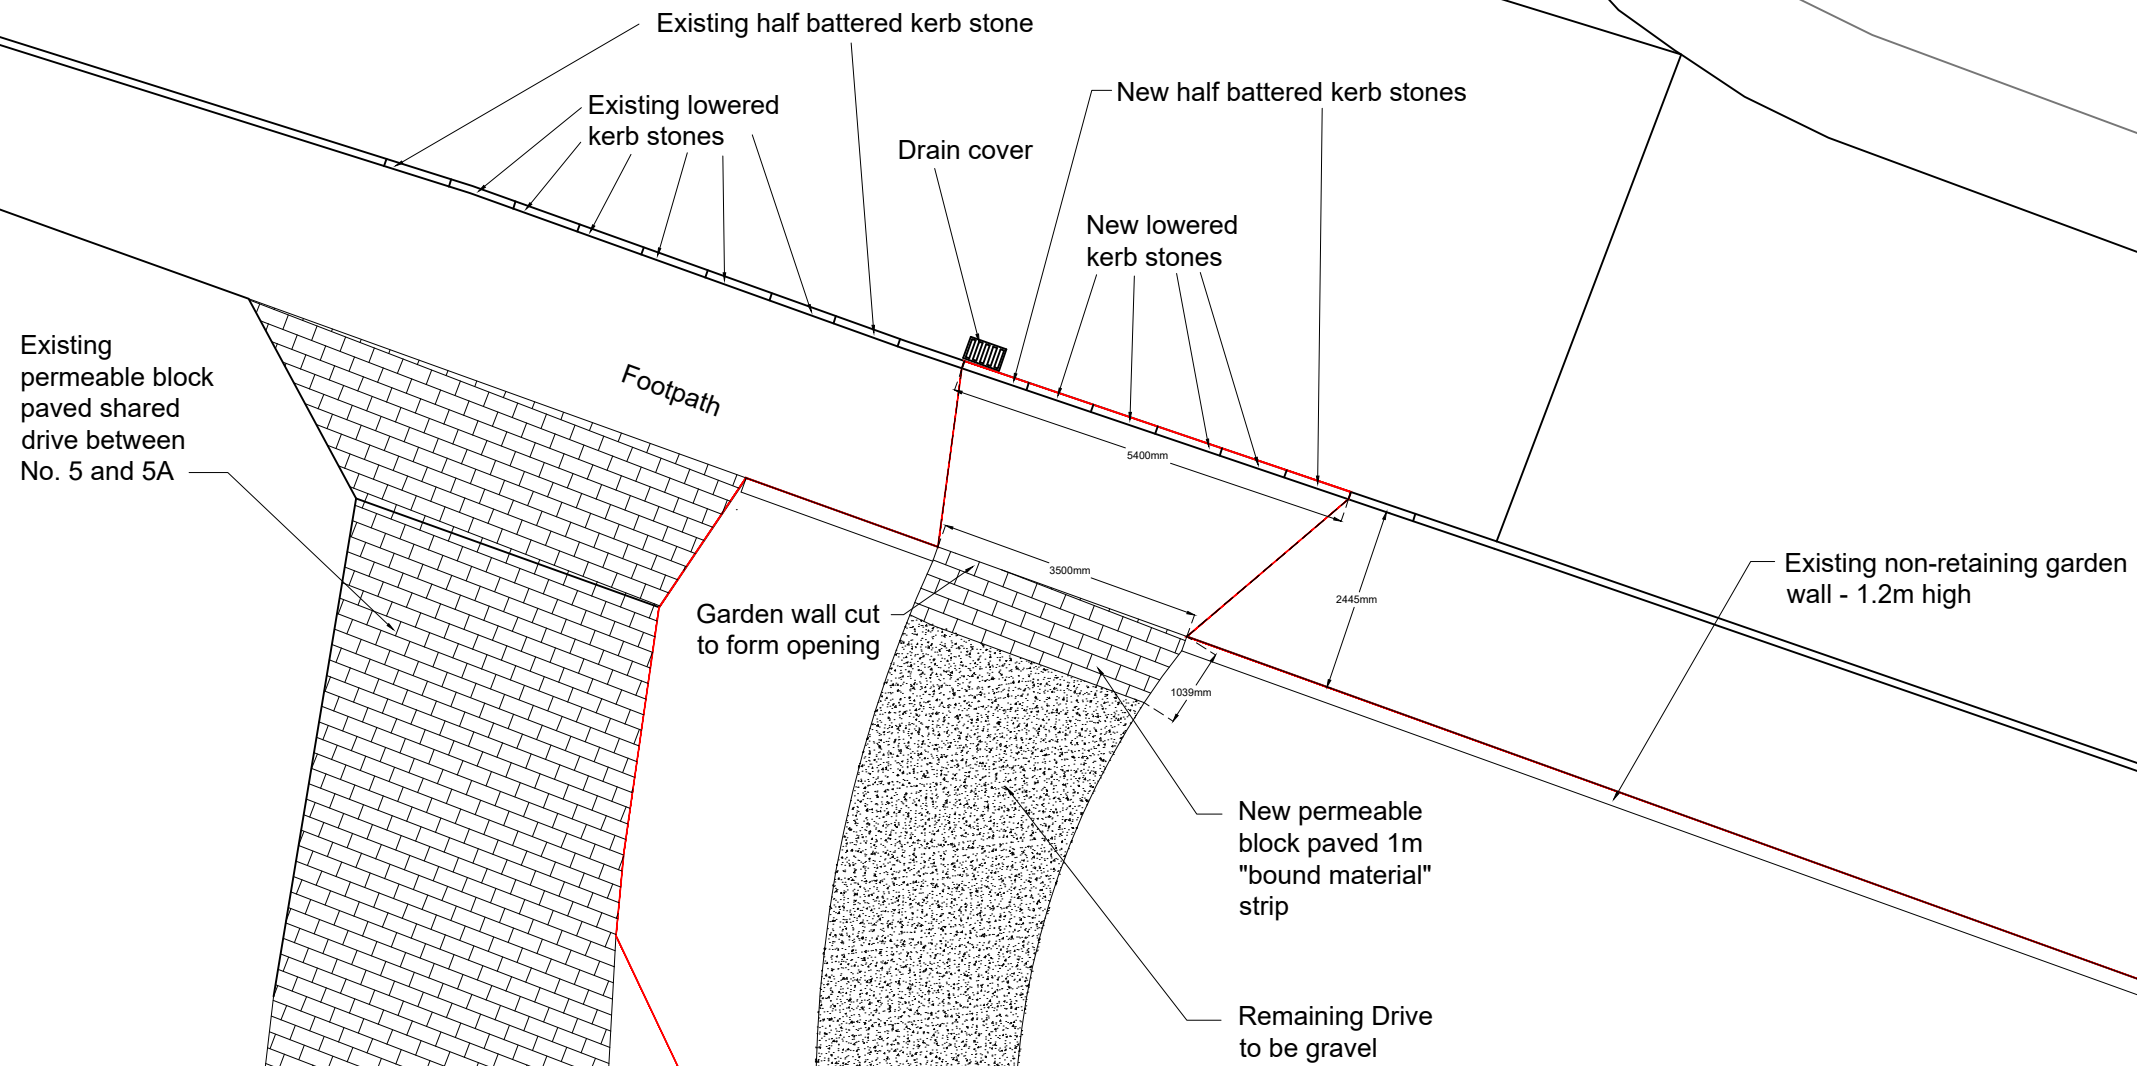

Rev	Date	By	Chk	Comment



┌ SOLUTIONS ┐
MJF CAD Solutions Ltd.
 Basepoint Business Centre, Rivermead Drive
 Swindon, SN5 7EX
 Tel: 01793 407941 - Mob: 07783 226700
 Email: mike@mjfcadsolutions.co.uk
 Website: www.mjfcadsolutions.co.uk



Client

Mr Gough
5 Whitehill Way
Royal Wootton Bassett
SN4 7DA

Project Title	Dropped Kerb
---------------	--------------

Drawing Title
Proposed Block Plan

Drawn by: MJF	Scale: 1:100 - A3	Date: Oct 2025
------------------	----------------------	-------------------

Drawing No.	Rev.
1353_03	

Proposed Block Plan

