



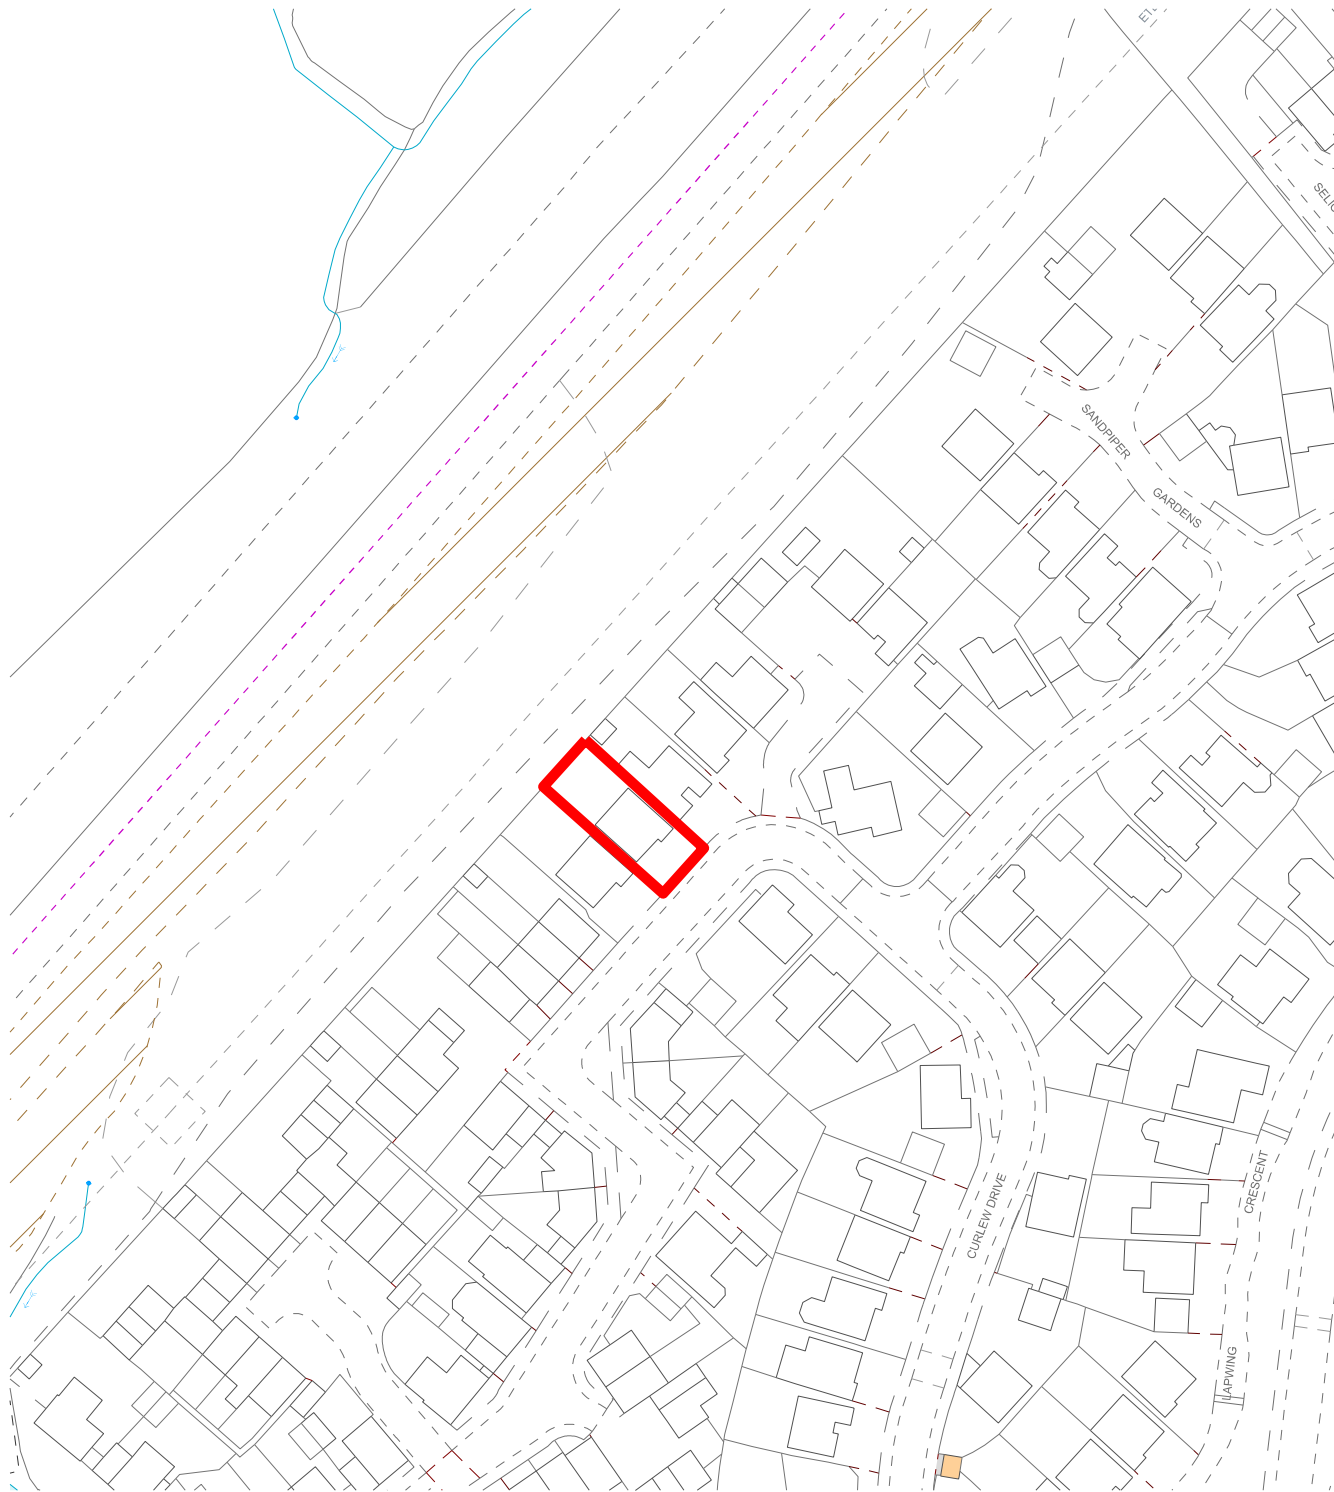

1	LOCATION PLAN
	SCALE 1:1250

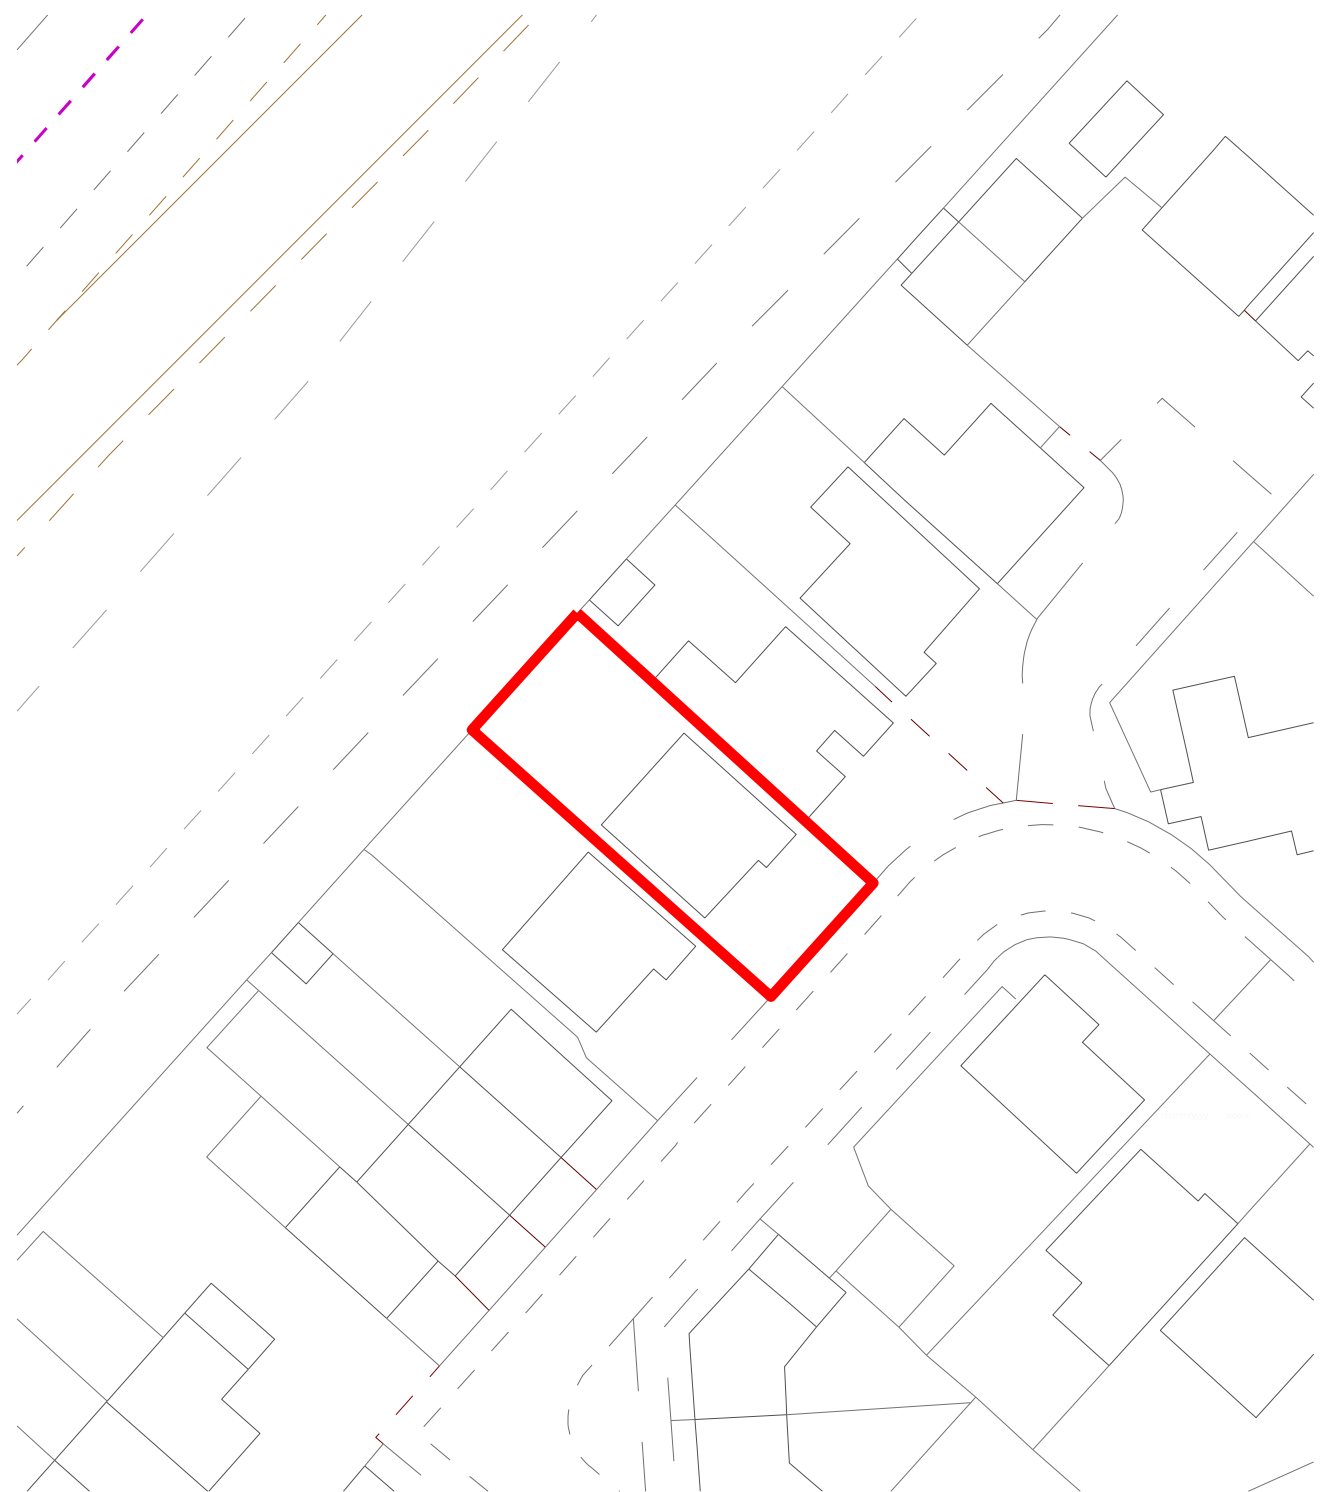

2	BLOCK PLAN
	SCALE 1:500

DO NOT SCALE DIMENSIONS. DIMENSIONS GOVERN.
ALL DIMENSIONS ARE IN MILLIMETRES UNLESS NOTED OTHERWISE.
SHIRO DESIGN SHALL BE NOTIFIED IN WRITING OF ANY DISCREPANCIES.

0 50 120

SCALE 1:1250

0 25 50

SCALE 1:500

DRAWING NAME:
LOCATION & BLOCK PLAN

CLIENT:
MRS SARAH ADEMUYIWA

PROJECT NAME:
24 CURLEW

SCALE:
VARIES

DRAWING NUMBER:
2514-0001

SEUN@SHIRODESIGN.CO.UK

SHIRODESIGN.CO.UK

© SHIRO DESIGN 2021

