

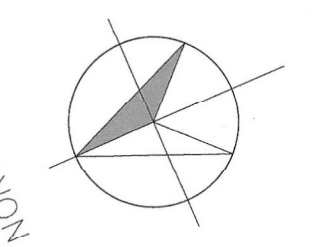
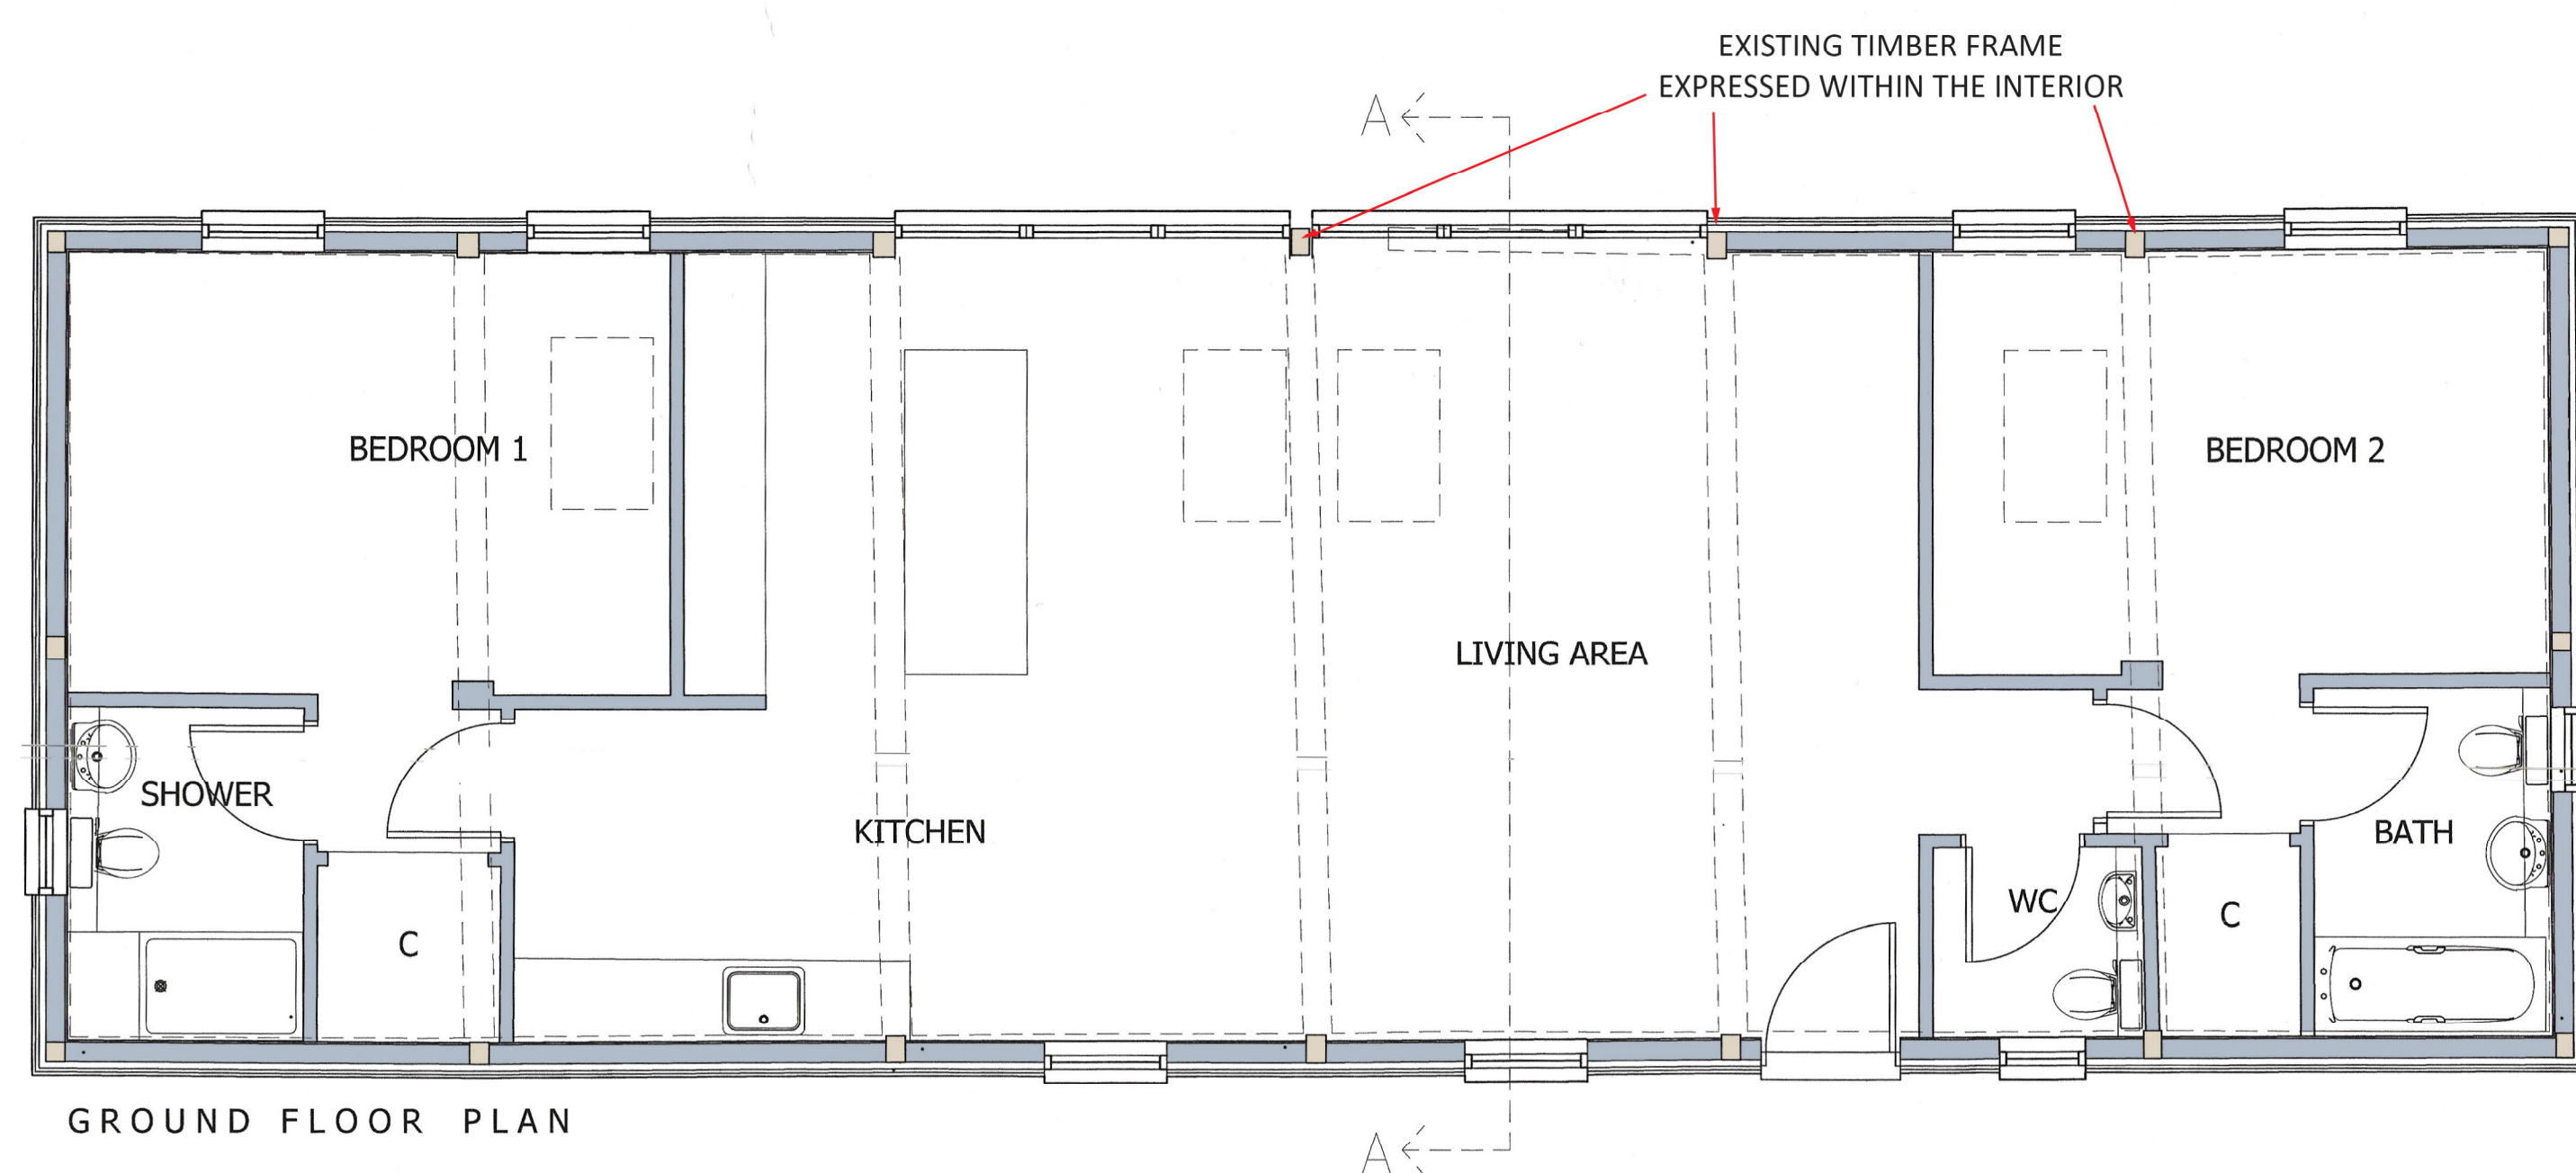
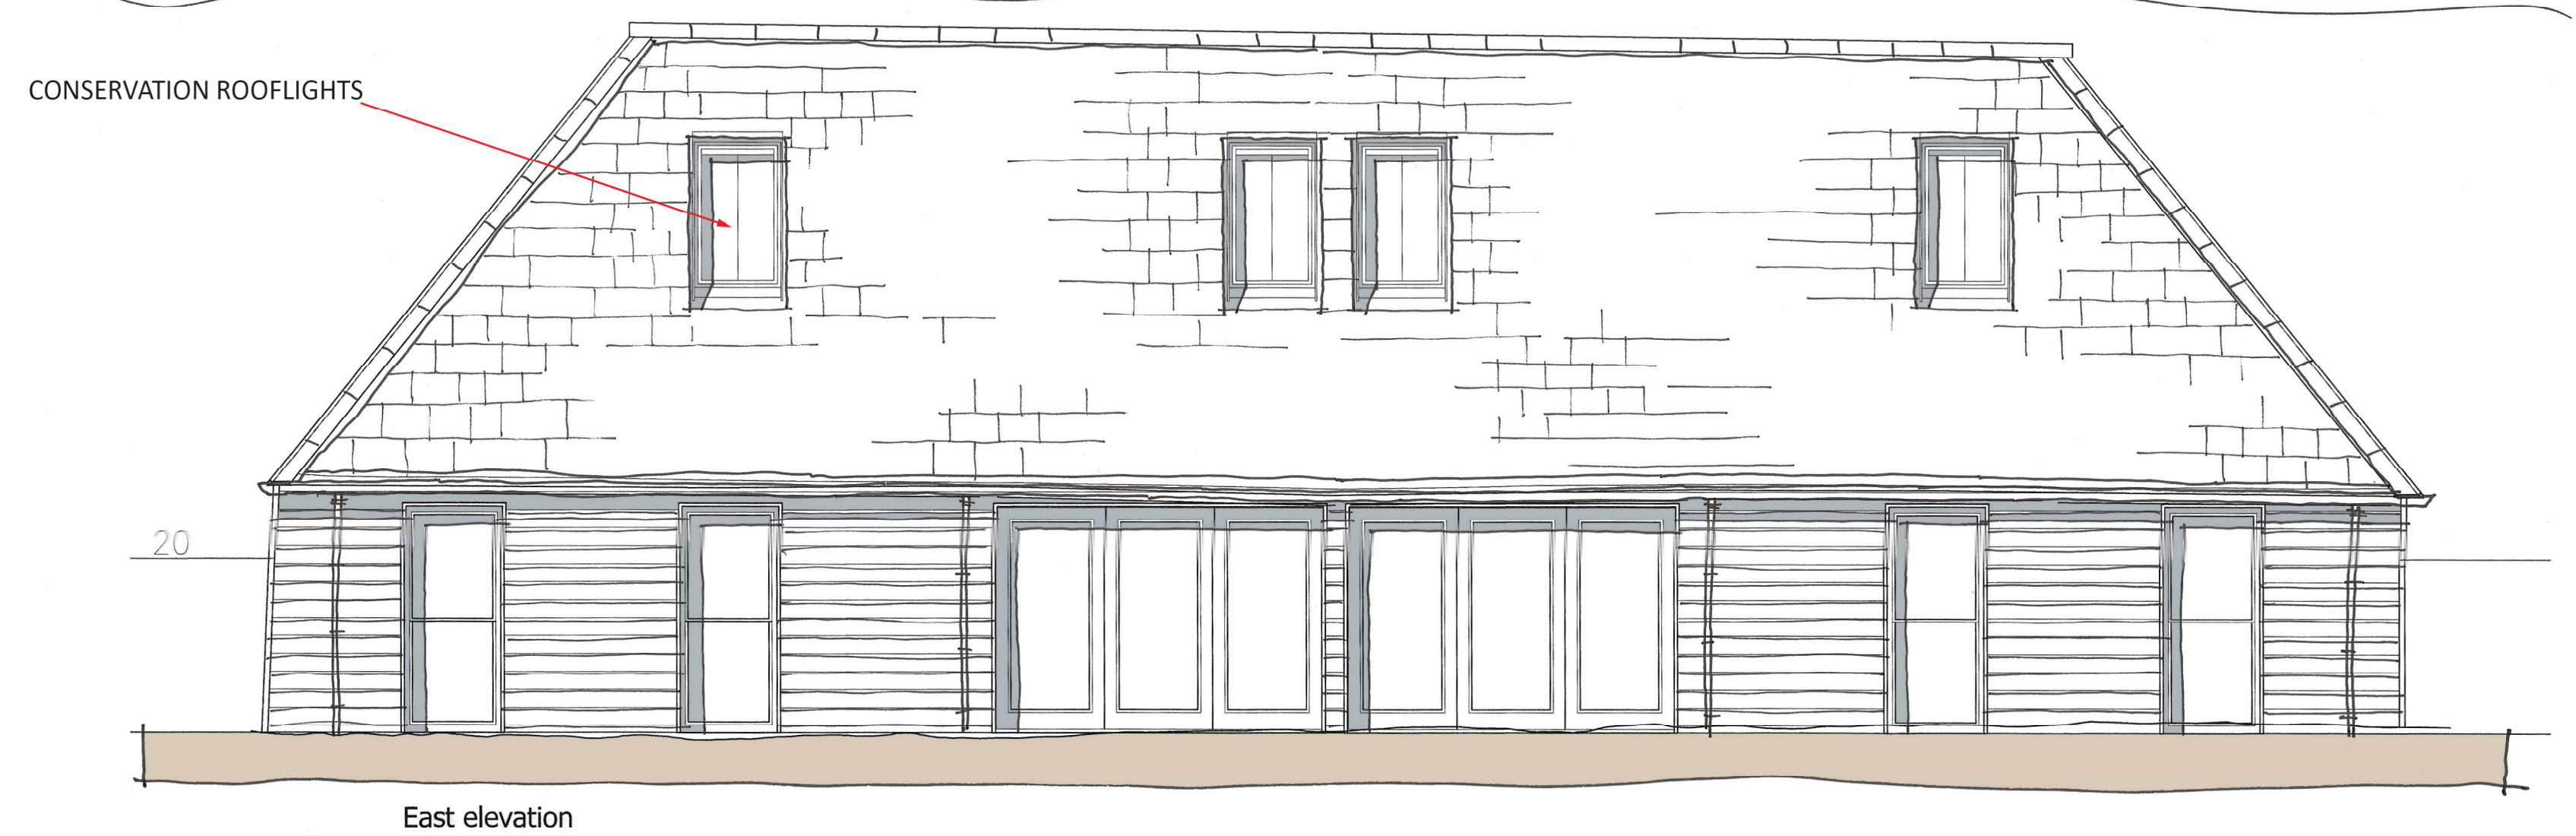
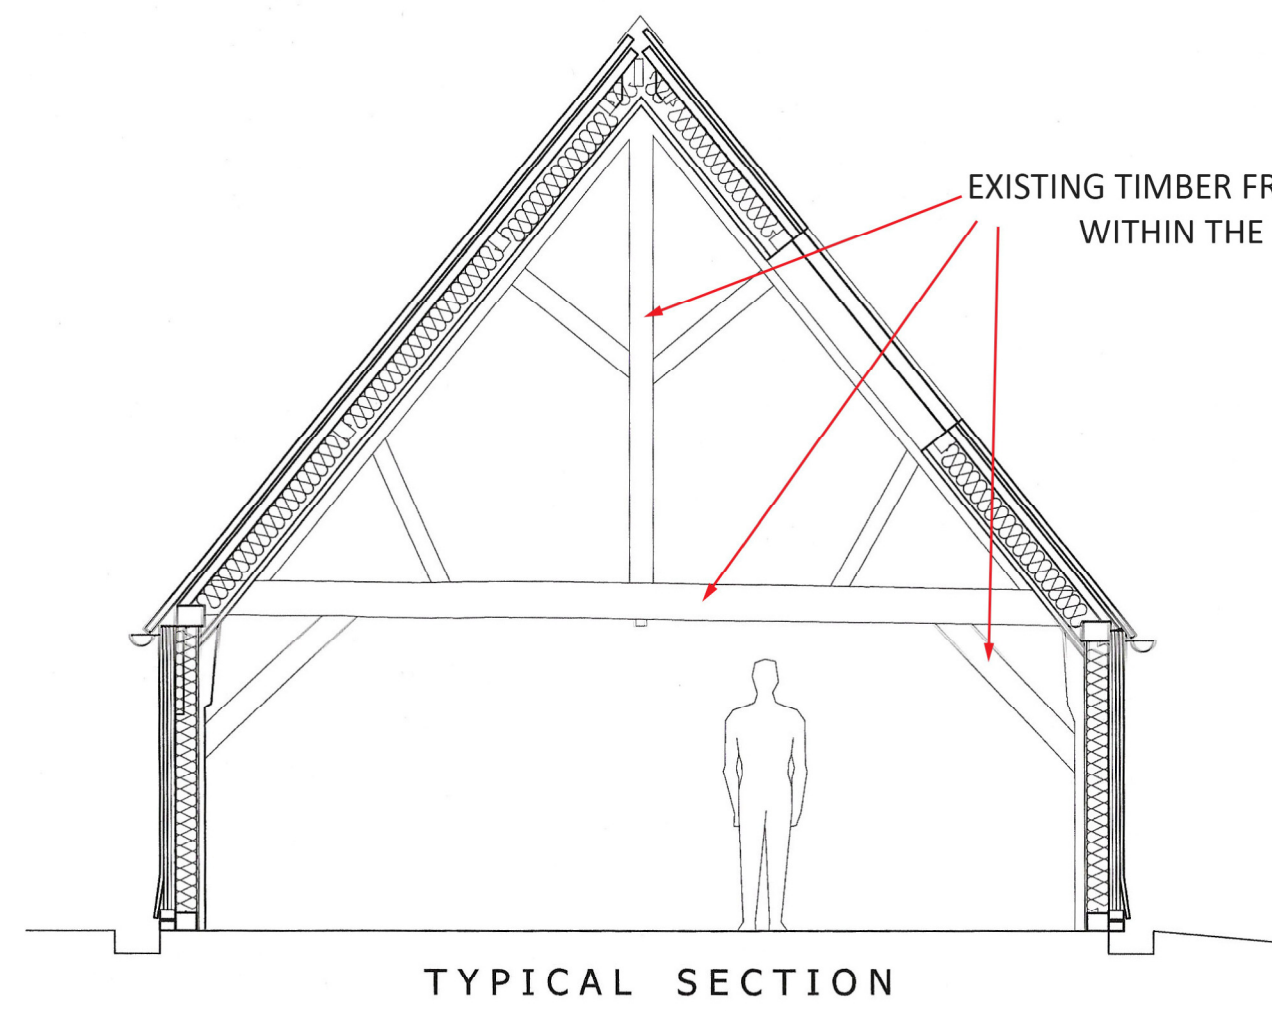


HW
23/07/2025

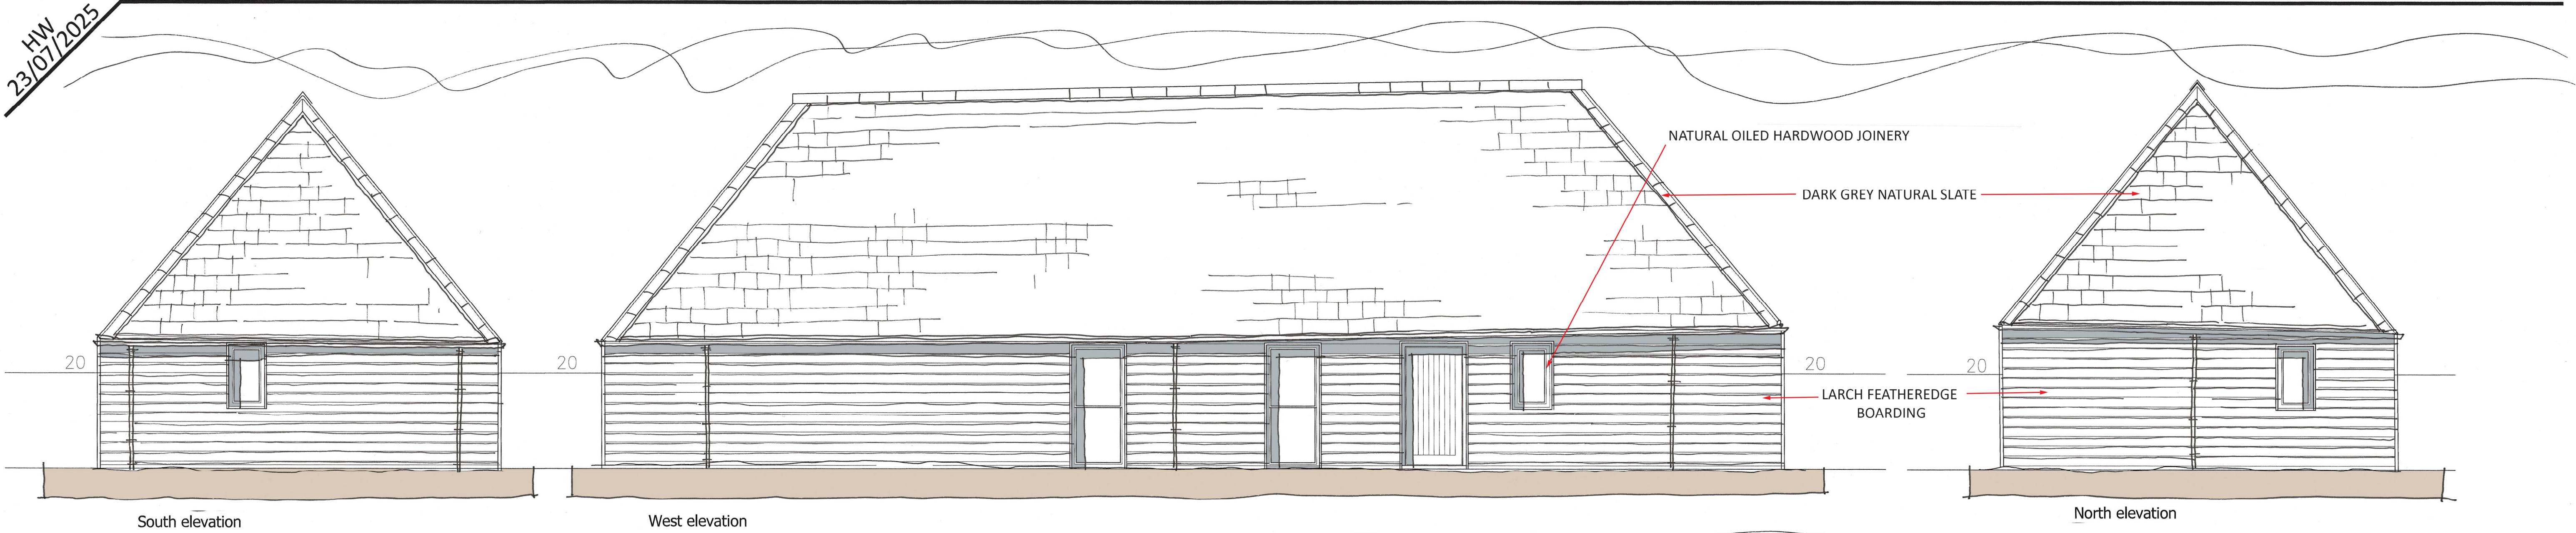

PROJECT

The Goat Barn, Baydon Manor, Marridge Hill

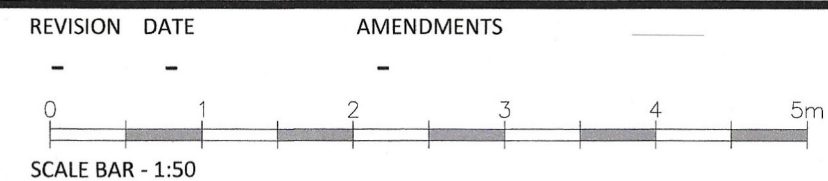

Plans & elevations

MATHEWSON WATERS ARCHITECTS

1:50 @ A1

Devises: 01280 721294
Studio: 07540 728562

The Old Surgery
Crowle Road · Lambourn
Berkshire · RG17 8NR

enquiries@mw-architects.co.uk
www.mw-architects.co.uk

01488 72131

© MATHEWSON WATERS ARCHITECTS LLP

24006-109-A

Chartered Practitioner

RIBA