




HW
23/07/2025

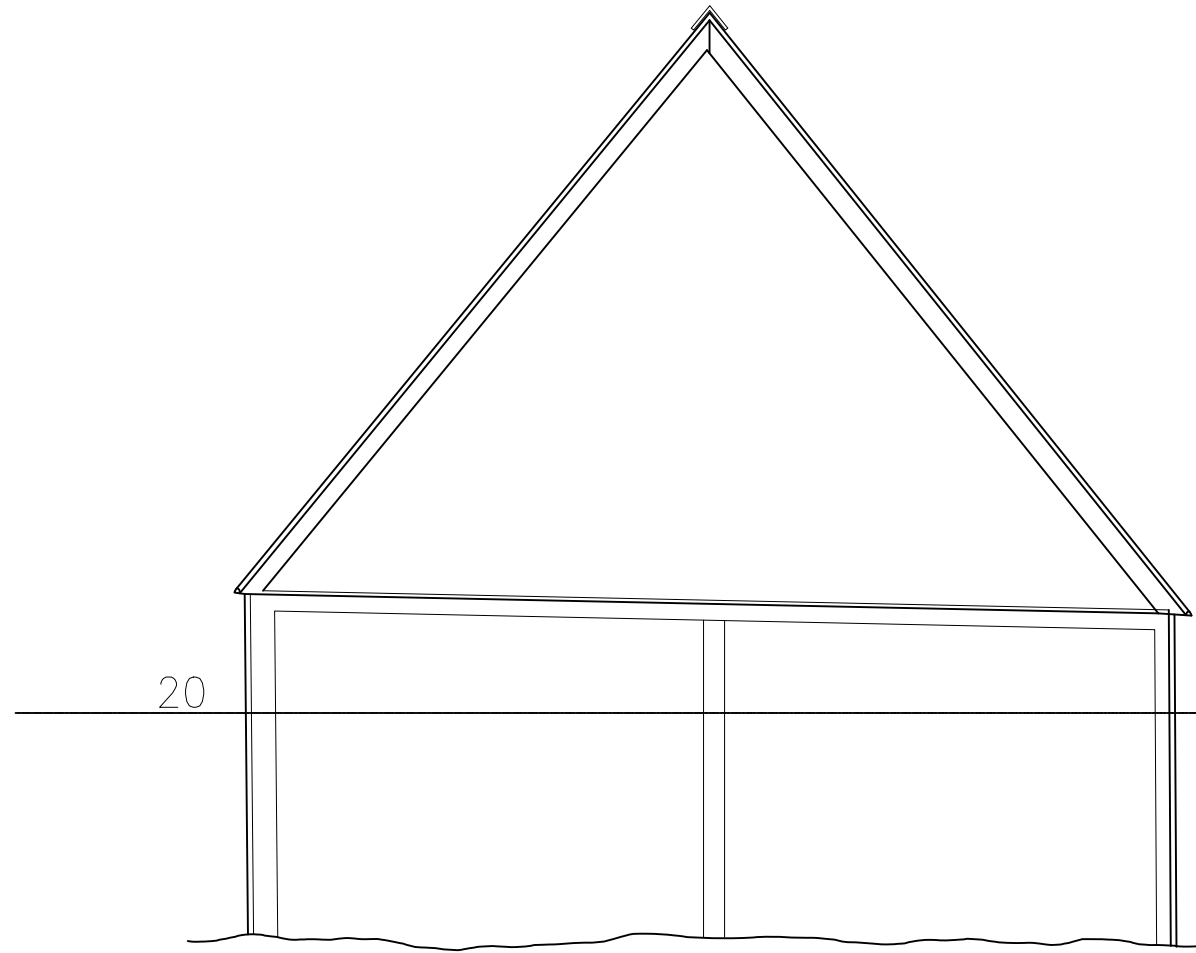


North elevation corrugated asbestos, corrugated iron

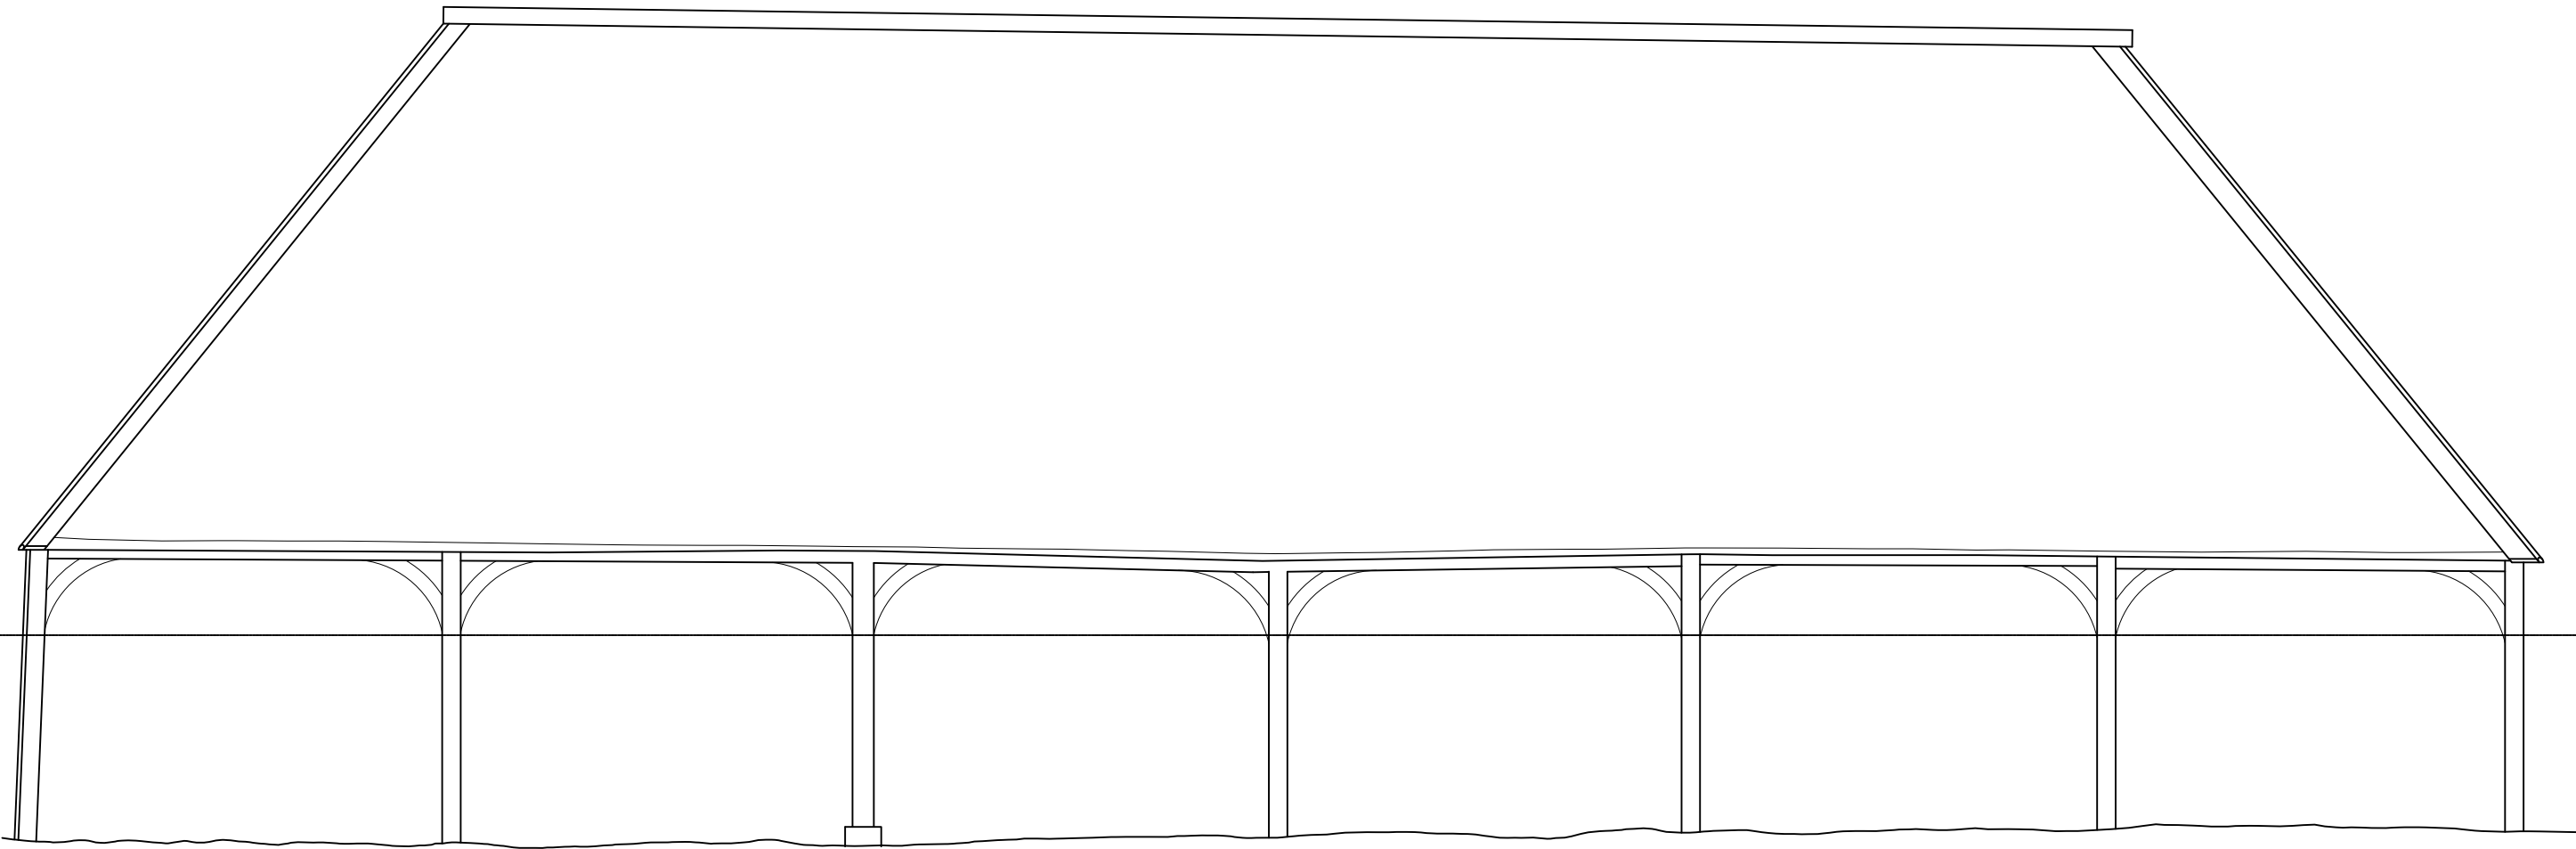





East elevation corrugated asbestos, wooden frames ground line partially obscured

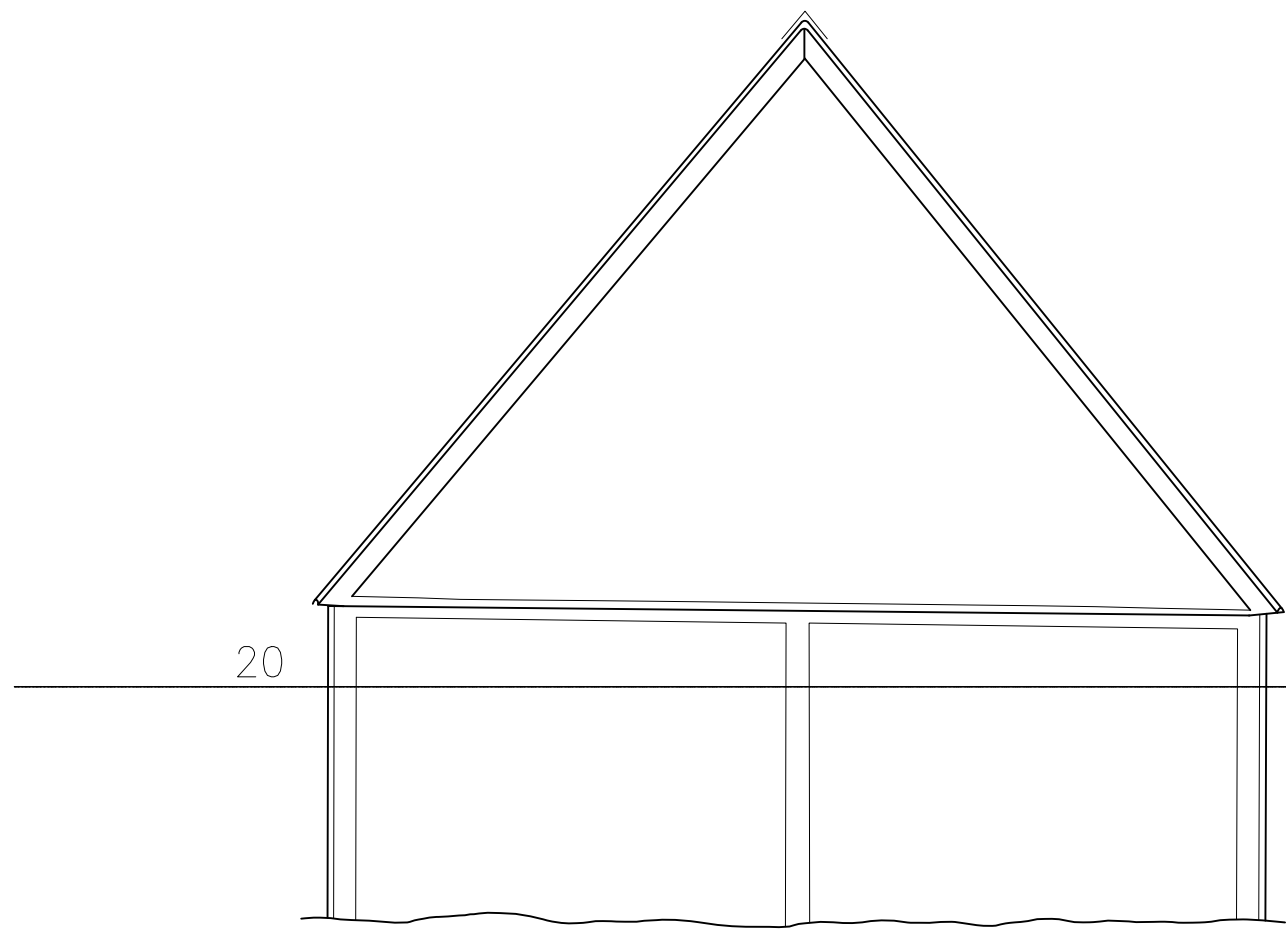

South elevation corrugated asbestos, corrugated iron

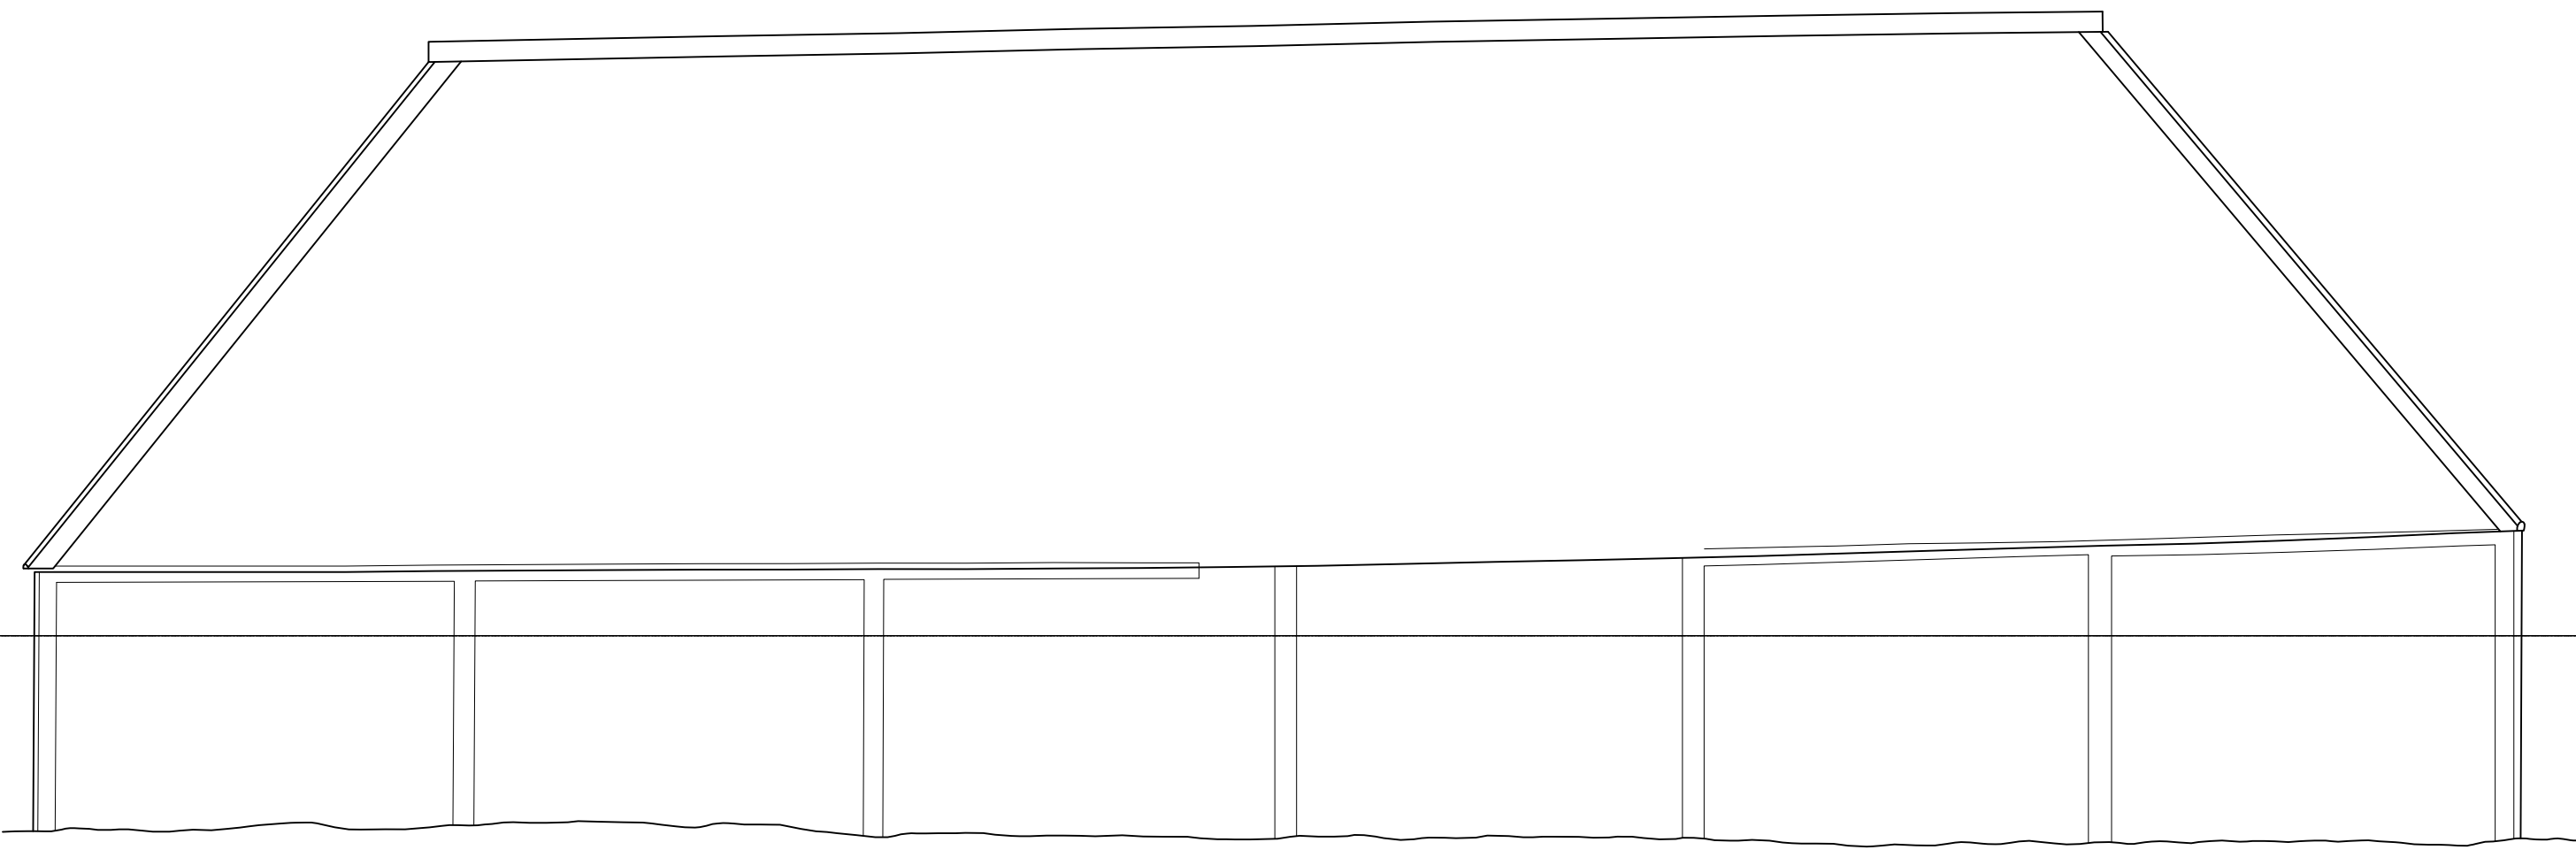

West elevation corrugated asbestos, corrugated iron

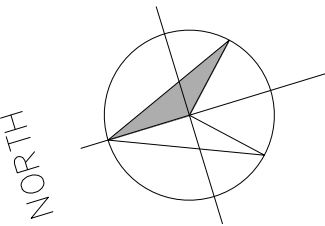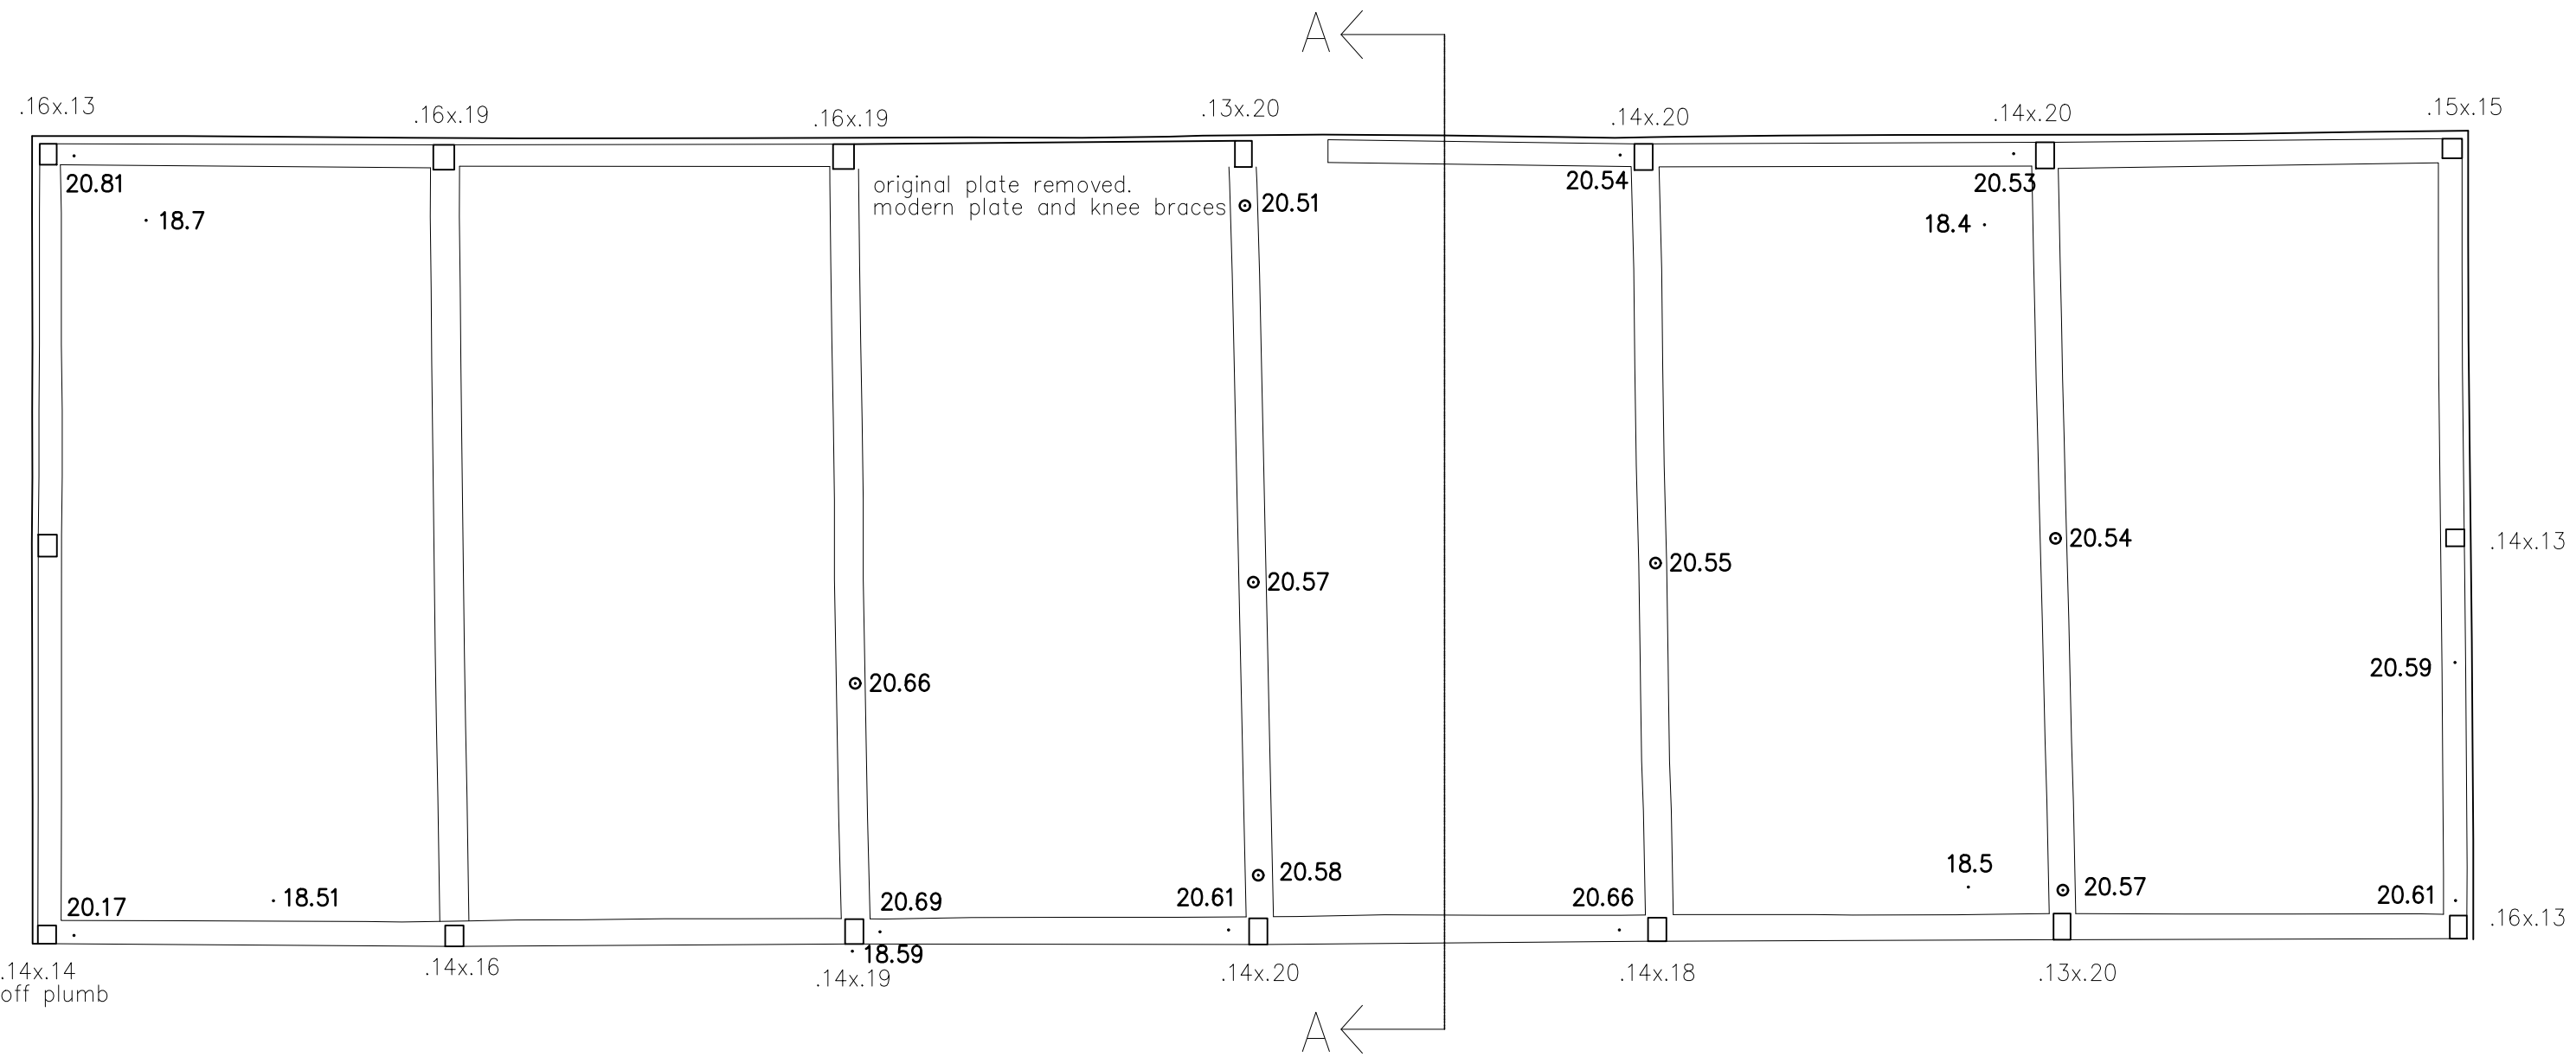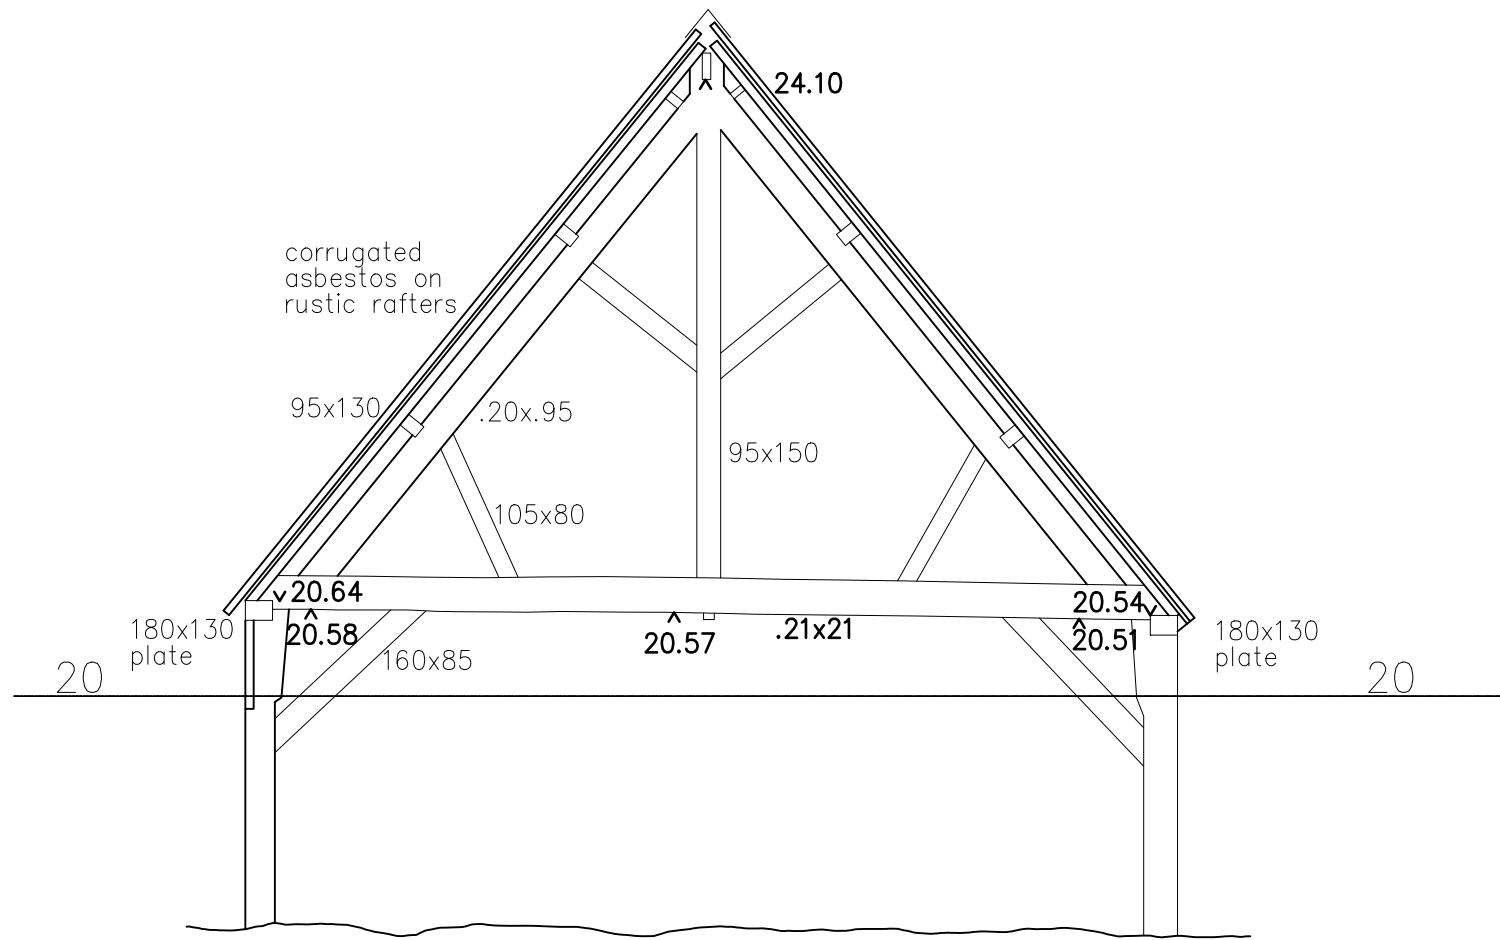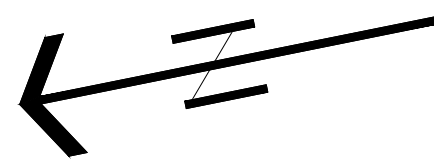

PROJECT

The Goat Barn, Baydon Manor, Marridge Hill

ALL FIGURED DIMENSIONS ARE TO BE TAKEN IN PREFERENCE TO SCALED DIMENSIONS AND ANY INACCURACIES ARE TO BE REPORTED TO THE ARCHITECT. DIMENSIONS TO BE CHECKED ON SITE BEFORE ANY WORK IS PUT IN HAND OR PREFABRICATED. COPYRIGHT OF THIS DRAWING IS RETAINED BY THE ARCHITECT AND IT MUST NOT BE REPRODUCED WITHOUT THEIR WRITTEN CONSENT.

REVISION	DATE	AMENDMENTS
1	23/07/2025	Initial design
2	23/07/2025	Revised design
3	23/07/2025	Final design
4	23/07/2025	Final design
5	23/07/2025	Final design

As existing

MATHEWSON WATERS ARCHITECTS
1:50 @ A1
The Old Surgery
Crowle Road · Lambourn
Berkshire · RG17 8NR
enquiries@mw-architects.co.uk
01488 73231
www.mw-architects.co.uk
RIBA #01289 721594
Chartered Practices

24006-112