



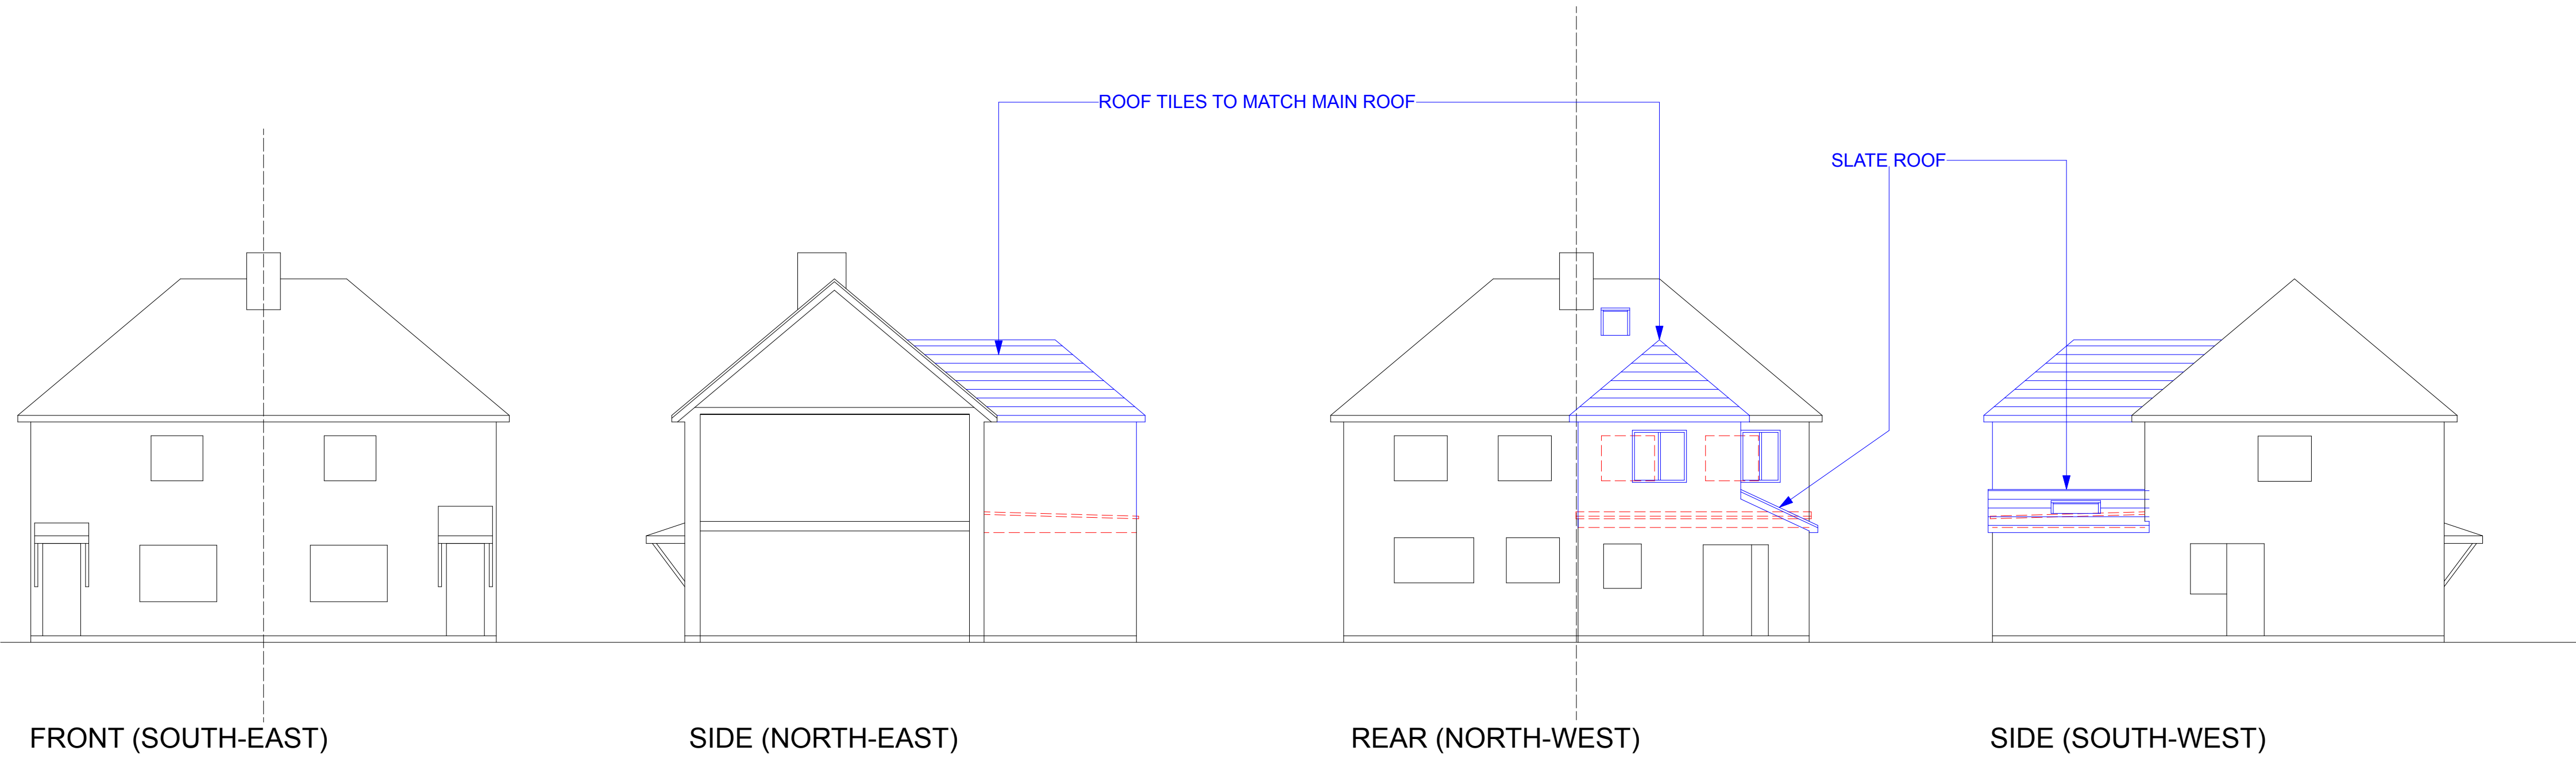


This drawing remains the copyright of the Architect, and may not be used or reproduced without their permission. Used figured dimensions only. Do not scale from the drawing and check all dimensions on site before work commences. All discrepancies to be reported to the Architect immediately.

Rev	Date	Description
-	24.10.25	Initial Issue
A	27.11.25	Adjoining dwelling shown
B	28.11.25	Materials shown

- MATERIALS**
- MAIN EXTENSION - ROOF TILES TO MATCH MAIN ROOF
 - KITCHEN ROOF - SLATE
 - WALLS - PAINTED RENDER TO MATCH EXISTING
 - WINDOWS - WHITE UPVC TO MATCH EXISTING

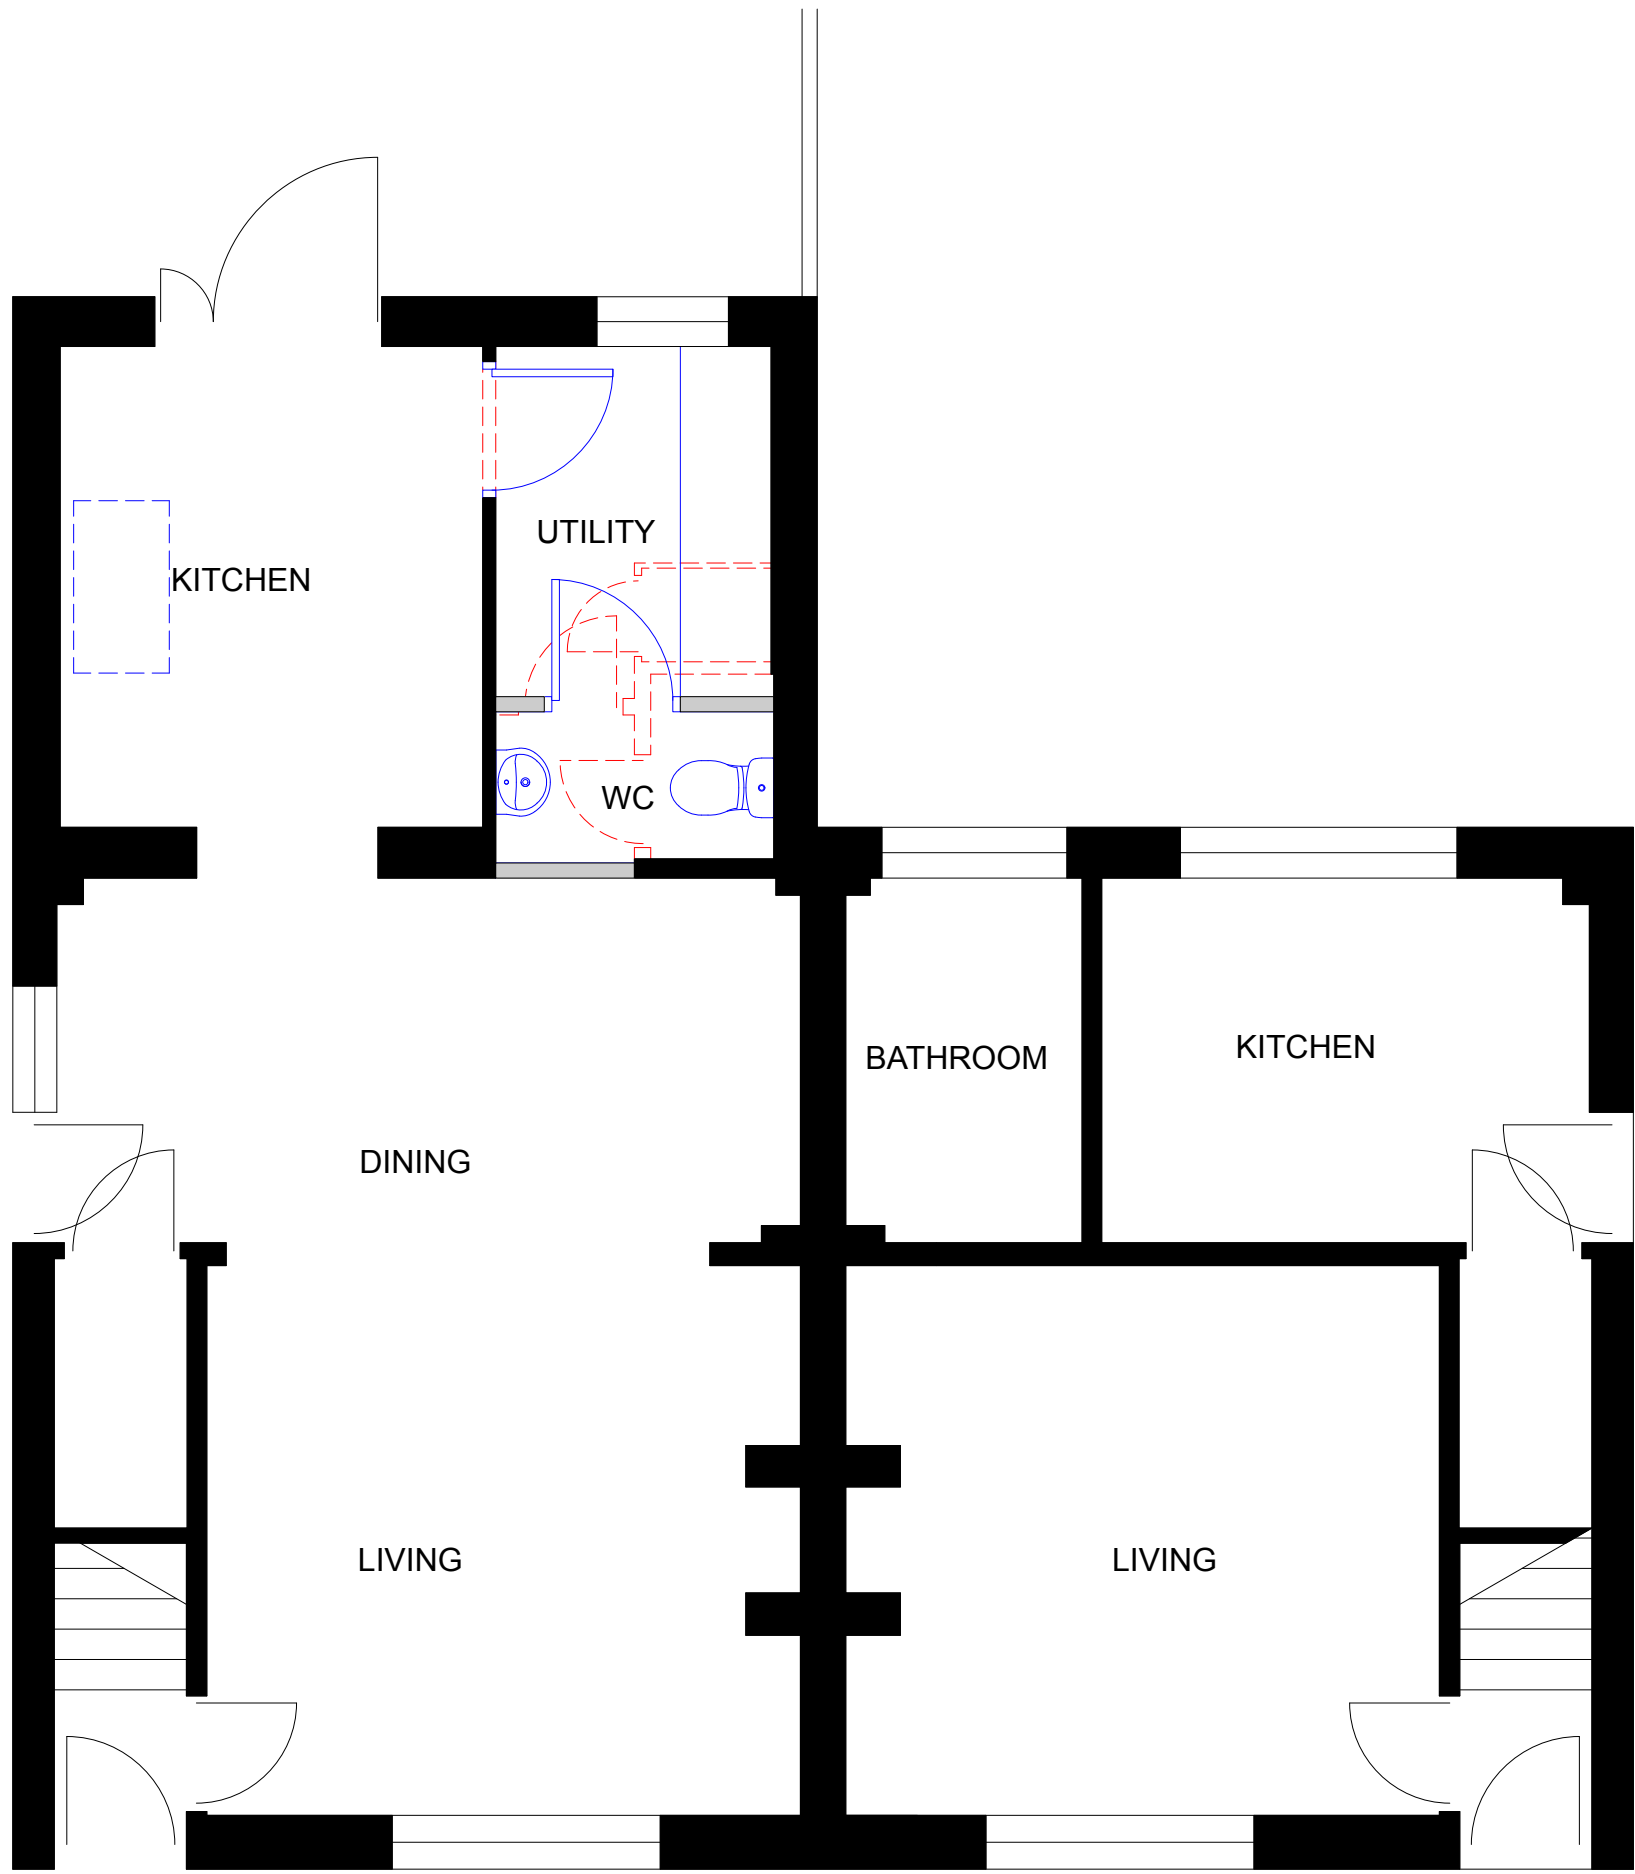


GROUND FLOOR

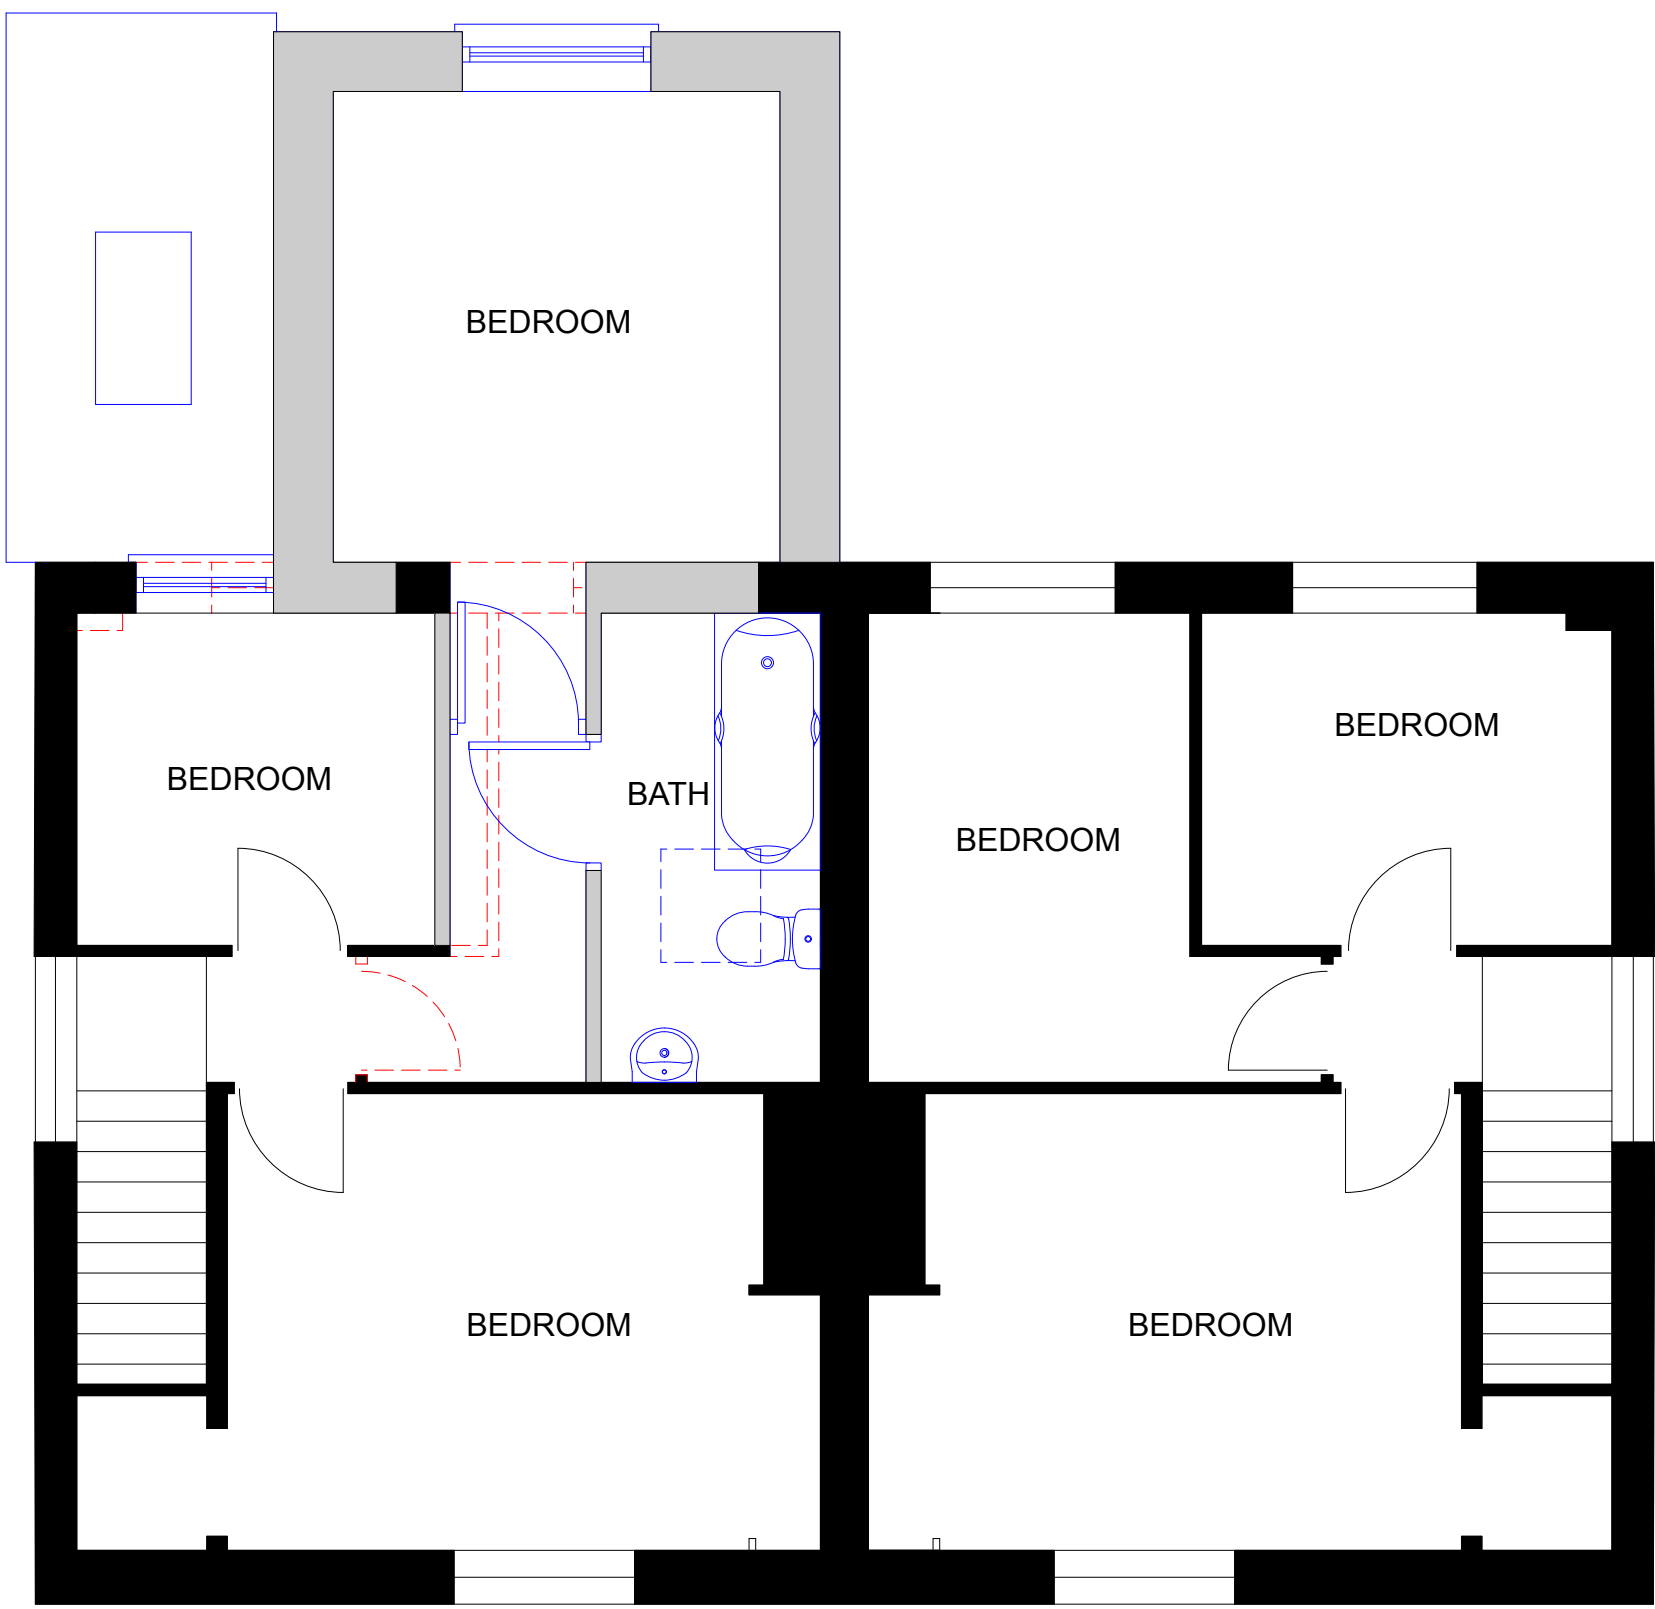

FIRST FLOOR

NOTE

- EXISTING BUILDING IN BLACK LINE, AND SHADED BLACK
- EXISTING FABRIC TO BE REMOVED SHOWN IN BROKEN RED LINE
- NEW WORK SHOWN IN BLUE LINE, AND SHADED GREY

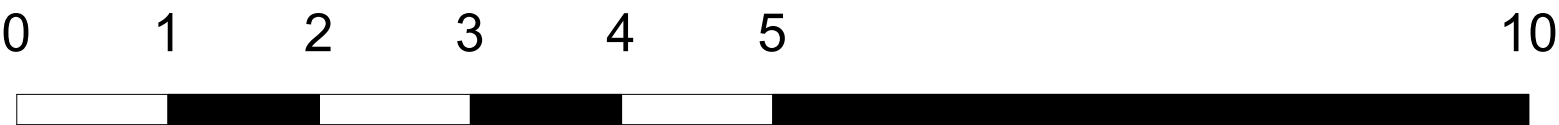

1 Douglas Haig Road, Salisbury
for Rachael Ambler

Proposed Scheme

Scale

1:50/1:100@A1

Drawing No

06 rev B

Job Ref

2504

9 The Square
Wimborne
BH21 1JA

T: 01202 849066
E: jon@jpittard.co.uk
W: www.jpittard.co.uk

jpittardlimited