


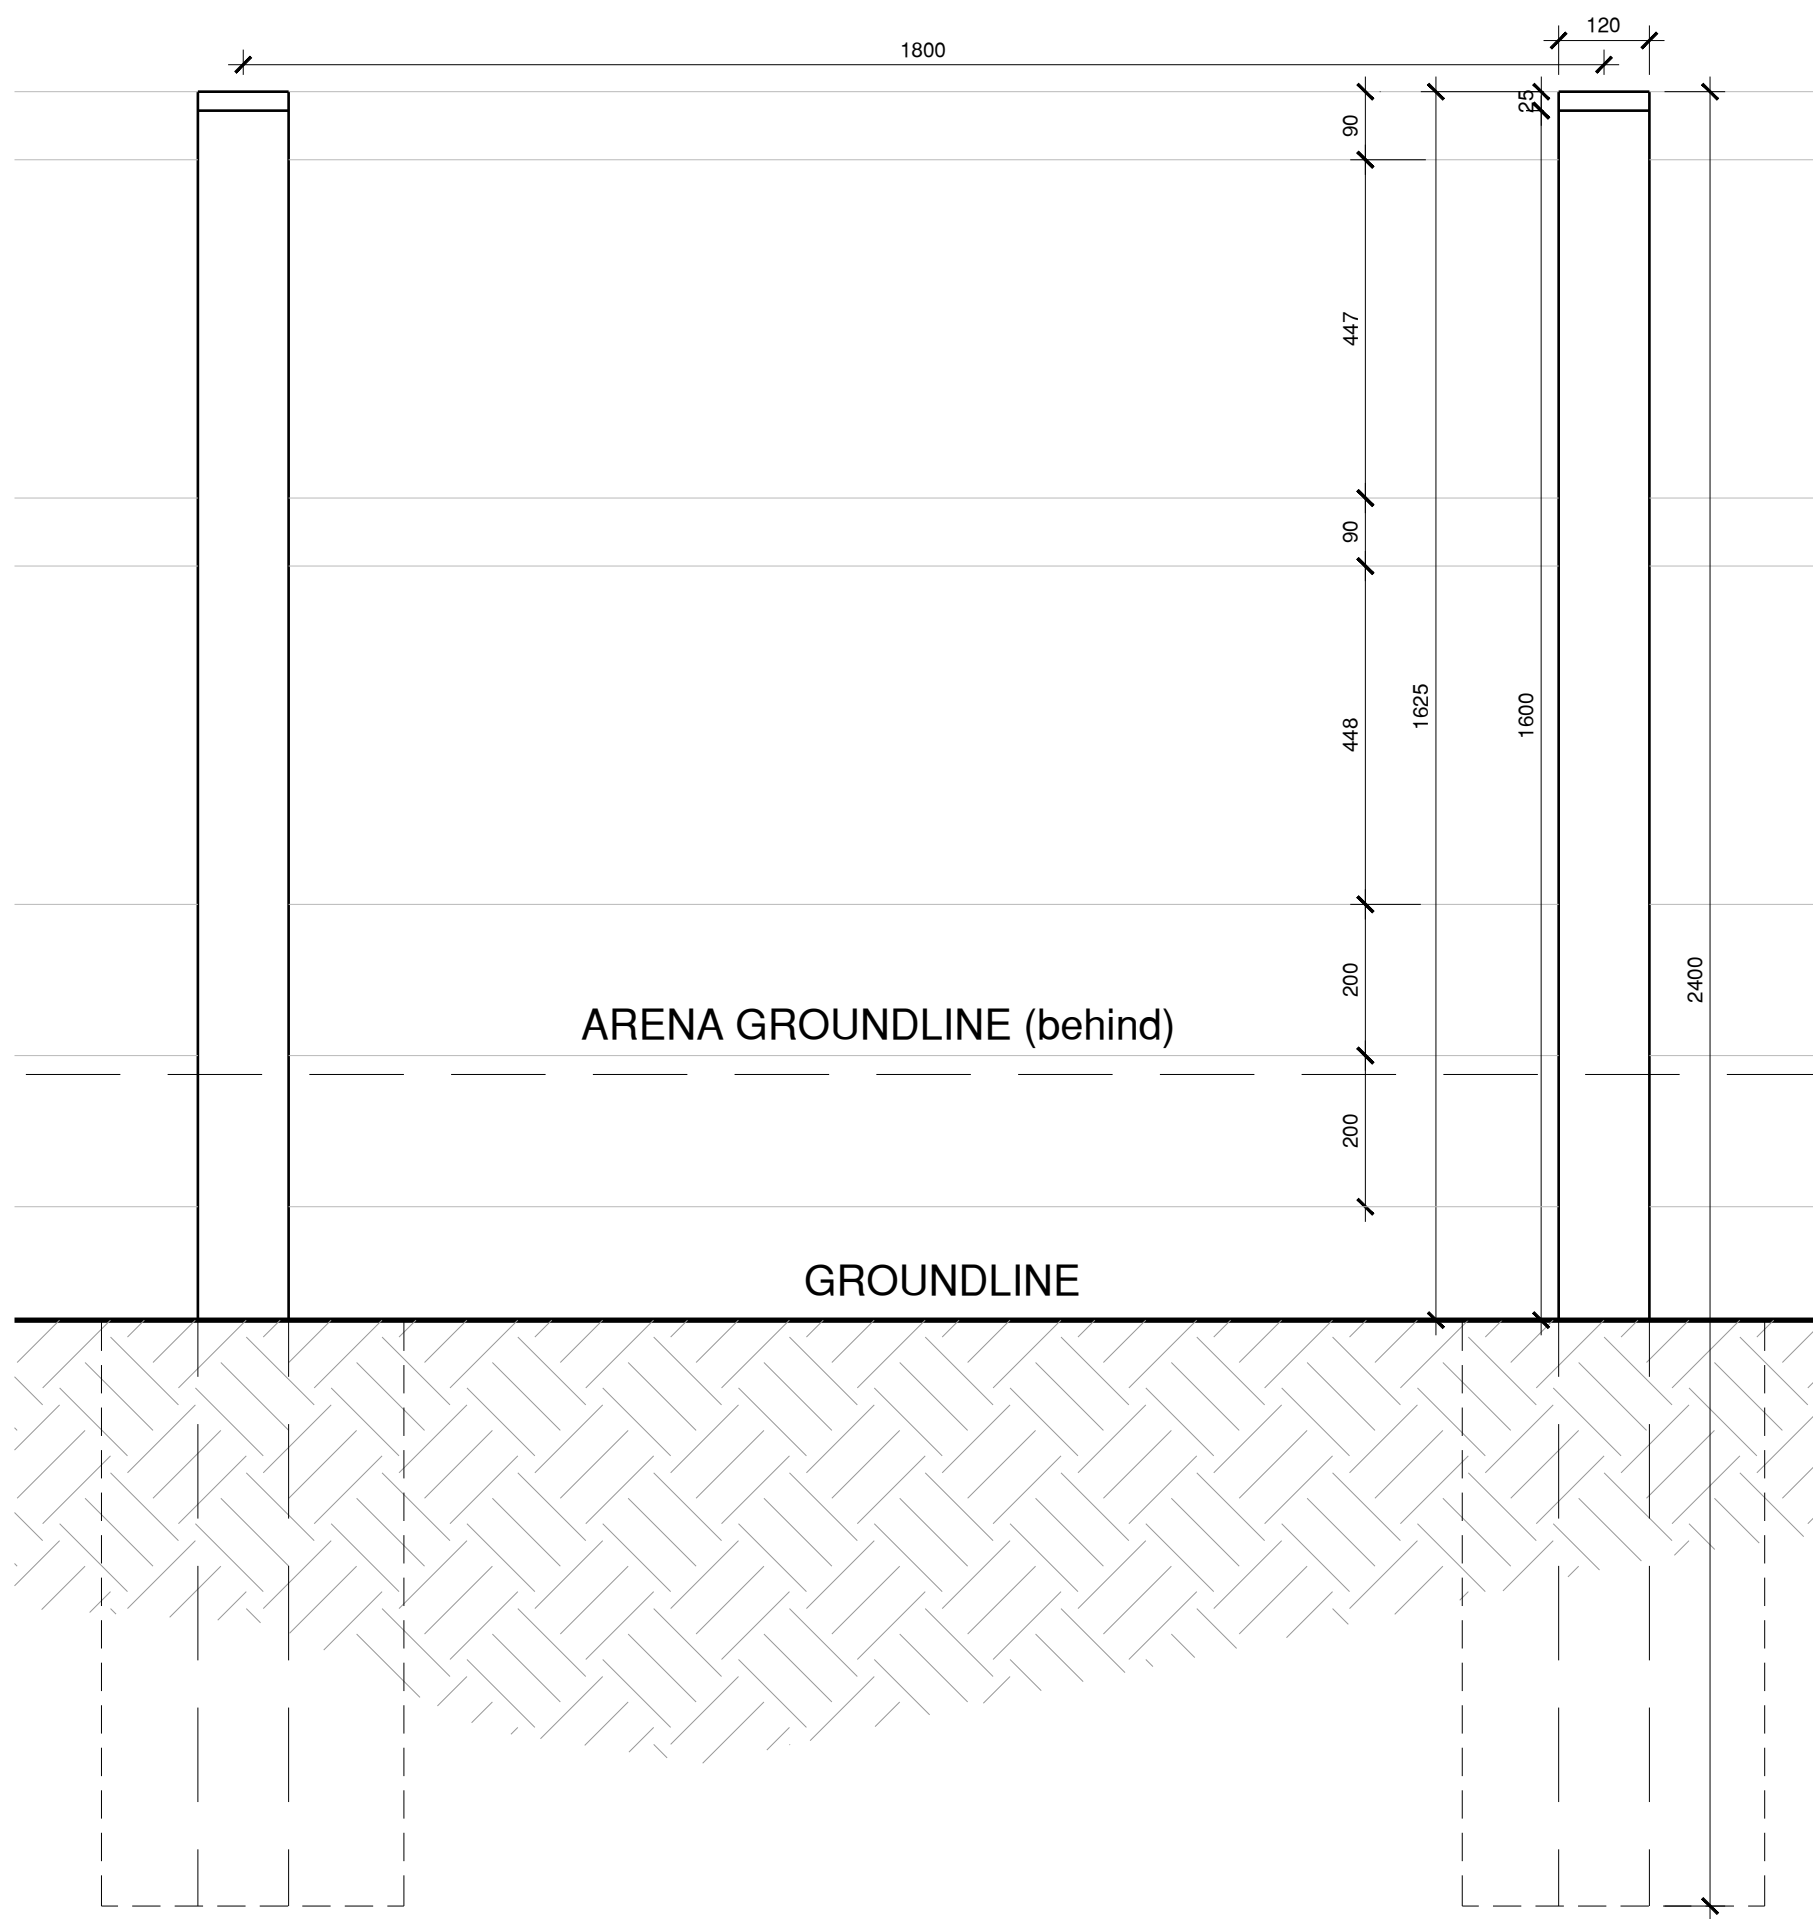


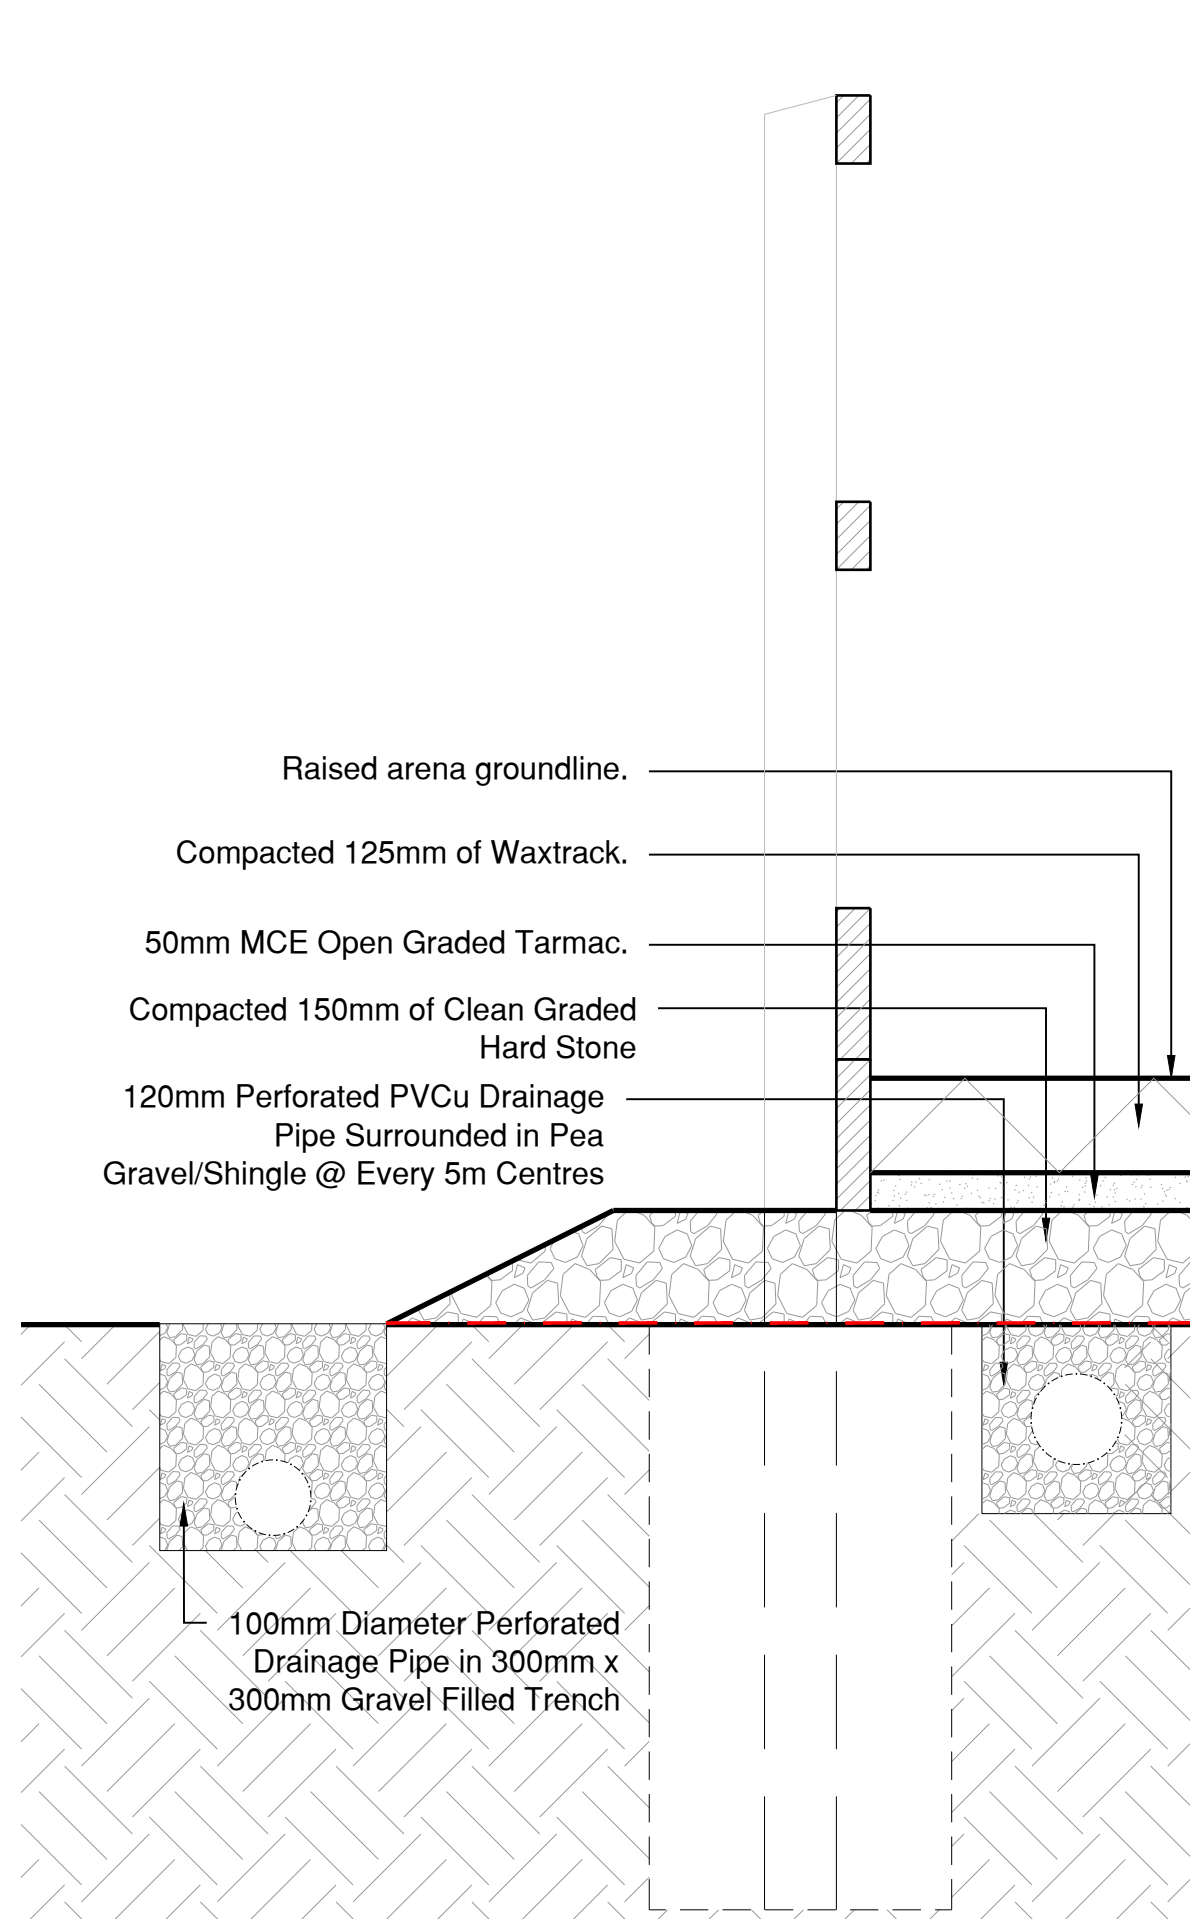


ELEVATION OF FENCING FROM OUTSIDE ARENA (SCALE 1:10)

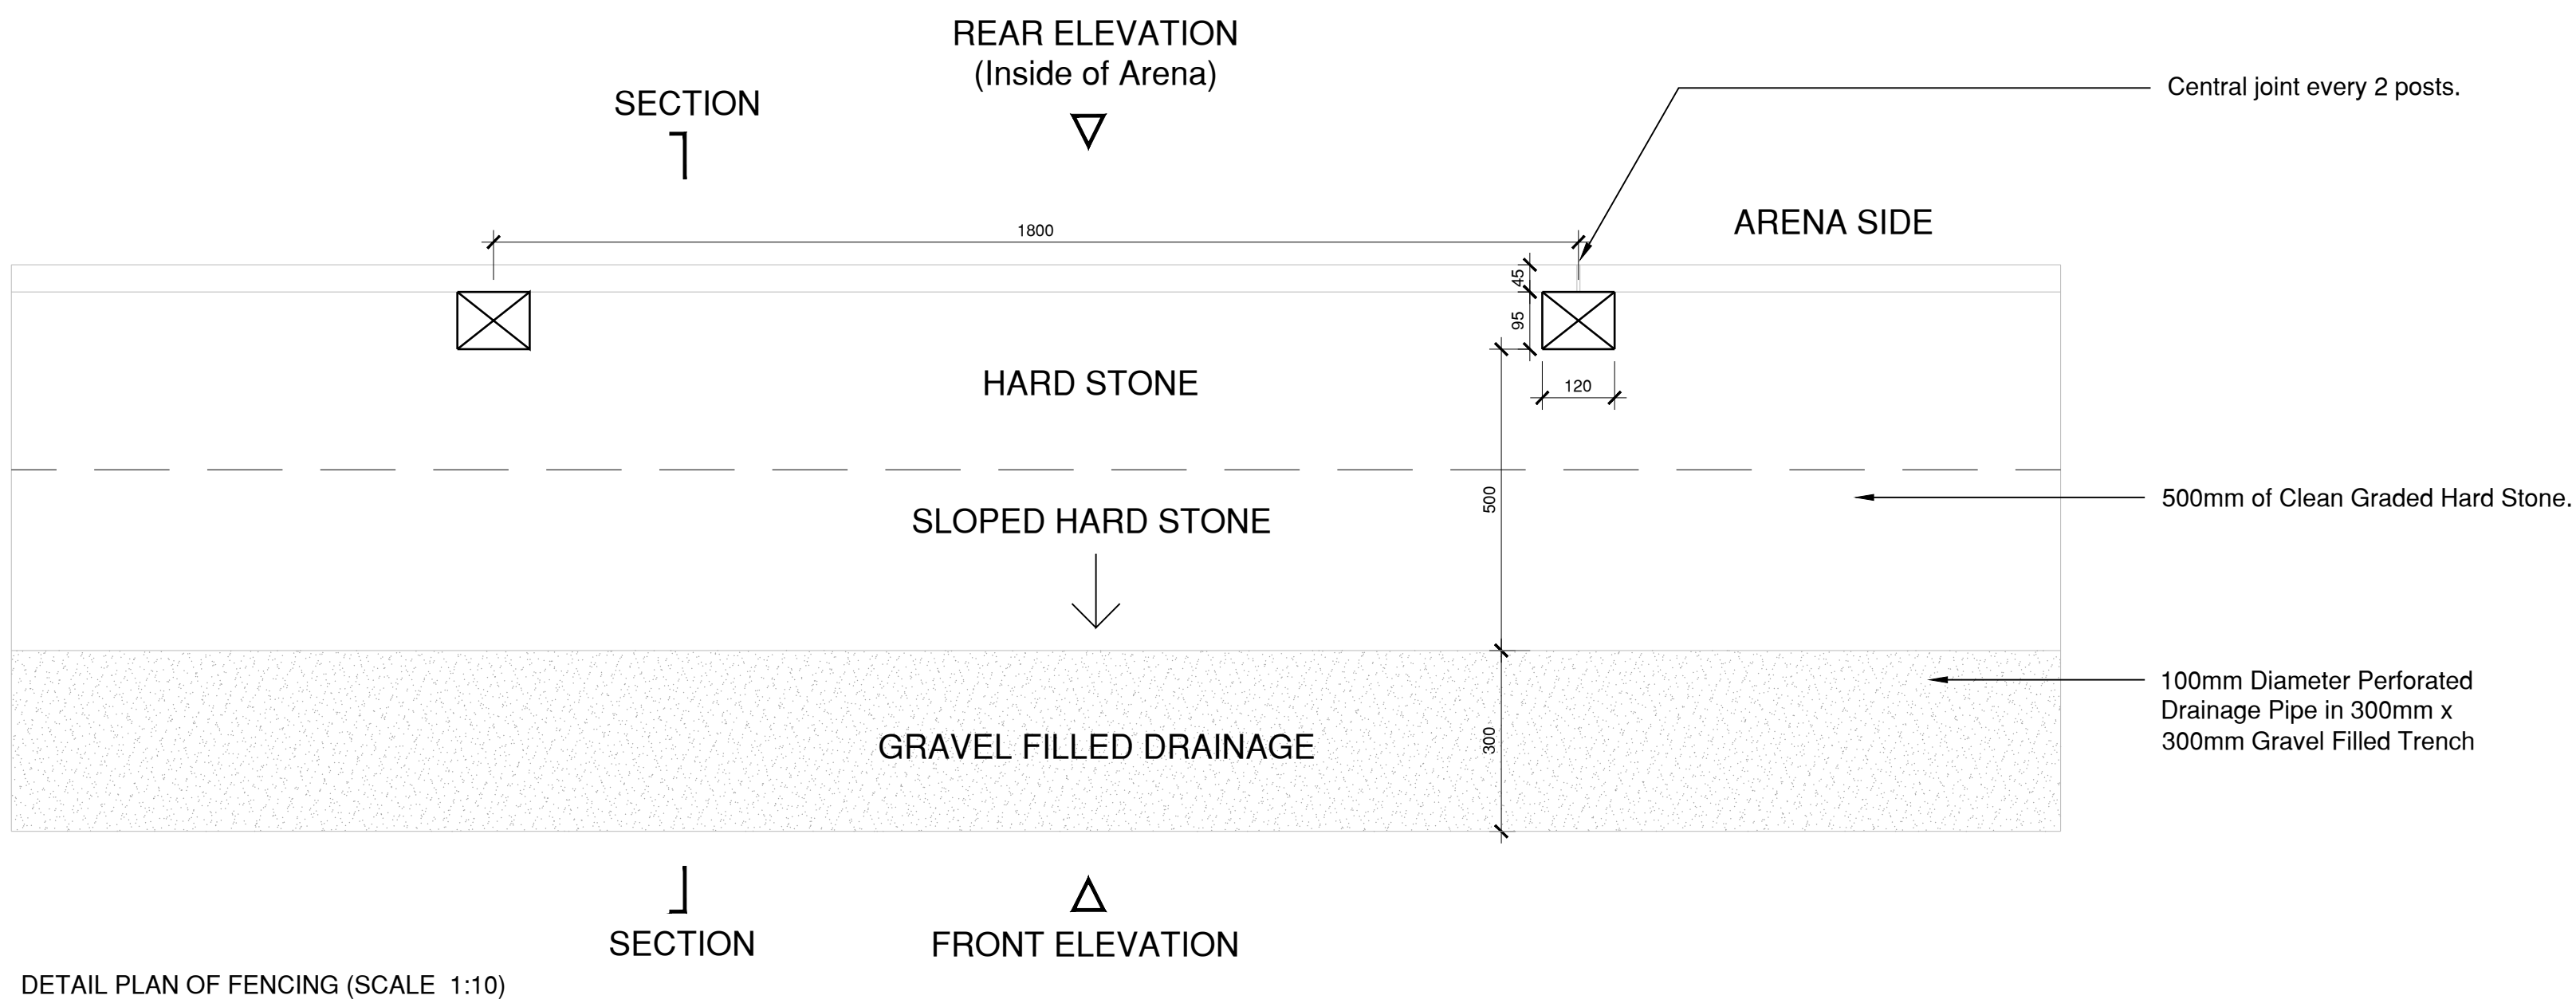

DETAIL SECTION THROUGH FENCING (SCALE 1:10)

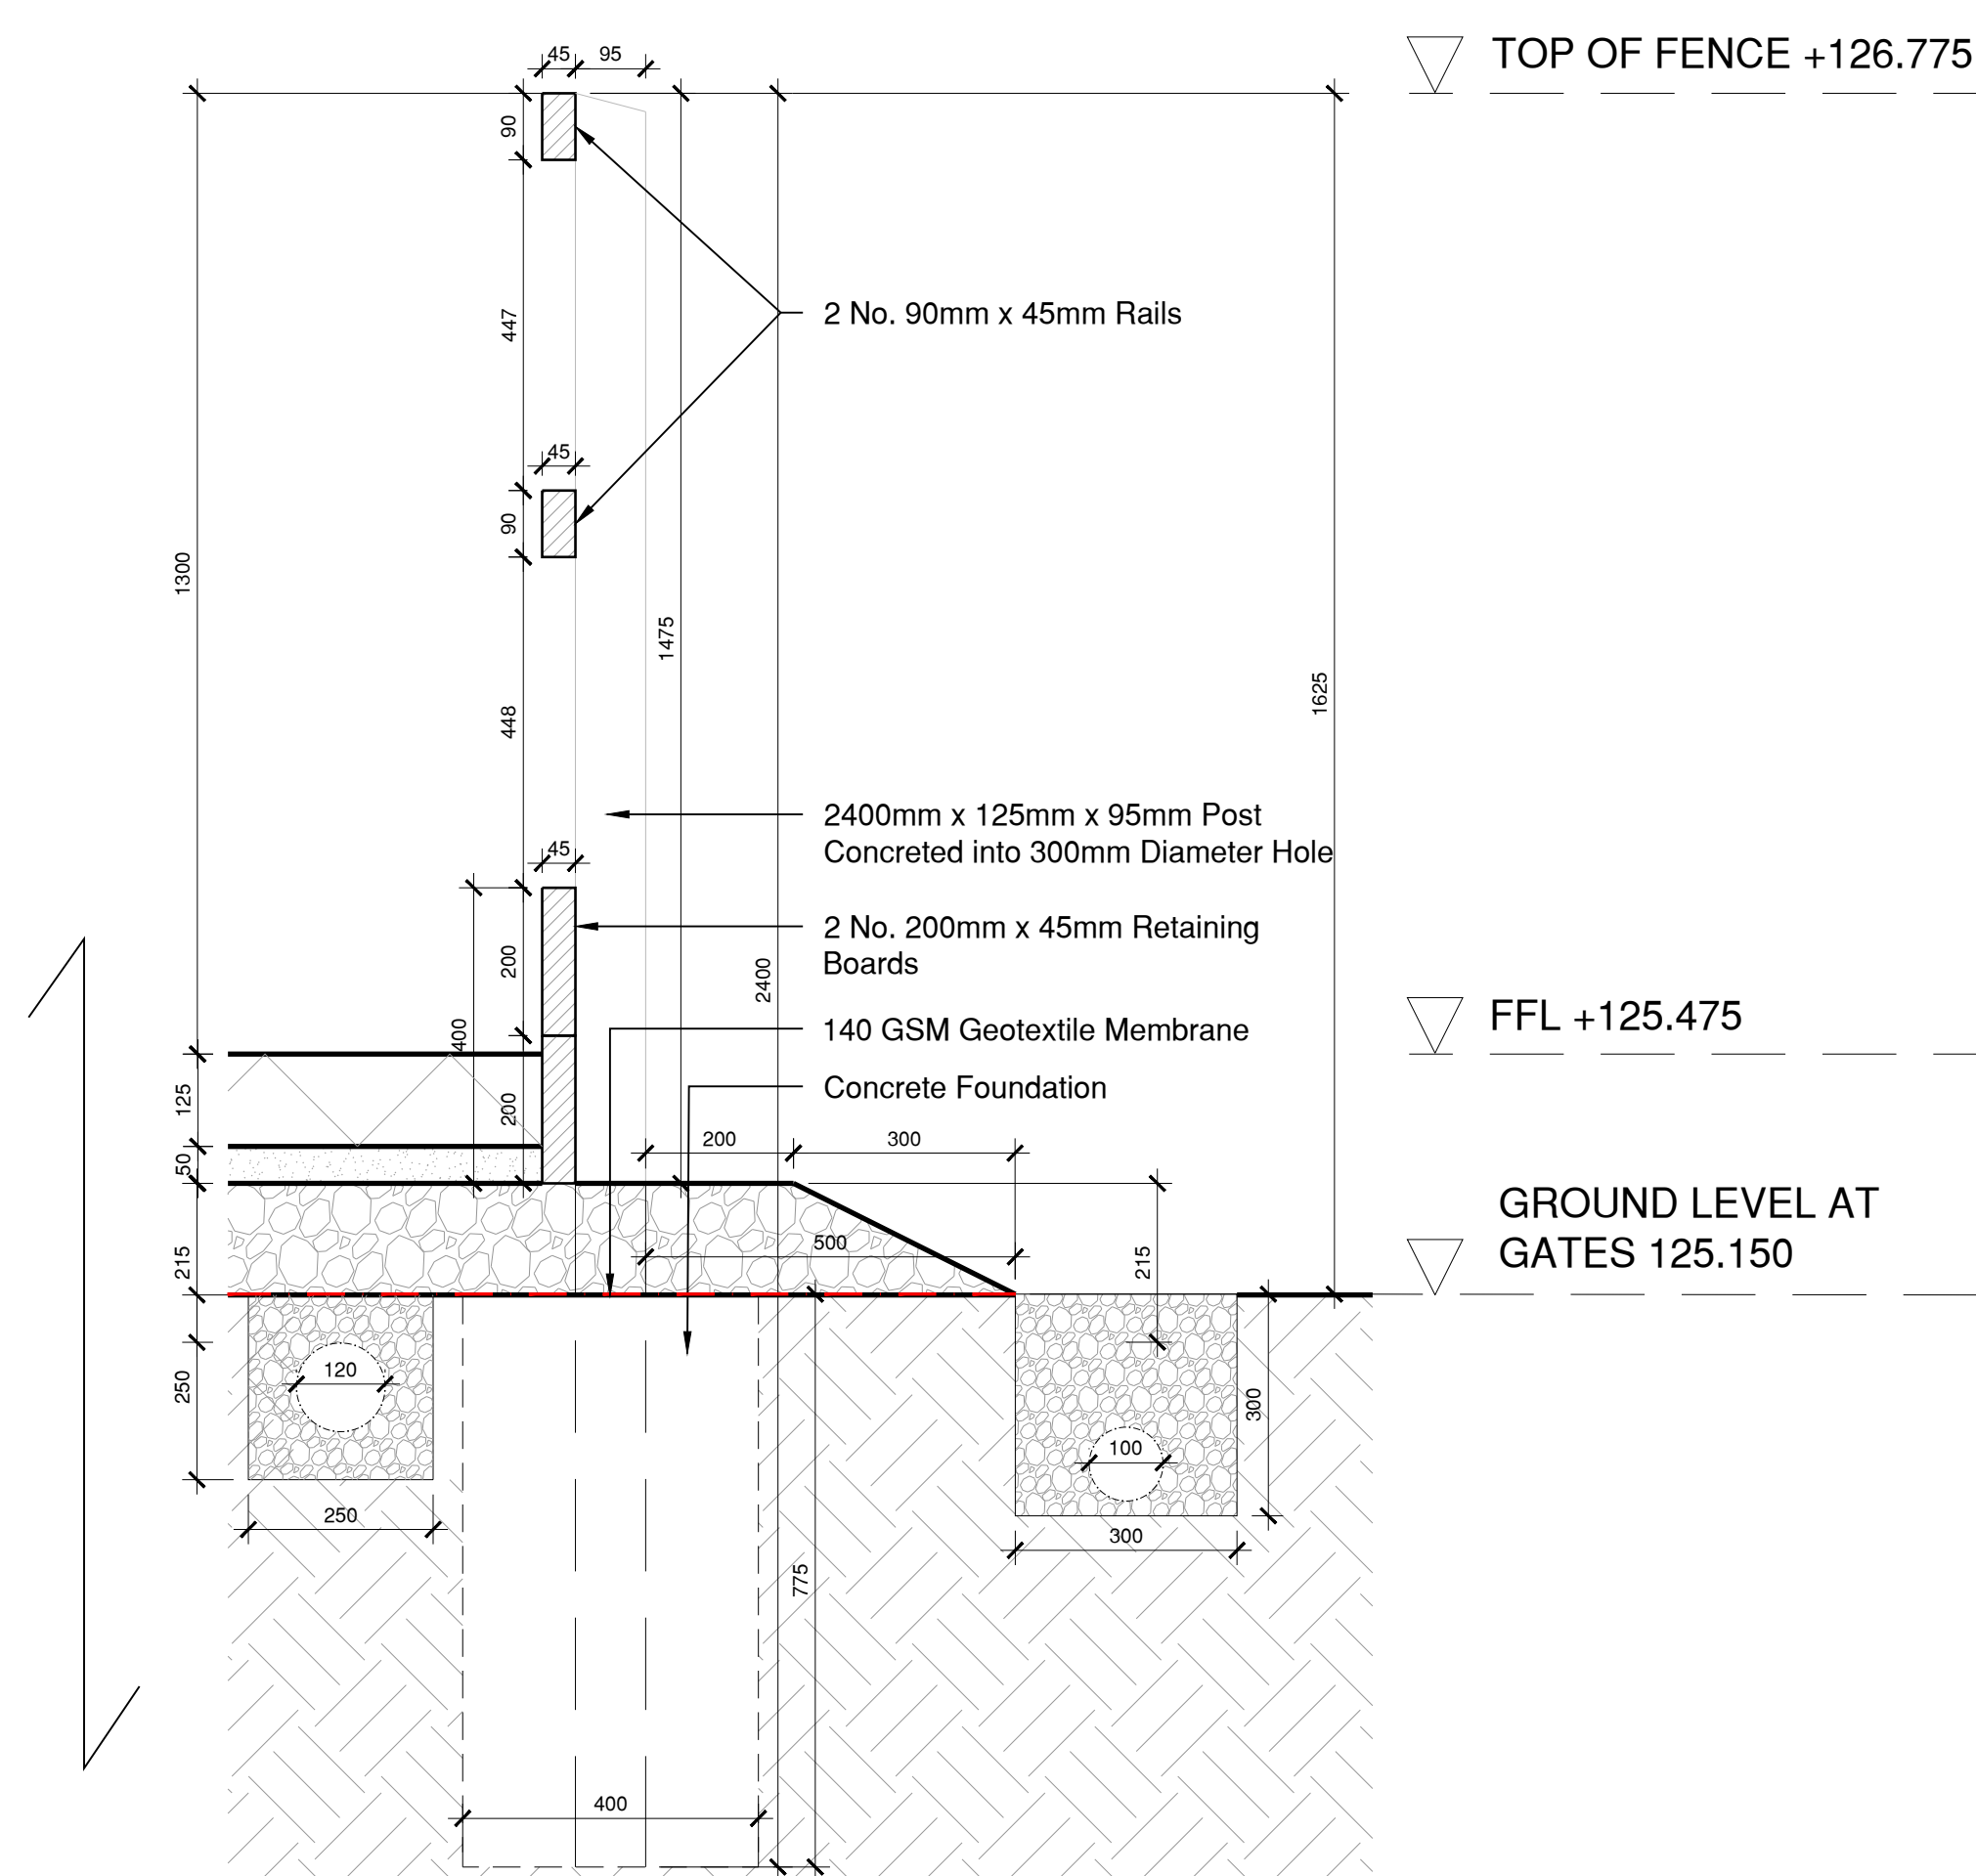

DETAIL PLAN OF FENCING (SCALE 1:10)

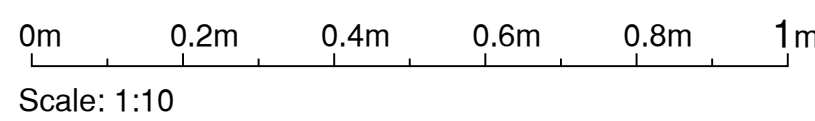

DO NOT SCALE
COPYRIGHT HAPTICITY ARCHITECTS LTD
REGISTERED IN ENGLAND AND WALES 10621680
THIS DRAWING IS THE PROPERTY OF HAPTICITY ARCHITECTS AND SHALL NOT BE REPRODUCED BY THIRD PARTIES WITHOUT WRITTEN CONSENT OF HAPTICITY LTD

THE CONTRACTOR SHALL VERIFY ALL DIMENSIONS AND LEVELS ON SITE AND REPORT ANY ERRORS/ DISCREPANCIES TO THE ARCHITECT

NOTES:

revision:	date:


HAPTICITY
ARCHITECTS
Countess of Huntingdon's Chapel
Vineyards, Bath BA1 5NA
info@hapticity.co.uk / tel: 01225 443 679

drawing title: Proposed Riding Arena Fencing & floor build up details		
status: PLANNING		
project: Ivy Farm, West Yatton, Yatton Keynell, Chippenham, SN14 7EW		
date: NOV 2025	drwn/chkd: AM/NC	
reference: 218-PL23	revision: A	scale @ A1: 1:10