


HIGH STREET

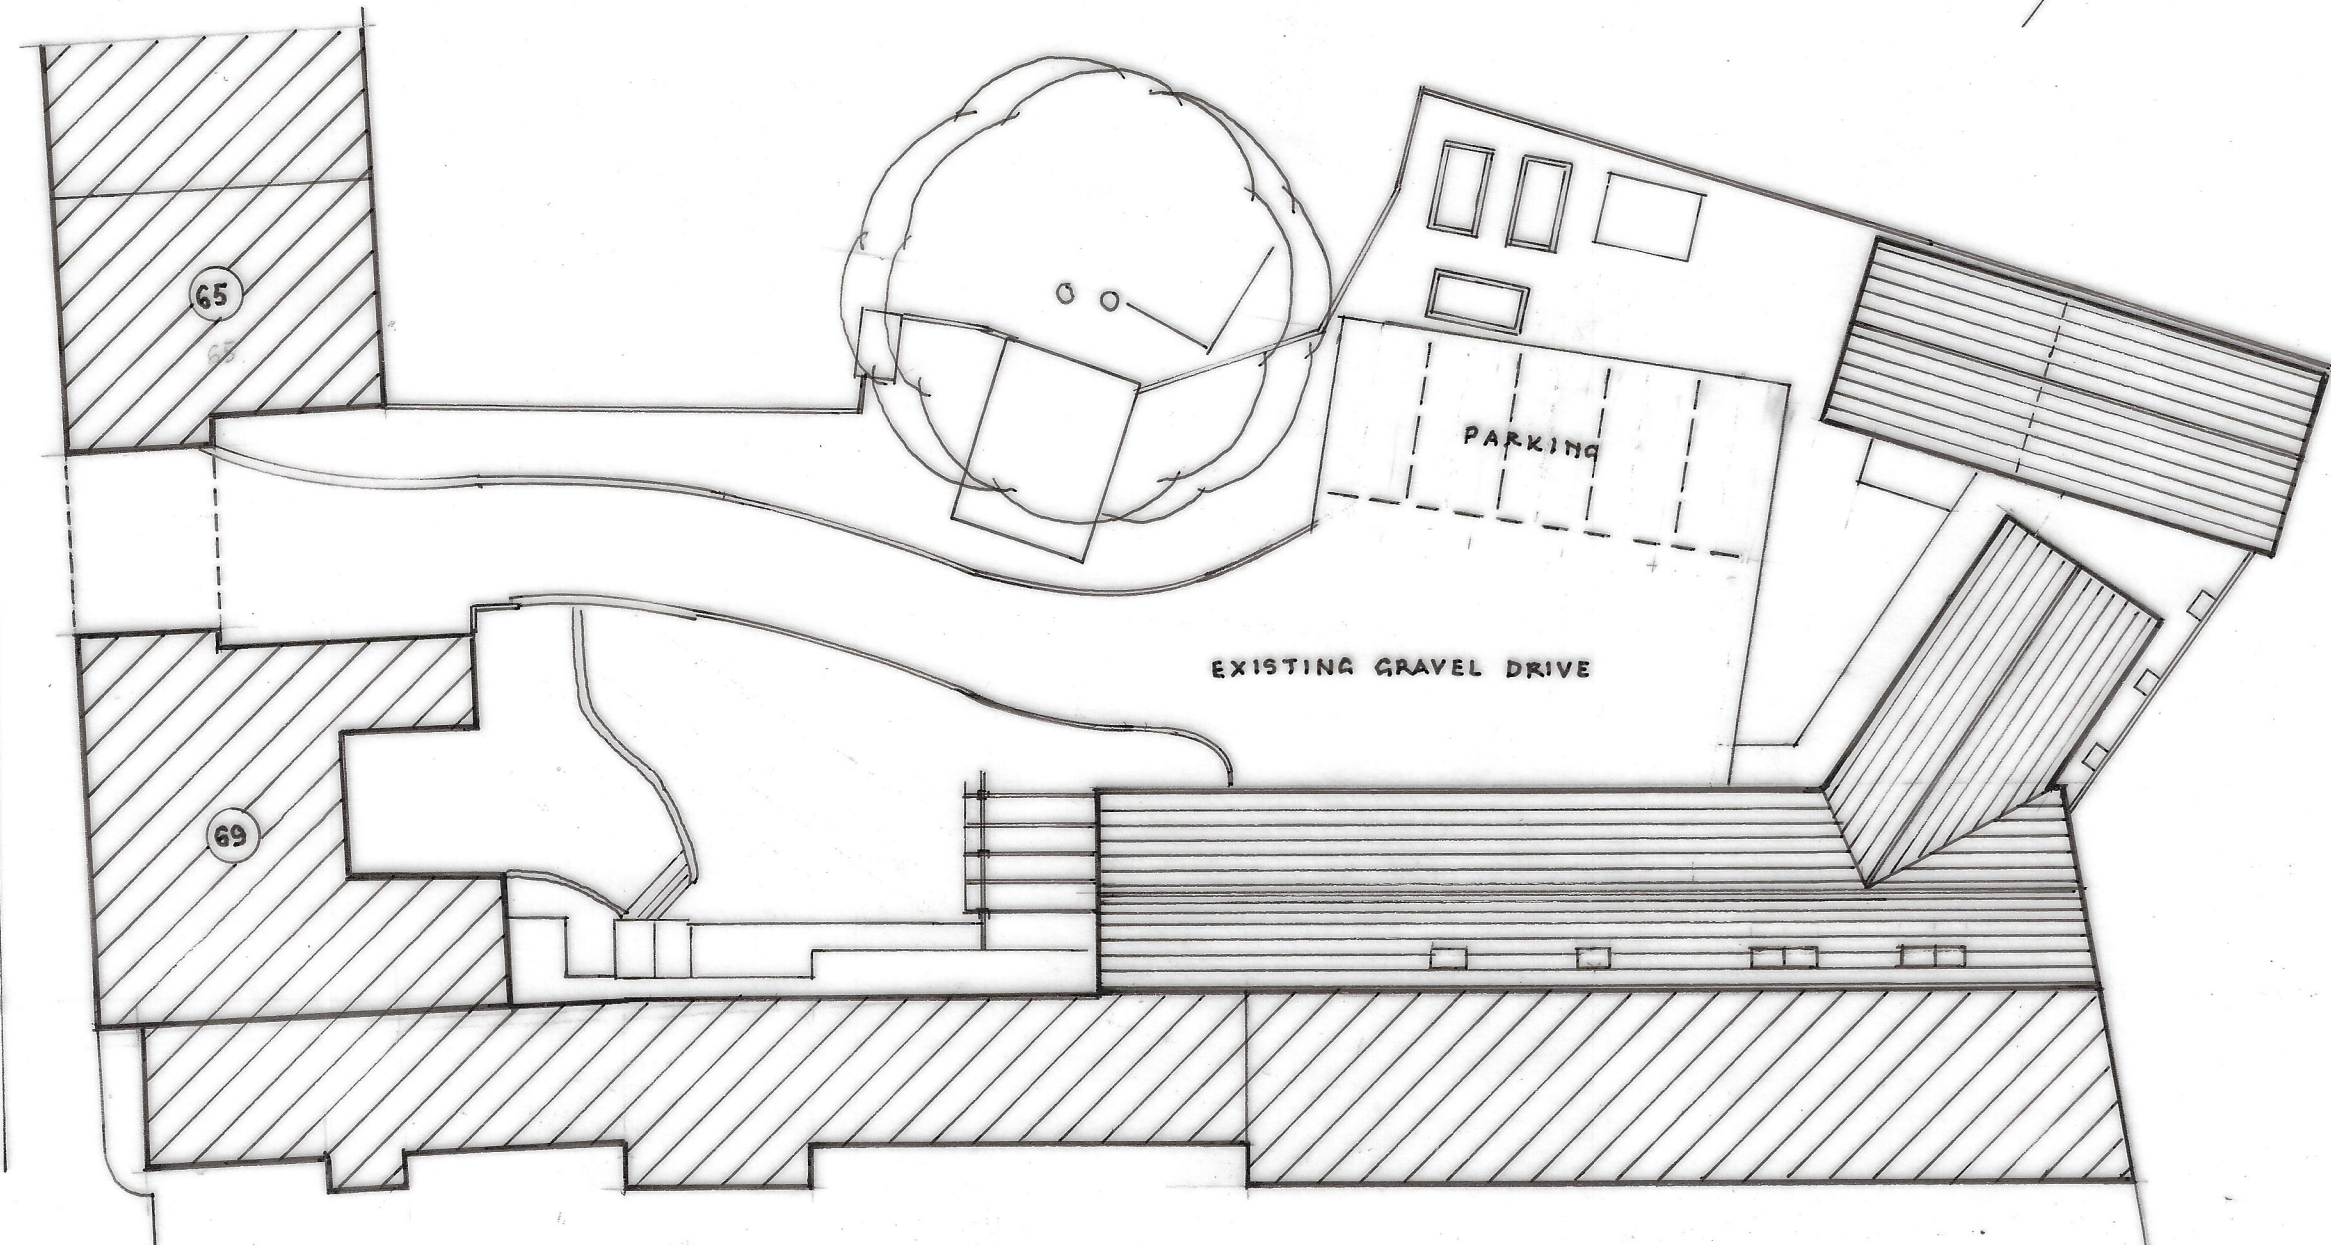

The Old Ride
Bath Road
Bradford on Avon
Wiltshire
Tel 01225 865220
Fax 01225 666086



CLIENT

MR & MRS ROWLES

PROJECT

69 HIGH STREET, WEST LAVINGTON SN10 4JB

DRAWING TITLE

SITE BLOCK PLAN

SCALE

1:200

DRAWN

RMS

DATE

NOVEMBER 2025

DRAWING NUMBER

2871-04

REVISIONS					

All rights described in Chapter IV of the Copyright, Designs and Patents Act 1988 has been generally asserted © 2011 Ashley Design Associates. Contractors must check all dimensions on site. Only figured dimensions are to be worked from.