


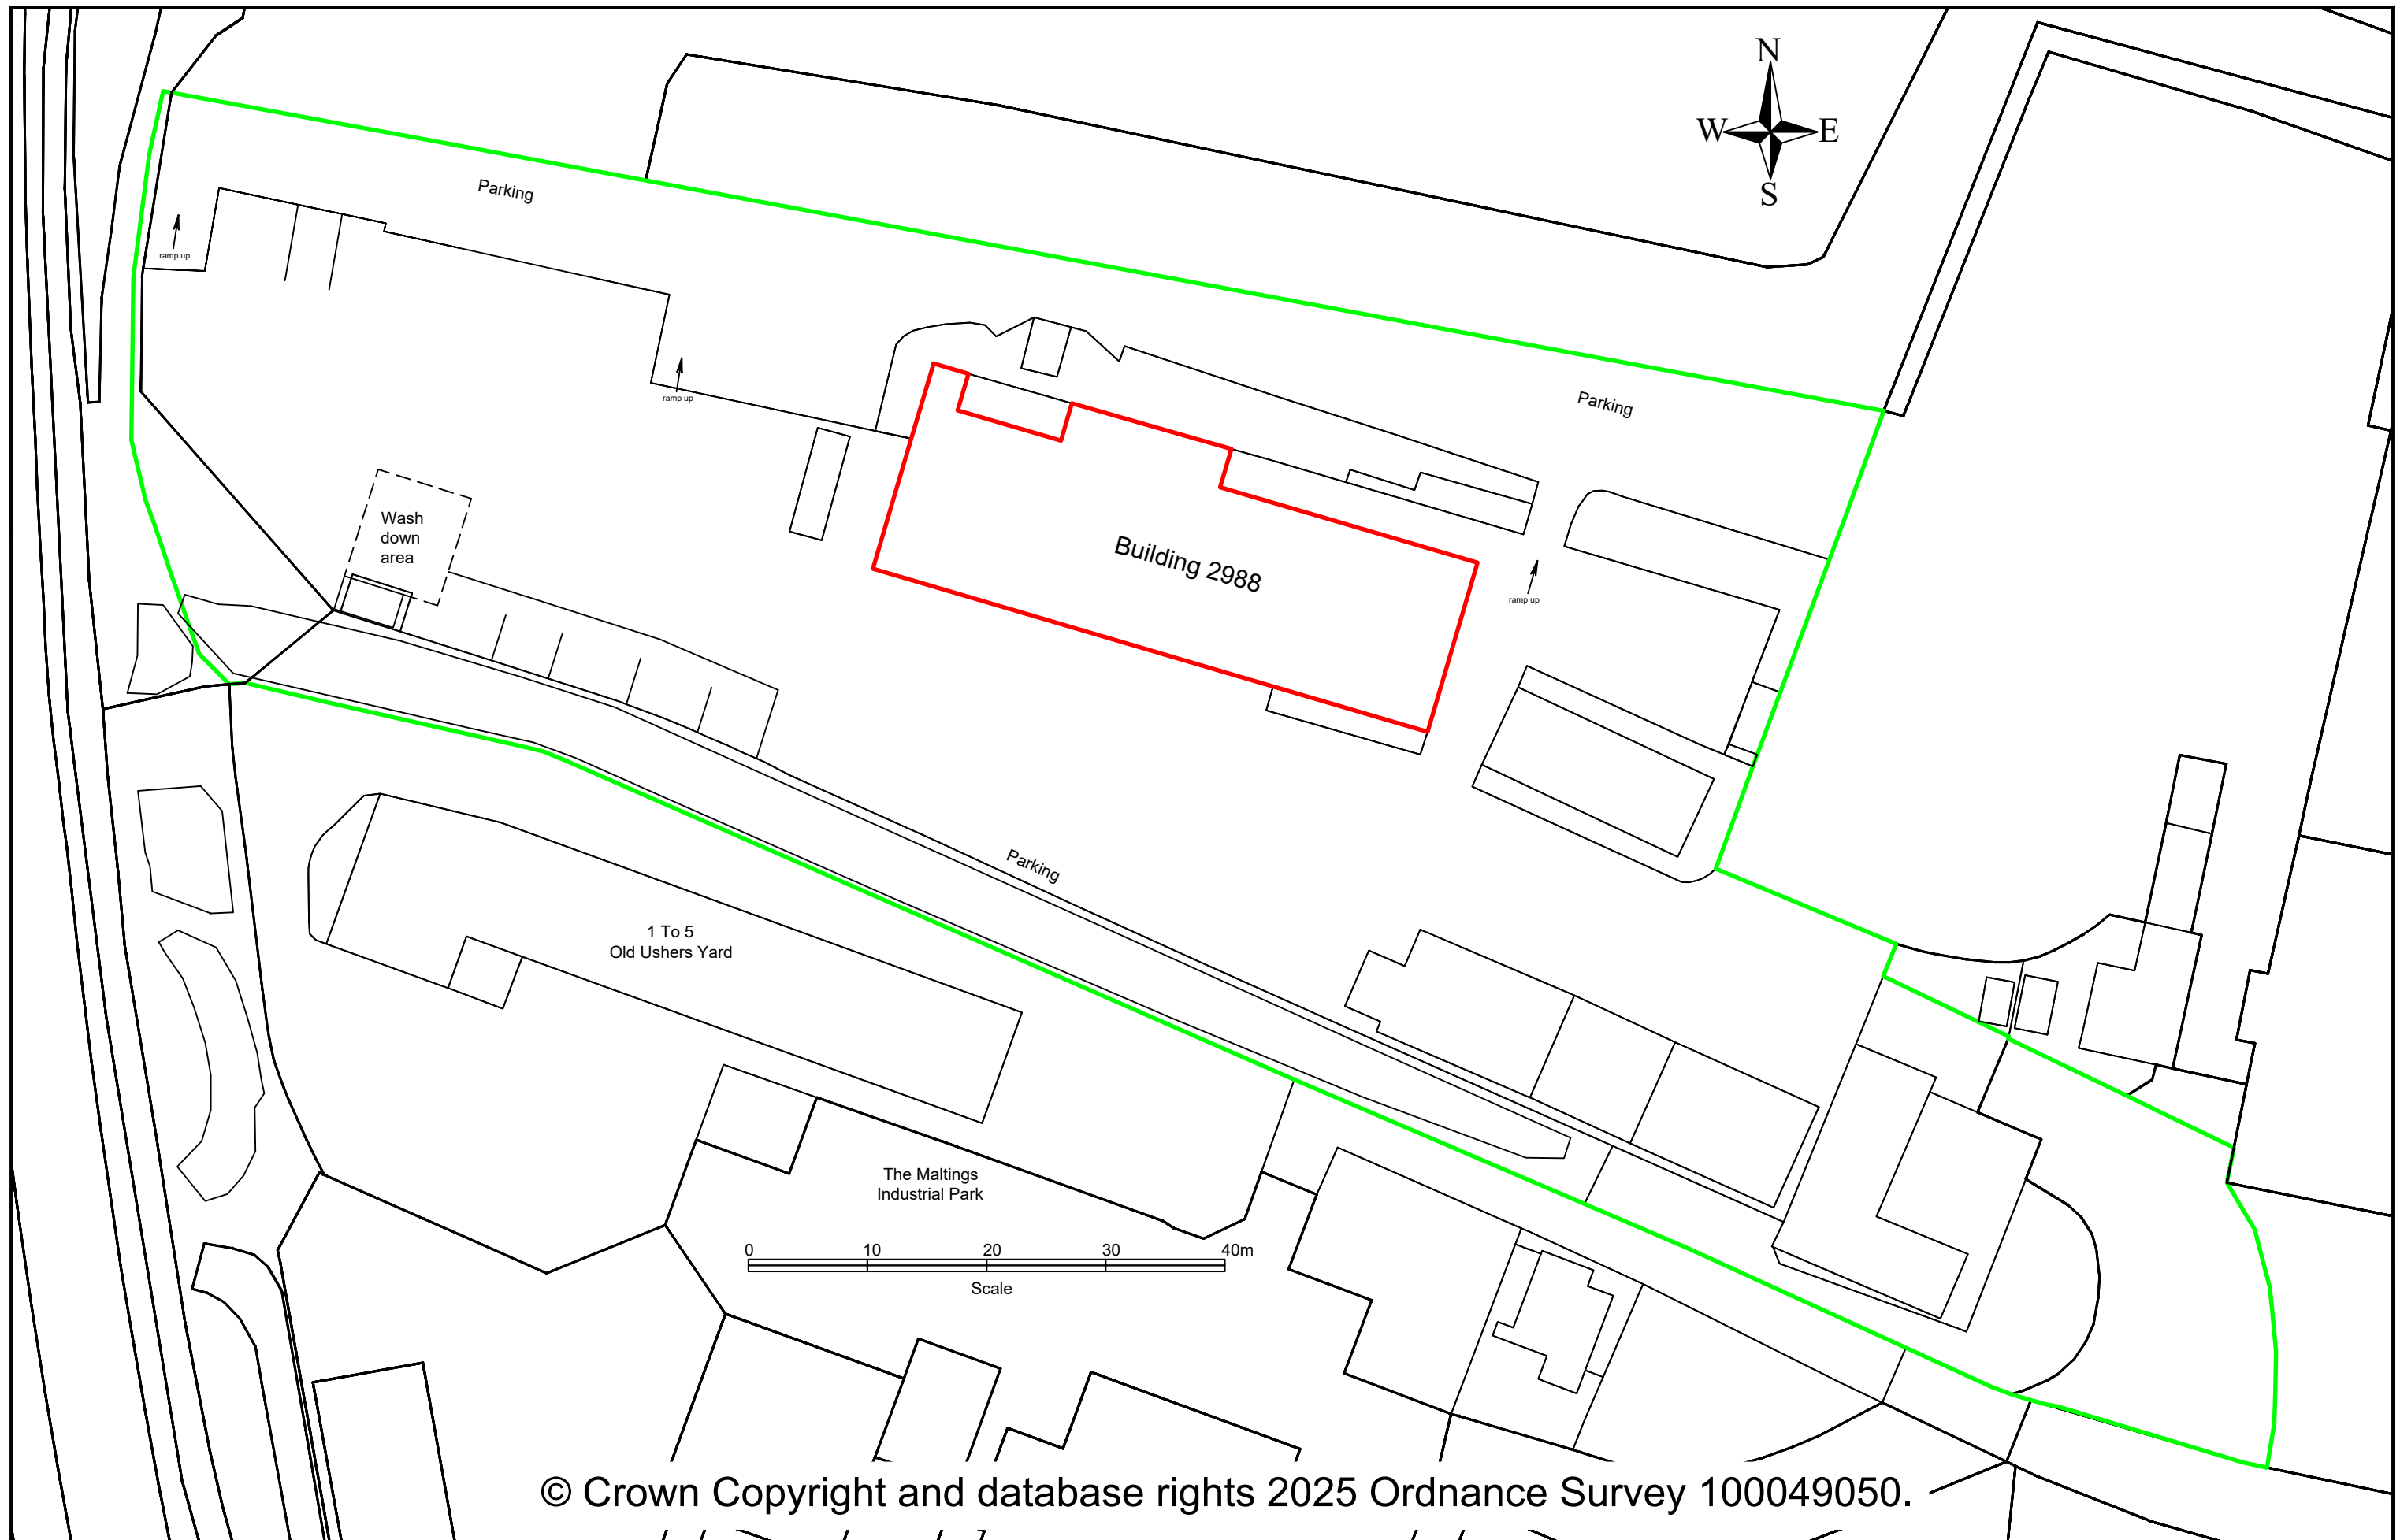

© Crown Copyright and database rights 2025 Ordnance Survey 100049050.

SITE:	Trowbridge Riverway Depot Block Plan Building for demolition	SCALE:	1:500 @A3	DRAWN:	P.F.S.	NOTES: Key Building for demolition shown — Site boundary shown —	Wiltshire Council
		DATE:	Nov 2025	CAD REF:			