


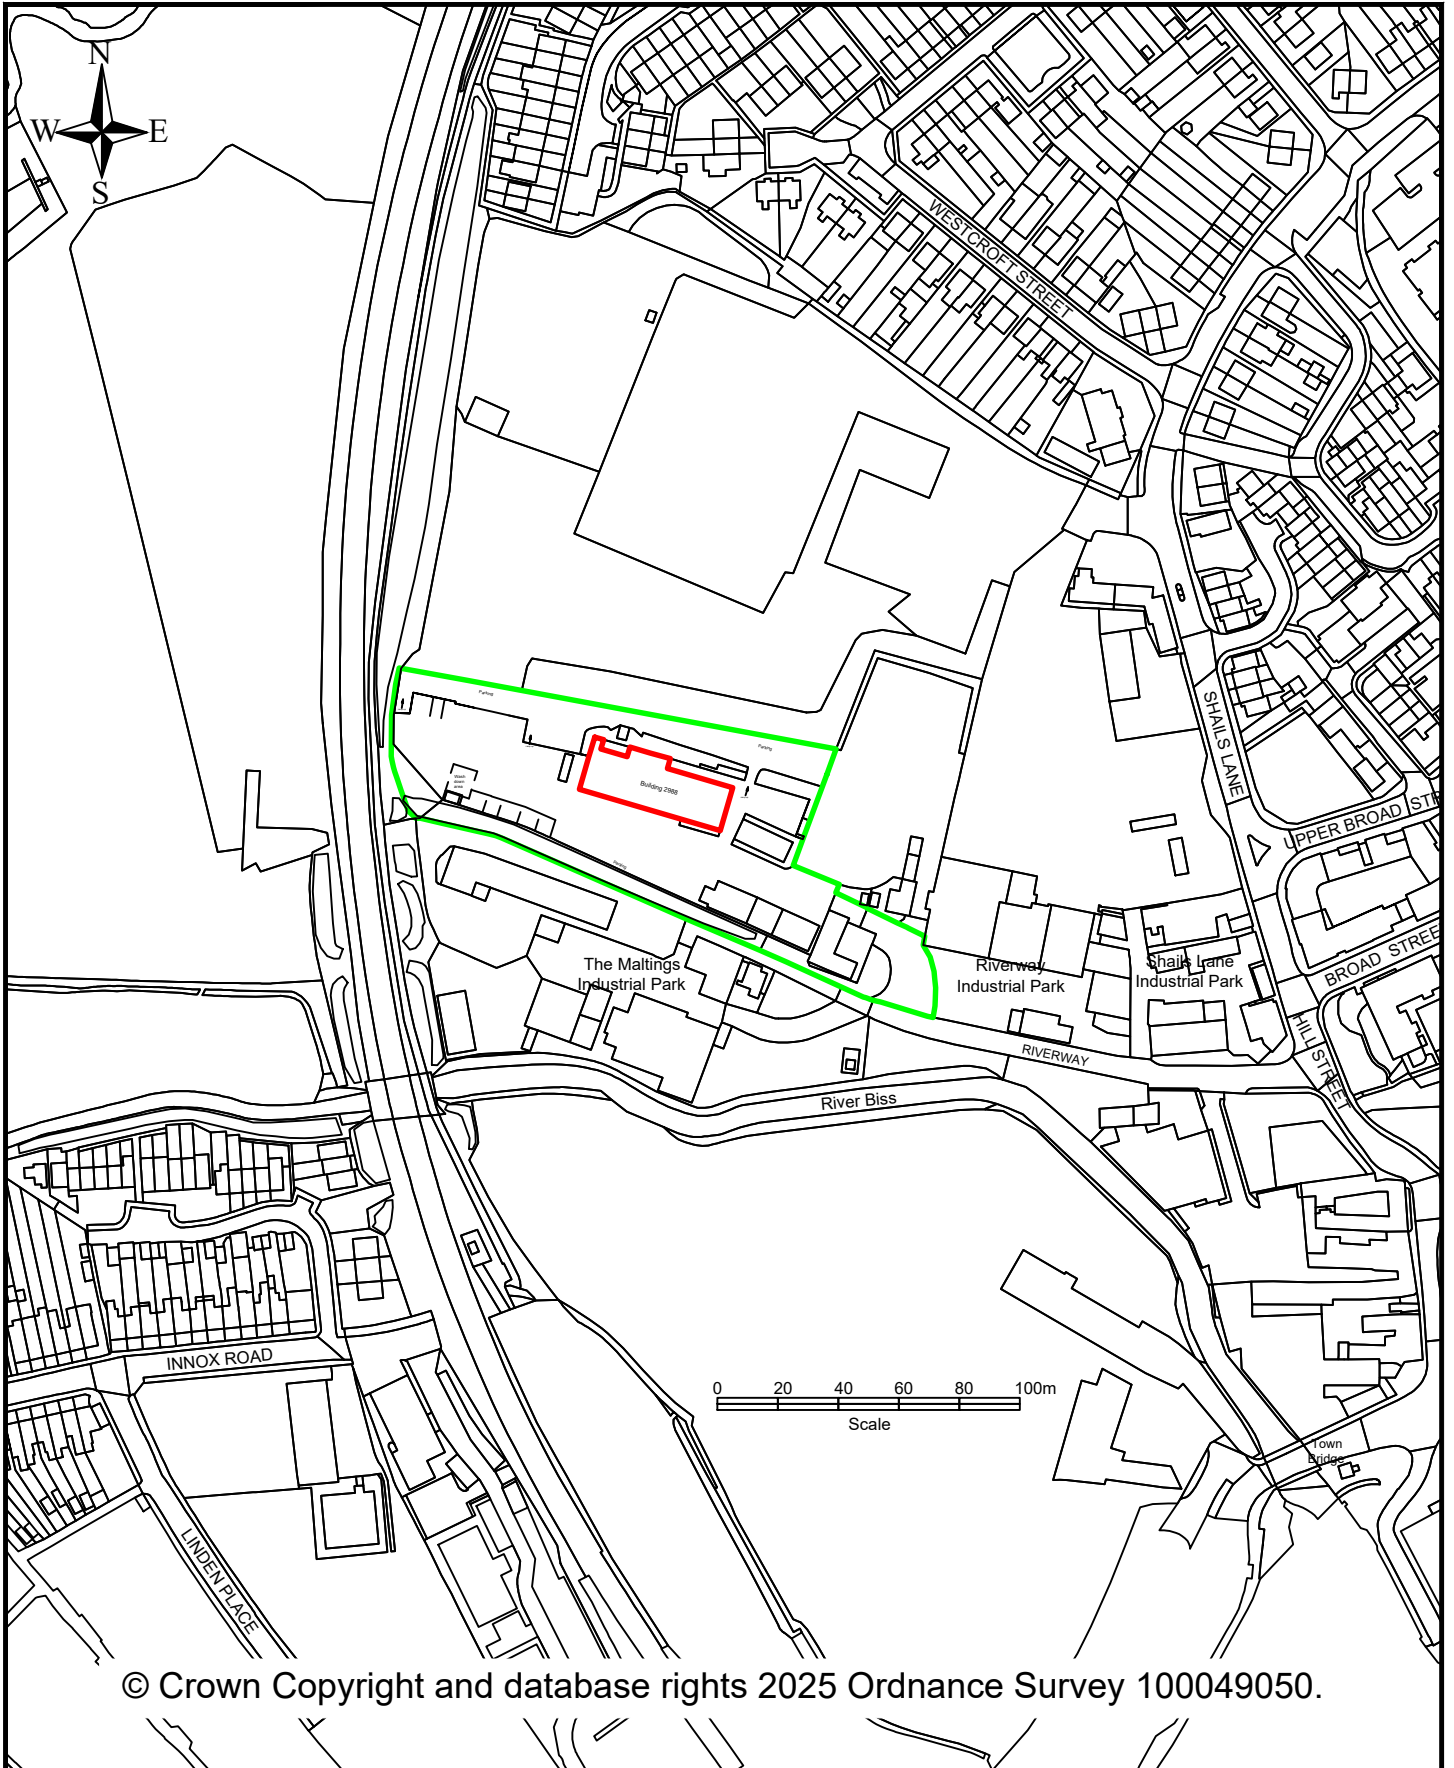

© Crown Copyright and database rights 2025 Ordnance Survey 100049050.

Wiltshire Council

NOTES:

Key
Building for demolition shown —
Site boundary shown —

J					
H					
G					
F					
E					
D					
C					
B					
A					
O	Nov 2025	PFS			Original
REV	DATE	DRAWN	CHECK	APPROV	DESCRIPTION

PROJECT:

Trowbridge
Riverway Depot

DRAWING TITLE:

Location Plan
Building for demolition.

SCALES:

1:2500 @A4

DRAWING No.

REV: O

FILE REF: