




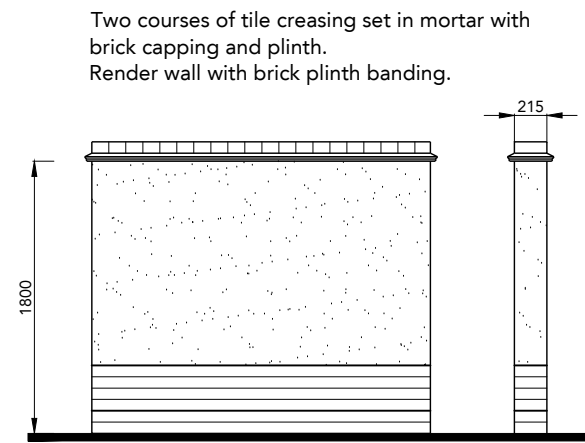


 **1800mm High Render Screen Wall**

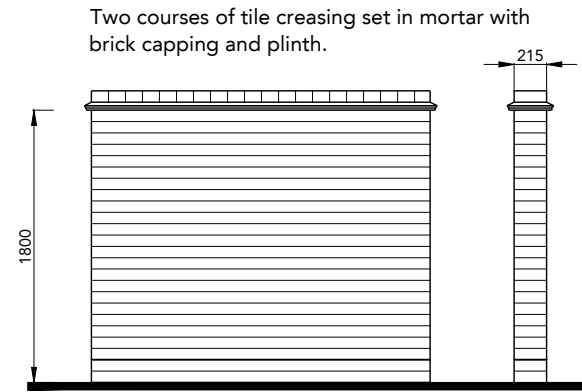


 **1800mm High Brick Screen Wall**

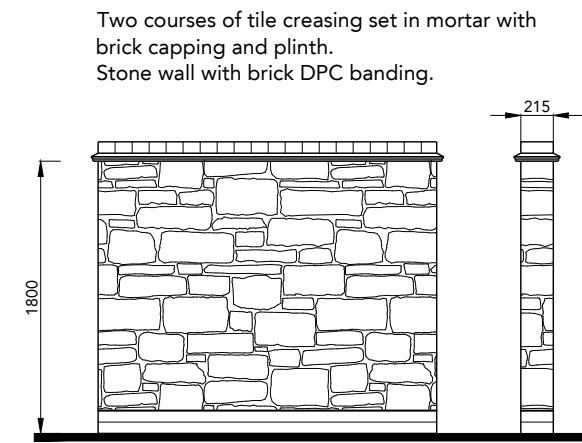


 **1800mm High Stone Screen Wall**

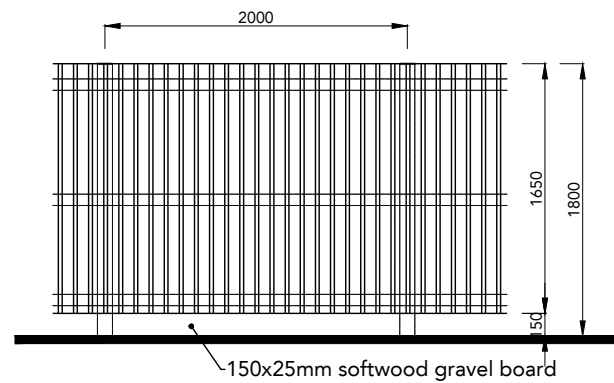


 **1800mm High Close Board Fence**

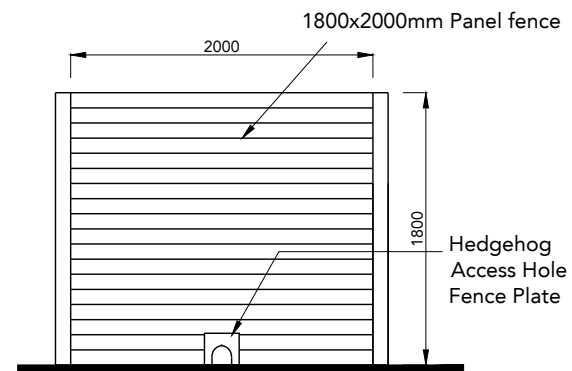

 **1800mm High Plot Division Timber Panel Fence**

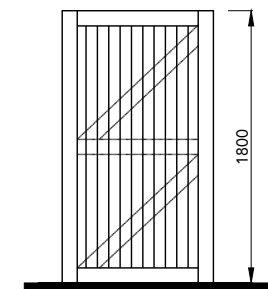

 **1800mm High Side Access Gate**

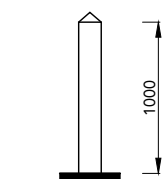

 **Timber Bollard**

Note: Please Refer to Drawing No. 0844-108 Materials Layout for Details of Screen Wall Materials

SOUTHWICK COURT FARM, TROWBRIDGE

EXTERNAL DETAILING

DATE : SEPTEMBER 2025
DRAWN : JLJ

DRAWING TITLE : EXTERNAL DETAILING
DRAWING NO : 0844-106
SCALE : 1:50 @ A3

The Distillery, The Old Brewery Office Park,
7 - 11 Lodway, Pill, Bristol BS20 0DH
T. 01275 813380 Eadmin@focusdp.com
www.focusdp.com



FOCUS
ON DESIGN