
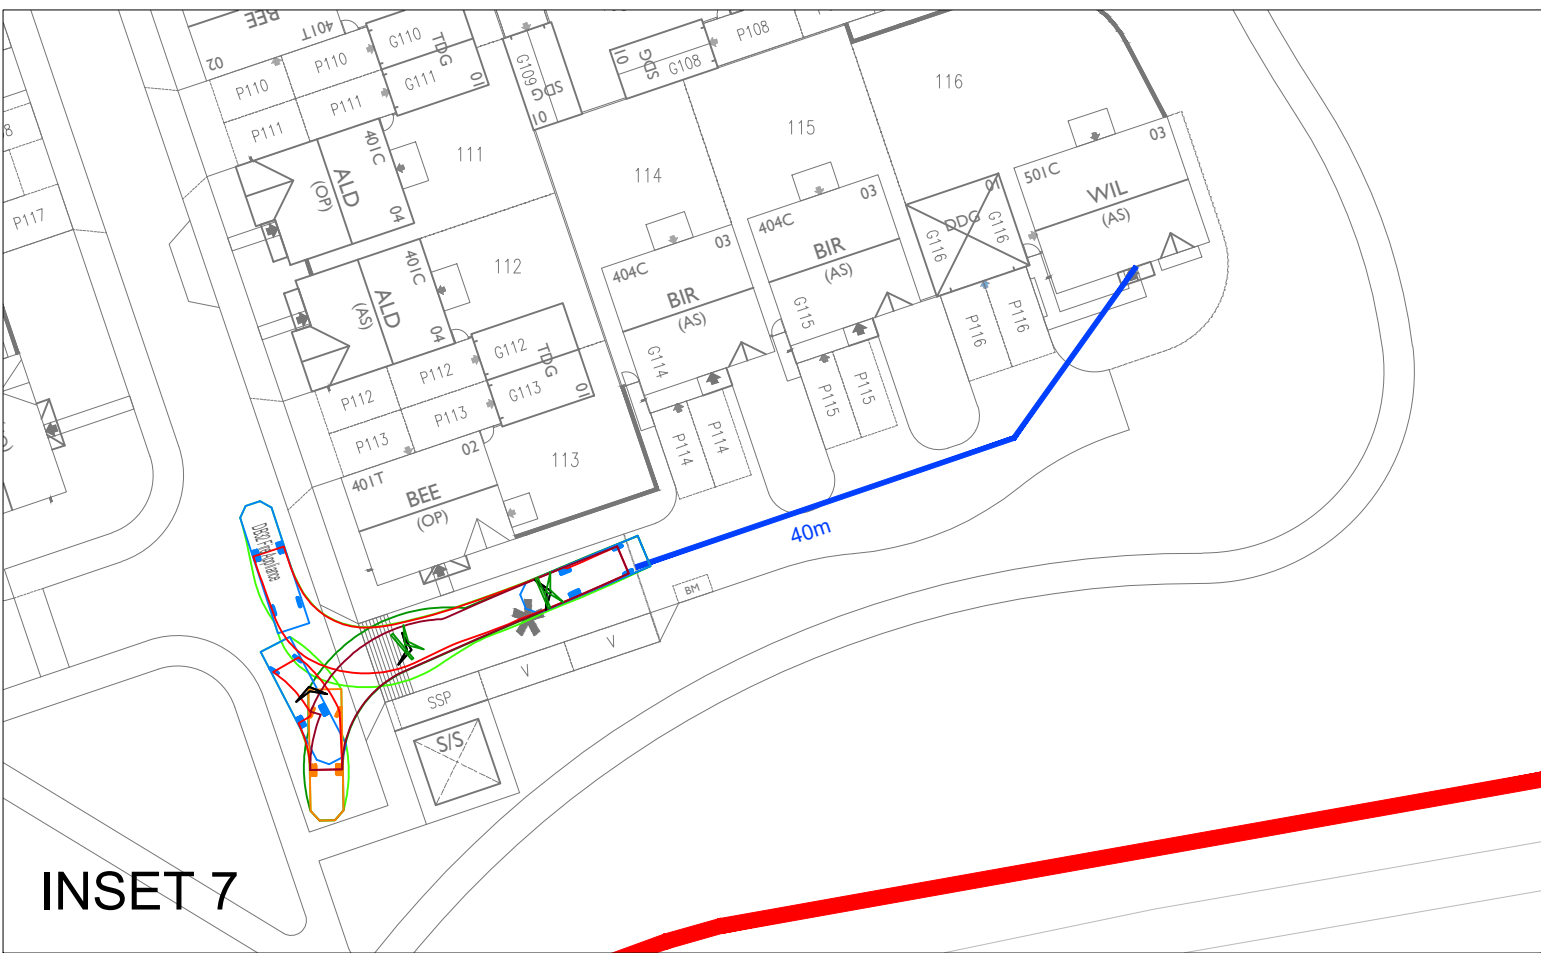
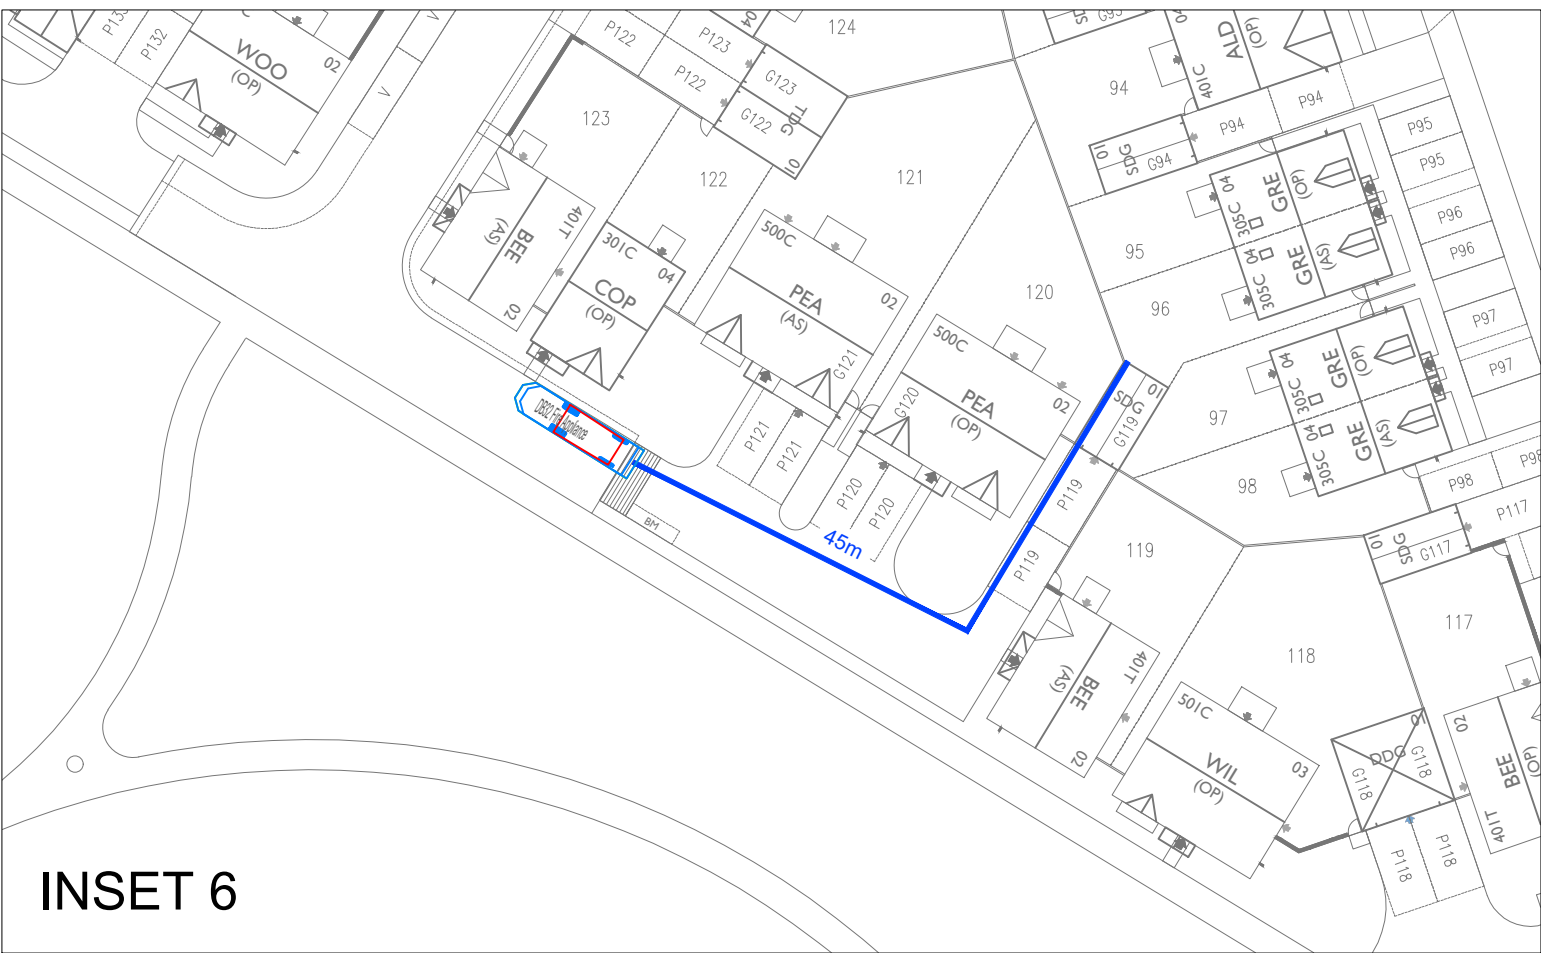
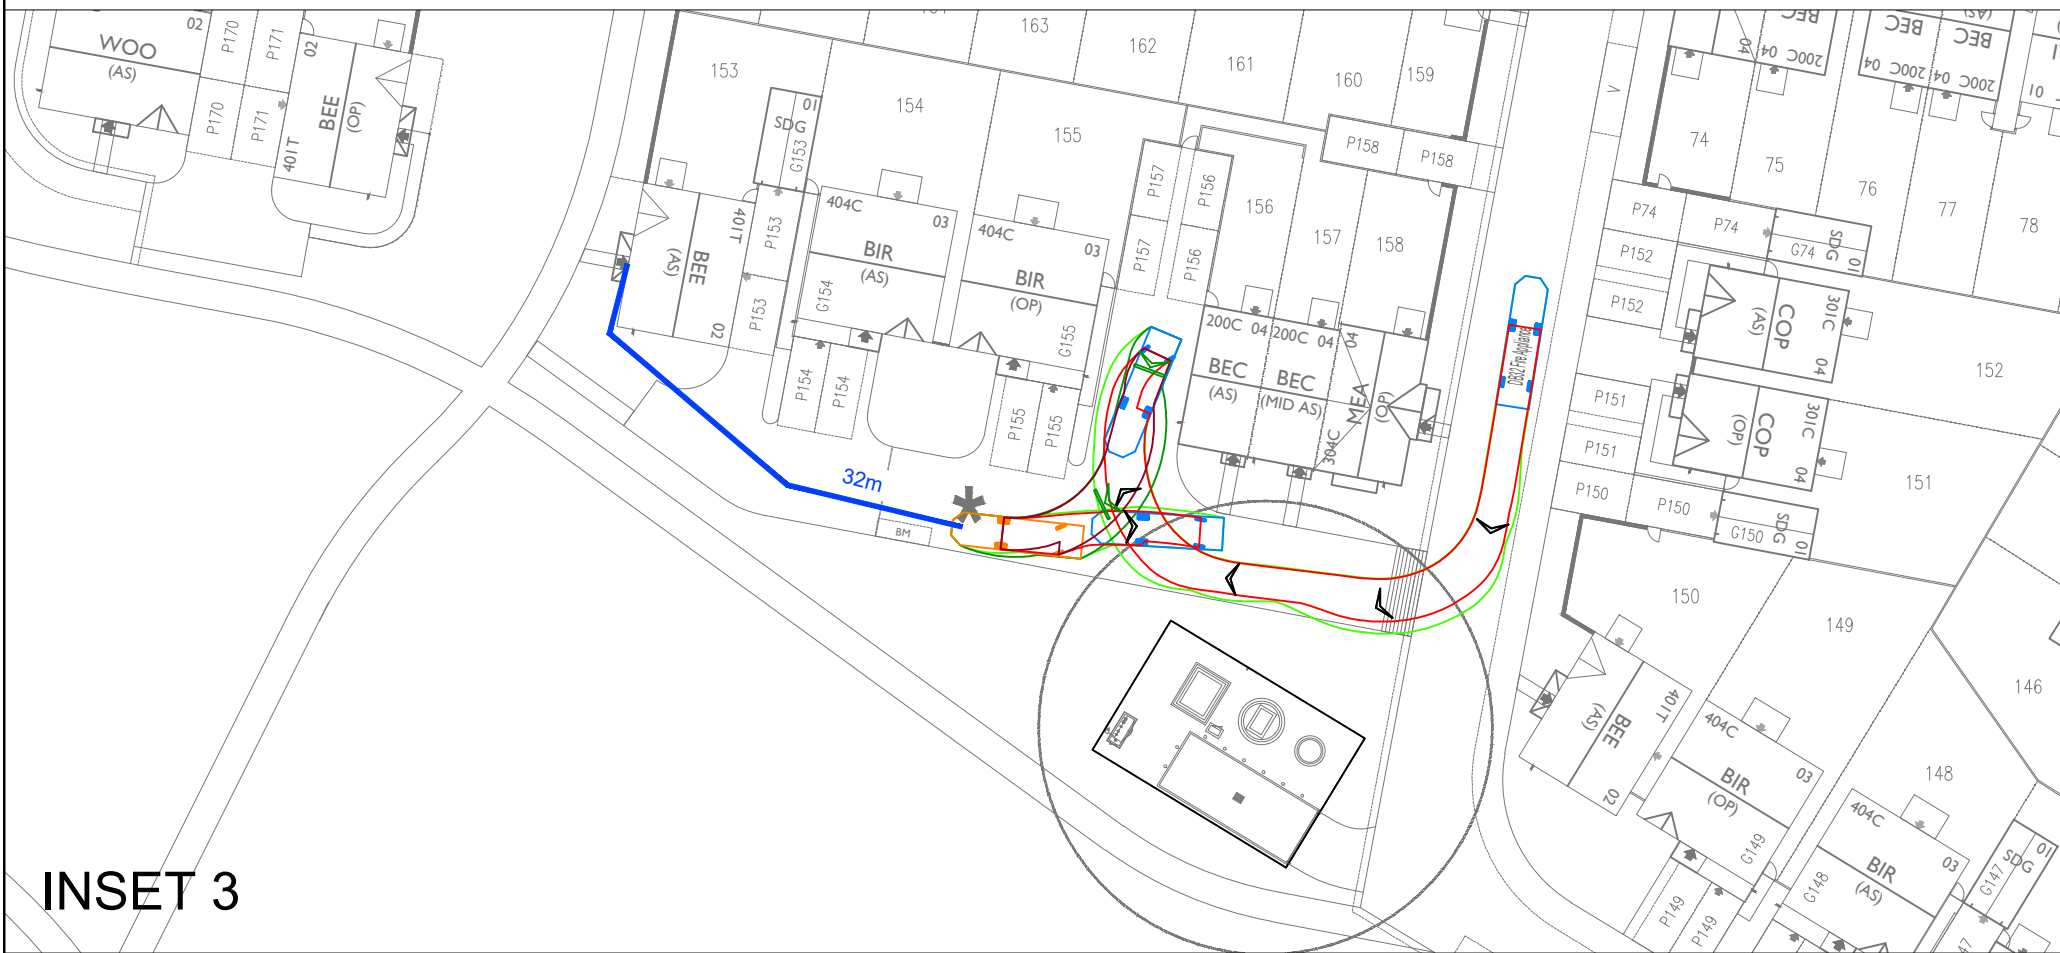
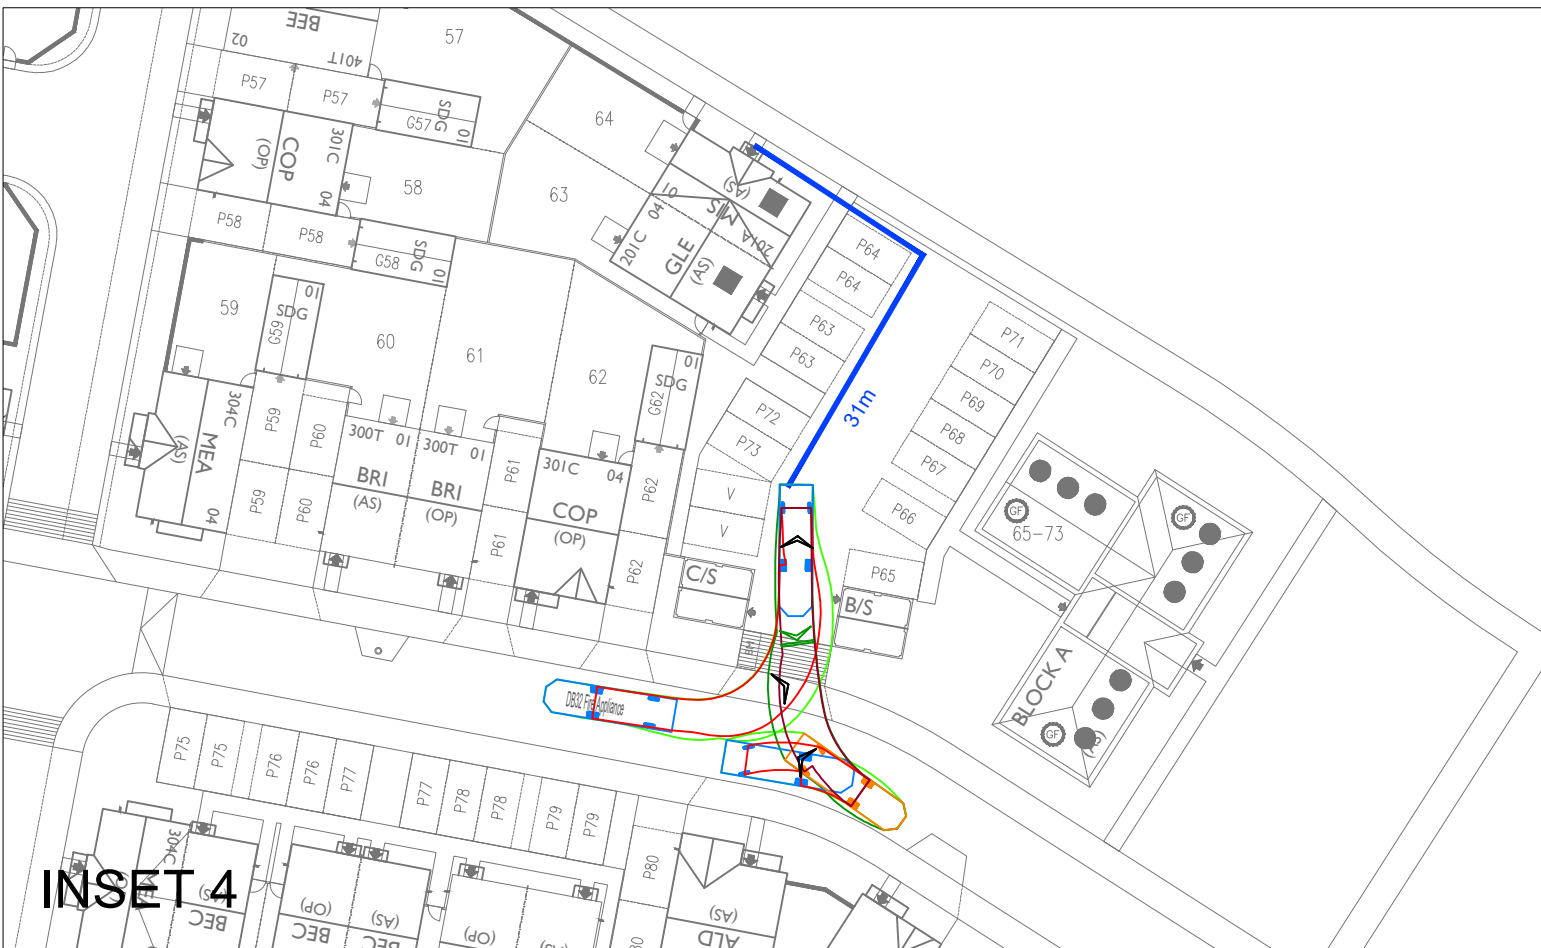
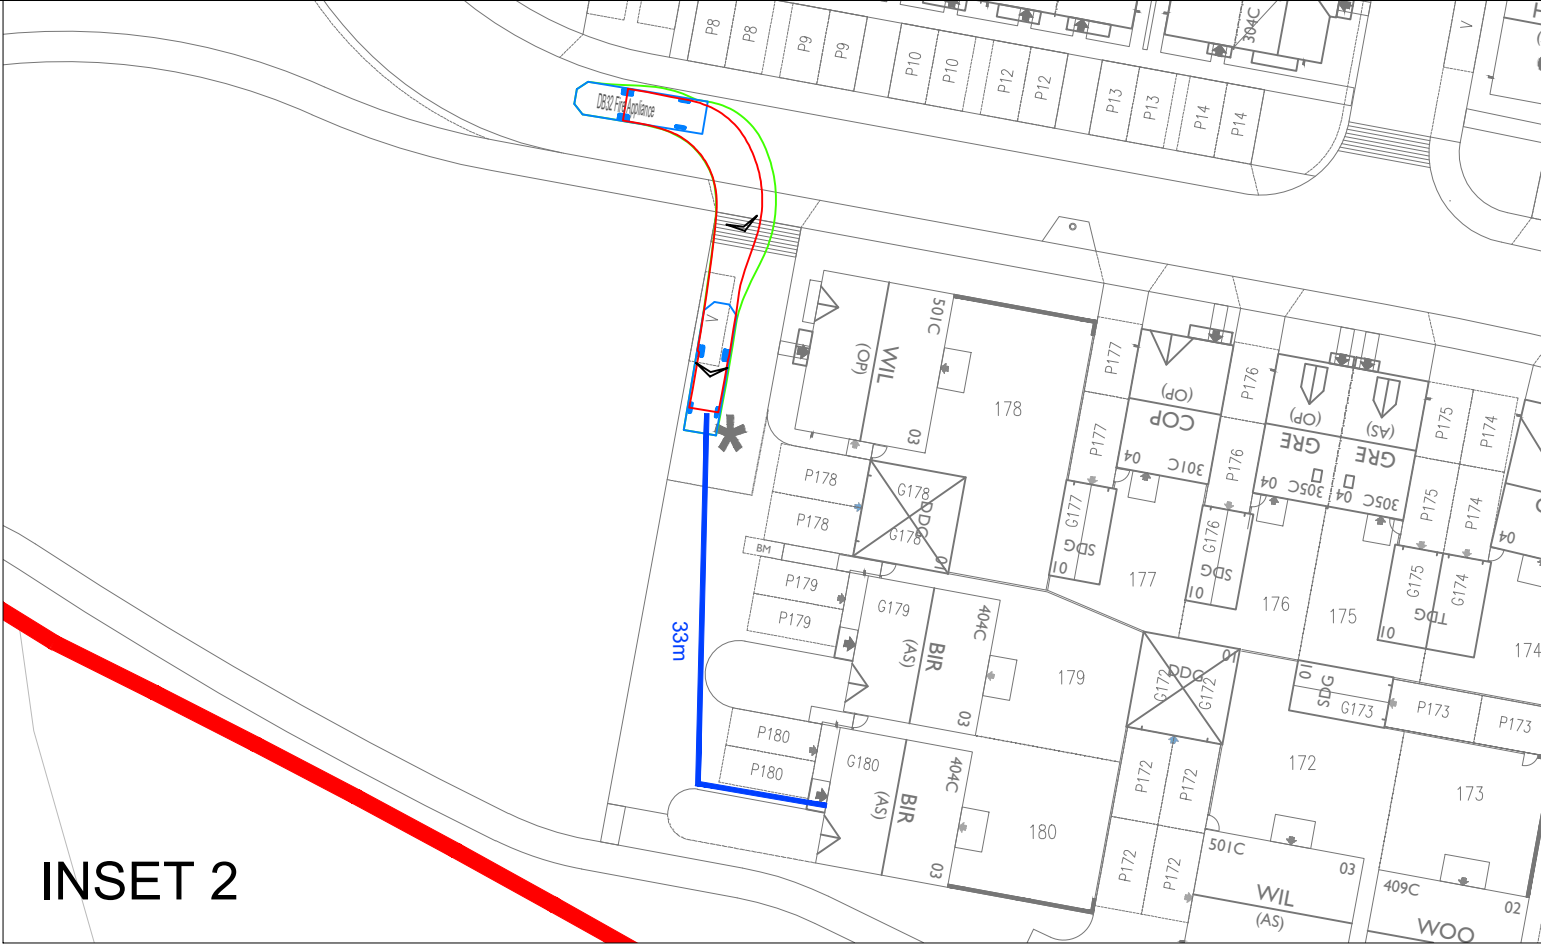
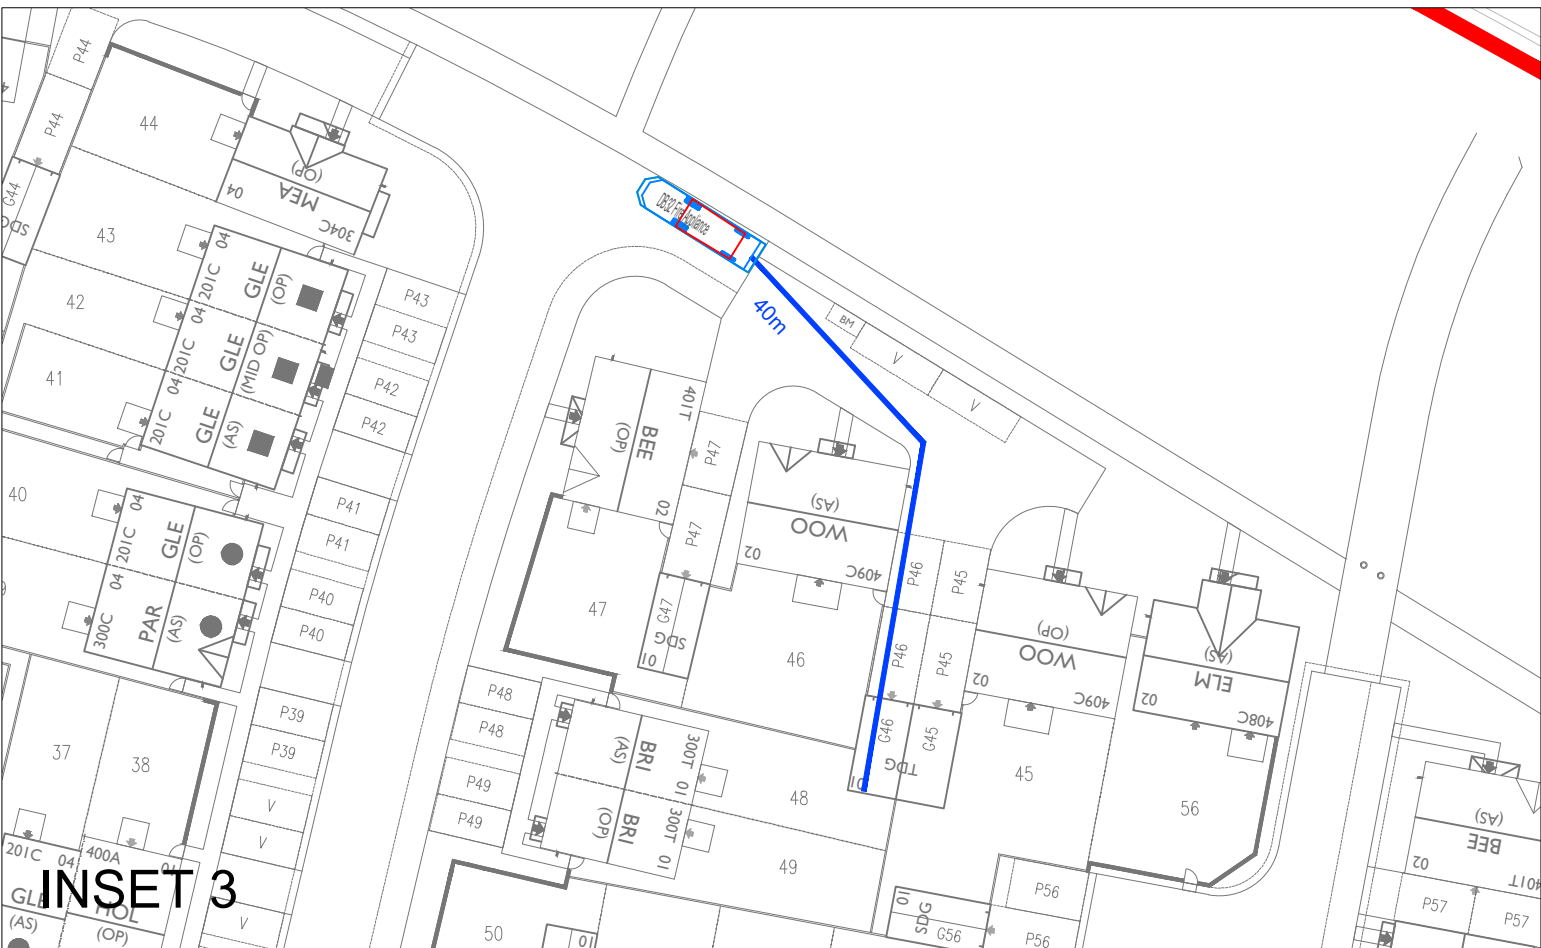
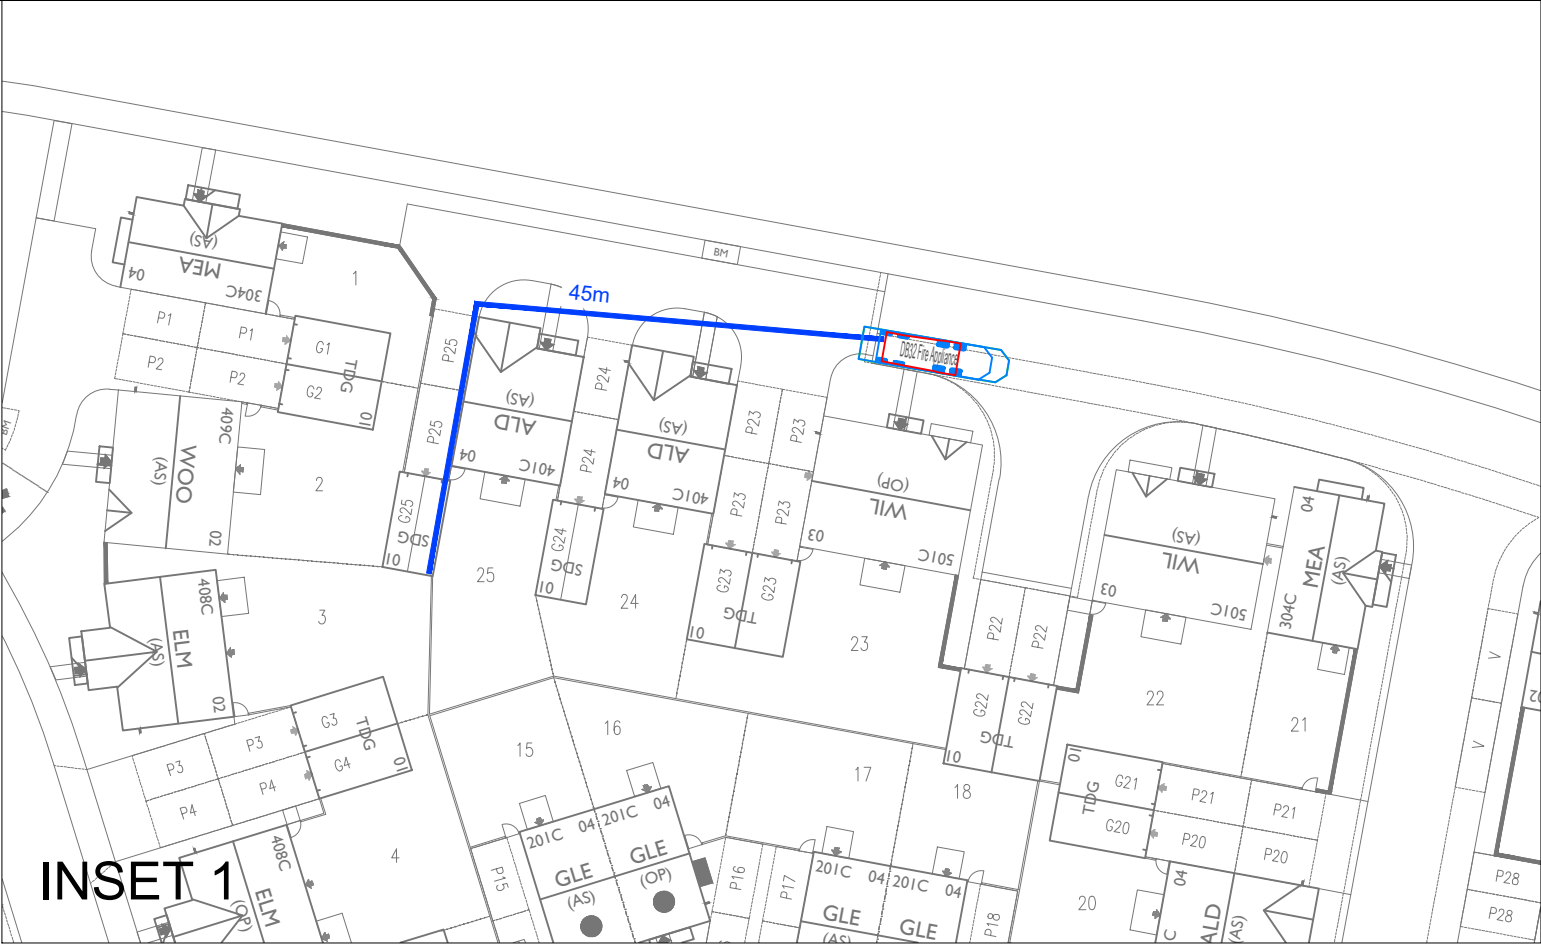


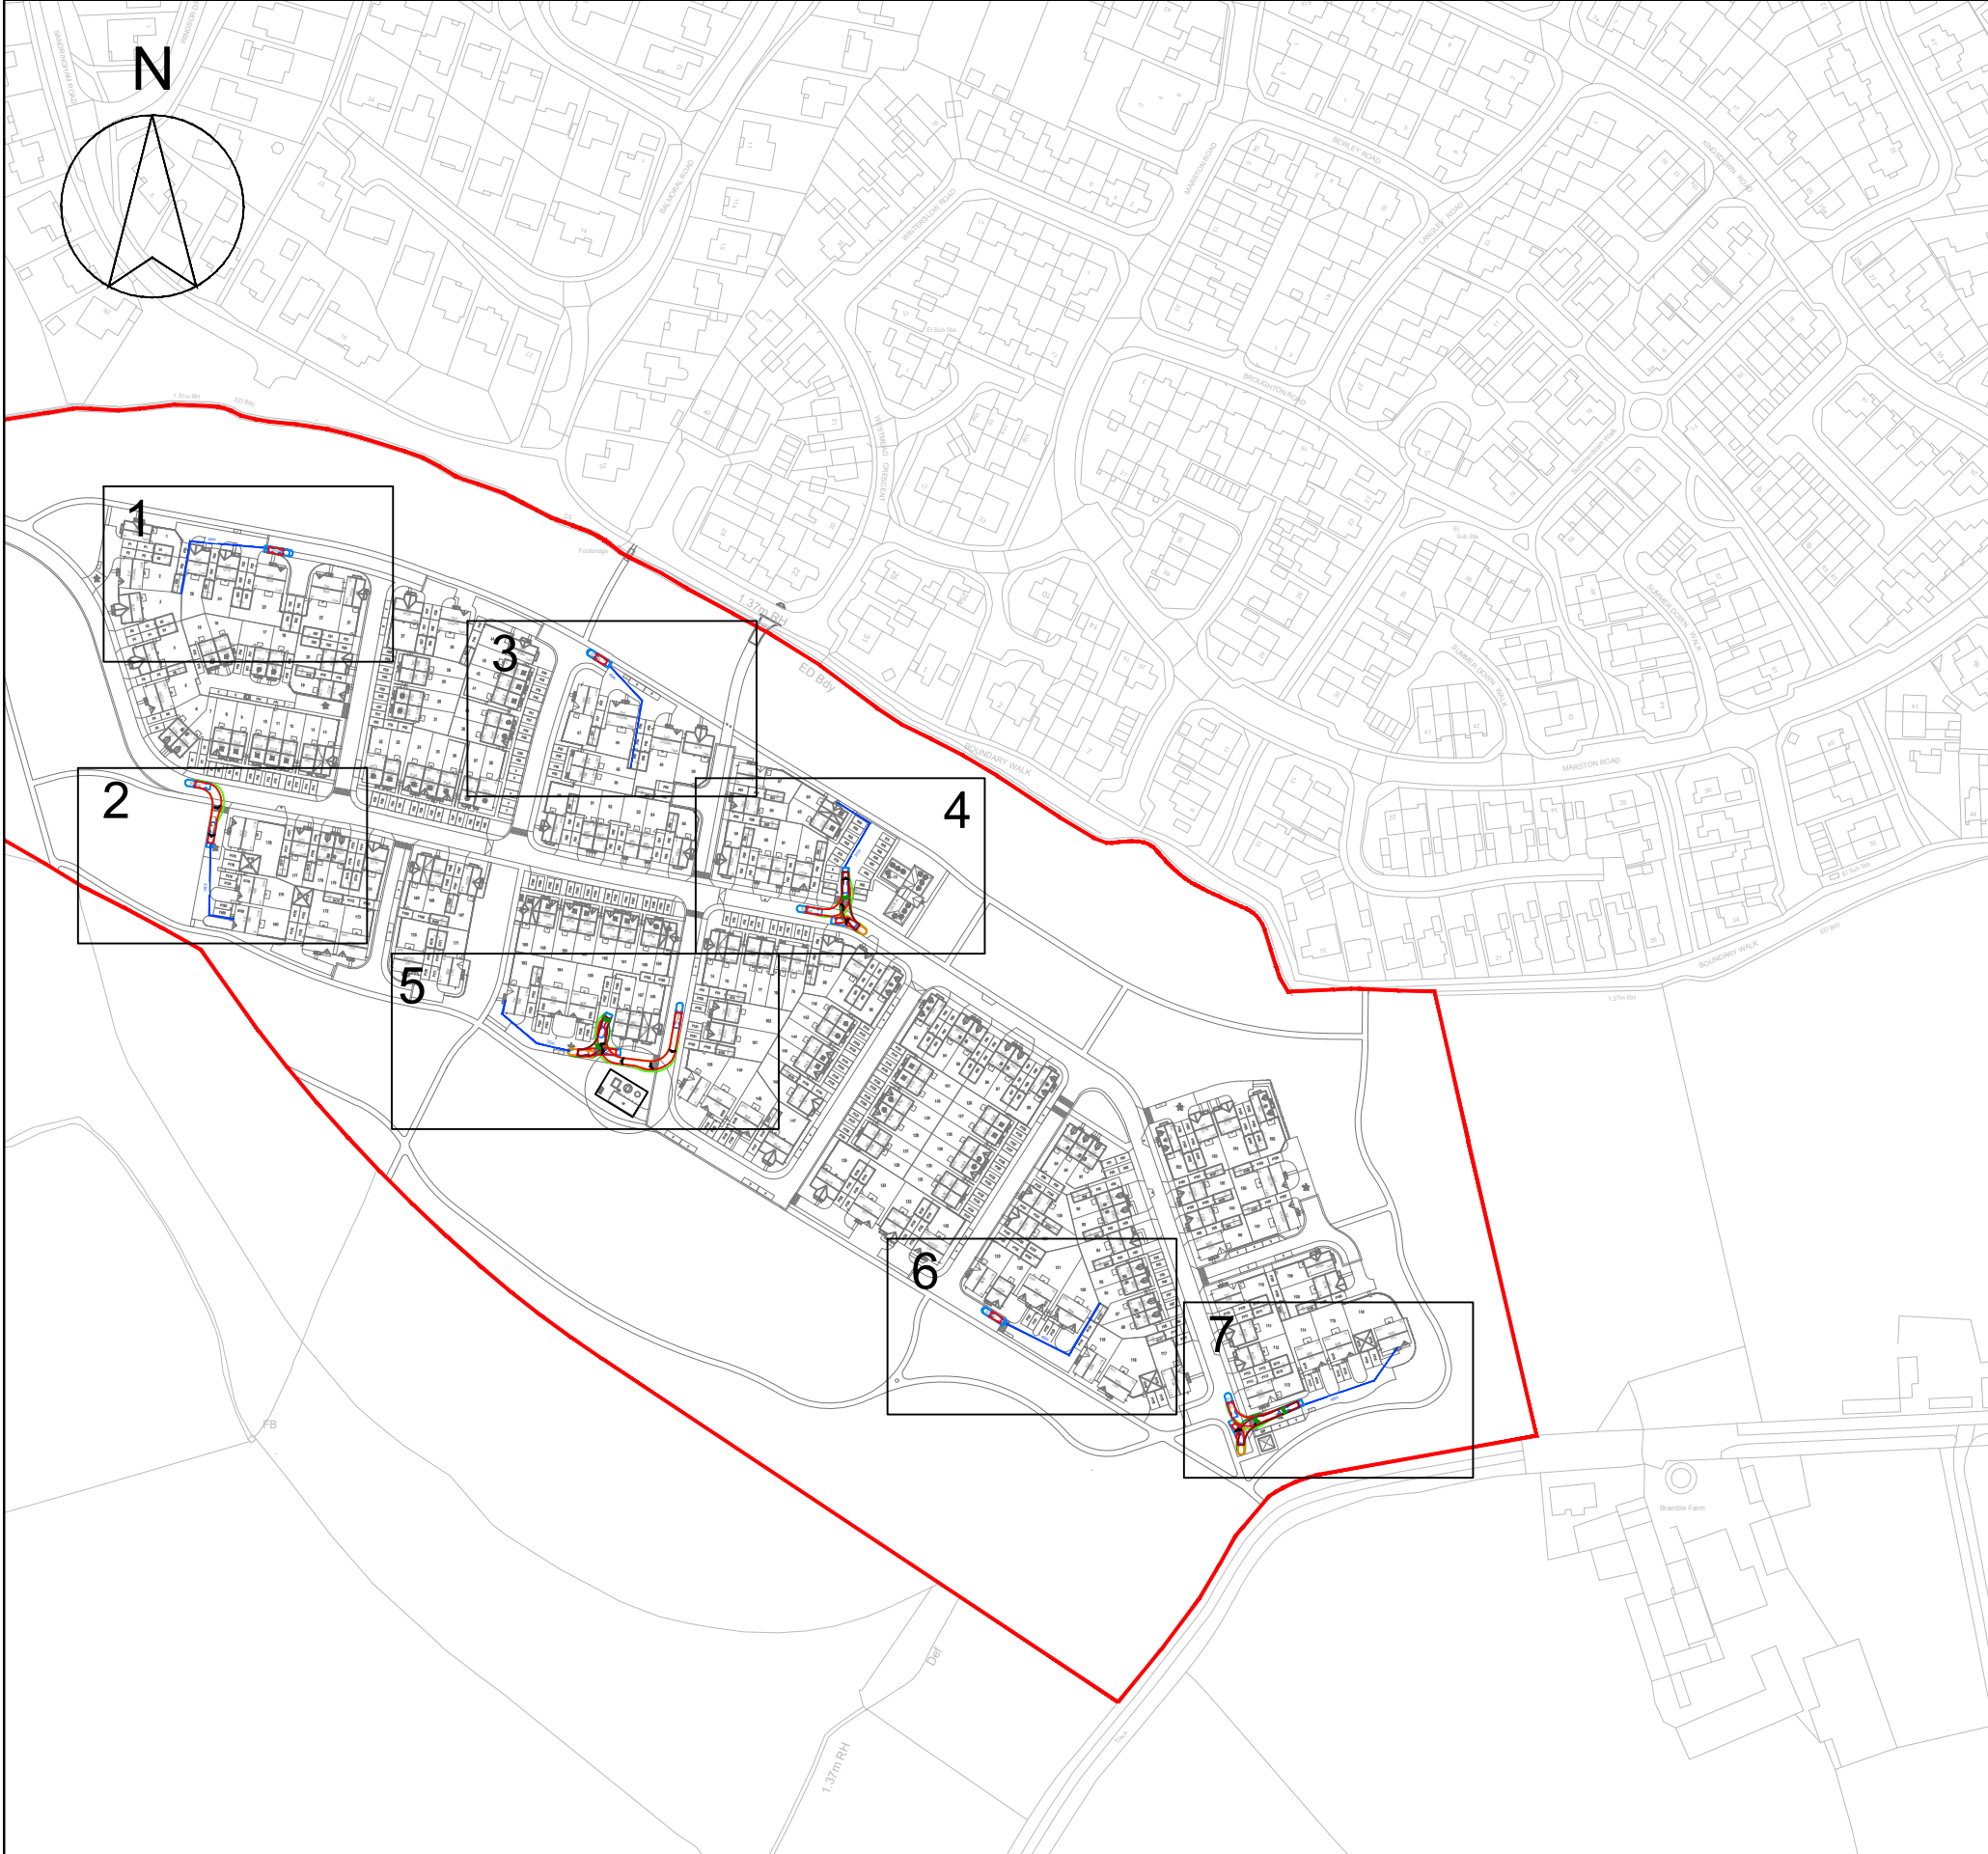

THIS DRAWING IS COPYRIGHT OF CLFA DESIGN


CONTRACTORS MUST CHECK ALL DIMENSIONS ON SITE.

THE CONTRACTORS MUST REFER TO THE EXISTING SERVICES INFORMATION, DESIGNER'S RISK ASSESSMENT AND RESIDUAL RISKS IN THE CONTRACT DOCUMENTATION.

 THIS SYMBOL IS USED TO HIGHLIGHT INSTANCES OF RISK WITHIN THE CONSTRUCTION PROCESS.

THE INFORMATION SHOWN ON THIS DRAWING HAS BEEN BASED UPON THE SITE LAYOUT:

RECEIVED ON:

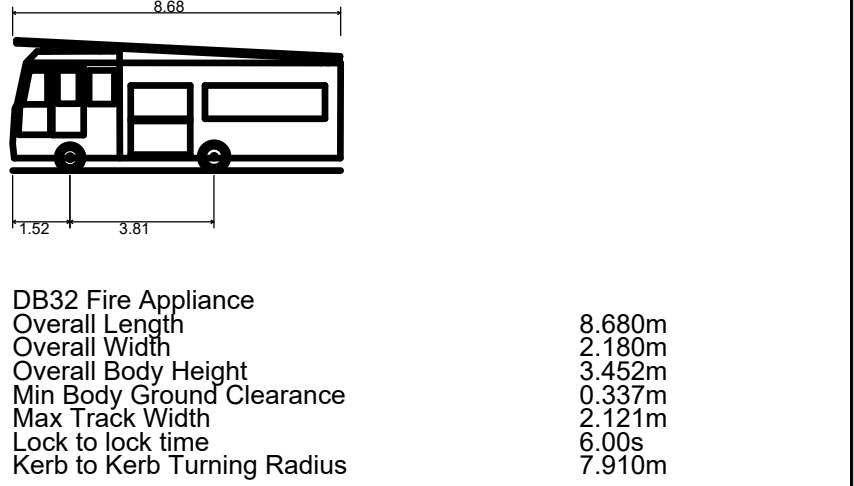

-  FORWARD
-  REVERSE
-  CHASSIS OUTLINE
-  FORWARD WHEEL TRACK
-  REVERSE WHEEL TRACK
-  FIRE TENDER HOSE, MAXIMUM LENGTH 45m

P01	FIRST ISSUE	CL	FA	10/11/25
REV	DESCRIPTION	BY	APP	DATE

CLFA DESIGN

71-75 Shelton Street, Covent Garden
London, WC2H 9JQ

CLIENT:



PROJECT:

COURT FARM
TROWBRIDGE

DRAWING:

SWEEP-PATH ANALYSIS
FIRE APPLIANCE
SHEET 1

PROJECT NUMBER:	CLFA142	DRAWING NUMBER:	CLFA142-CLFA-00-XX-DR-C-0515
STATUS:	S2	SCALE @ A1	1:500
		REV:	P01

