


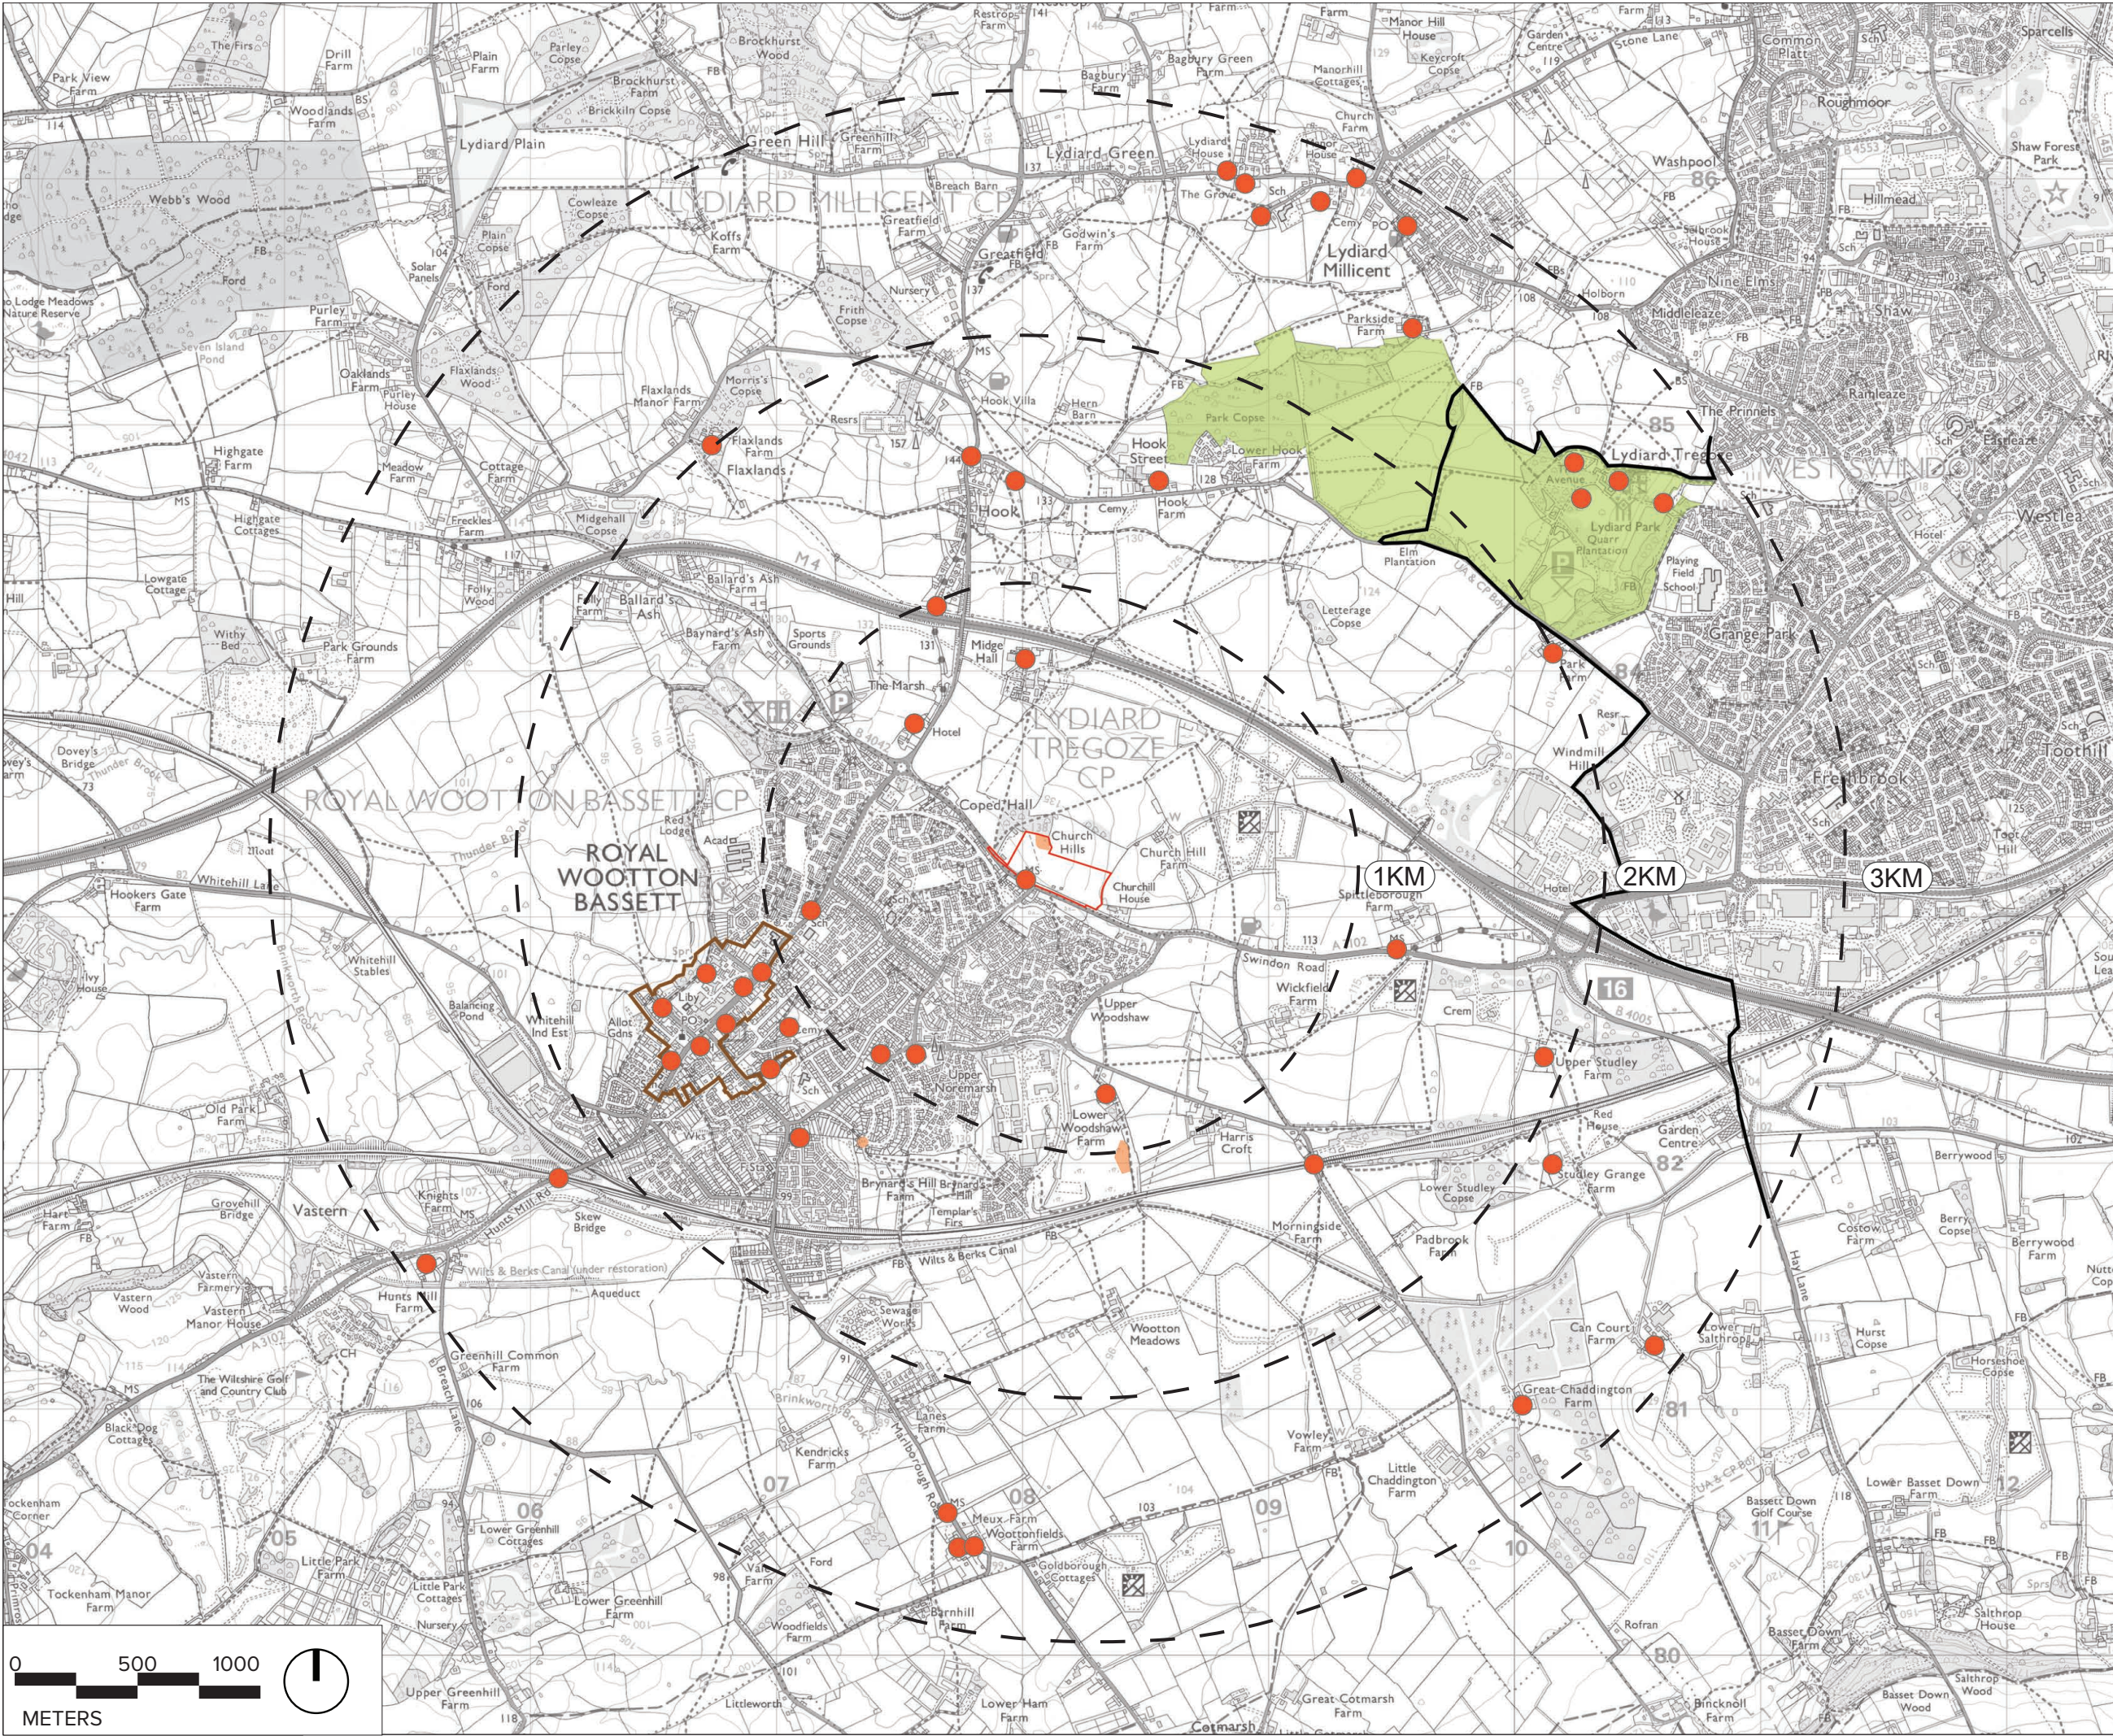

This drawing is the property of Bradley Murphy Design Ltd. Copyright is reserved by them and the drawing is issued on the condition that it is not copied, reproduced, retained nor disclosed to any unauthorized person either wholly or in part without the consent of Bradley Murphy Design Ltd.


OS Crown Copyright 2025 Licence Number 100022432

- APPLICATION BOUNDARY
- DISTANCE FROM SITE BOUNDARY (KM)
- DISTRICT BOUNDARY
- REGISTERED PARK & GARDEN
- CONSERVATION AREAS
- LISTED BUILDINGS
- SCHEDULED MONUMENT

SOURCES:
ORDNANCE SURVEY
DEFRA MAGIC MAP
WILTSHIRE CORE STRATEGY (2015)

Rev	Description	Date	
Purpose of Issue			
PLANNING			
Bradley Murphy Design Ltd			
Studio 3, Floor 18			
Alpha Studios			
Alpha Tower			
Suffolk St Queensway			
Birmingham			
B1 1TT			
t: 0121 815 9127			
e: info@bradleymurphydesign.co.uk			
www.bradleymurphydesign.co.uk			
Client			
Gleeson Land			
Project			
LAND NORTH OF SWINDON ROAD,			
ROYAL WOOTTON BASSETT			
Drawing Title			
FIGURE 3: POLICY & DESIGNATIONS			
Drawn	Checked	Approved	Date
EC	RW	RW	25/09/2025
Job No.	Scale	Sheet Size	Revision
22.0071	1:25,000	A3	
Drawing Number			-
BMD.22.0071.LVIA.FIG.003			



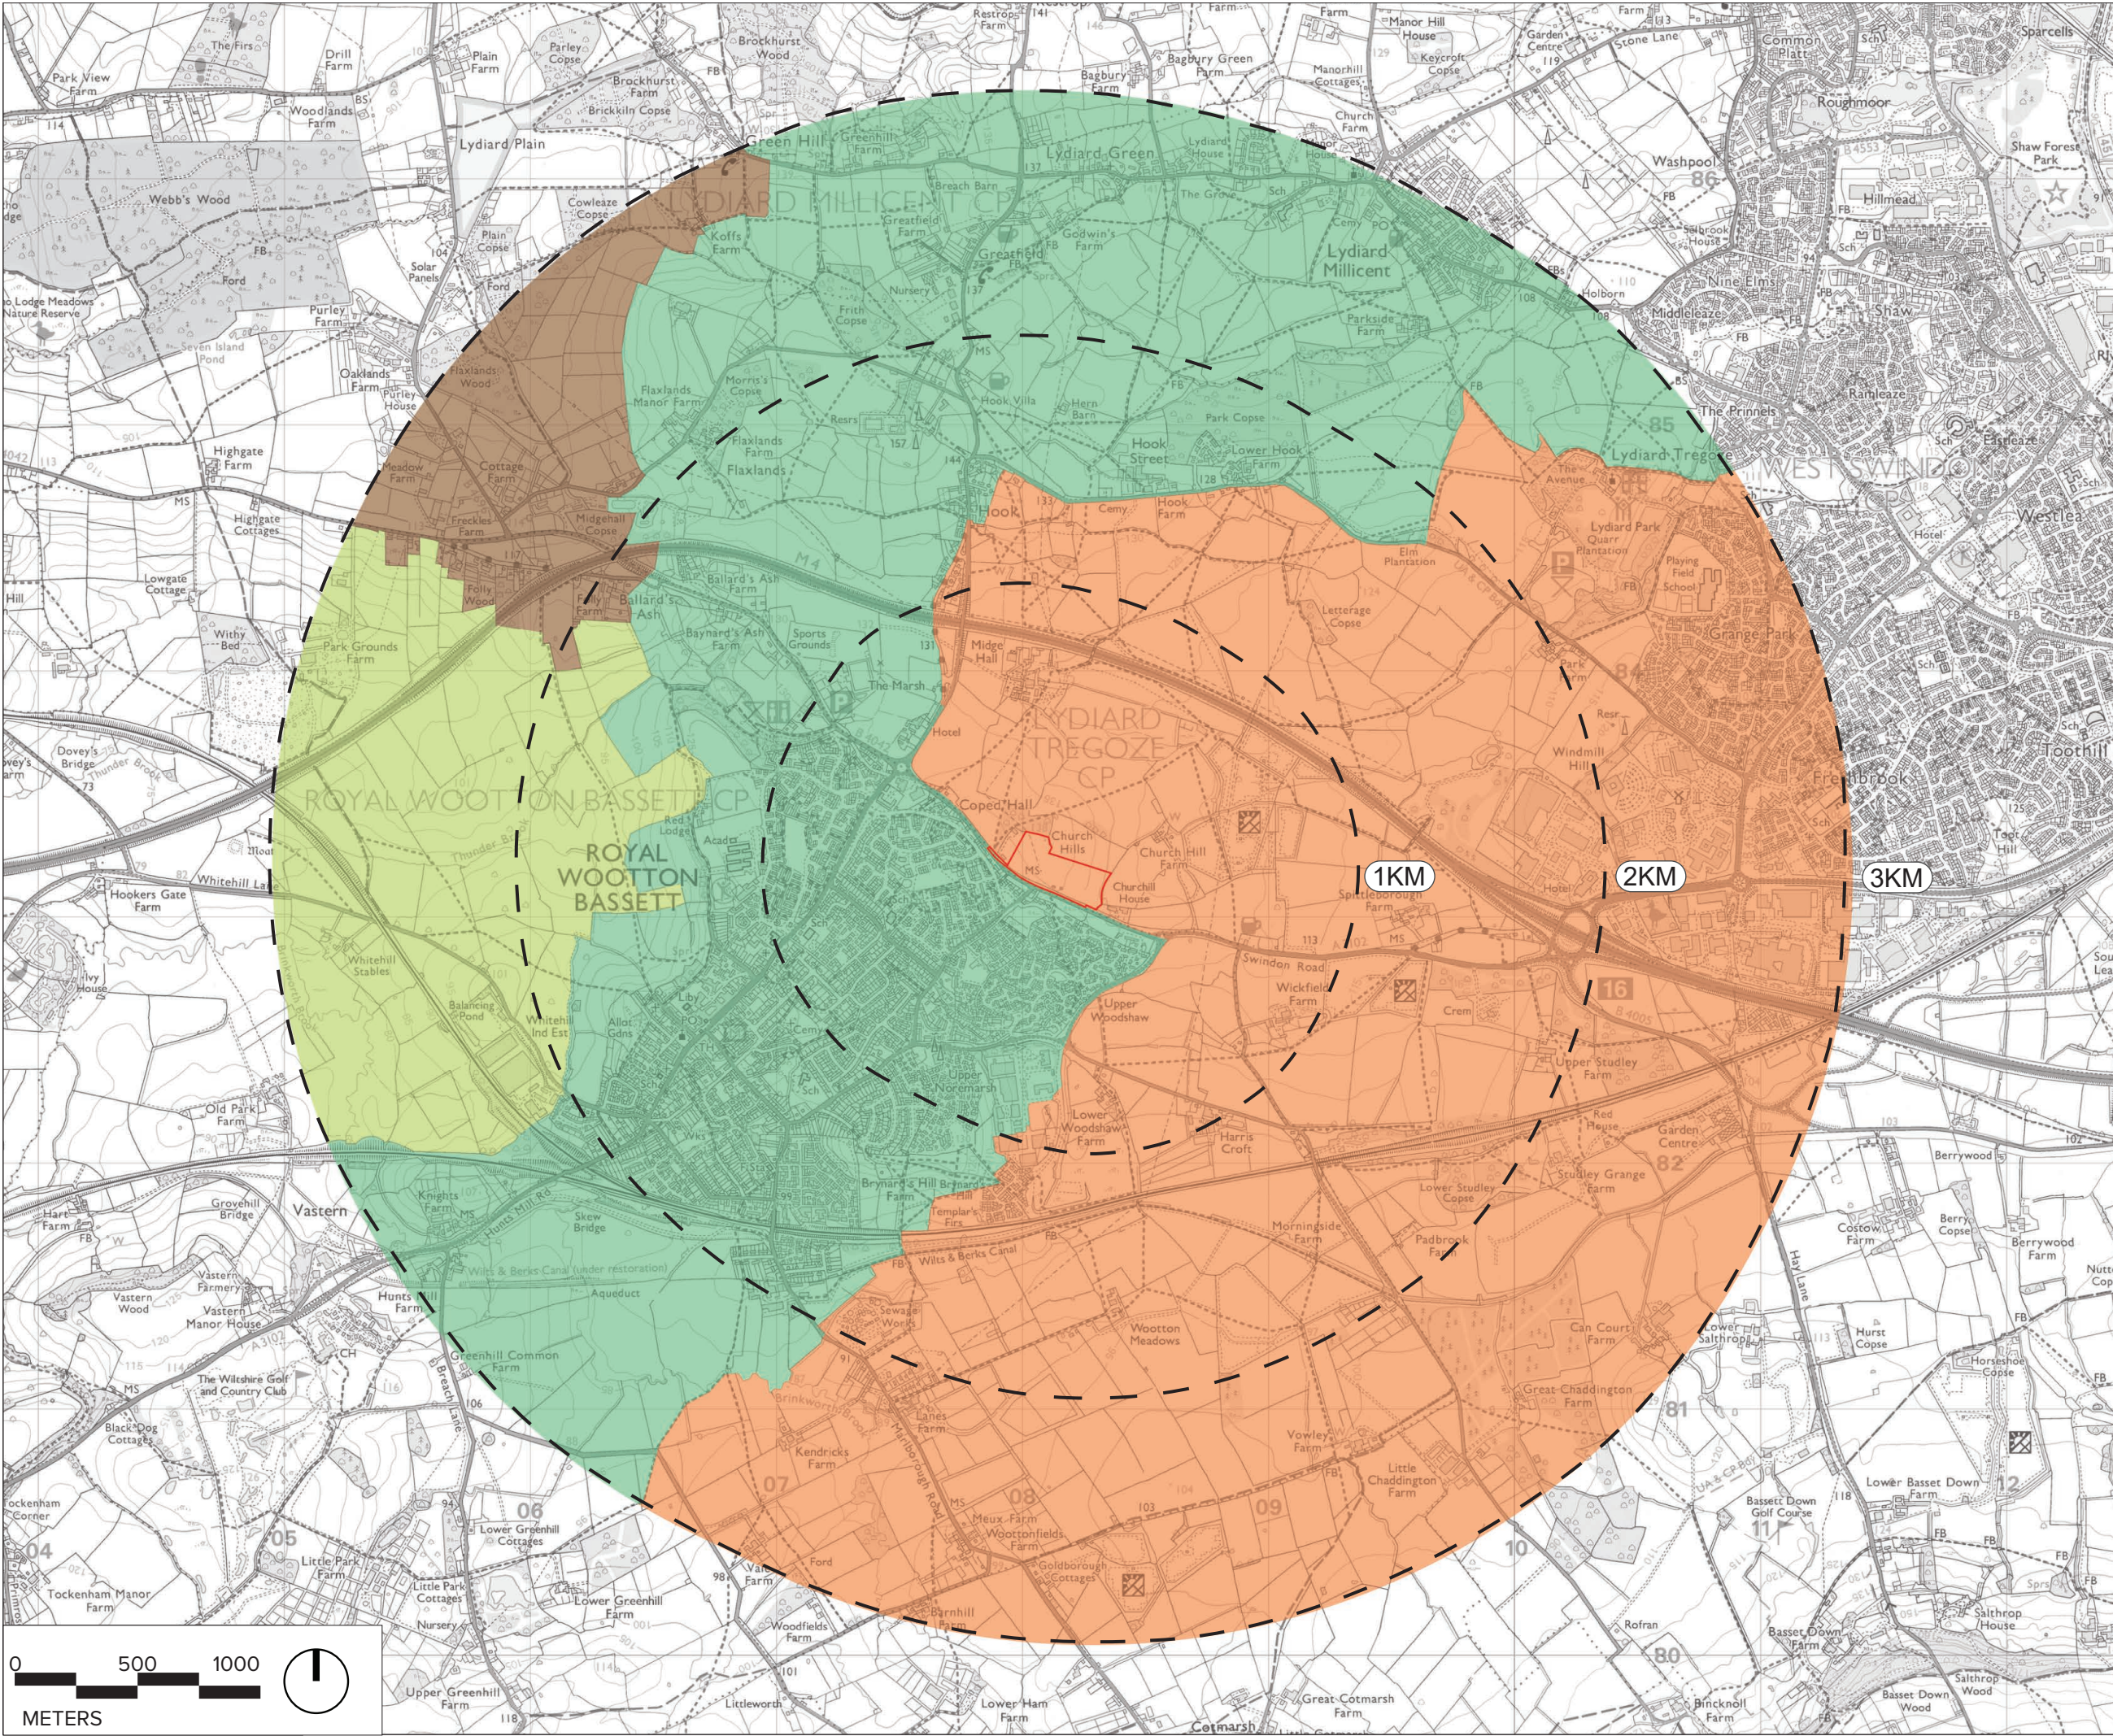

This drawing is the property of Bradley Murphy Design Ltd. Copyright is reserved by them and the drawing is issued on the condition that it is not copied, reproduced, retained nor disclosed to any unauthorized person either wholly or in part without the consent of Bradley Murphy Design Ltd.

OS Crown Copyright 2025 Licence Number 100022432

 APPLICATION BOUNDARY

 DISTANCE FROM SITE BOUNDARY (KM)

LANDSCAPE CHARACTER AREAS
WILTSHIRE LANDSCAPE CHARACTER ASSESSMENT


LANDSCAPE CHARACTER TYPE LCT 8 - LIMESTONE RIDGE
 LCABA - SWINDON-LYNEHAM LIMESTONE RIDGE


LANDSCAPE CHARACTER TYPE LCT11: ROLLING CLAY LOWLAND
 LCA11B: MINETY ROLLING CLAY LOWLAND
 LCA11A: CALNE ROLLING CLAY LOWLAND

LANDSCAPE CHARACTER TYPE LCT12: OPEN CLAY VALE
 LCA12B: AVON OPEN CLAY VALE

SOURCES:
ORDNANCE SURVEY
THE LANDSCAPE CHARACTER OF WILTSHIRE 2005

Rev	Description	Date	
Purpose of Issue			
PLANNING			
Bradley Murphy Design Ltd			
Studio 3, Floor 18			
Alpha Studios			
Suffolk St Queensway			
Birmingham			
B1 1TT			
t: 0121 815 9127			
e: info@bradleymurphydesign.co.uk			
www.bradleymurphydesign.co.uk			
Client			
Gleeson Land			
Project			
LAND NORTH OF SWINDON ROAD,			
ROYAL WOOTTON BASSETT			
Drawing Title			
FIGURE 4: COUNTY LANDSCAPE CHARACTER			
Drawn	Checked	Approved	Date
EC	RW	RW	25/09/2025
Job No.	Scale	Sheet Size	Revision
22.0071	1:25,000	A3	
Drawing Number			-
BMD.22.0071.LVIA.FIG.004			

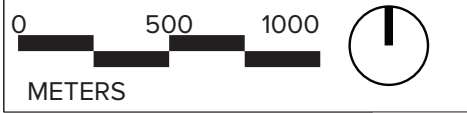

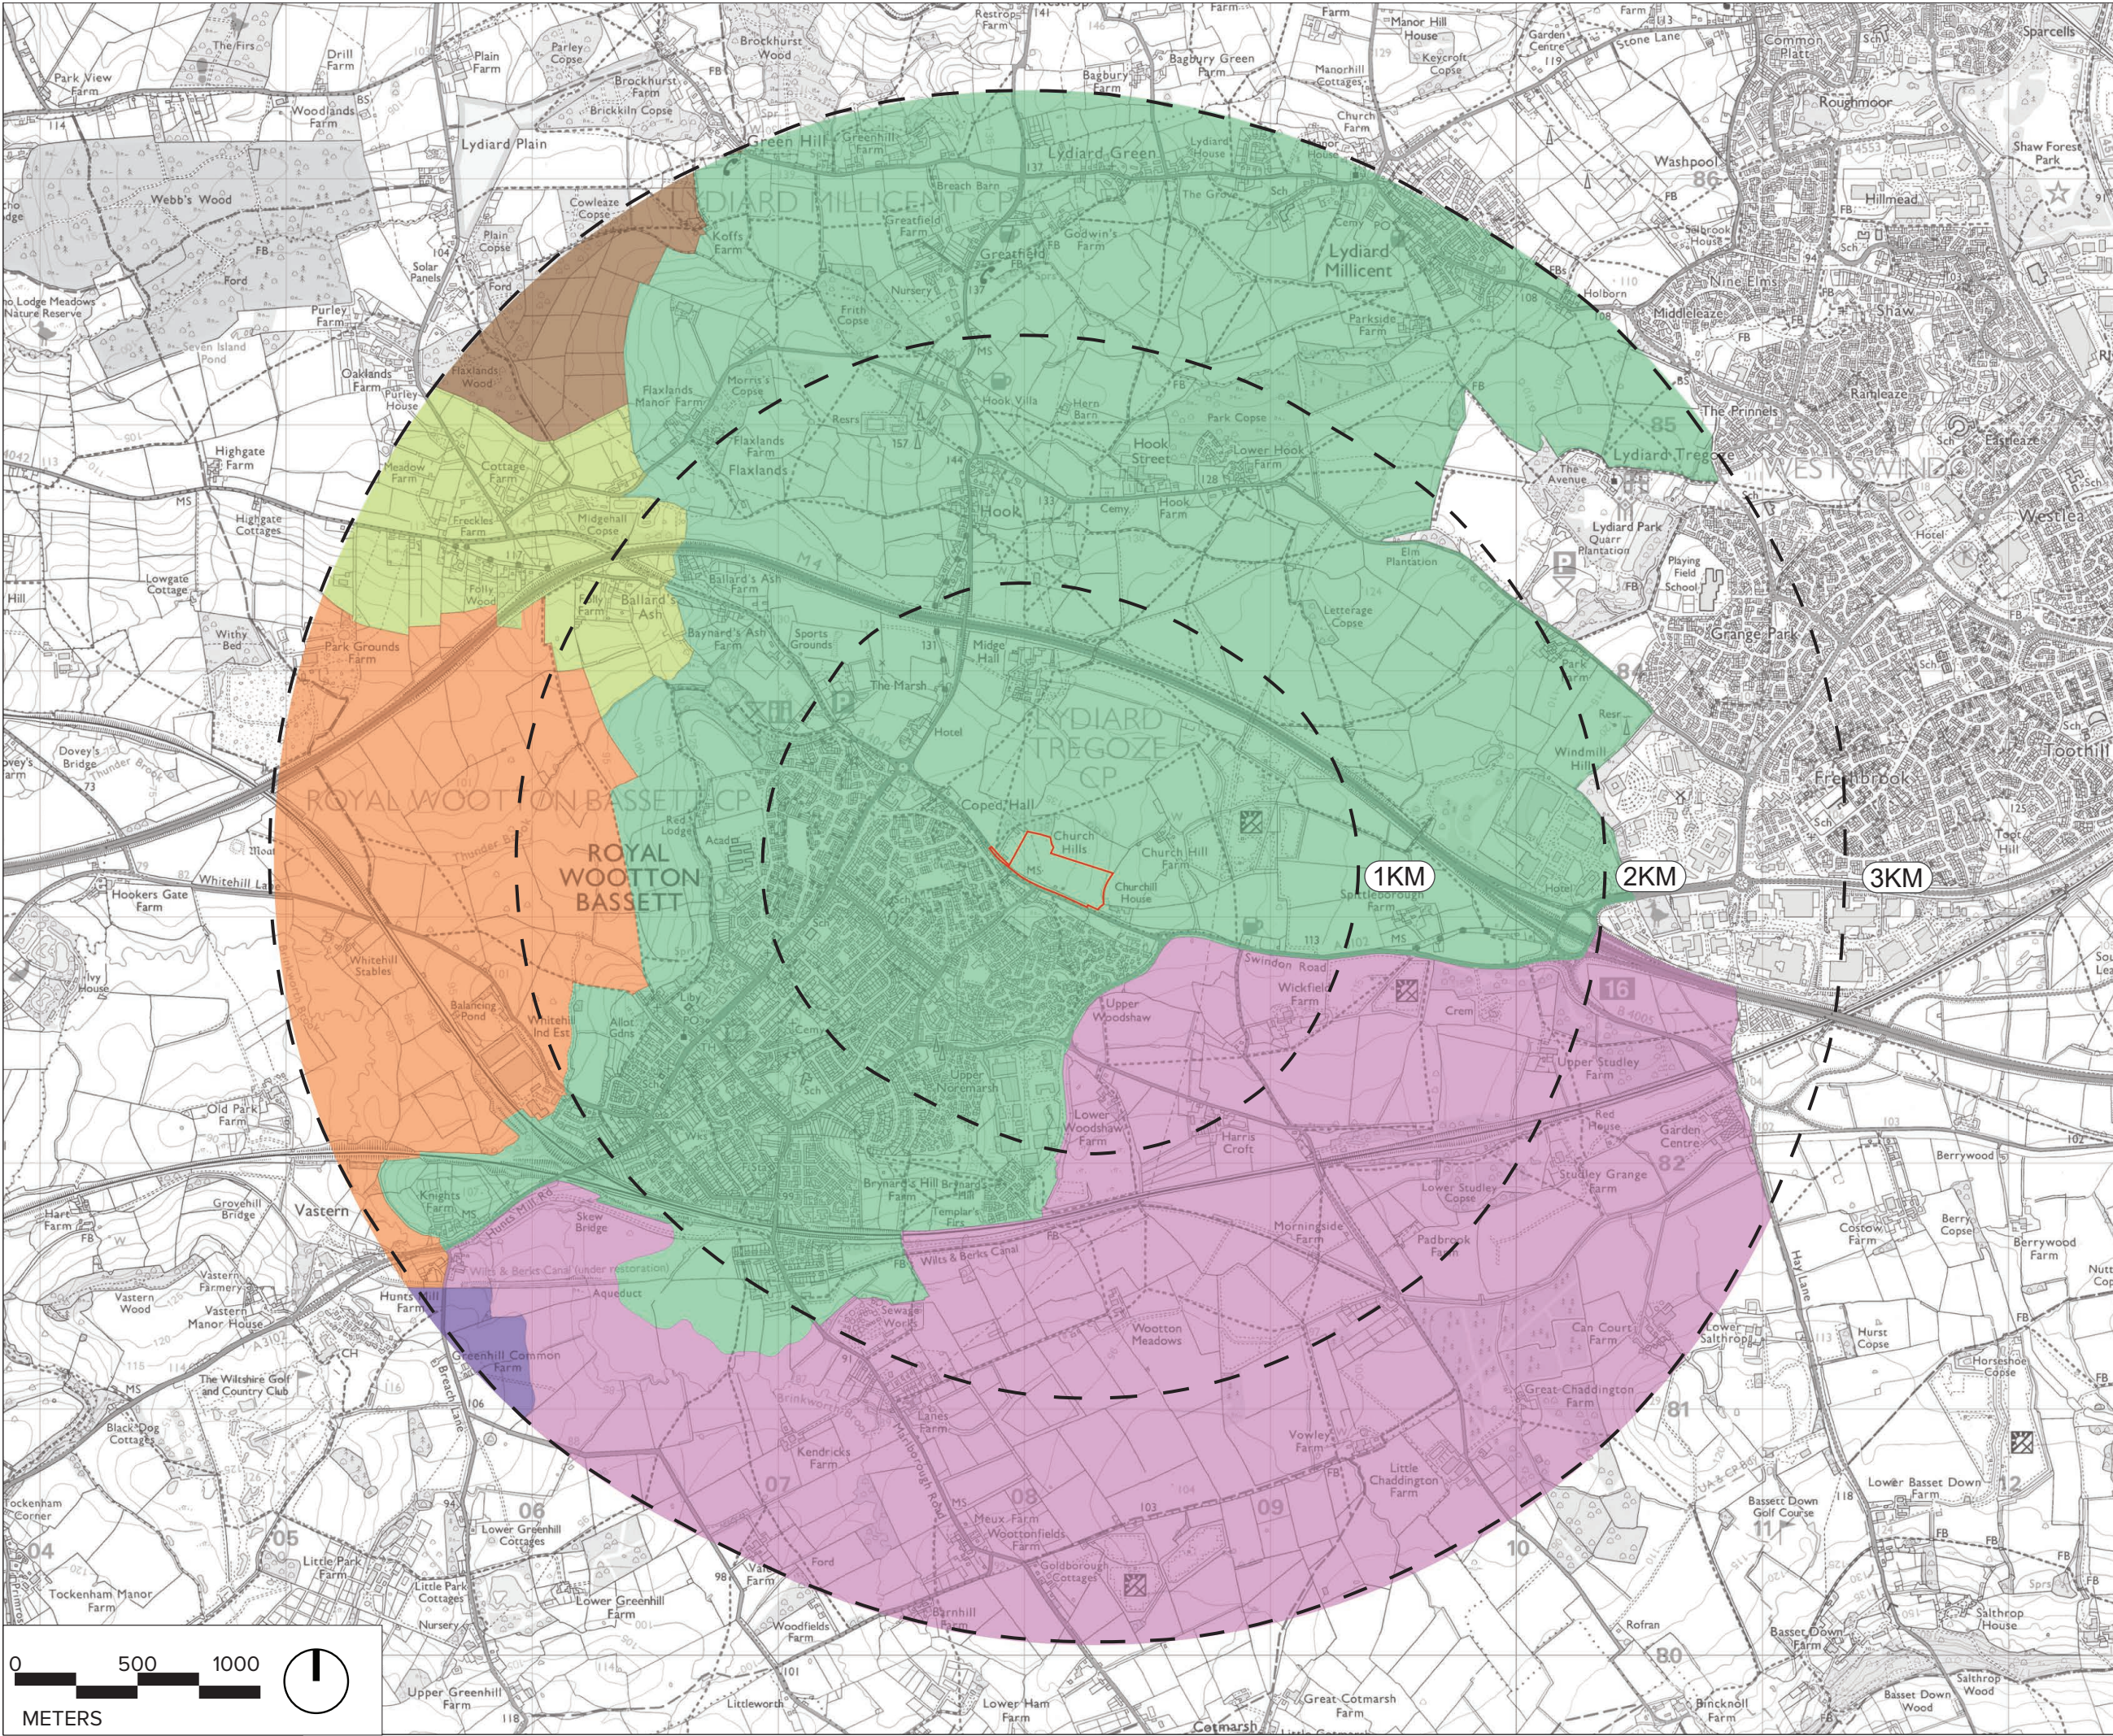

This drawing is the property of Bradley Murphy Design Ltd. Copyright is reserved by them and the drawing is issued on the condition that it is not copied, reproduced, retained nor disclosed to any unauthorized person either wholly or in part without the consent of Bradley Murphy Design Ltd.


OS Crown Copyright 2025 Licence Number 100022432

- APPLICATION BOUNDARY
- DISTANCE FROM SITE BOUNDARY (KM)
- LANDSCAPE CHARACTER AREAS**
- DISTRICT LANDSCAPE CHARACTER ASSESSMENT
- LCT URBAN FRINGE SCARP & LCA3: SWINDON FRINGE
- LCT LOWLAND CLAY WOODLAND & LCA 4: BRAYDON WOODED PLATEAU
- LCT LOWLAND CLAY FARMLAND & LCA 5: MINETY & MALMESBURY ROLLING LOWLAND
- LCT LOWLAND RIVER FARMLAND & LCA11: AVON VALLEY LOWLAND
- LCT LOWLAND CLAY FARMLAND & LCA 14: HILMARTON ROLLING LOWLAND
- LCT SETTLED HILL FARMLAND & LCA 13: LYNEHAM HILLS

SOURCES:
ORDNANCE SURVEY
NORTH WILTSHIRE LANDSCAPE CHARACTER ASSESSMENT 2004

Rev	Description	Date	
Purpose of Issue			
PLANNING			
Bradley Murphy Design Ltd			
Studio 3, Floor 18			
Alpha Studios			
Alpha Tower			
Suffolk St Queensway			
Birmingham			
B1 1TT			
t: 0121 815 9127			
e: info@bradleymurphydesign.co.uk			
www.bradleymurphydesign.co.uk			
Client			
Gleeson Land			
Project			
LAND NORTH OF SWINDON ROAD,			
ROYAL WOOTTON BASSETT			
Drawing Title			
FIGURE 5: DISTRICT LANDSCAPE CHARACTER			
Drawn	Checked	Approved	Date
EC	RW	RW	25/09/2025
Job No.	Scale	Sheet Size	Revision
22.0071	1:25,000	A3	
Drawing Number			-
BMD.22.0071.LVIA.FIG.005			




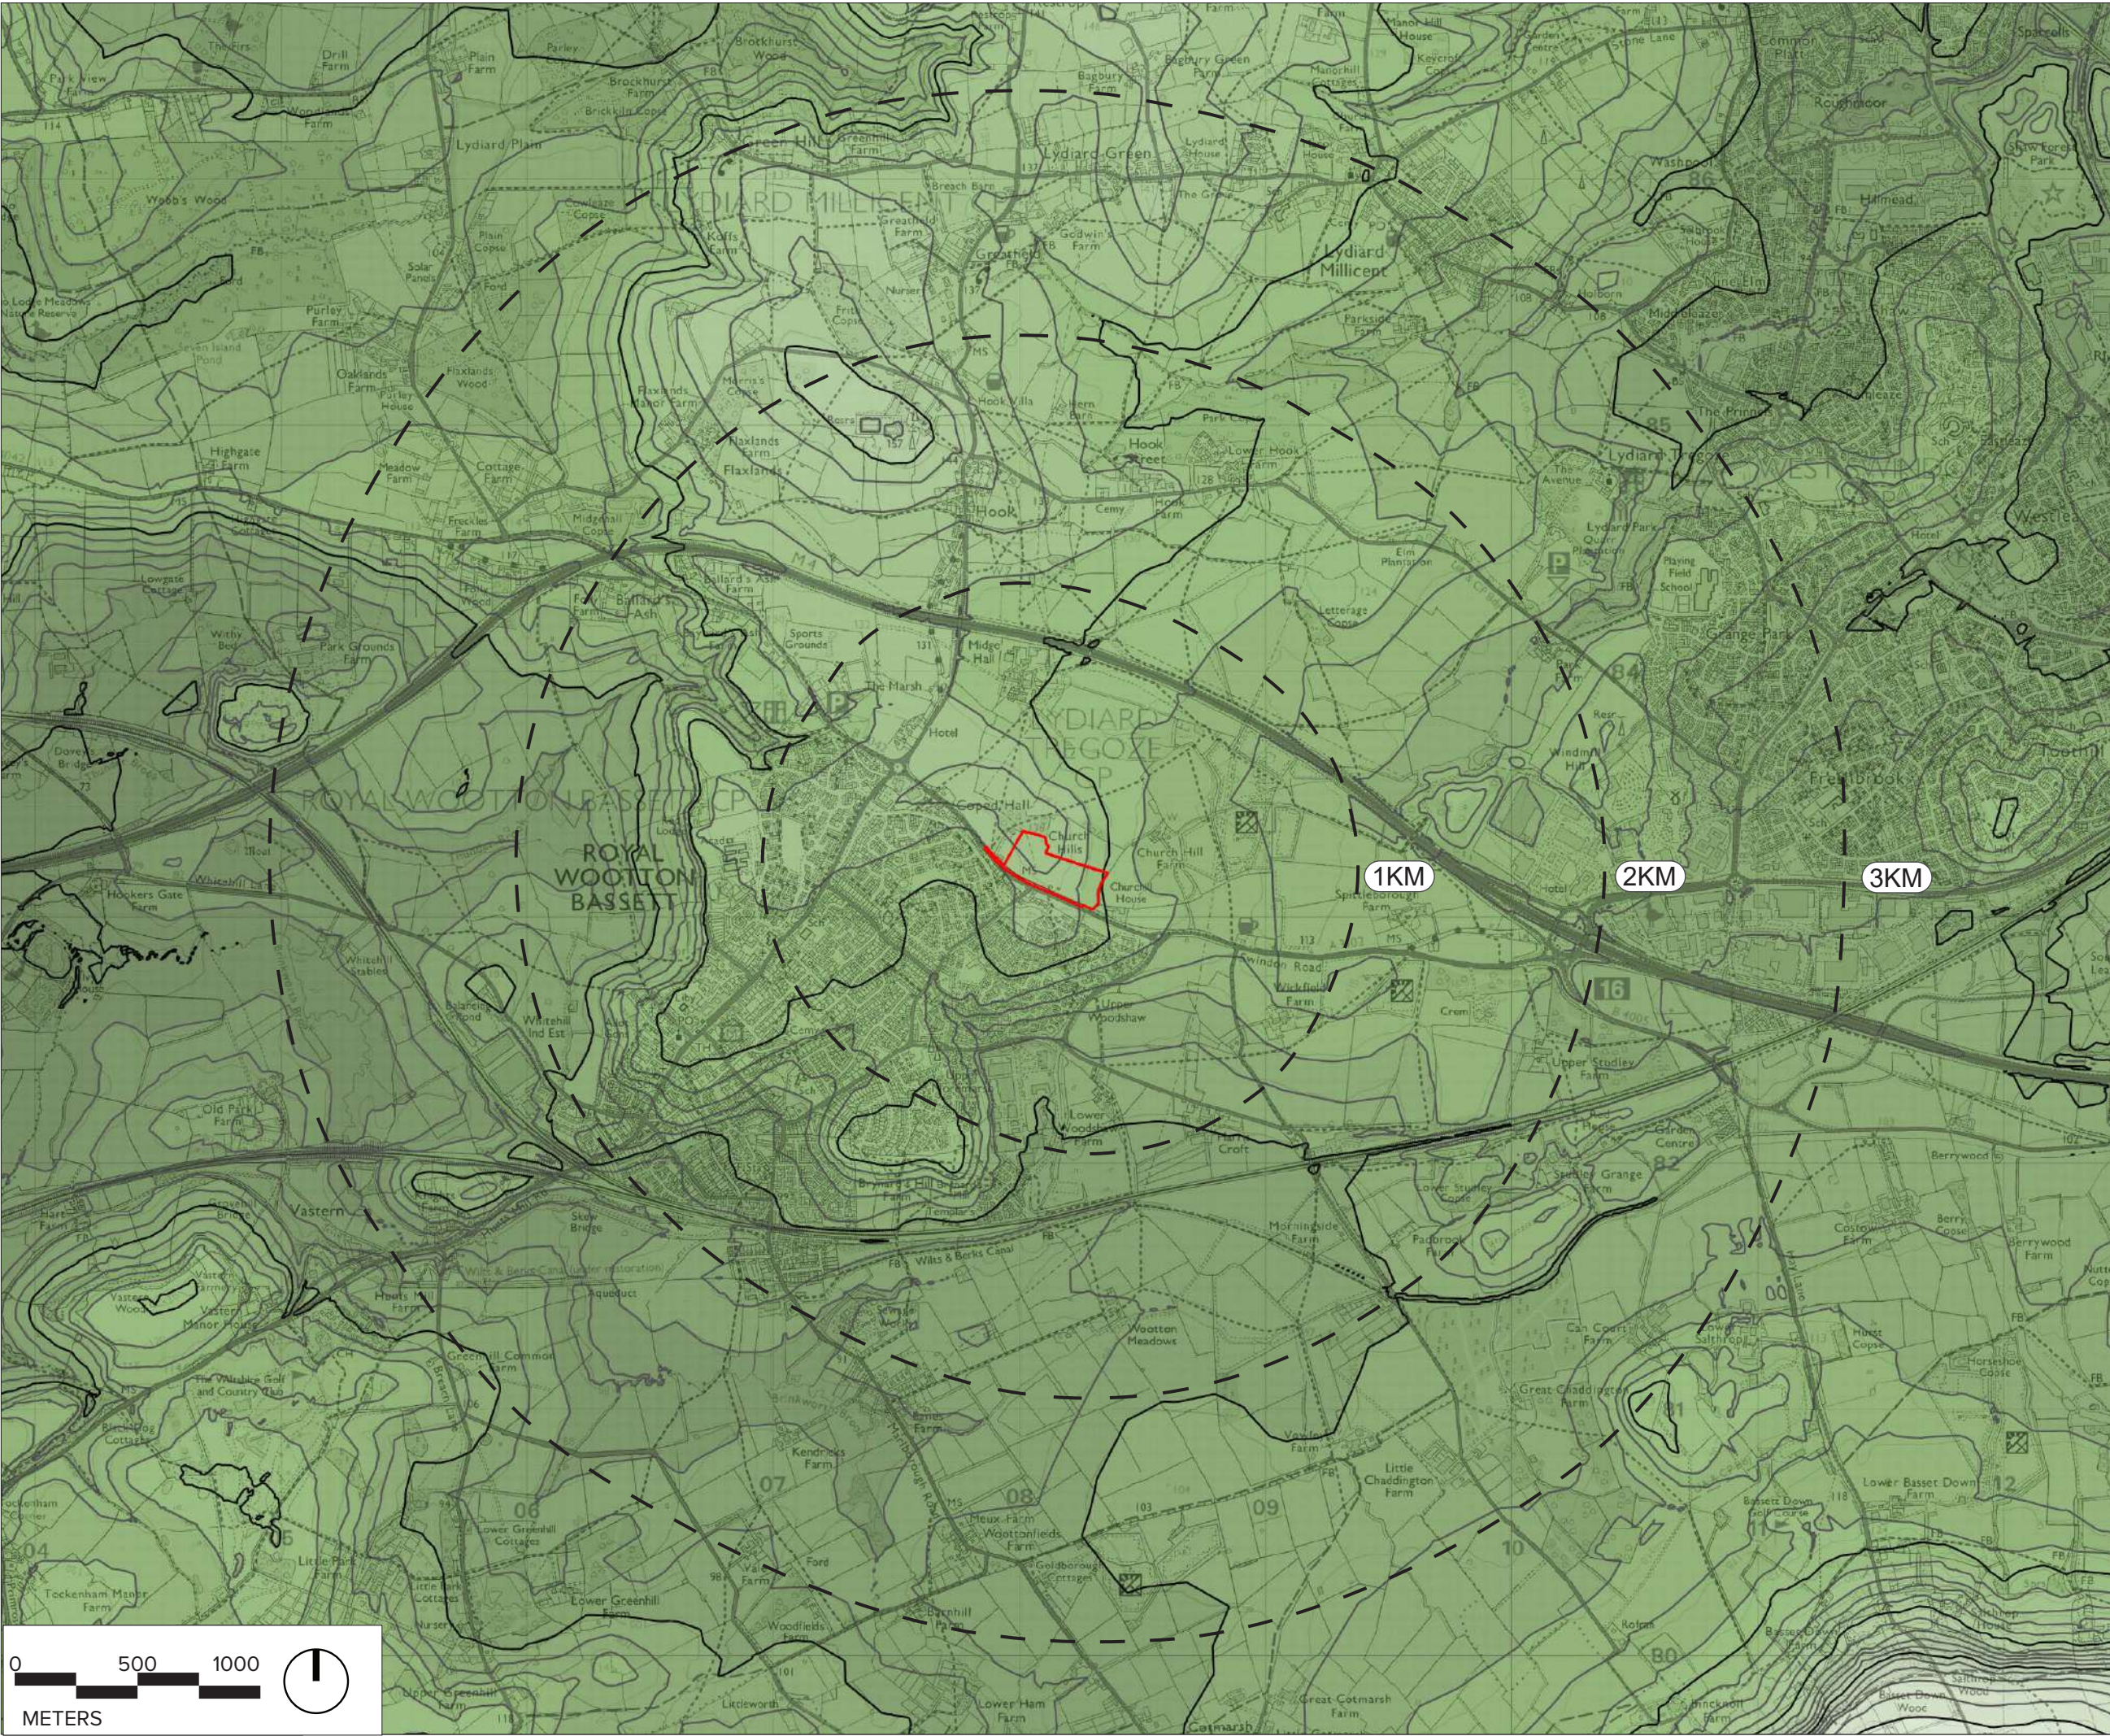

This drawing is the property of Bradley Murphy Design Ltd. Copyright is reserved by them and the drawing is issued on the condition that it is not copied, reproduced, retained nor disclosed to any unauthorized person either wholly or in part without the consent of Bradley Murphy Design Ltd.

OS Crown Copyright 2025 Licence Number 100022432


- APPLICATION BOUNDARY
- DISTANCE FROM SITE BOUNDARY (KM)
- 5M CONTOURS
- 25M CONTOURS

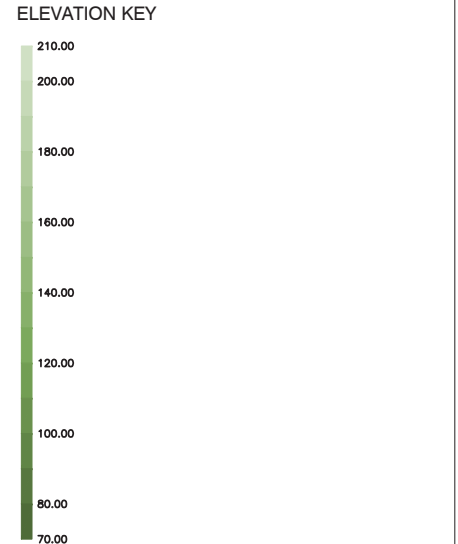

SOURCES:
ORDNANCE SURVEY
OS TERRAIN 5 DTM

-	--	--
Rev	Description	Date
Purpose of Issue		
PLANNING		
Bradley Murphy Design Ltd Studio 3, Floor 18 Alpha Studios Alpha Tower Suffolk St Queensway Birmingham B1 1TT		
t: 0121 815 9127 e: info@bradleymurphydesign.co.uk www.bradleymurphydesign.co.uk		
Client		
Gleeson Land		
Project		
LAND NORTH OF SWINDON ROAD, ROYAL WOOTTON BASSETT		
Drawing Title		
FIGURE 6: TOPOGRAPHY		
Drawn	Checked	Approved
EC	RW	RW
Job No.	Scale	Sheet Size
22.0071	1:25,000	A3
Drawing Number		
BMD.22.0071.LVIA.FIG.006		
Date		
25/09/2025		
Revision		
-		



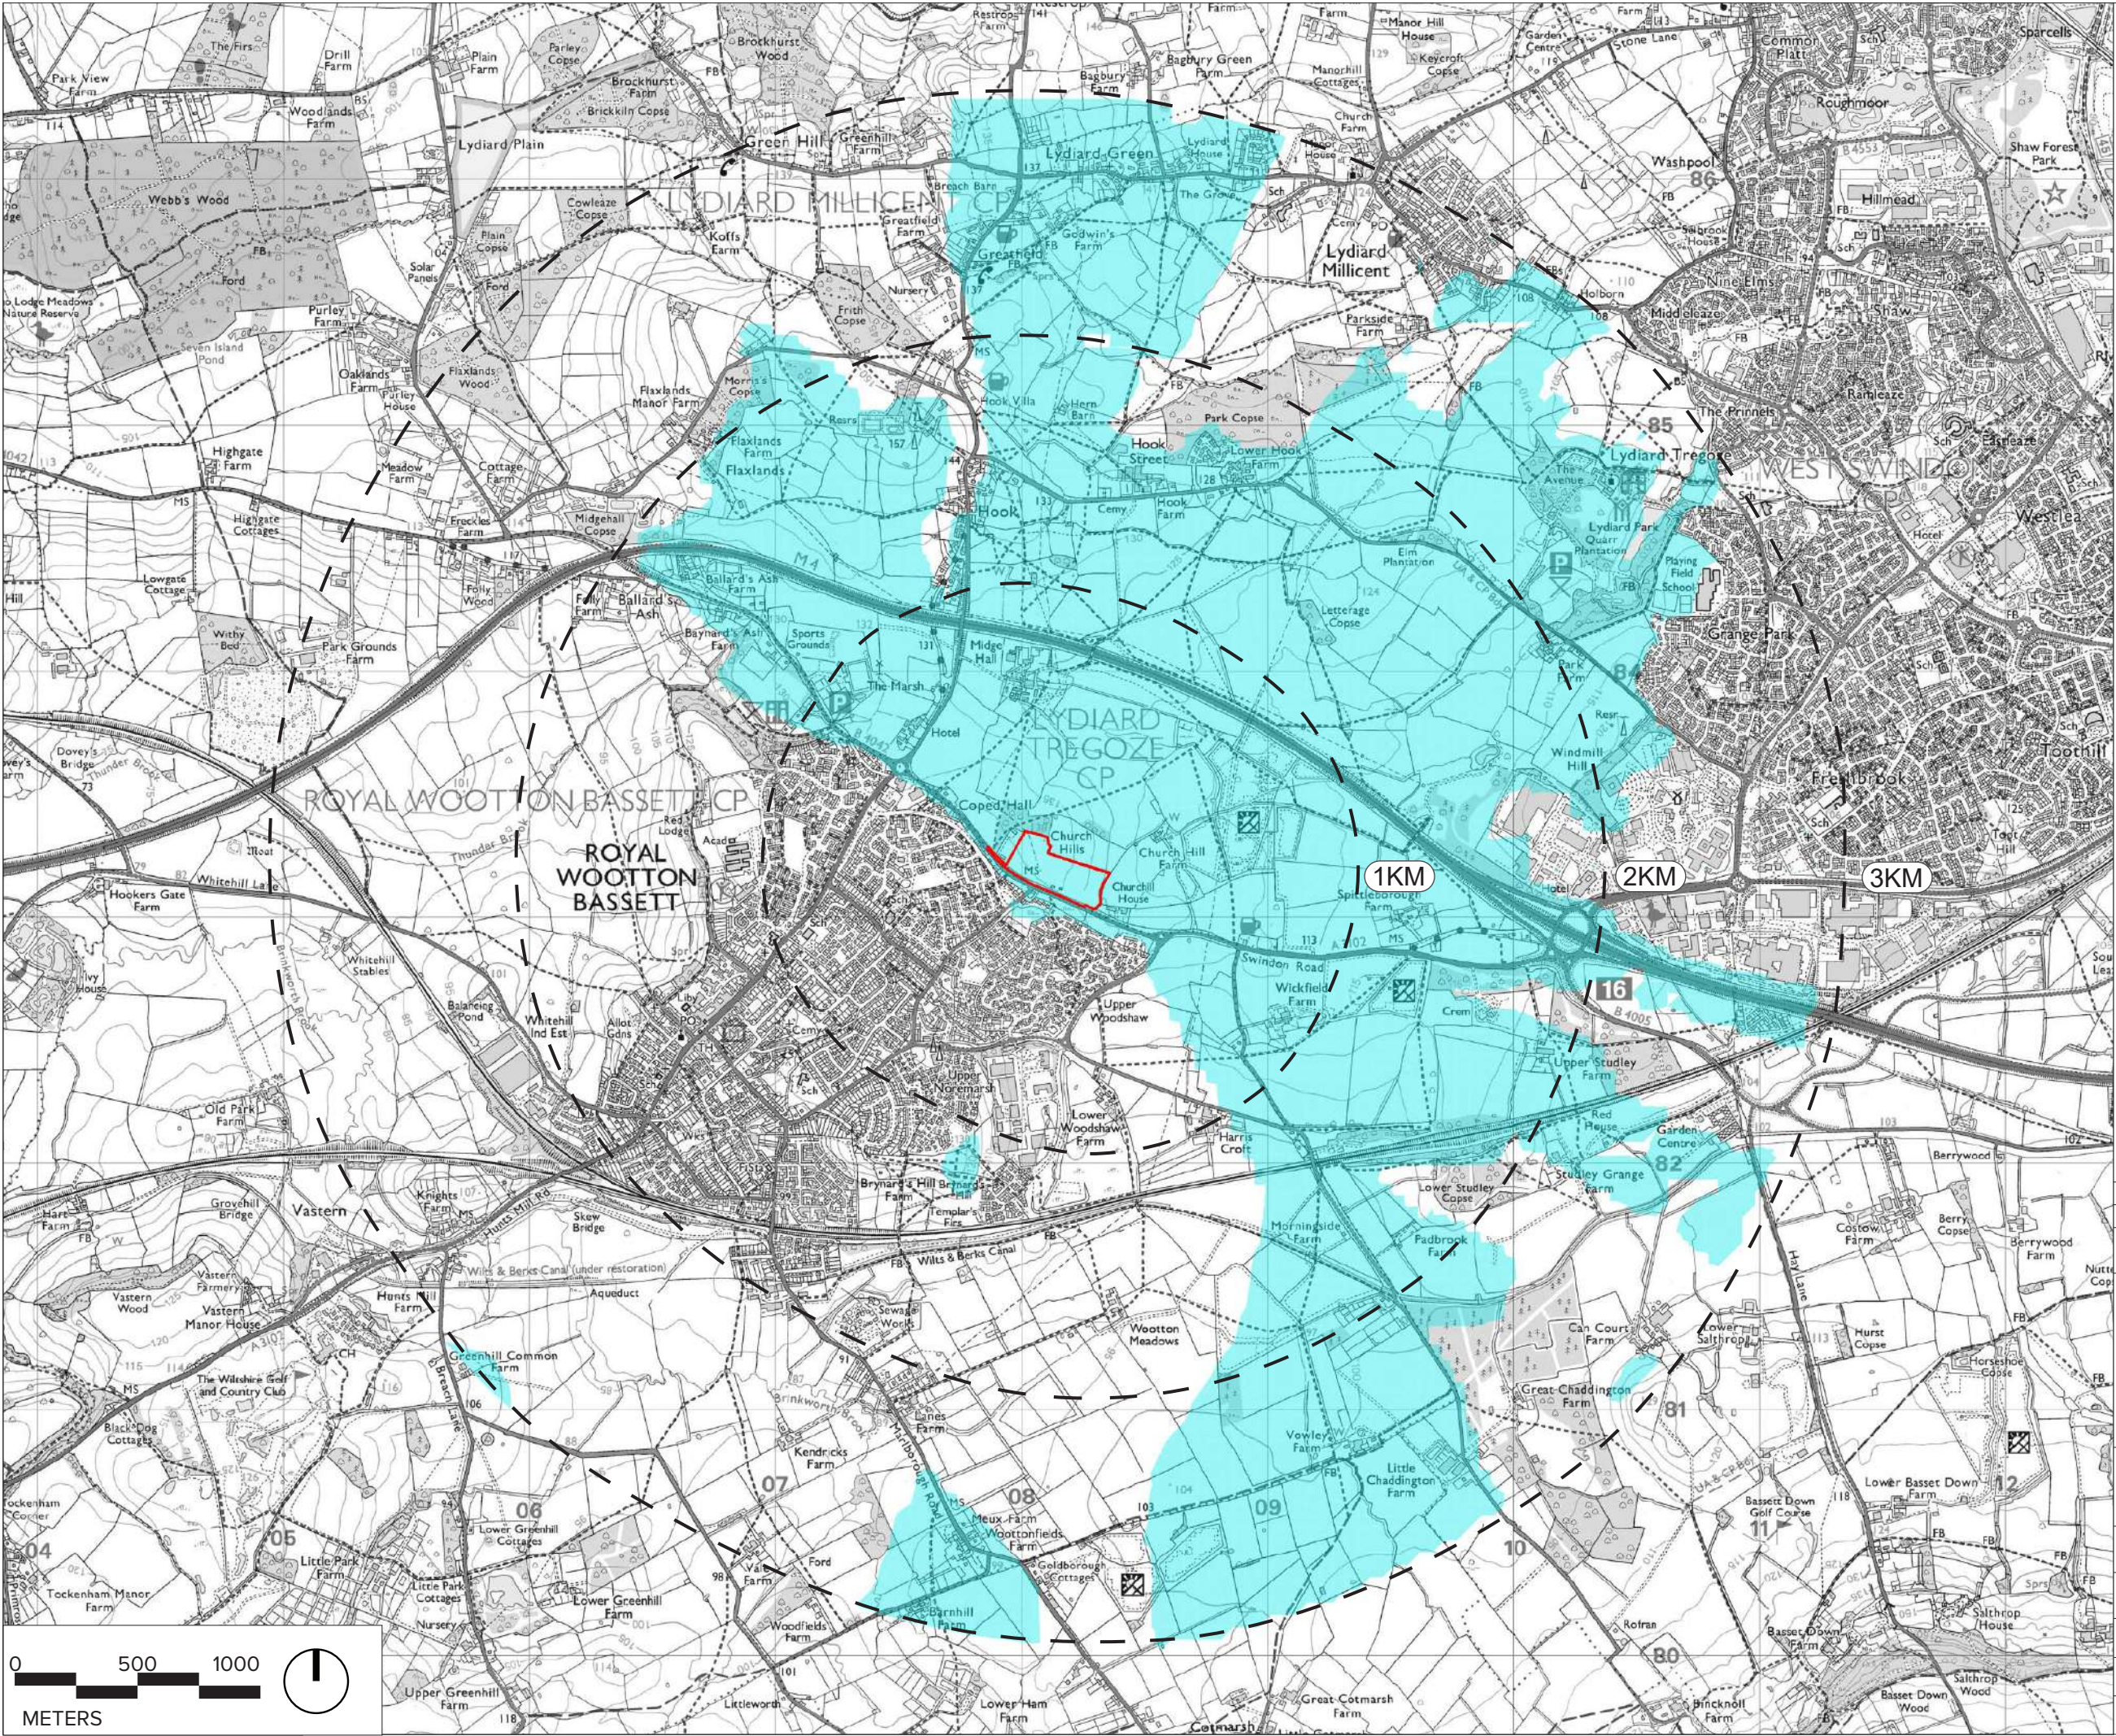

This drawing is the property of Bradley Murphy Design Ltd. Copyright is reserved by them and the drawing is issued on the condition that it is not copied, reproduced, retained nor disclosed to any unauthorized person either wholly or in part without the consent of Bradley Murphy Design Ltd.

OS Crown Copyright 2025 Licence Number 100022432

-  SITE BOUNDARY
-  DISTANCE FROM SITE BOUNDARY (KM)
-  ZONE OF THEORETICAL VISIBILITY (ZTV) - WINTER

SOURCES:
ORDNANCE SURVEY
OS TERRAIN 5 DTM
IDOX LIDAR DSM 1M

Rev	Description	Date
-	--	--
Purpose of Issue		
PLANNING		
Bradley Murphy Design Ltd Studio 3, Floor 18 Alpha Studios Suffolk St Queensway Birmingham B1 1TT		
t: 0121 815 9127 e: info@bradleymurphydesign.co.uk www.bradleymurphydesign.co.uk		
Client		

Gleeson Land			
Project LAND NORTH OF SWINDON ROAD, ROYAL WOOTTON BASSETT			
Drawing Title FIGURE 7: ZONE OF THEORETICAL VISIBILITY (ZTV) - WINTER			
Drawn EC	Checked RW	Approved RW	Date 25/09/2025
Job No. 22.0071	Scale 1:25,000	Sheet Size A3	Revision
Drawing Number BMD.22.0071.LVIA.FIG.007			-

