


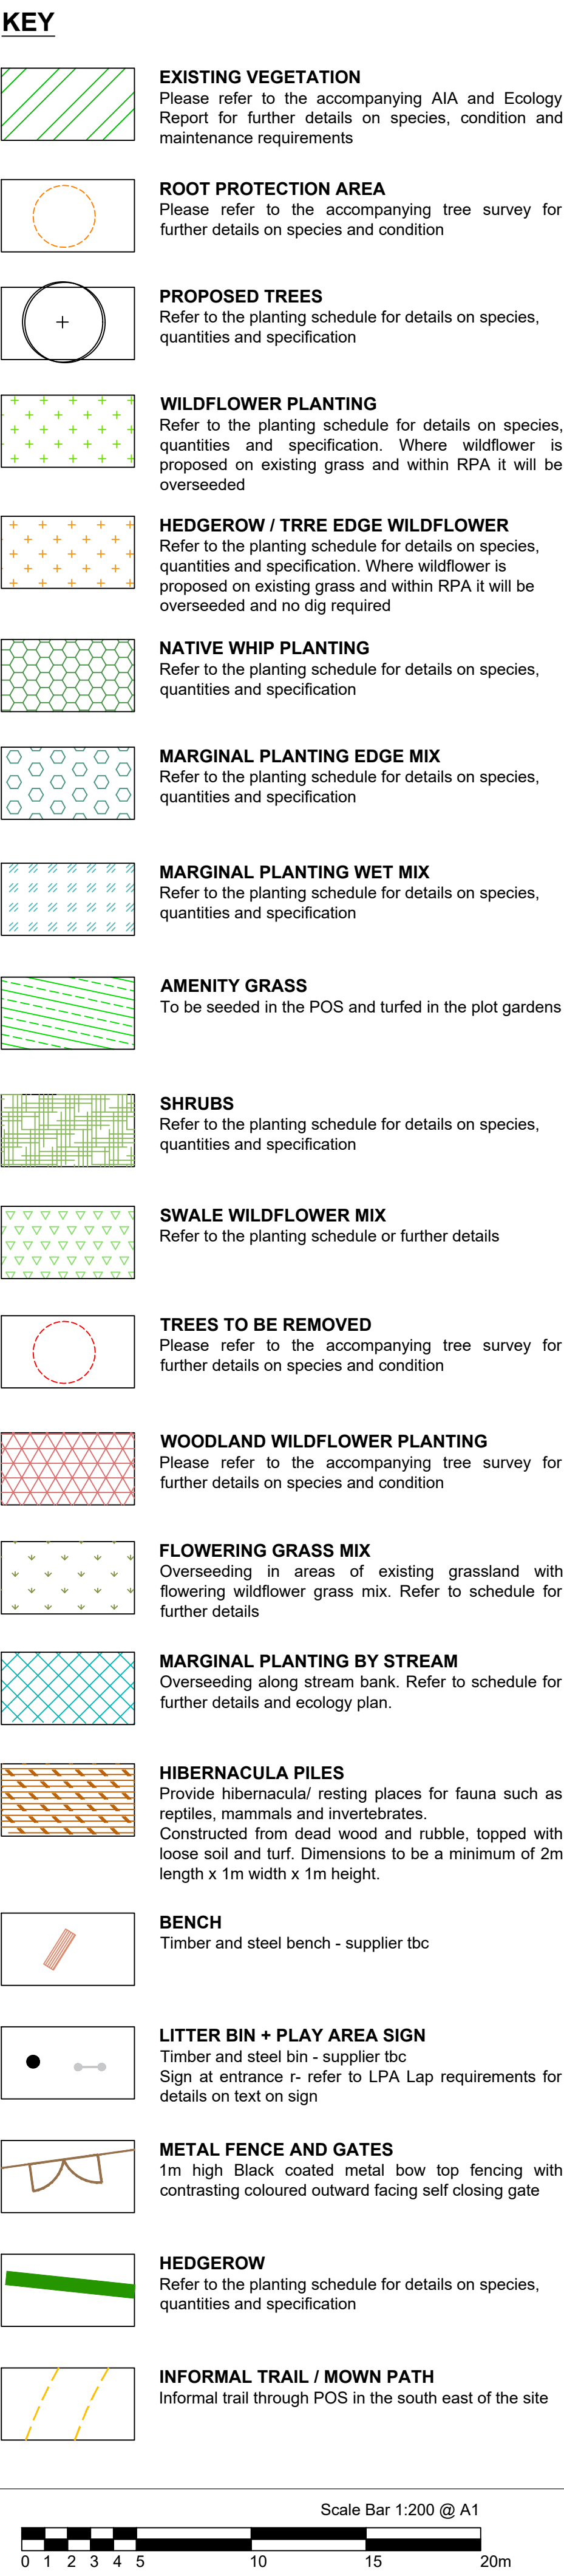

P4	26.11.25	Updated to show mown path and play area updated, trees moved out of archaeology sensitive areas	KLJ
P3	17.11.25	Schedule completed	KLJ
P2	12.11.25	Revised layout and updated to Client's comments	KLJ
P1	10.11.25	Initial Issue - for Comment	KLJ
Rev	Date	Description	Initials



pgla | landscape architects
 PGLA Ltd
 Landscape Architects
 Station Hop Offices
 815 Stockport Road
 Manchester
 M19 3BS
 t: 0161 238 9138
 e: info@pgla.co.uk
 w: www.pgla.co.uk

Client	WAIN HOMES		
Project	TROWBRIDGE		
Description	PLANTING PLAN		
	SHEET 13		

Status	FOR PLANNING		
Scale	Drawn	Checked	Date
1:200@A1	KLJ	PGG	NOV 2025
Job number	Drawing number	Revision	
TRO2507	PP01.13	P4	

Original size: 400mm @ A1