


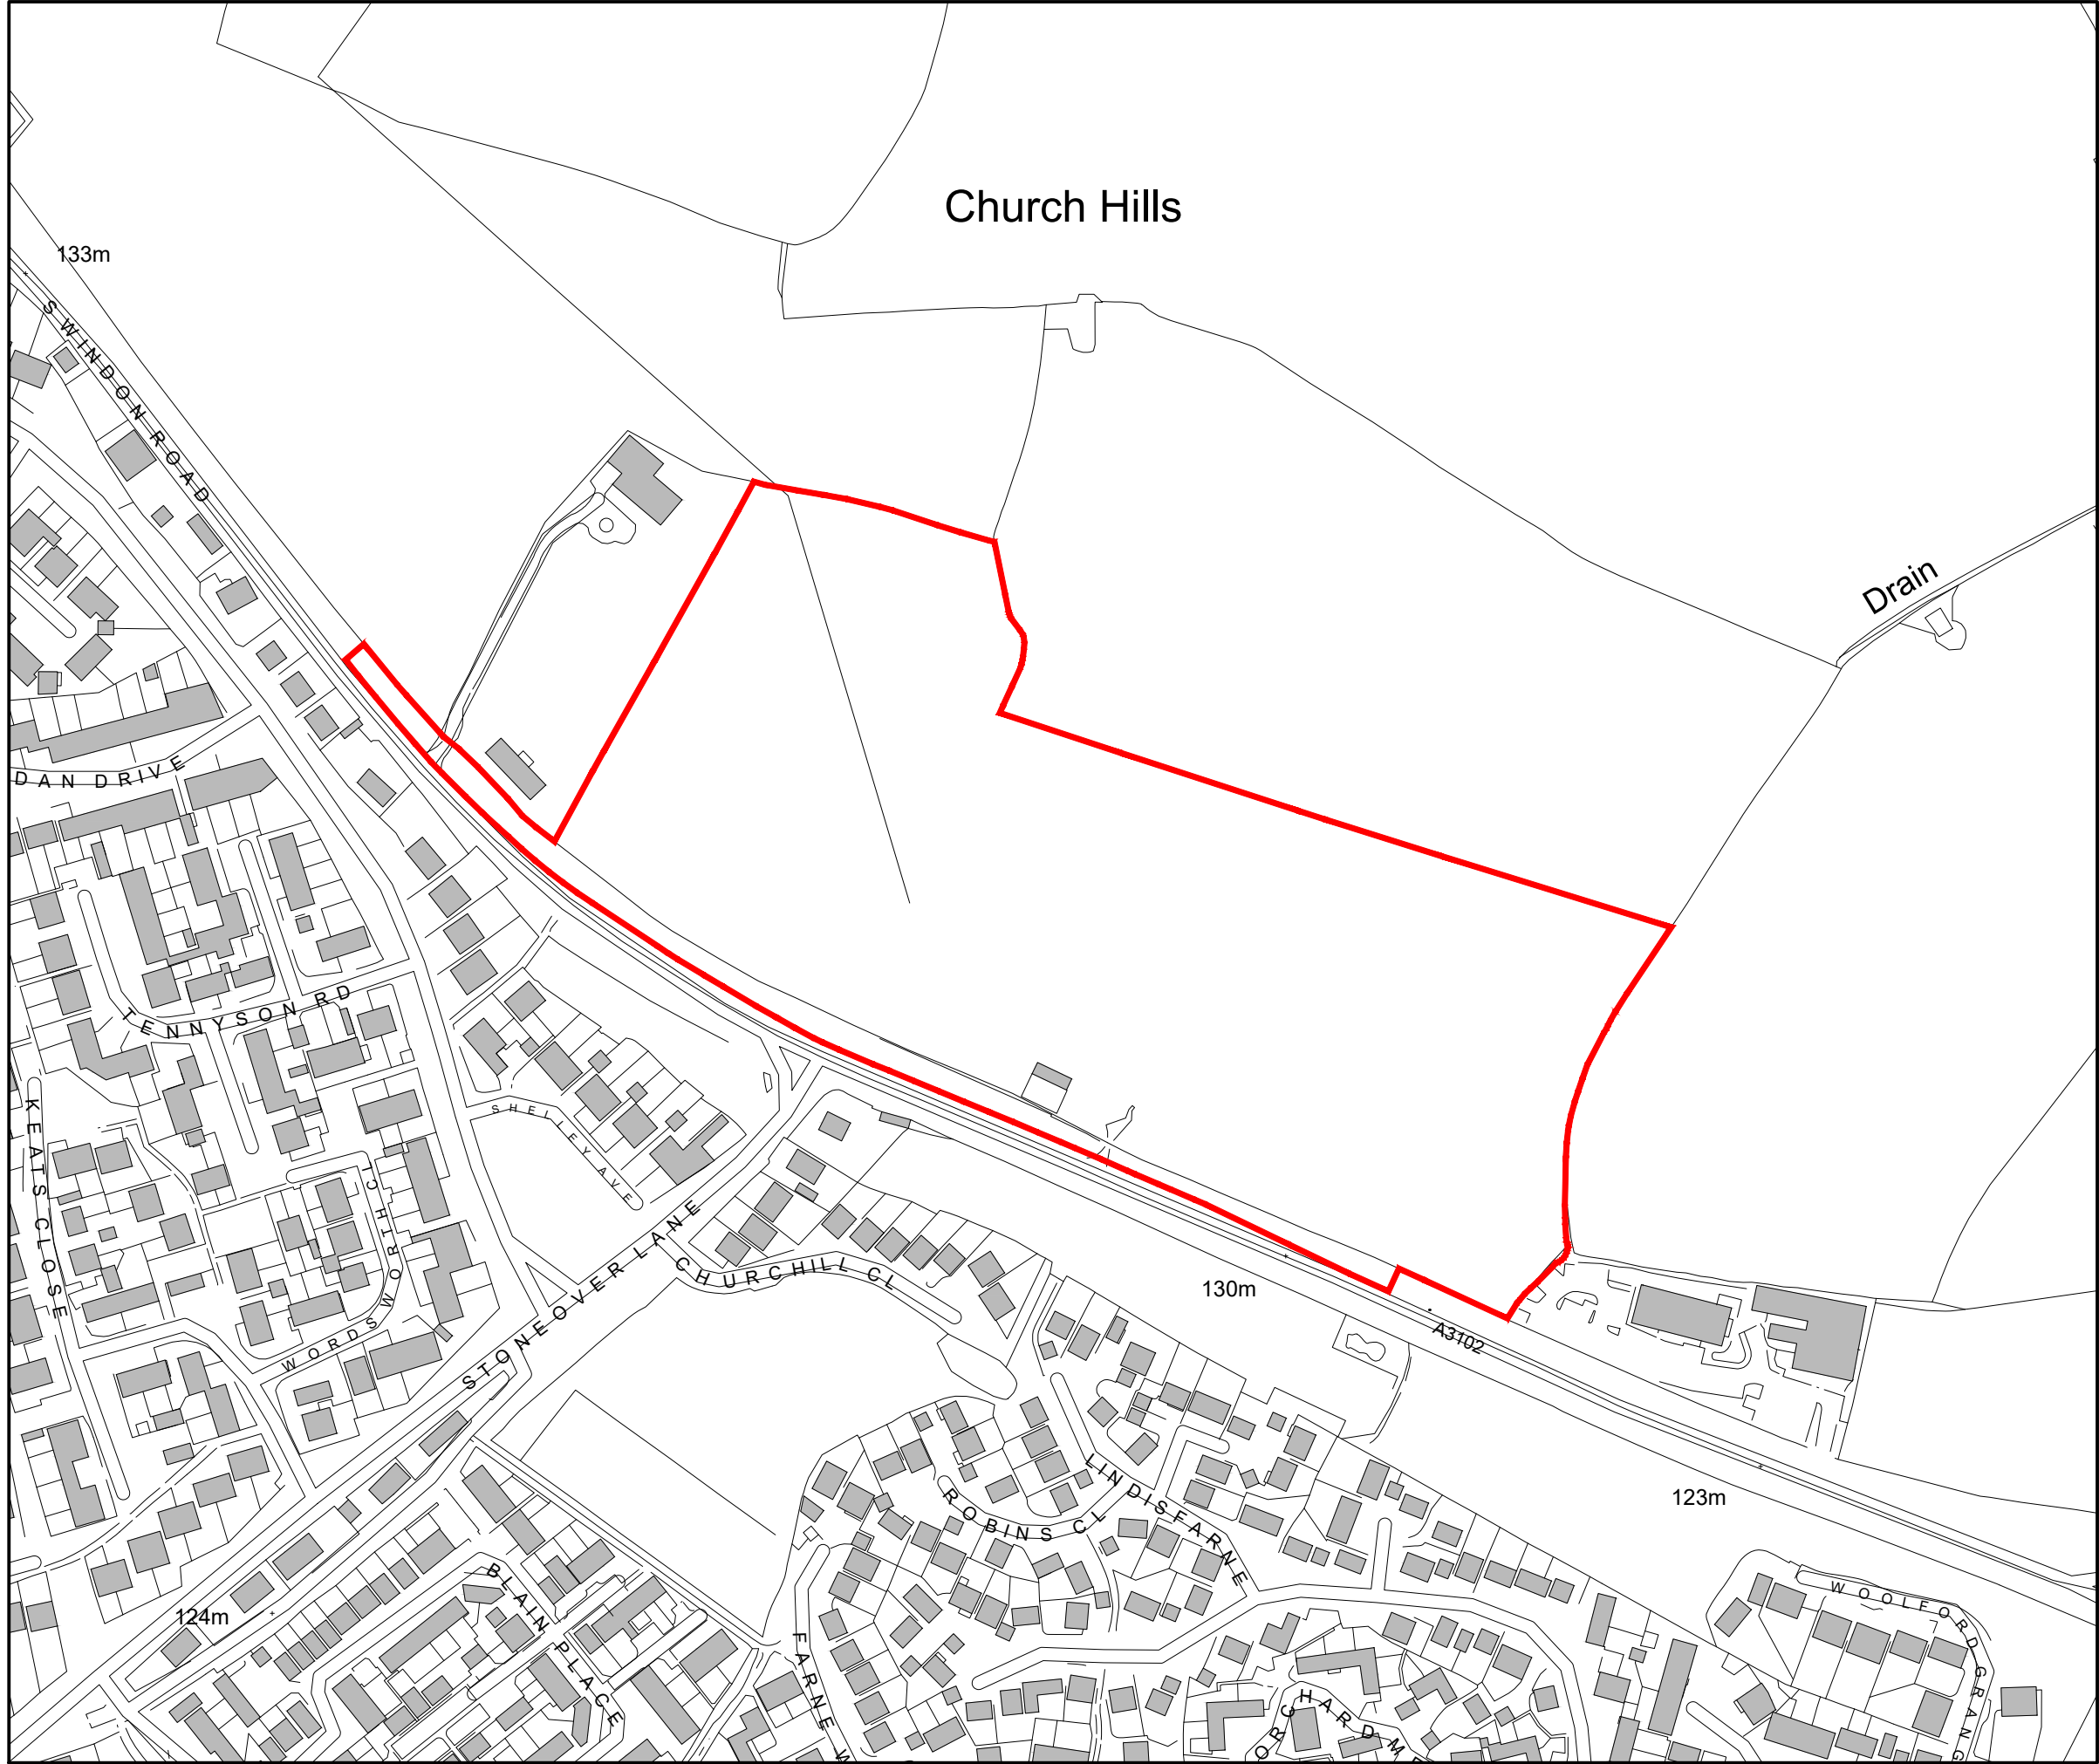

The scaling of this drawing cannot be assured

Revision	Date	Drn	Ckd
E	18.09.25	SM	IM
Boundary Updated & 'DRAFT' removed			


Site Boundary
- 6.50Ha / 16.07Ac

Project
Royal Wootton Bassett

N
↑

Drawing Title
Site Boundary Plan

Date	Scale	Drawn by	Check by
13.05.25	1:2,500 @A3	S.M.	I.M.
Project No	Drawing No	Revision	
333102301	STN-GEN-SW-DR-MP-01E		

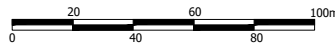

**Stantec**

Stantec UK Limited
The Blade
Abbey Square
Reading
RG1 3BE
T: 0118 9430 000

stantec.com\uk