

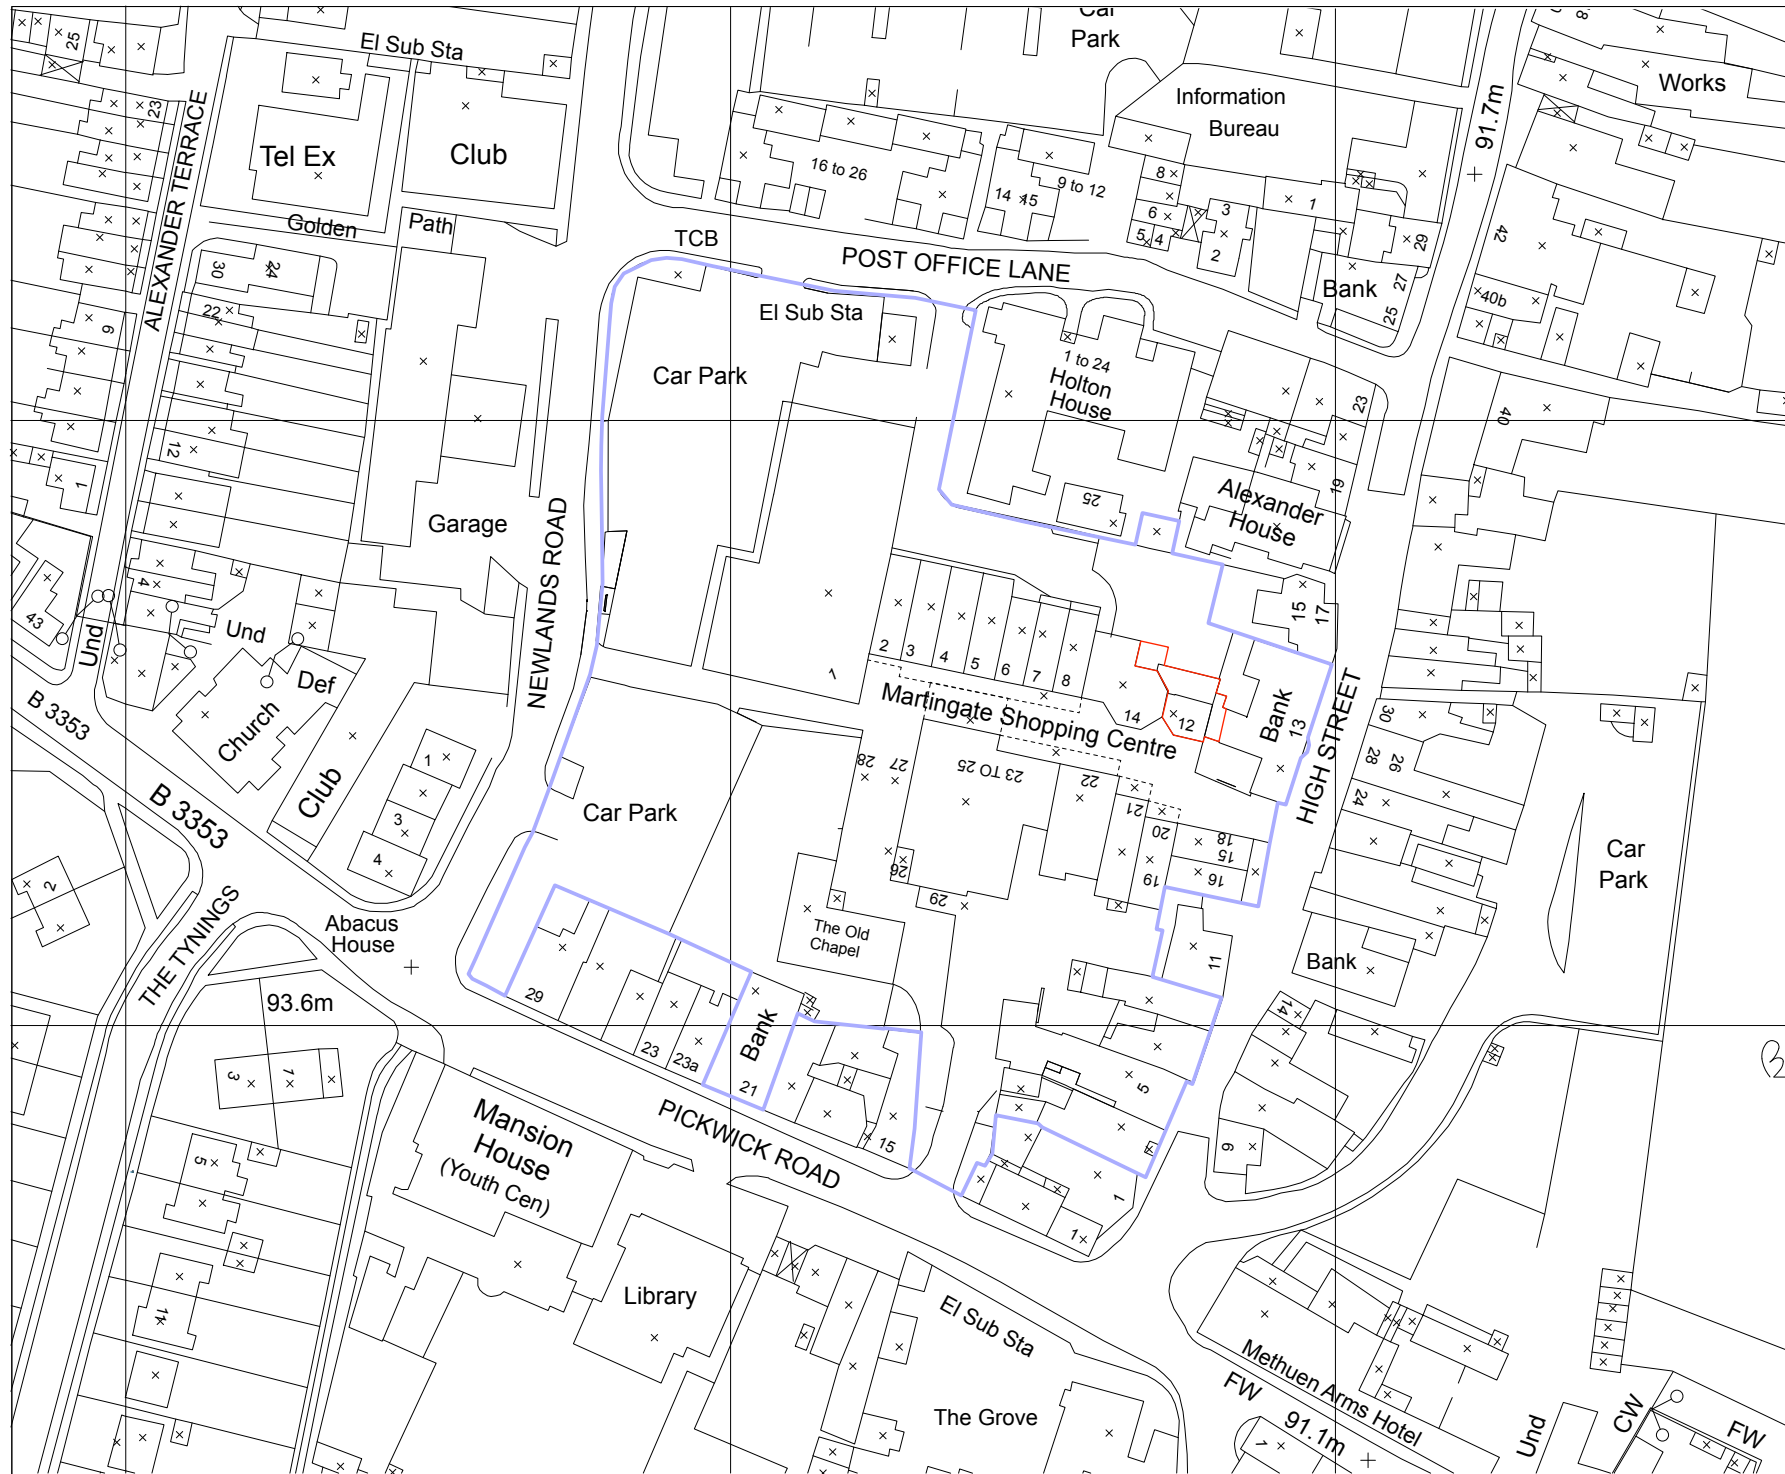


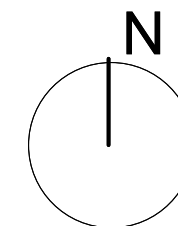

Site location outlined in red

Other land owned by applicant surrounding the site shown in blue

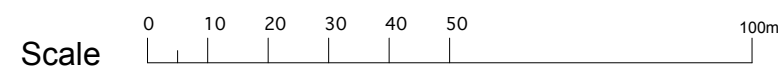

Kitchen ventilation and ASHP plant associated with approved hotel at 13 High St Corsham

Site Location plan

Synthesis _ Architecture

9 Churchfields Rd , Salisbury, Wiltshire, SP2 7NH.
tel : 07770 532915 email : ian.synthesis@outlook.com

Scale	Scale 1:1250 @ A3	Drawn	06/11/25
Job No	SA133	Drawing No	01
Status	PL	Revision	