
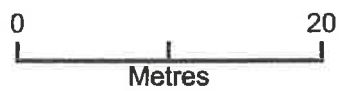


Shakespear Road

PROPOSED BLOCK PLAN 1:500

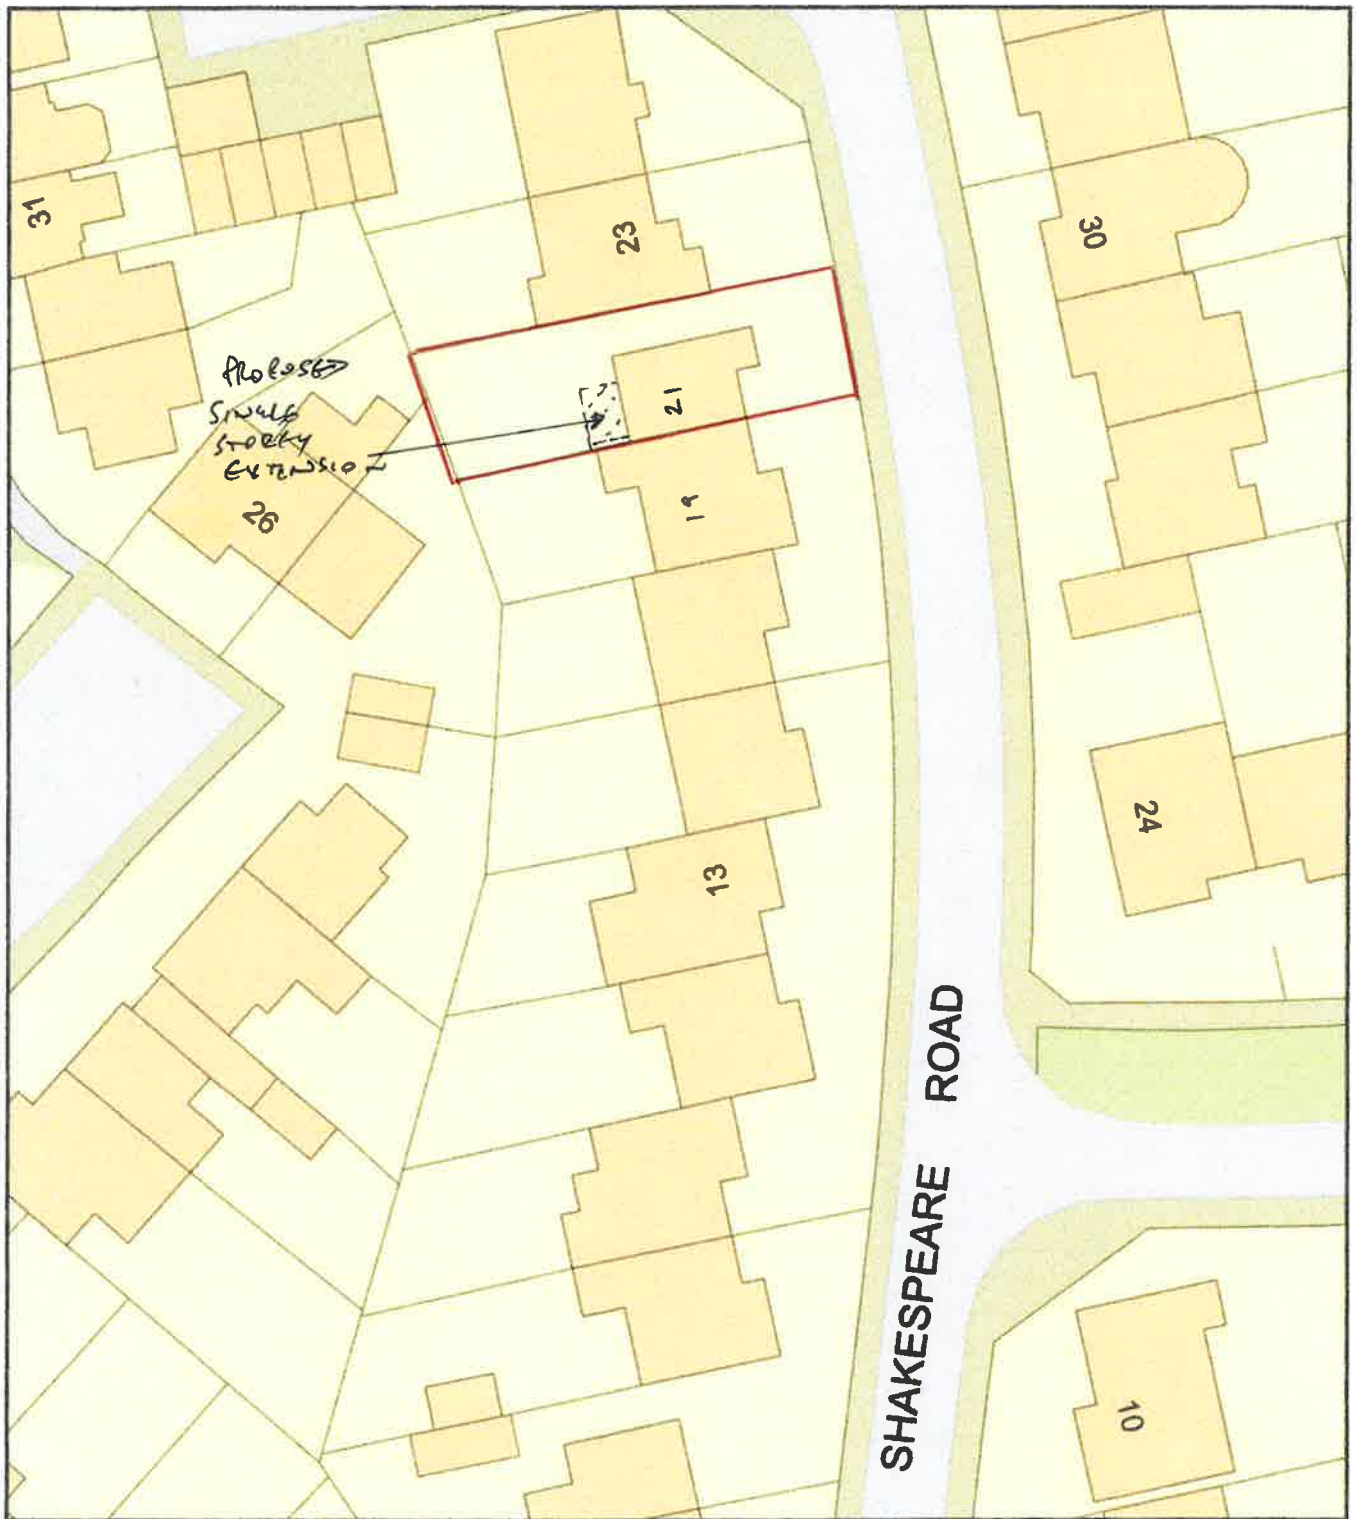

Plan Produced for: R Keech
Date Produced: 21 Sep 2023
Plan Reference Number: TQRQM23264112741110
Scale: 1:500 @ A4