
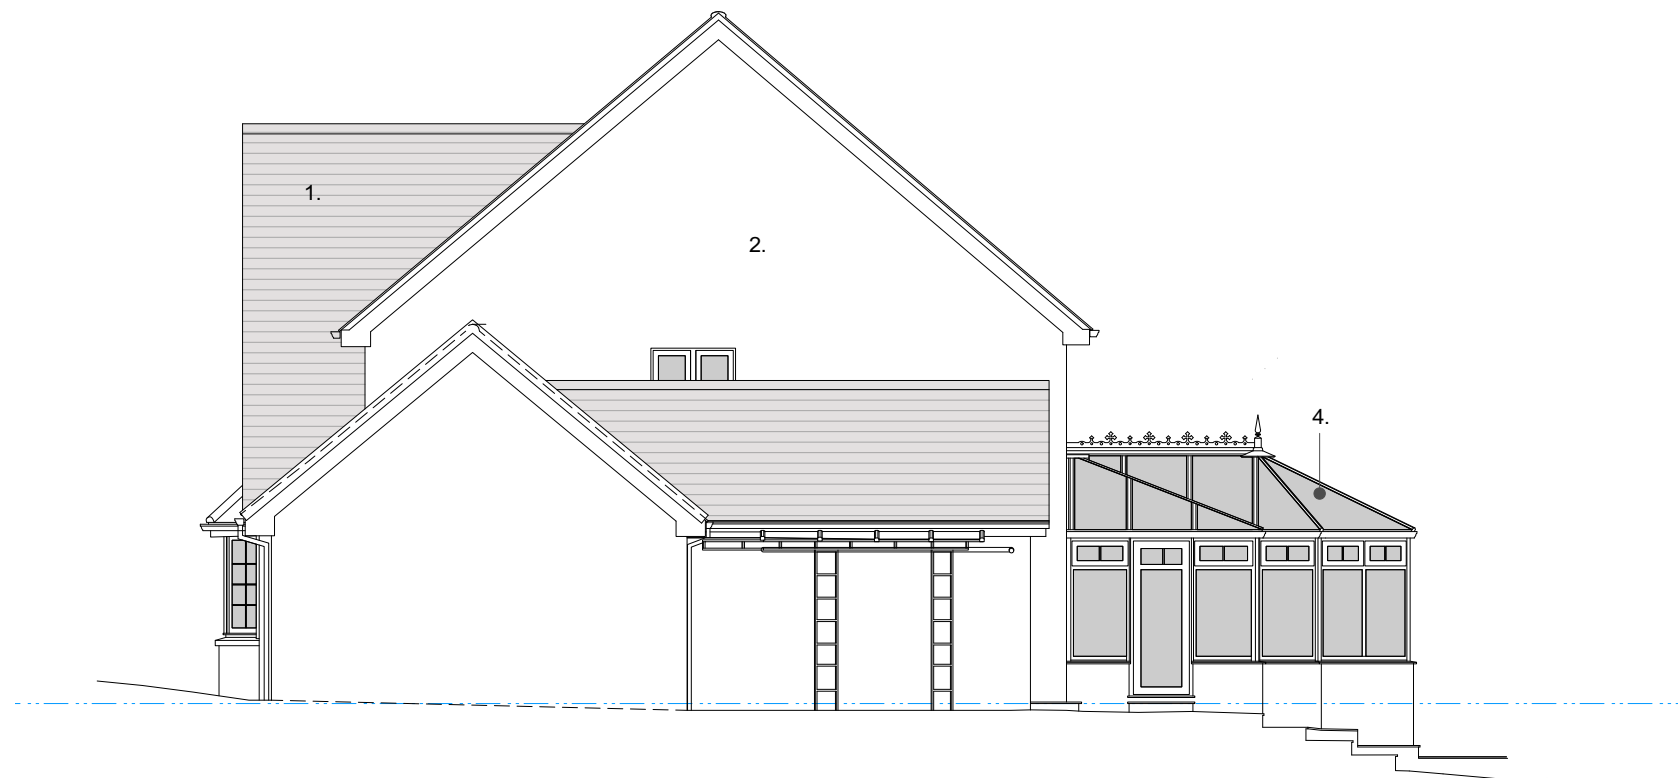


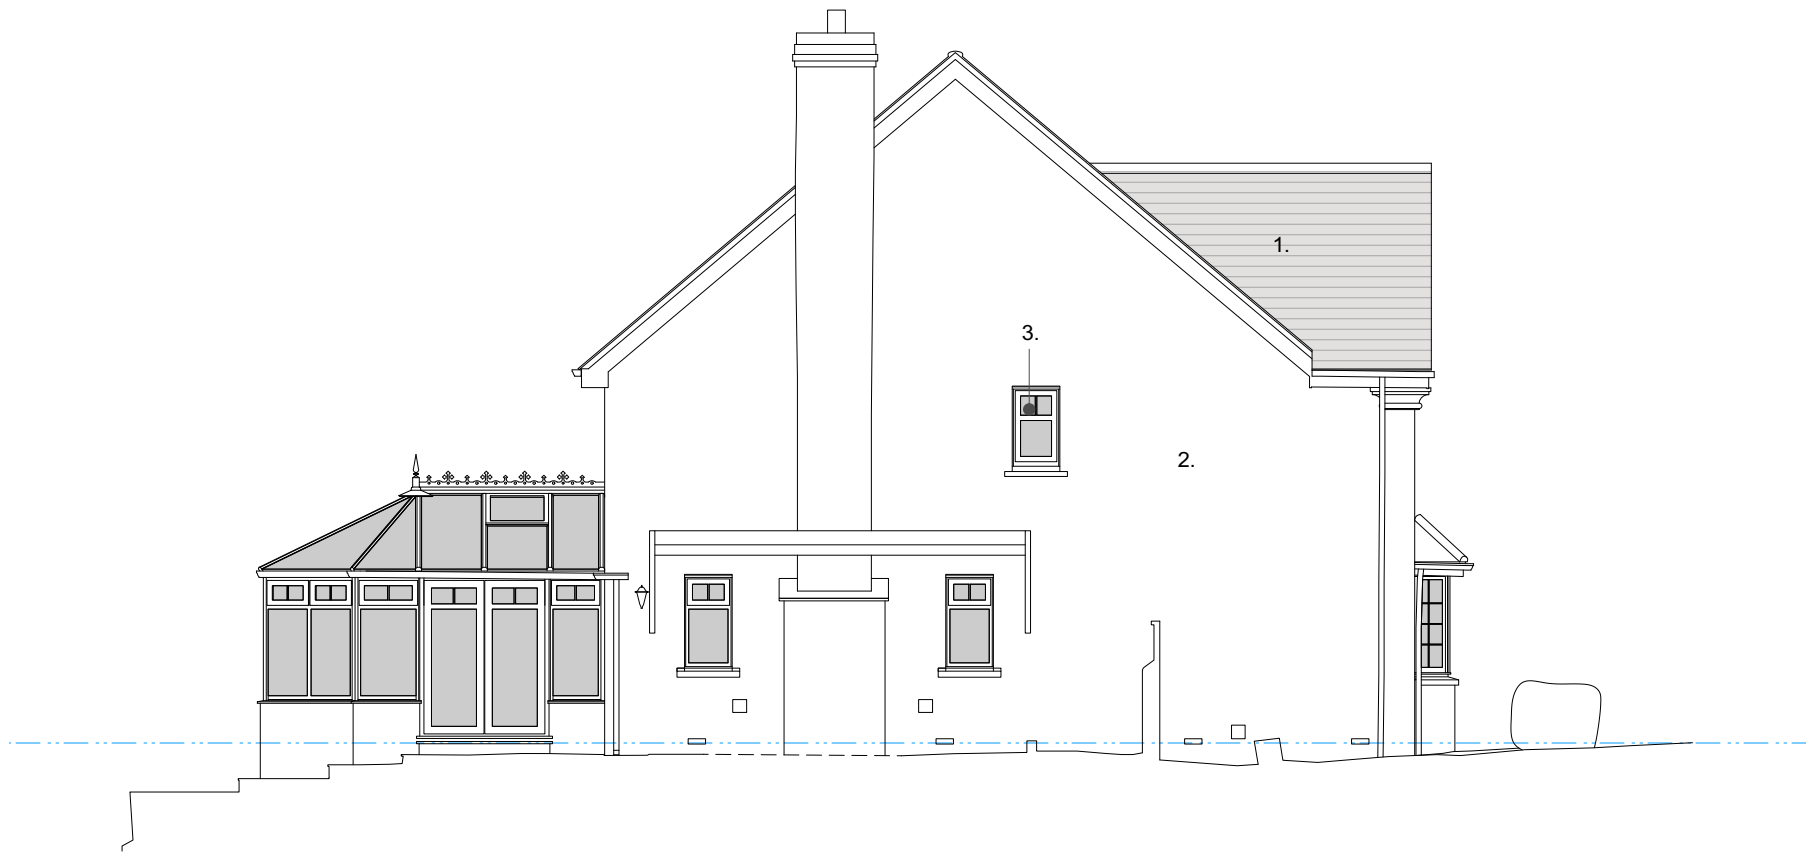

NOTES:

- 01. Plain Tiling
- 02. Existing Coursed Stone
- 03. uPVC Windows
- 04. uPVC Conservatory

P02	Scale Bar Added	02/12/2025
REV.	DESCRIPTION	DATE

EXISTING -
Elevations

JOB NO. -	DRAWING NO.	REV.
-----------	-------------	------

609 - X 202	P02
-------------	-----


Chubbs Close

SCALE @ A3: 1:100

LAST PLOT DATE: 02/12/2025

DRAWN BY: JM
CHECKED BY: AD

EXISTING

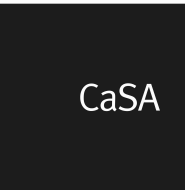

www.casa-architects.com
© CaSA Architects