


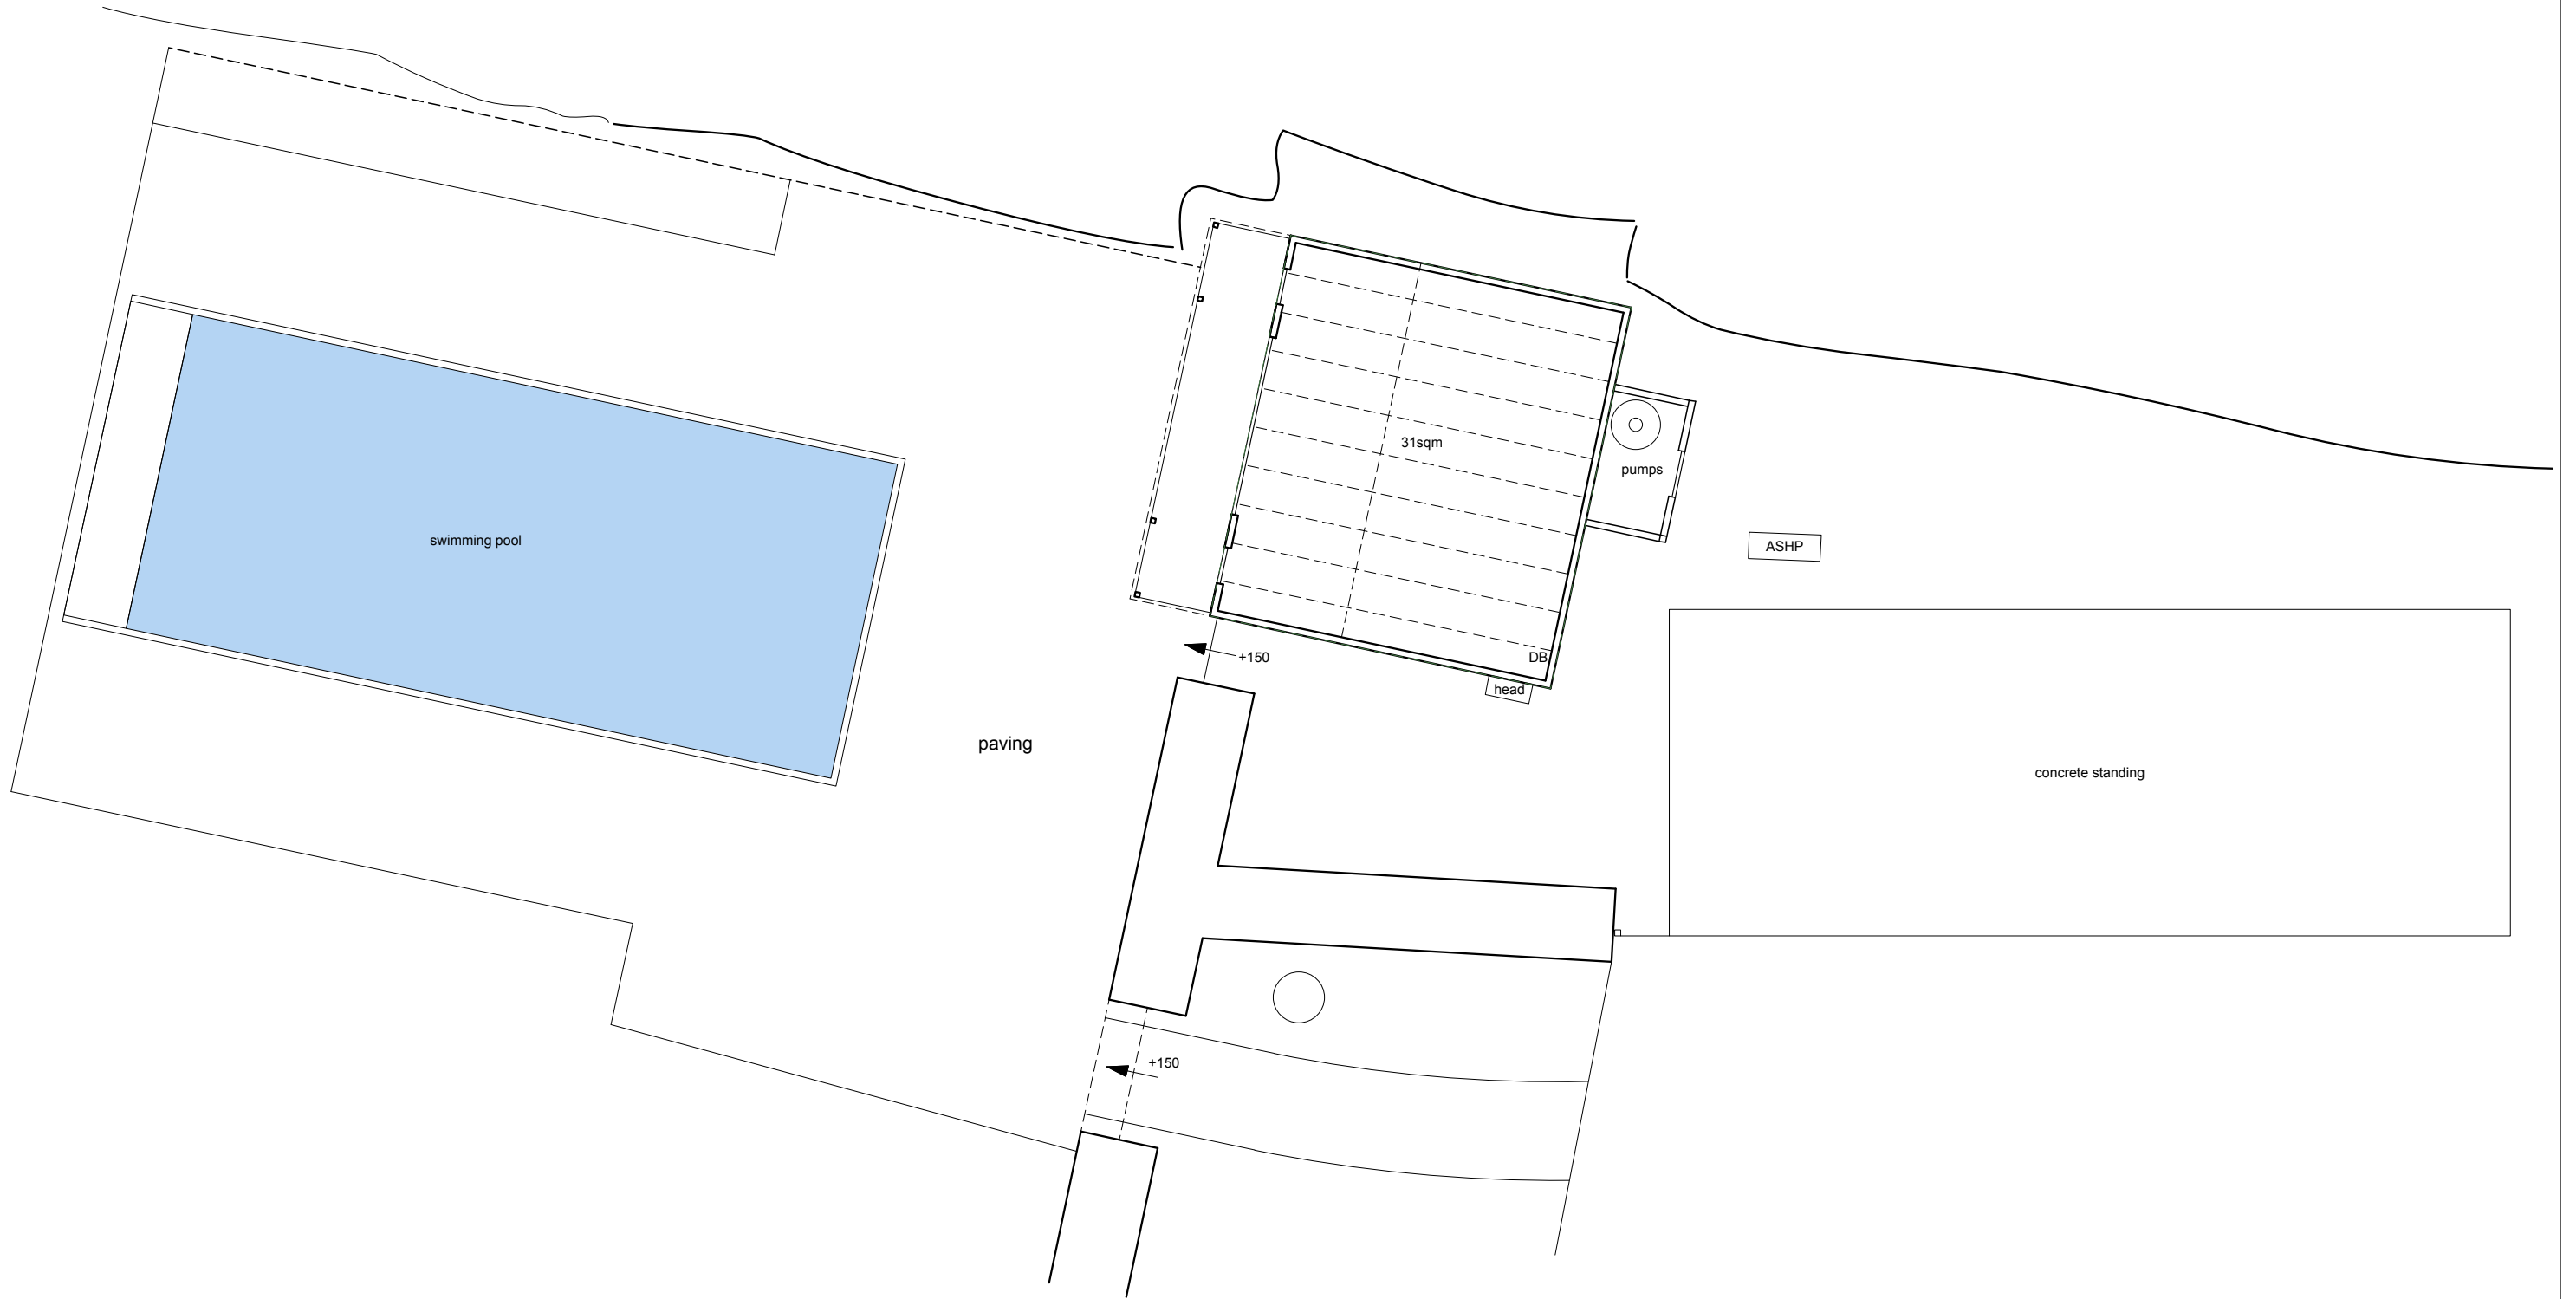

Existing plan

check all dims on site
do not scale off this drawing

Scale

1:100@A3

Date Issued

01.12.25

Planning

Drawing No.

EM.001