




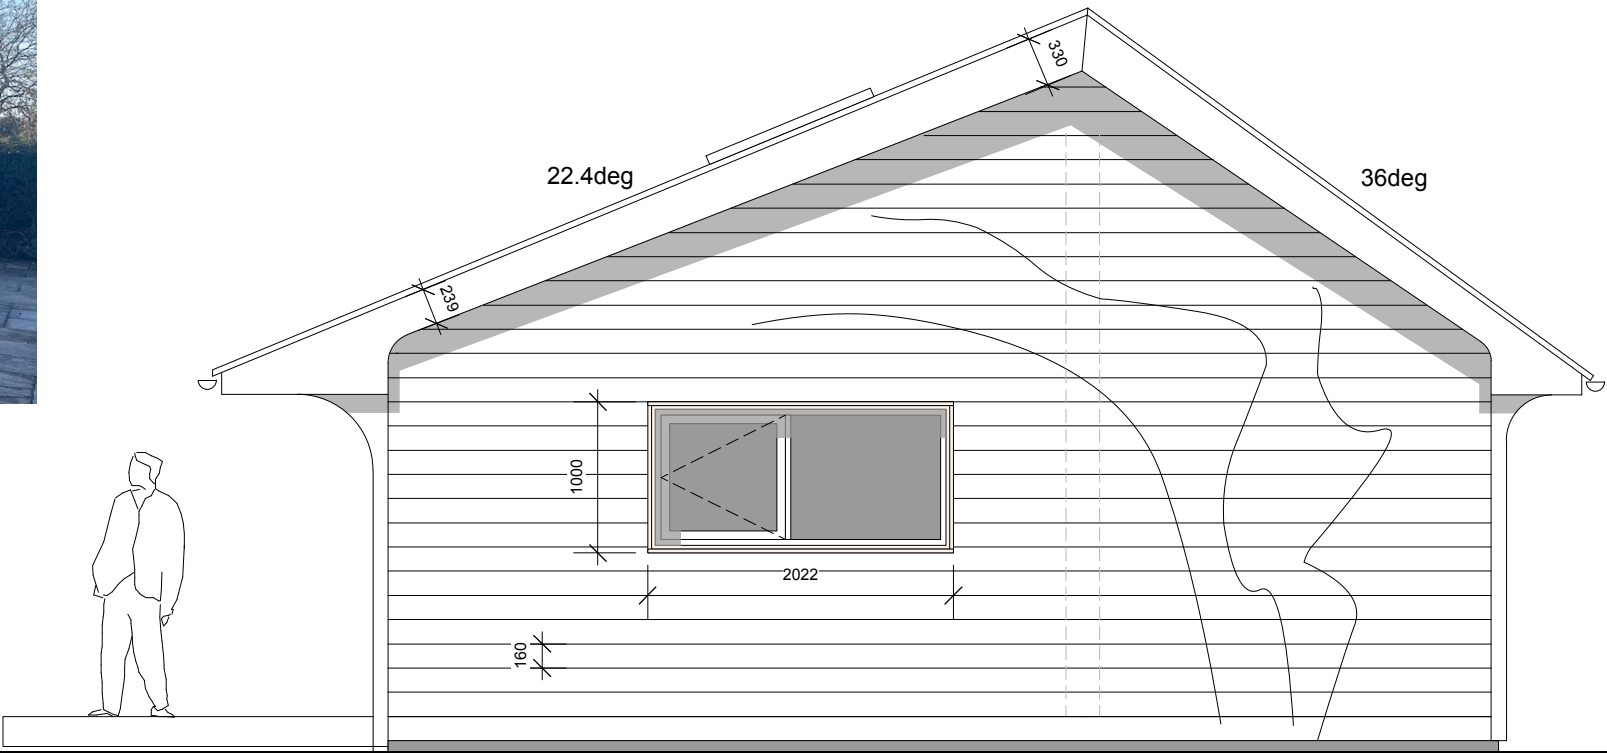

Nearside Elevation

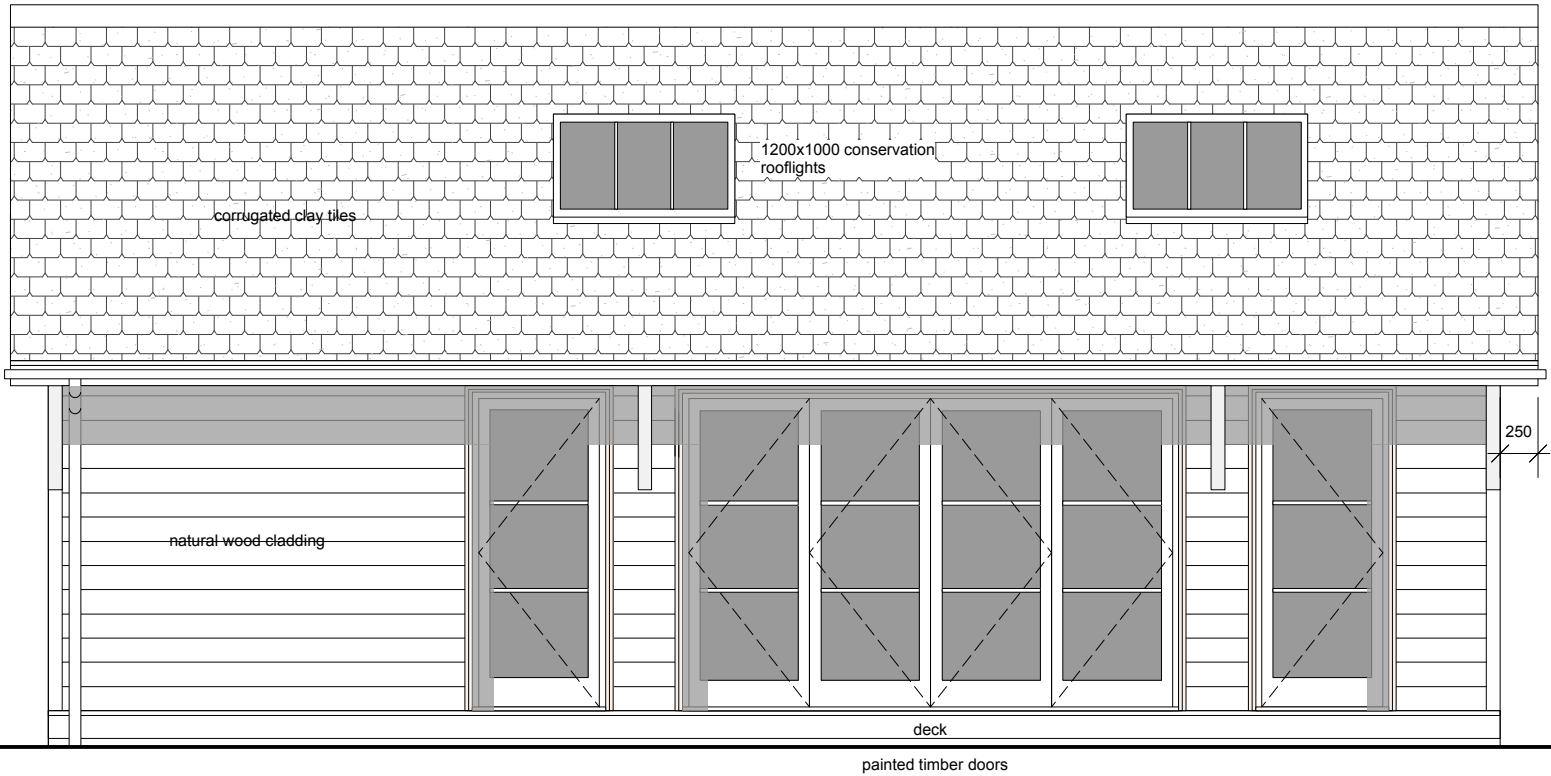

Poolside Elevation

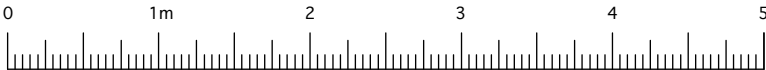

Proposed Elevations

check all dims on site
do not scale off this drawing

Scale
1:50@A3

Date Issued
01.12.25

Planning

Drawing No.
EM.006