



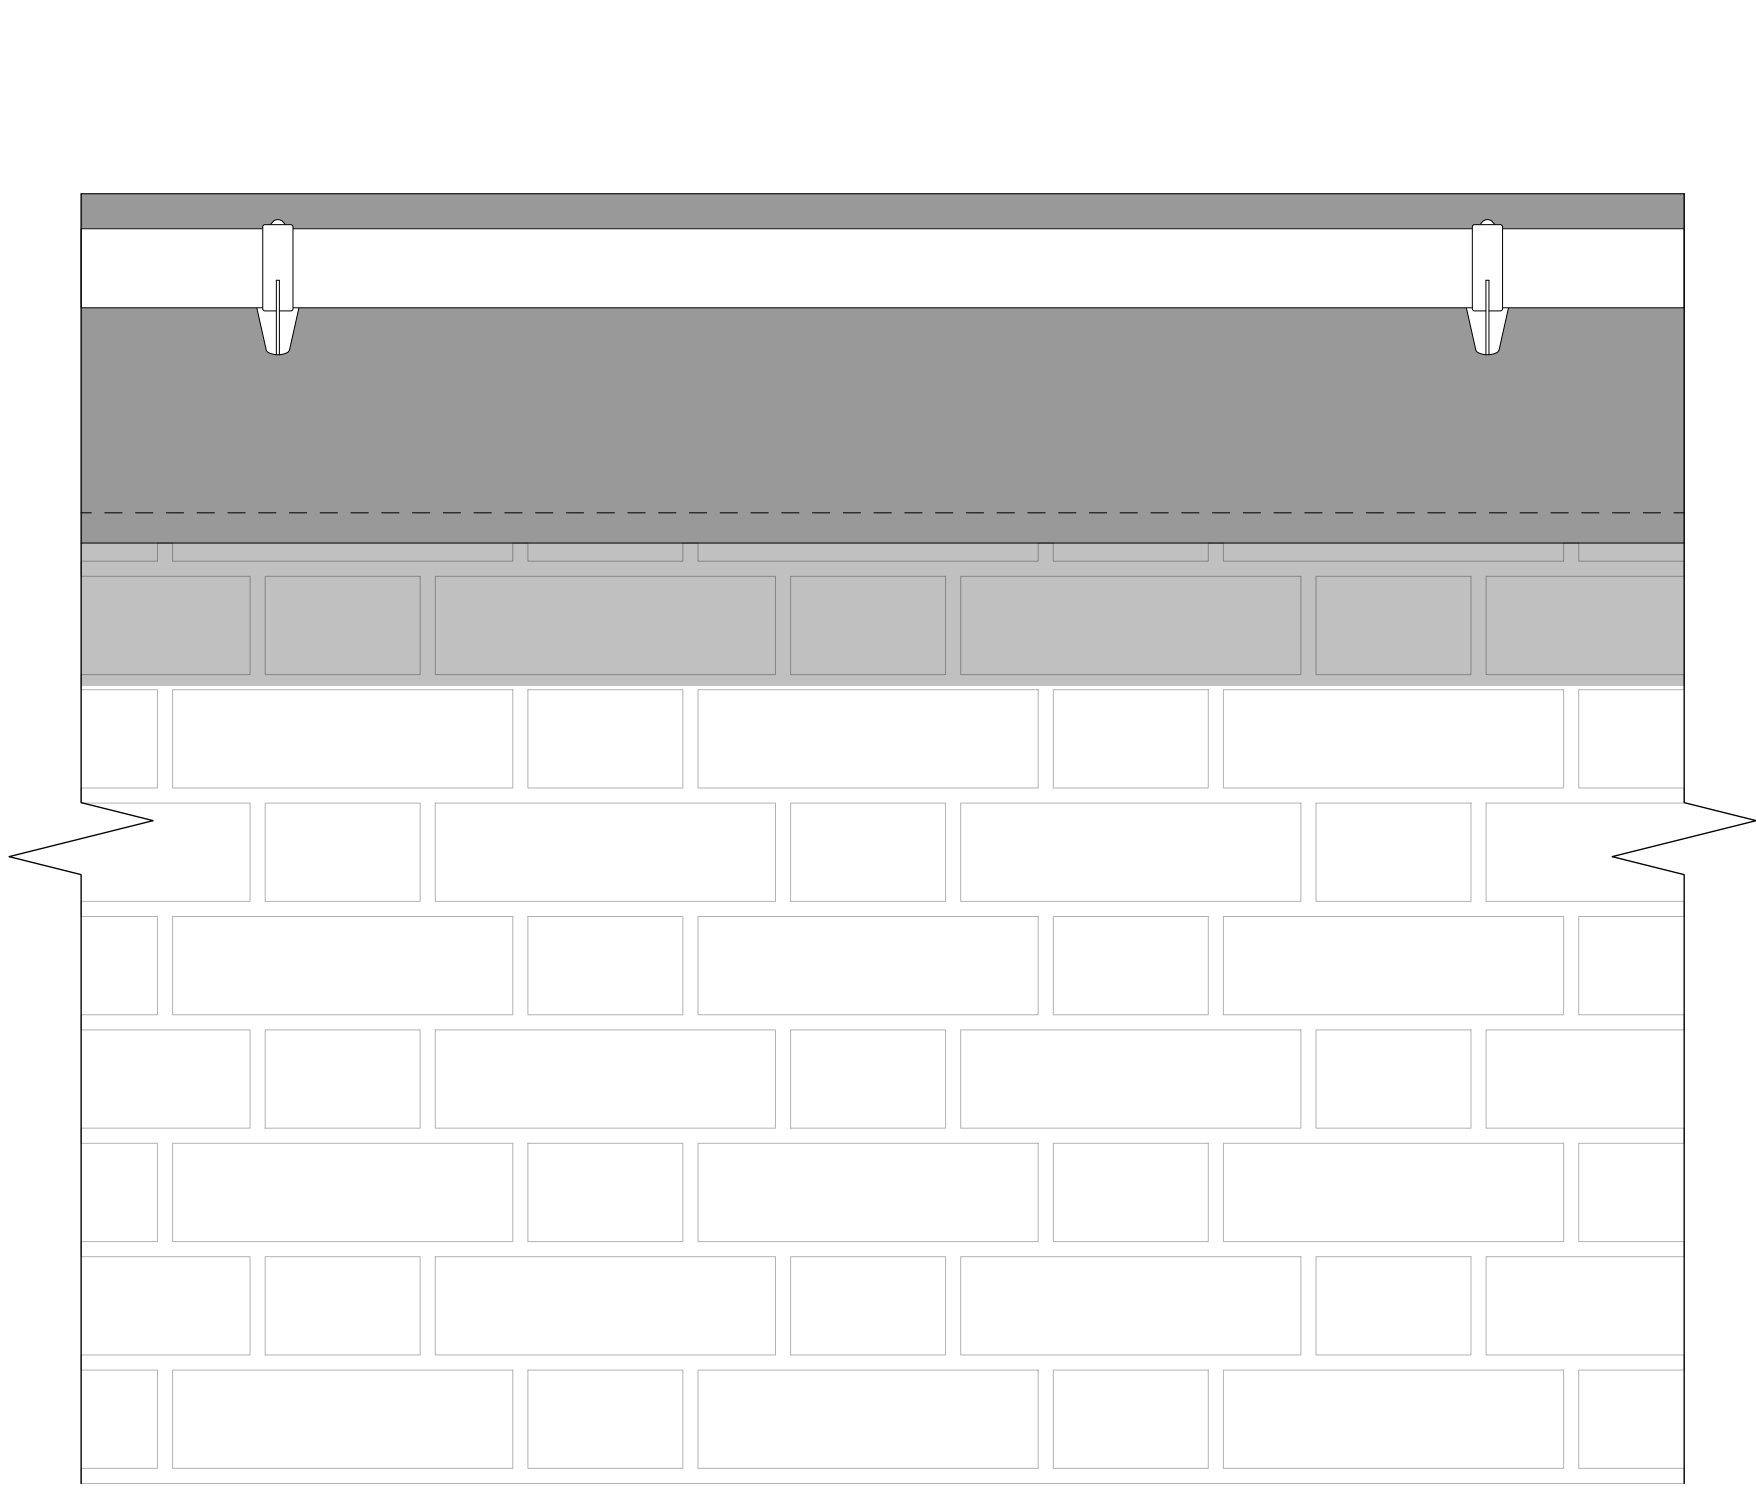


E Flat Roof Verge Elevation Detail
Scale: 1:5

0 0.25 0.50 M

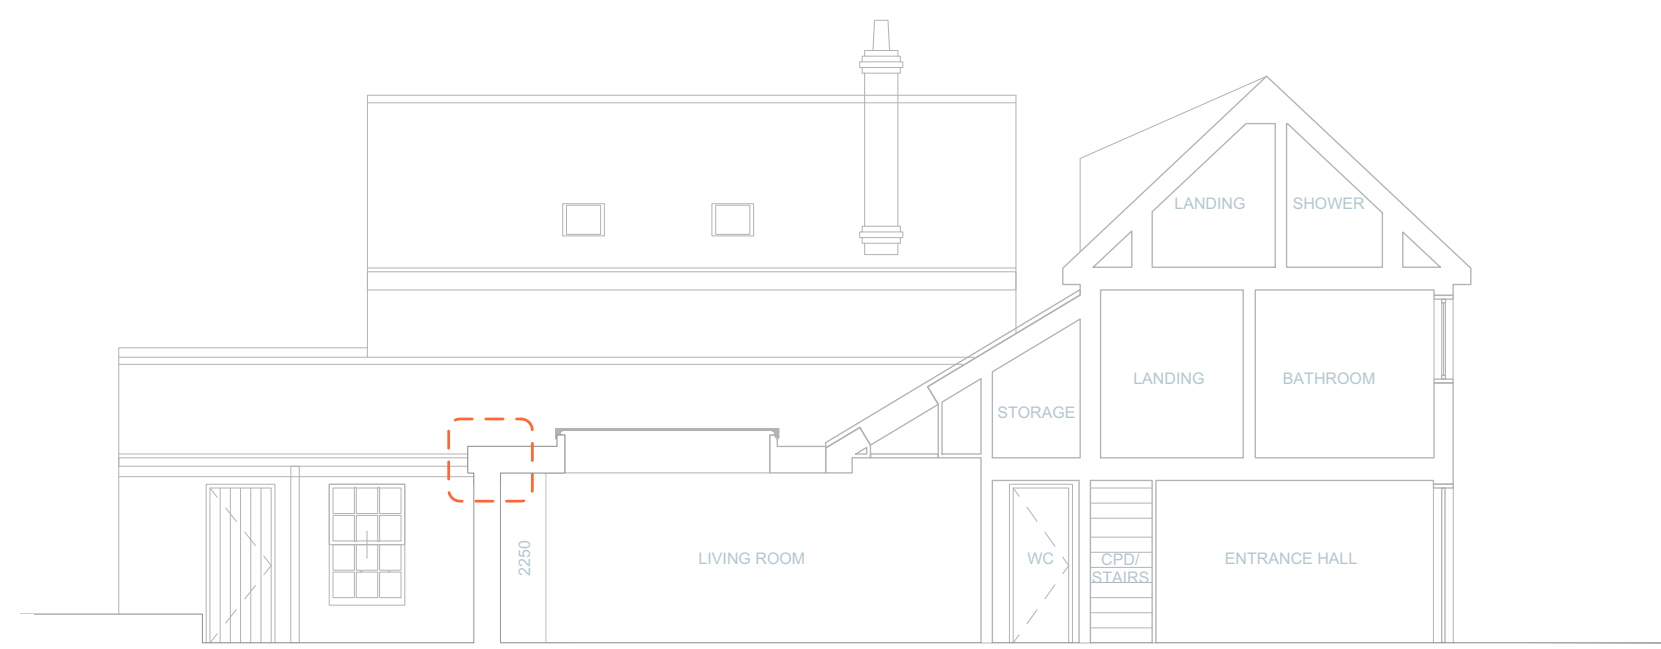

S-1 Key Section
Scale: 1:100

ADDRESS: 5 & 7 WEST STREET, WILTON, SP2 0DL
SHEET: EXTENSION FLAT ROOF VERGE DETAILS
DRAWING NO.: DWG-340
REV: P1
DATE: 02/12/2025 - Issued for planning.

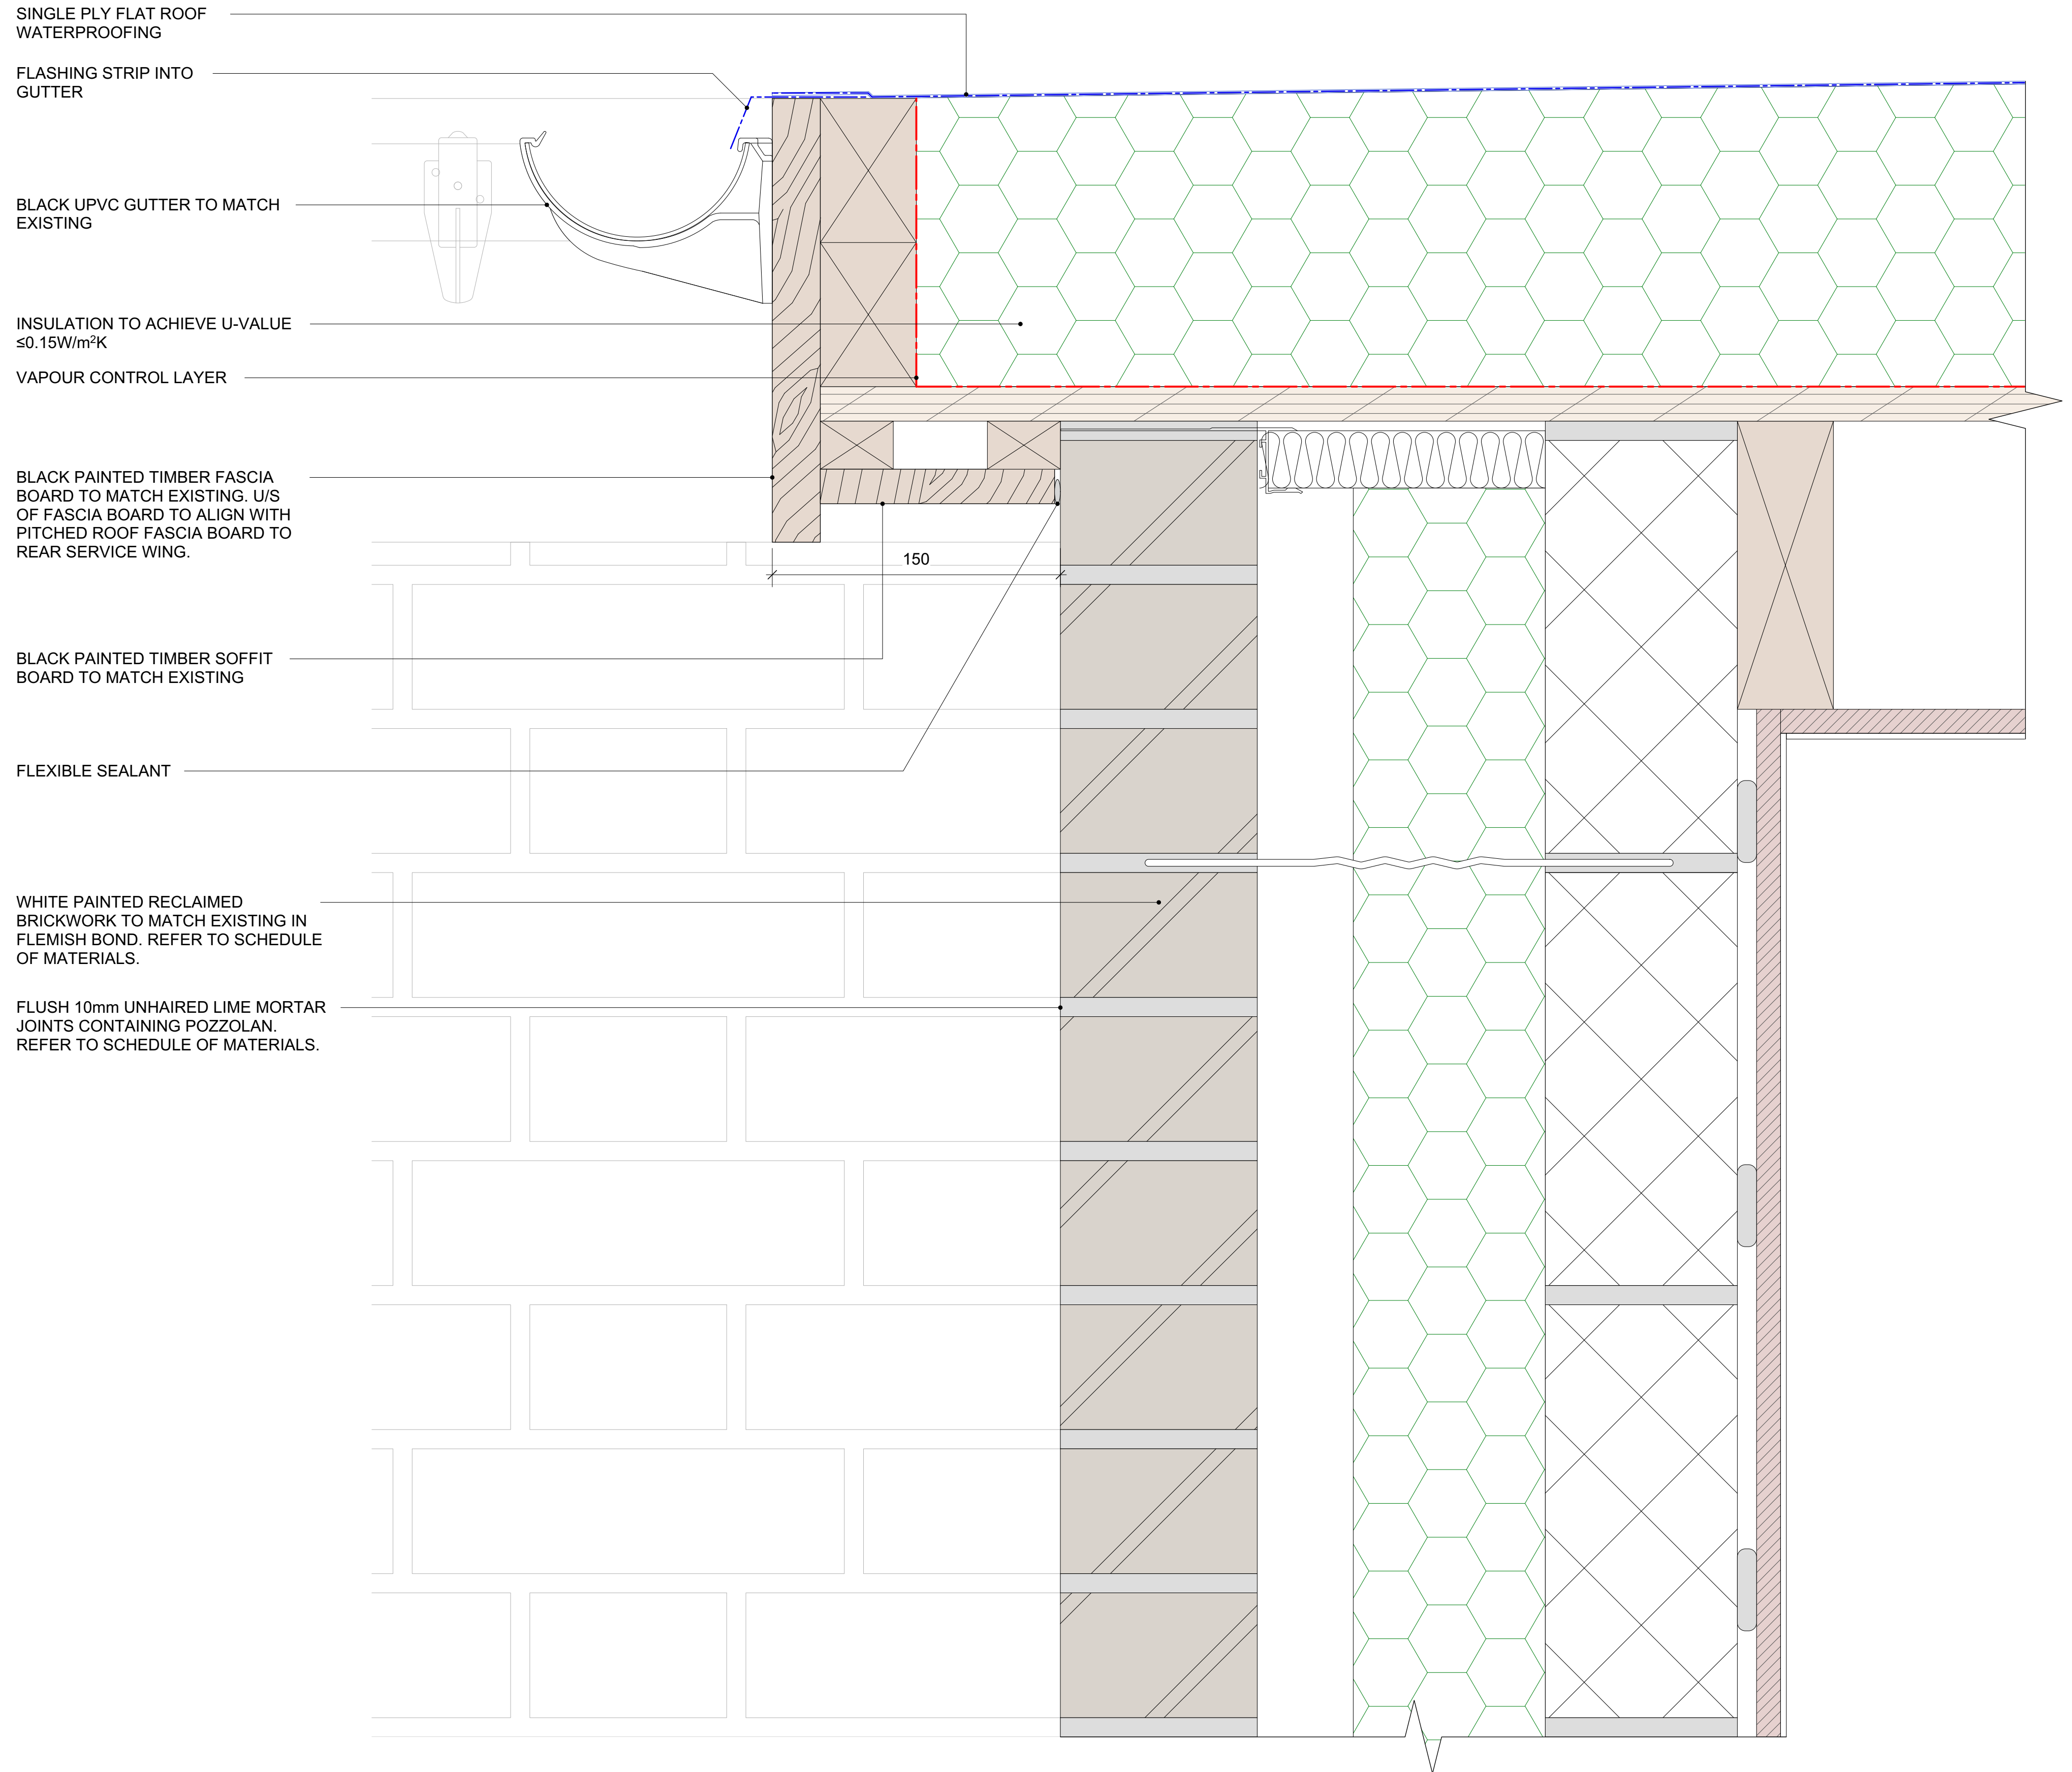

S Flat Roof Verge Section Detail
Scale: 1:2

0 0.25 0.50 M