



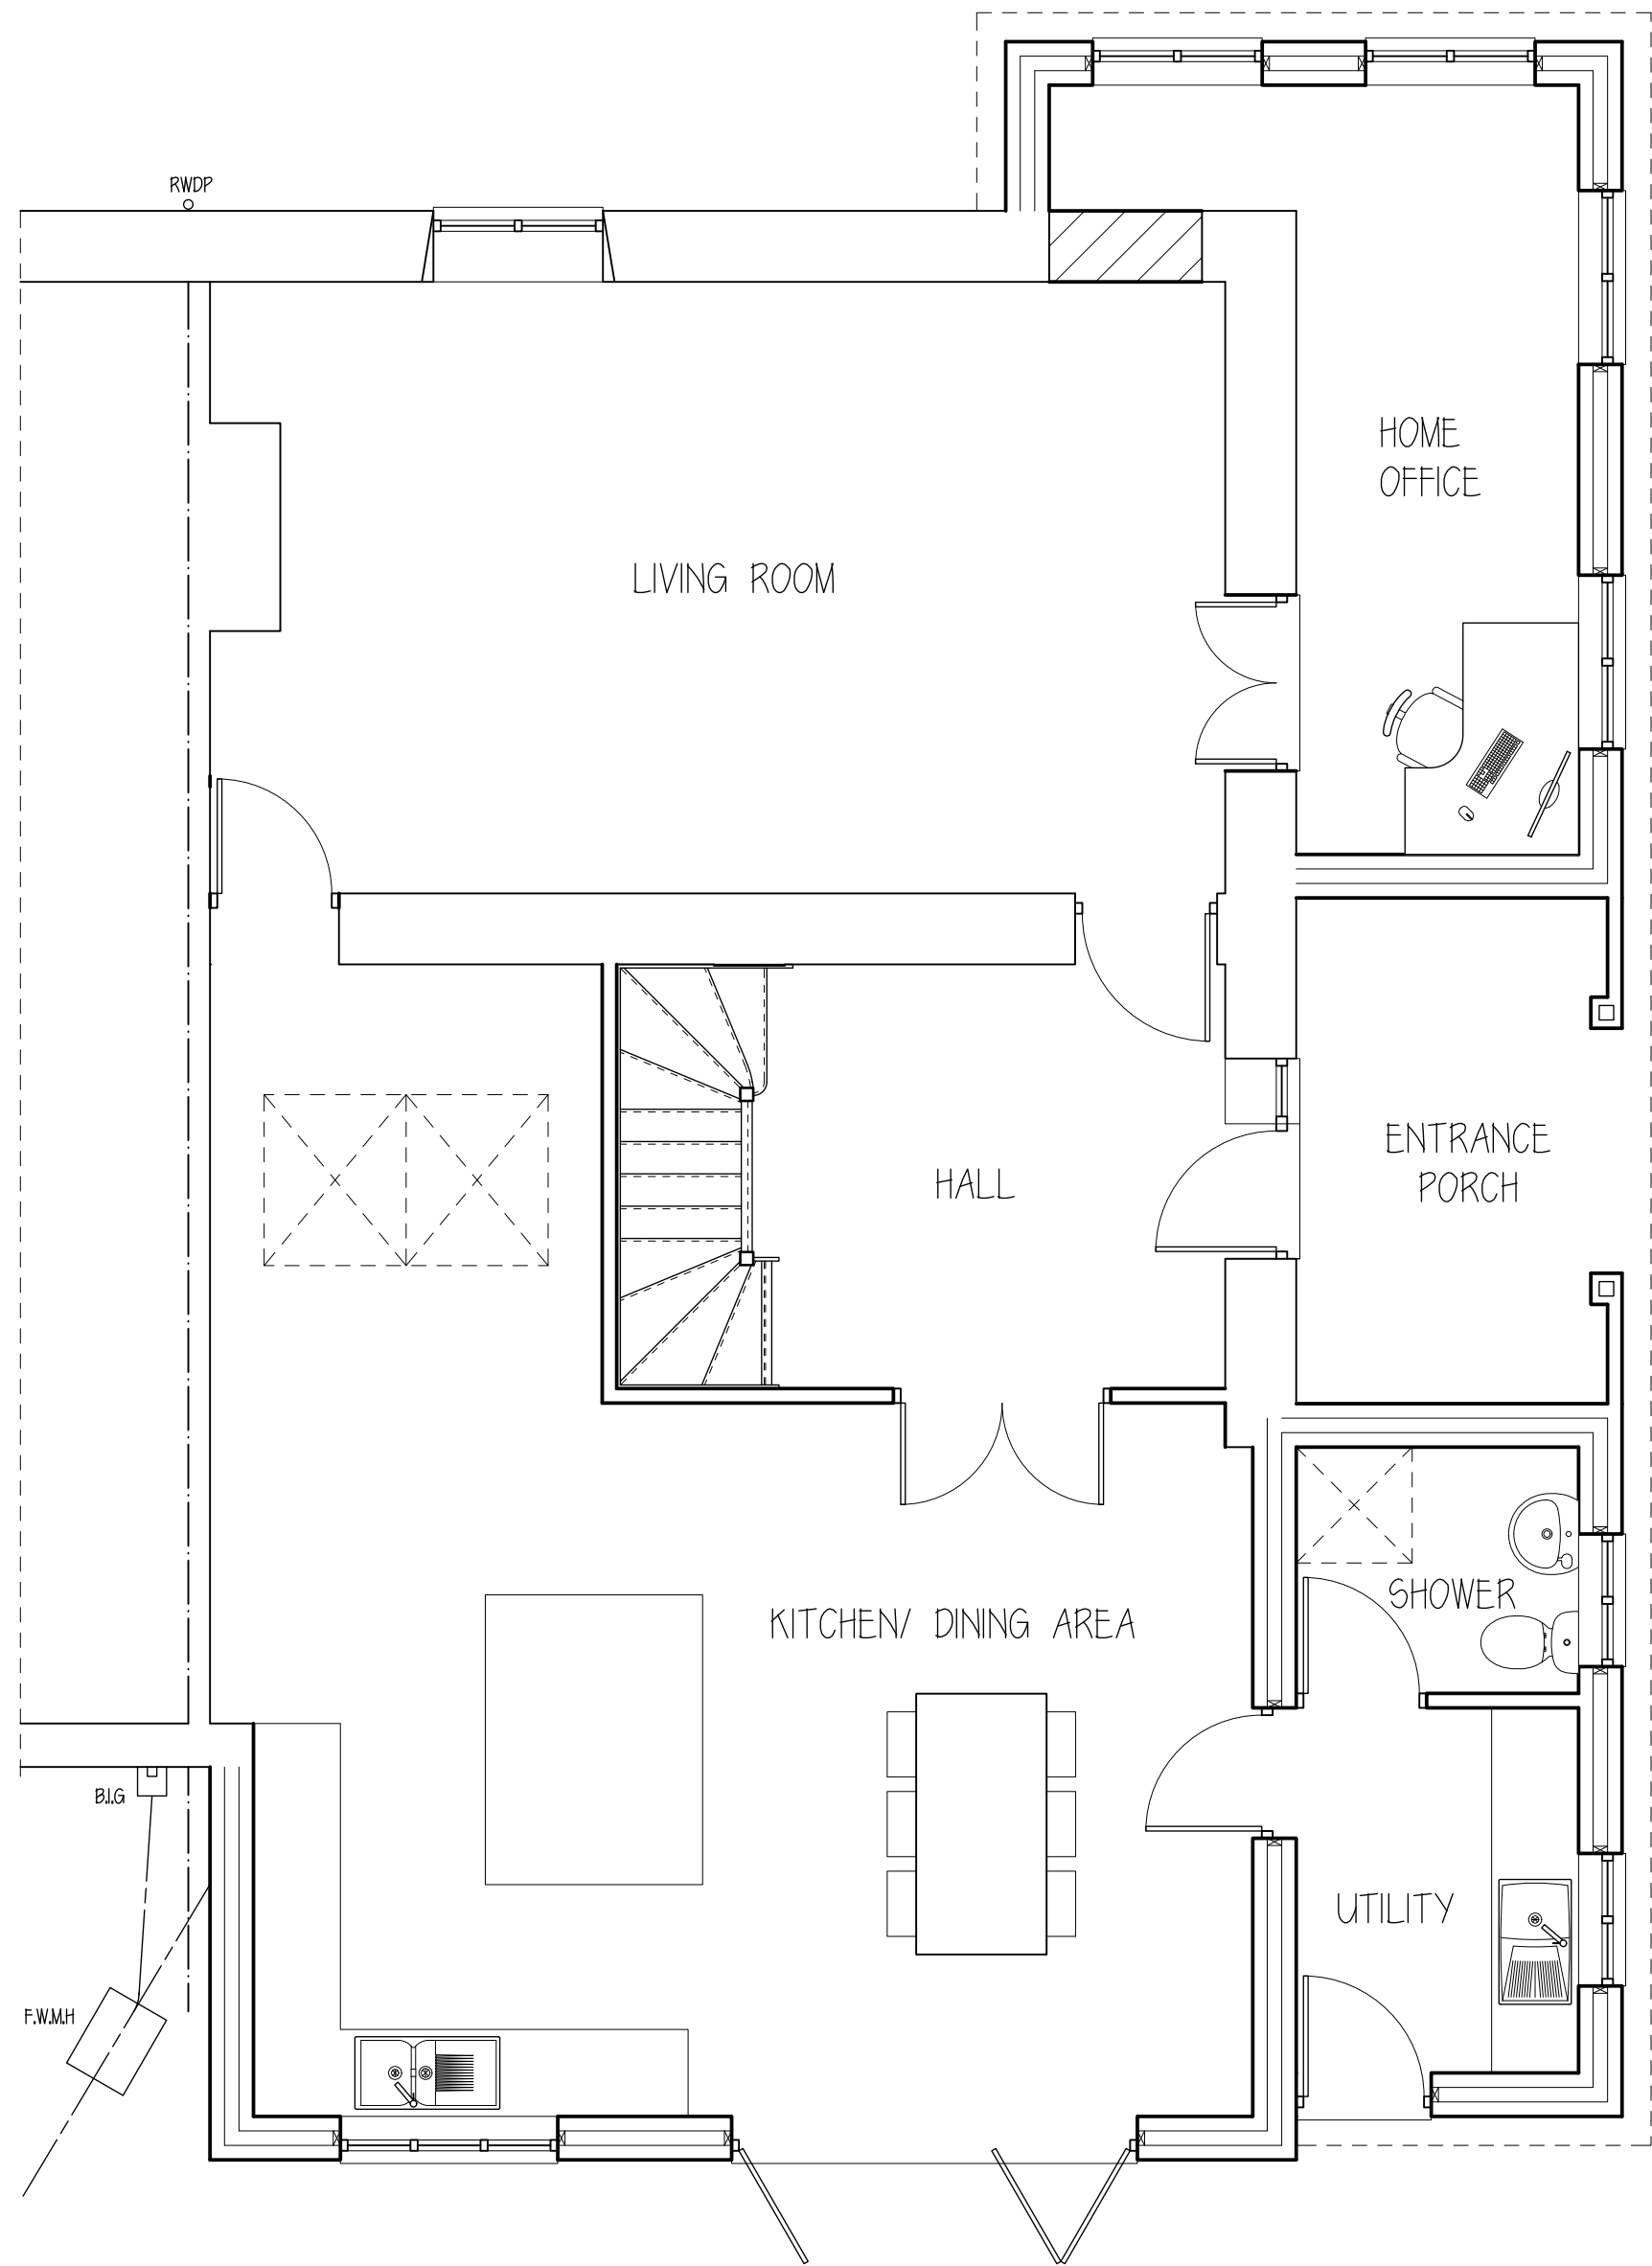

PROPOSED GROUND FLOOR LAYOUT

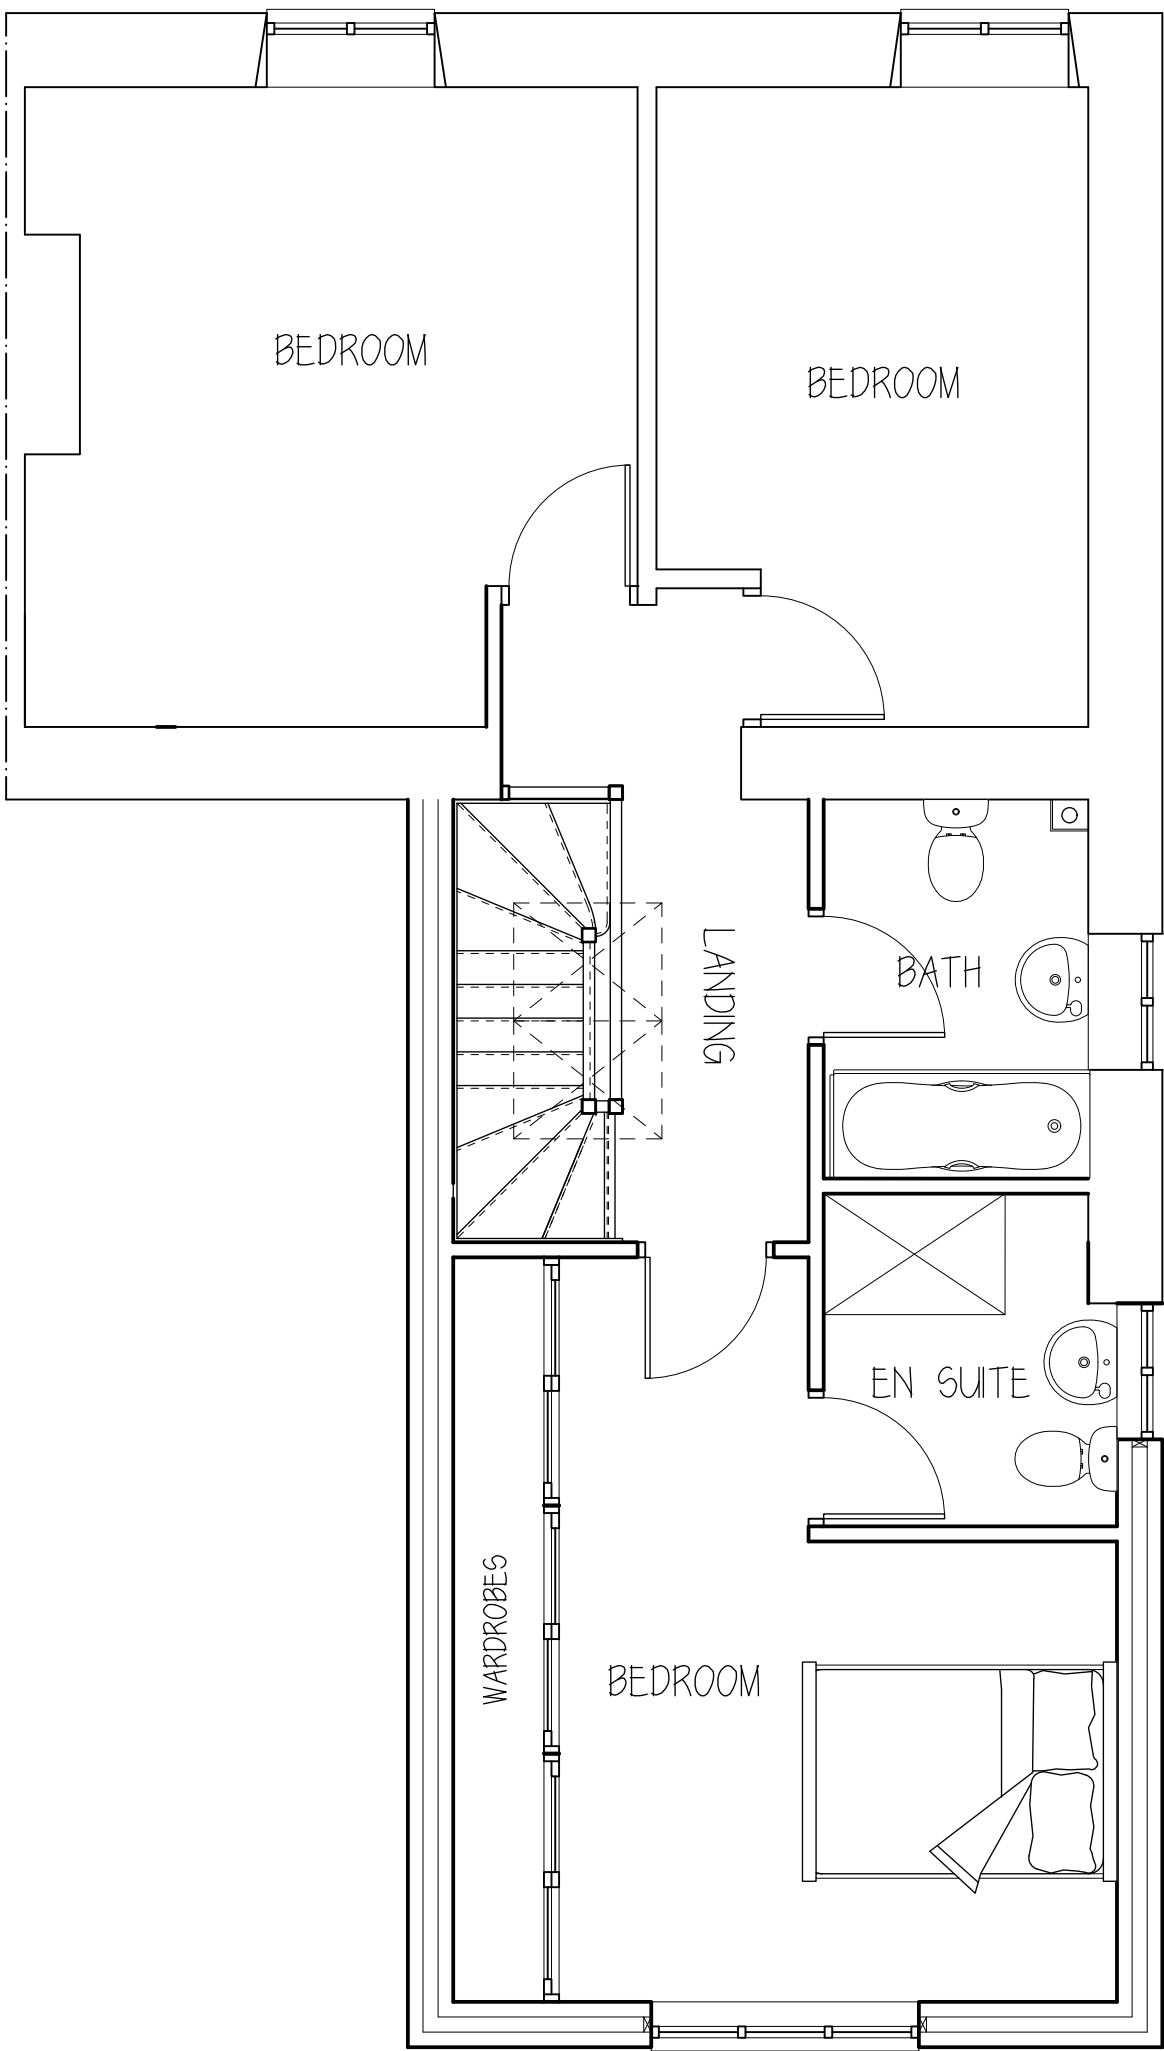

PROPOSED FIRST FLOOR LAYOUT

Rev.	Date	Description	By	Chk	App
------	------	-------------	----	-----	-----

Client/Project
J F DORE

Drawing Title
PROPOSAL AT 8 MOUNT PLEASANT
CHIPPENHAM WILTSHIRE
AN14 6LQ

Designed SK	Drawn KK	Date 19 NOV 25	Scale 1:50
CAD Reference			Size A1

Stephen Kingshott MCABE
Katie Kingshott ACABE

Stephen Kingshott Building Consultancy Ltd
54 Springdale Ave
Broadstone, Poole
Dorset BH18 9EX
Tel. 07973638931

DATE RATED 0199/25 B	REVISION
-------------------------	----------