



HW
19/09/2025

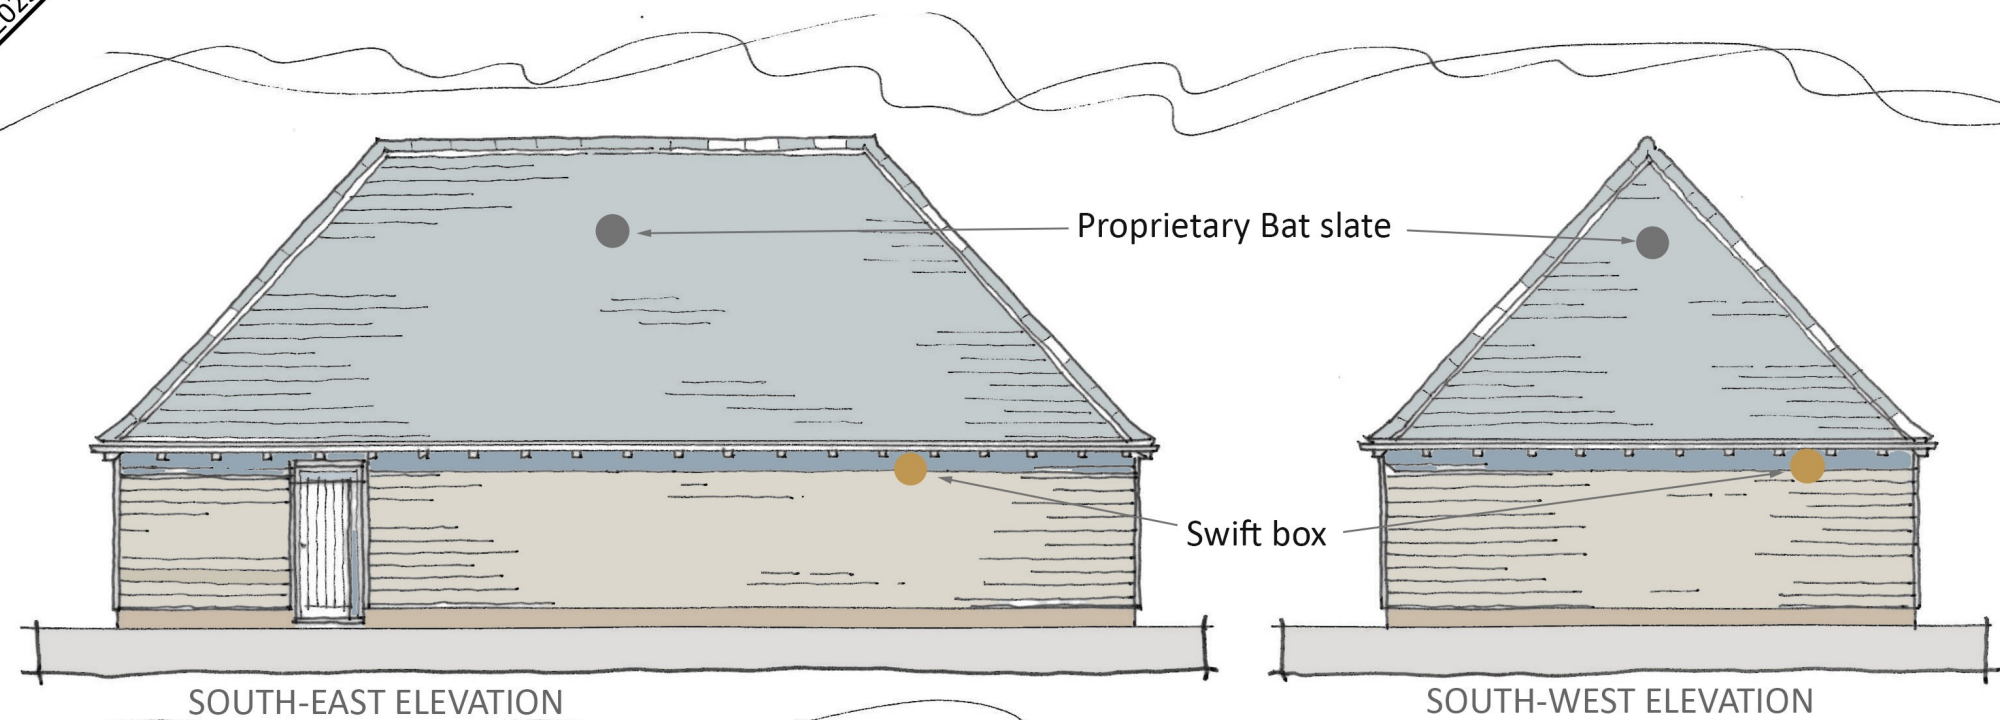


SOUTH-EAST ELEVATION

SOUTH-WEST ELEVATION

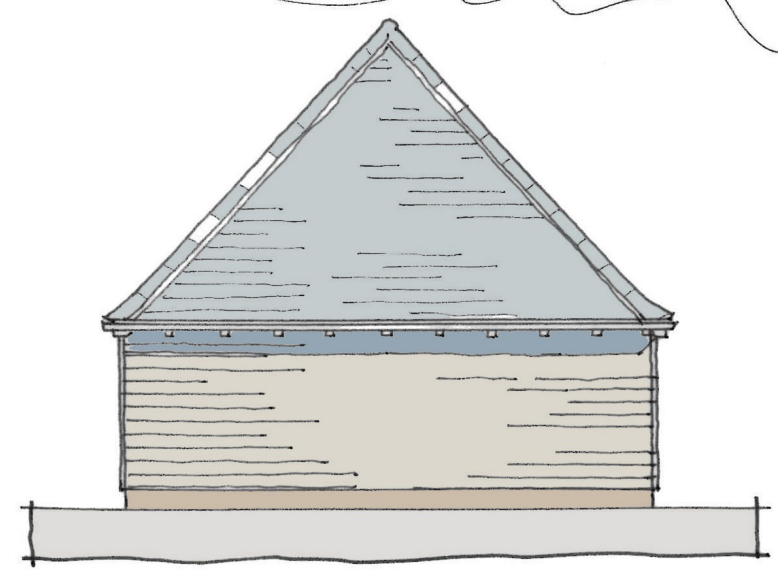

NORTH-EAST ELEVATION

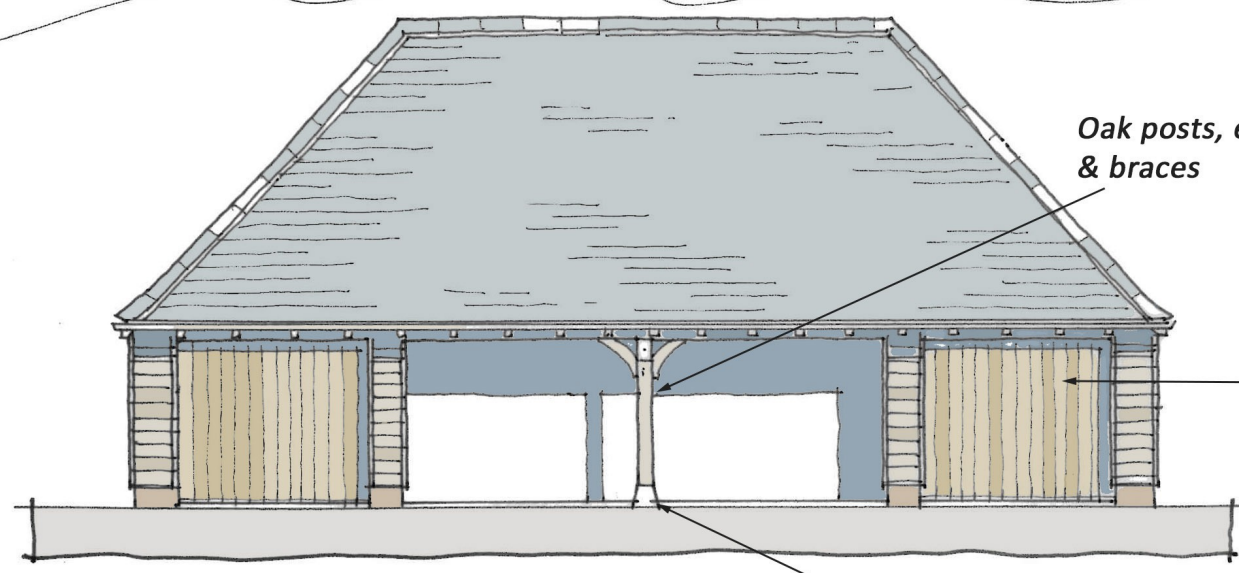


NORTH-WEST ELEVATION

Stone post base



Natural finish Larch Featheredge boarding

Orange-red facing brick plinth with Lime mortar

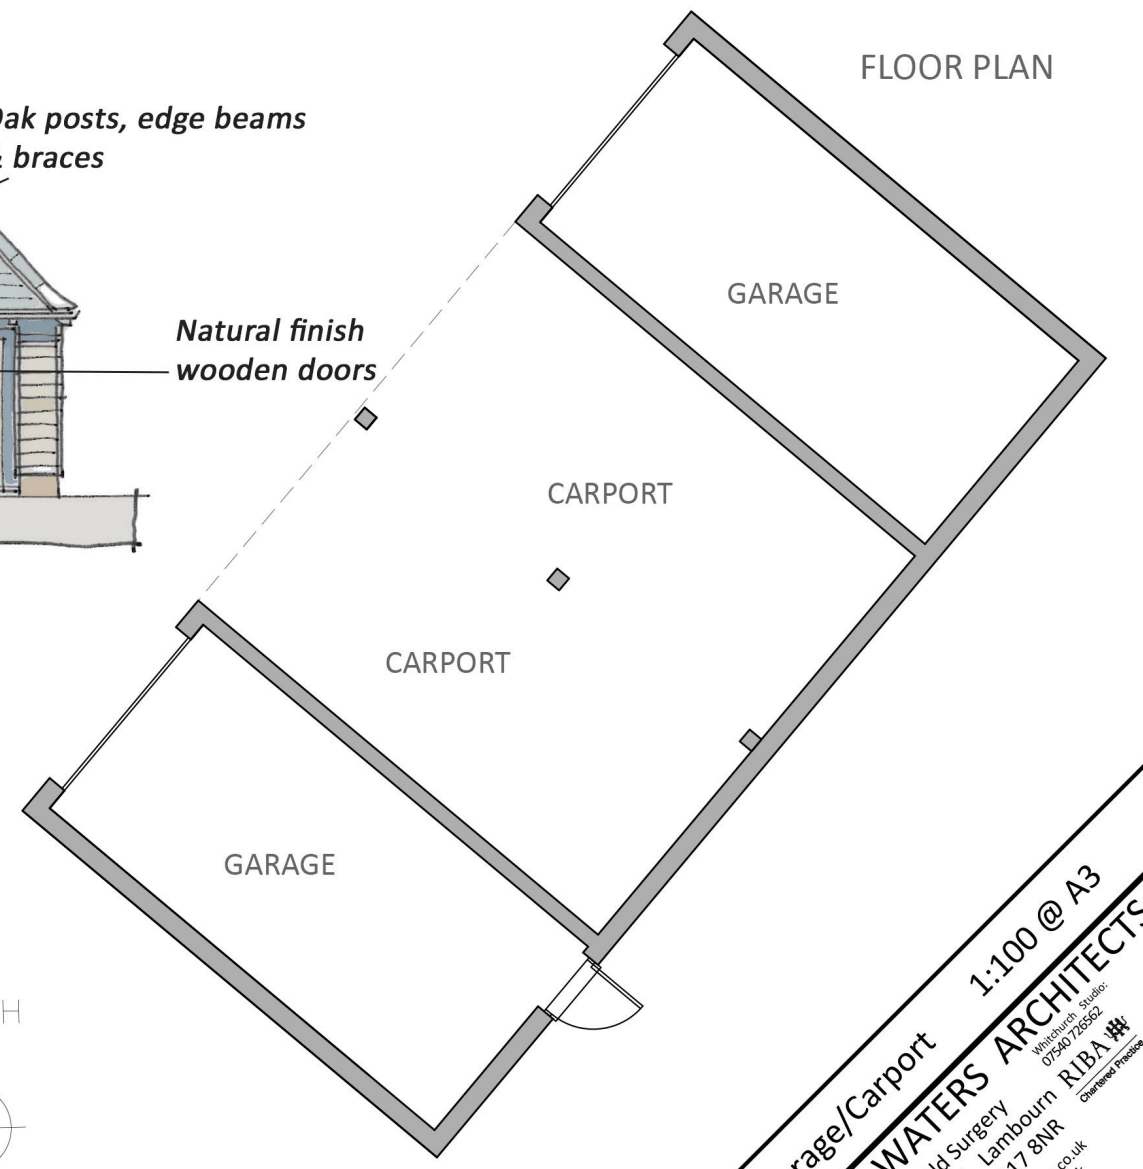

FLOOR PLAN



GARAGE

CARPORT

CARPORT

GARAGE

NORTH

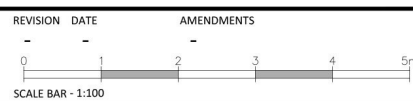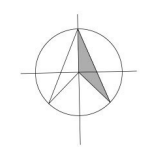

Proposed dwelling on land at Brackland, Easterton

ALL FIGURED DIMENSIONS ARE TO BE TAKEN IN PREFERENCE TO SCALED DIMENSIONS AND ANY INACCURACIES ARE TO BE REPORTED TO THE ARCHITECT. DIMENSIONS TO BE CHECKED ON SITE BEFORE ANY WORK IS PUT IN HAND OR PREFABRICATED. COPYRIGHT OF THIS DRAWING IS RETAINED BY THE ARCHITECT AND IT MUST NOT BE REPRODUCED WITHOUT THEIR WRITTEN CONSENT.

Proposed Garage/Carport 1:100 @ A3

MATHEWSON WATERS ARCHITECTS

Whitcomb Studio
01380 723994

The Old Surgery
Crowle Road · Lambourn
Berkshire · RG17 8NR
enquiries@mw-architects.co.uk
www.mw-architects.co.uk
01488 73131

© MATHEWSON WATERS ARCHITECTS LTD
25075-104

Registered Trade
RIBA