


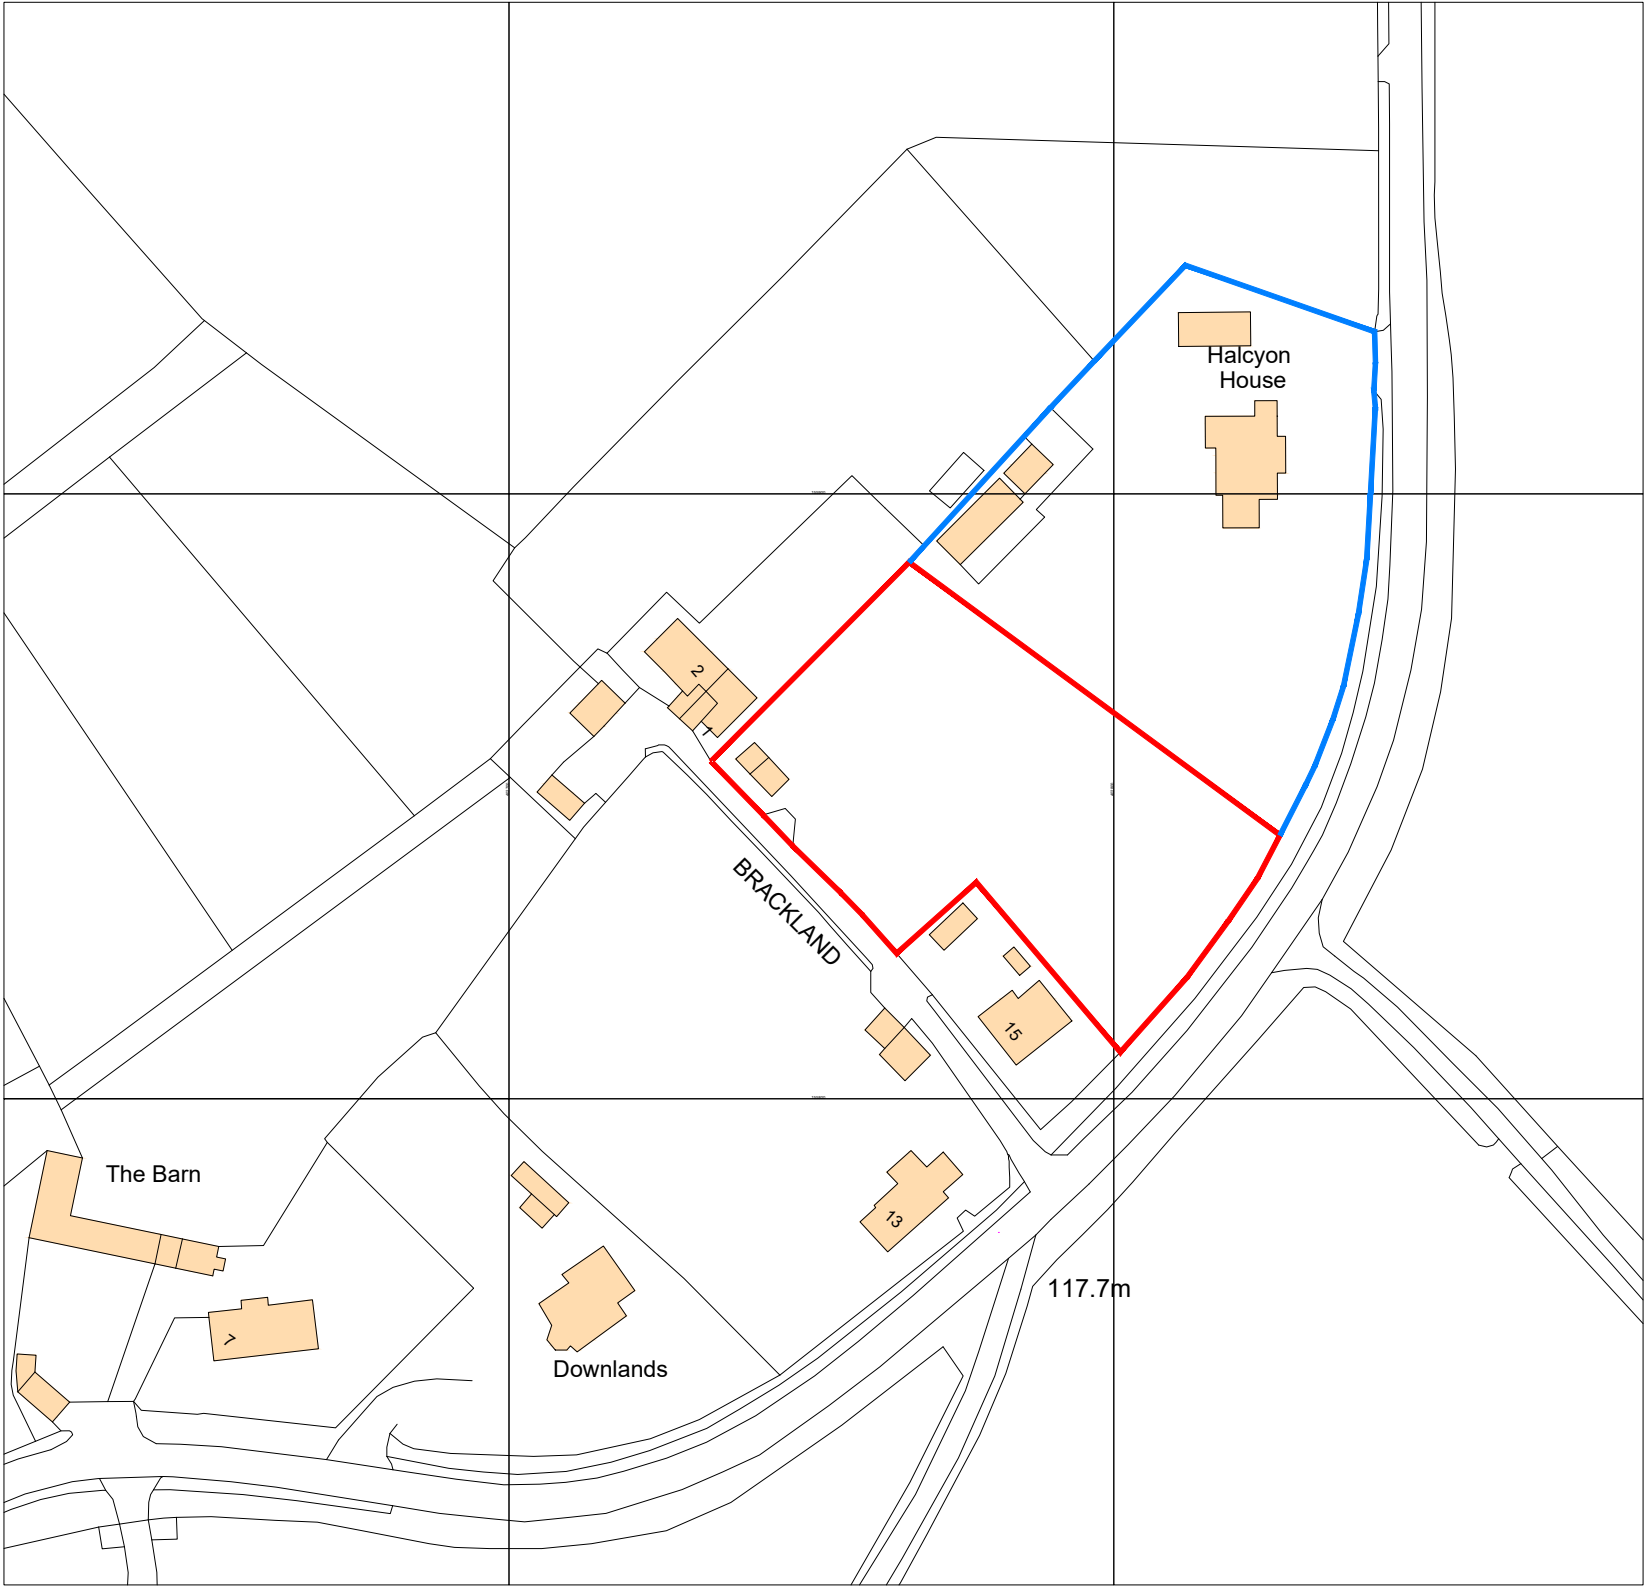

Ordnance Survey, (c) Crown Copyright 2025. All rights reserved. Licence number 100022432



SITE LOCATION PLAN

MATHEWSON WATERS ARCHITECTS

1:1250
@ A3

The Old Surgery
Crowle Road · Lambourn
Berkshire · RG17 8NR

enquiries@mw-architects.co.uk
01488 73131
www.mw-architects.co.uk

© MATHEWSON WATERS ARCHITECTS LTD
25075-100

Winchburn Studio
07540 726562
RIBA #
Chartered Practice

PROJECT

Proposed dwelling on land at Brackland, Easterton

REVISION	DATE	AMENDMENTS
0	10	20
10	20	30
20	30	40
30	40	50m

SCALE BAR - 1:1250

ALL FIGURED DIMENSIONS ARE TO BE TAKEN IN PREFERENCE TO SCALED DIMENSIONS AND ANY INACCURACIES ARE TO BE REPORTED TO THE ARCHITECT. DIMENSIONS TO BE CHECKED ON SITE BEFORE ANY WORK IS PUT IN HAND OR PREFABRICATED. COPYRIGHT OF THIS DRAWING IS RETAINED BY THE ARCHITECT AND IT MUST NOT BE REPRODUCED WITHOUT THEIR WRITTEN CONSENT.