


HW
02/10/2025

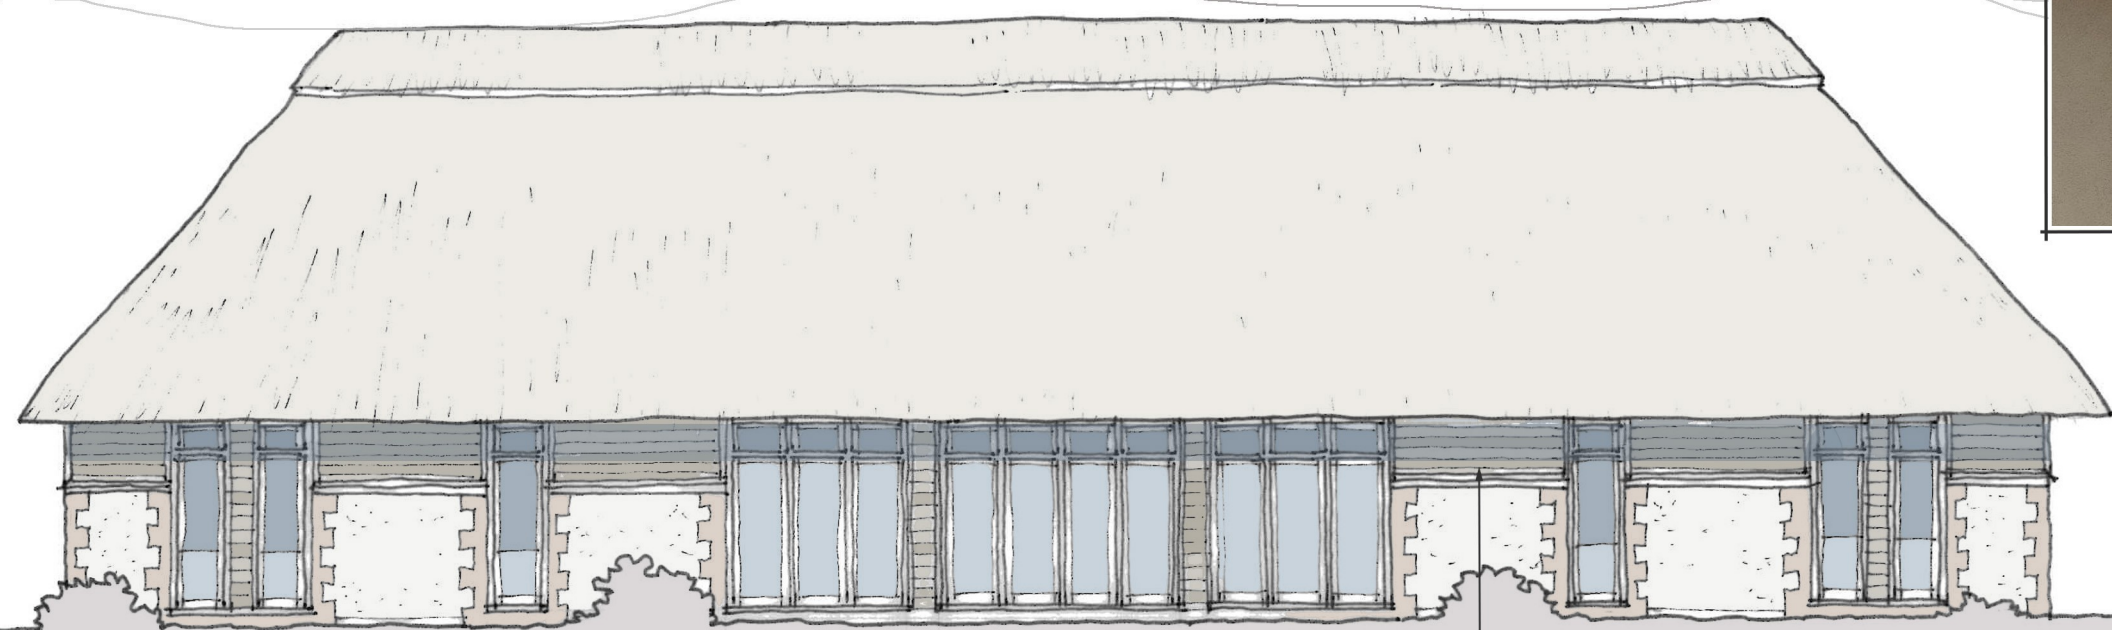


NORTH-EAST ELEVATION


Natural finish Larch
Featheredge boarding
to external walls below
thatch line




Oak-framed oiled joinery

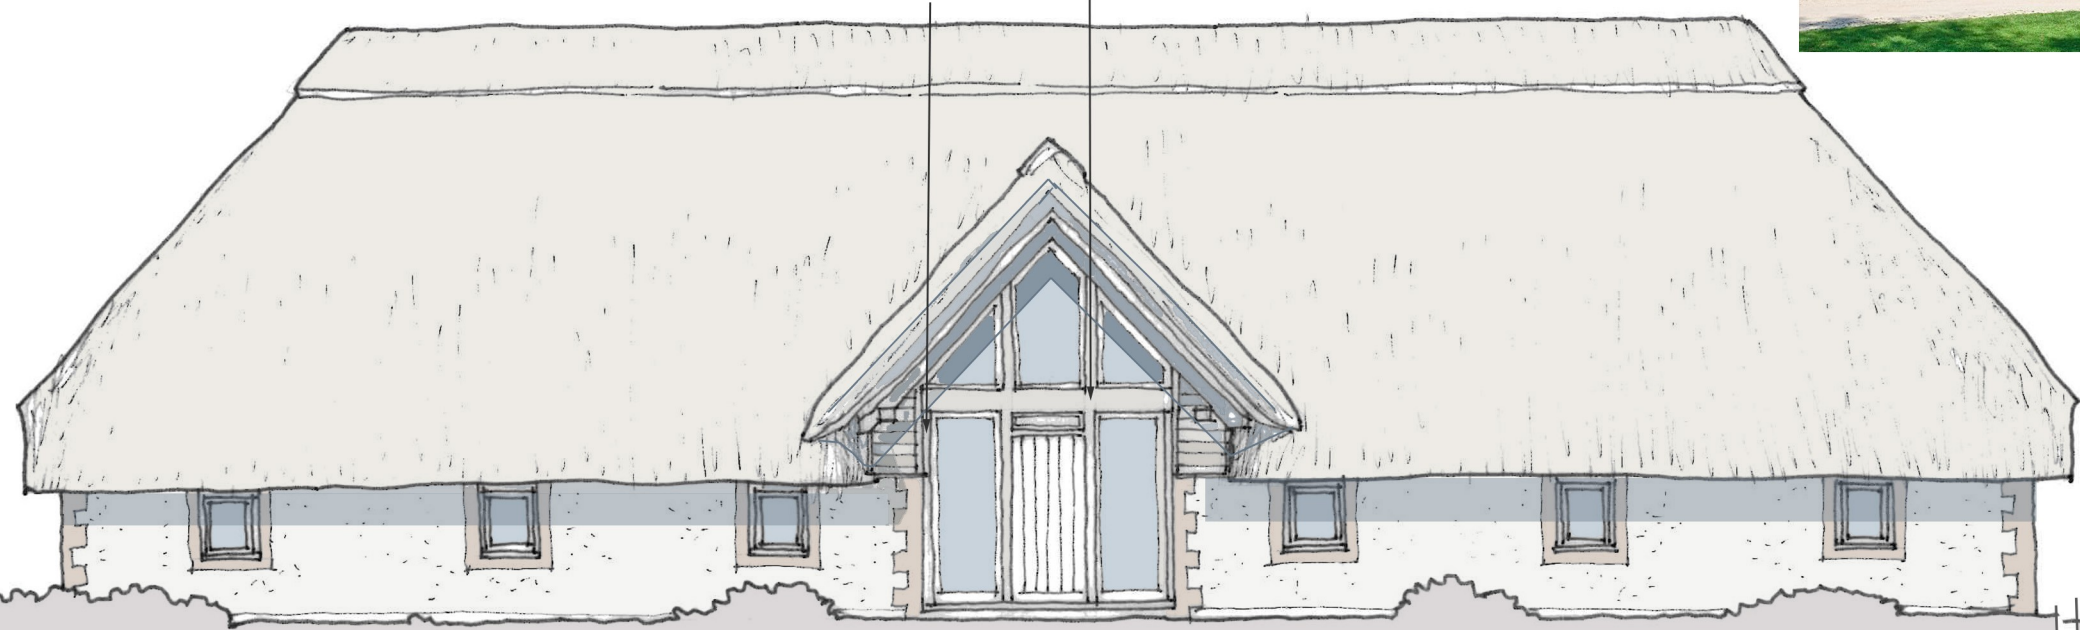


SOUTH-WEST ELEVATION

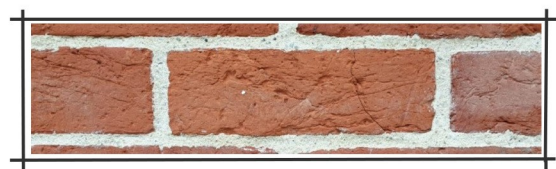

Brickwork to be handmade
facing bricks with lime mortar

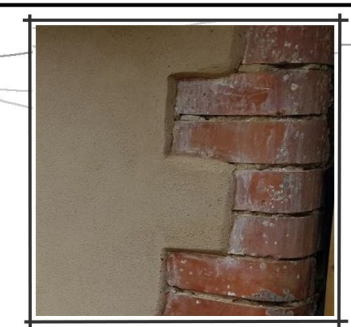


Proposed Lime render and brick
detail for around window and door openings

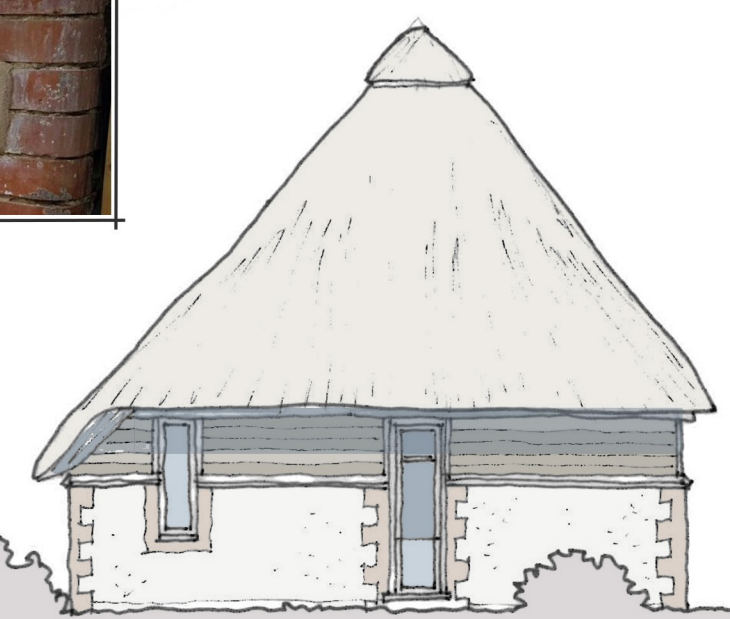

NORTH-WEST
ELEVATION




The important local straw-thatched
barn vernacular, as displayed in the
Avebury Tithe Barn.

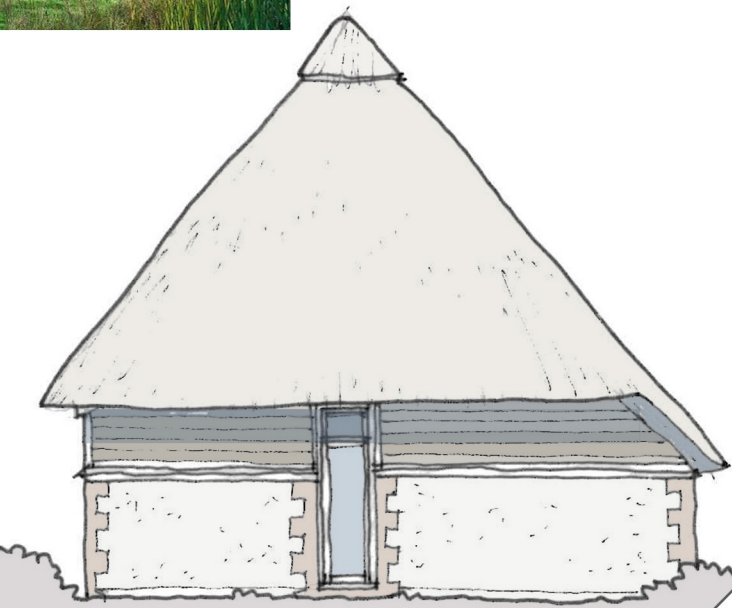

SOUTH-EAST
ELEVATION

PROJECT
Proposed dwelling on land at Brackland, Easterton.

ALL FIGURED DIMENSIONS ARE TO BE TAKEN IN PREFERENCE TO SCALED DIMENSIONS AND ANY INACCURACIES ARE TO BE REPORTED TO THE ARCHITECT. DIMENSIONS TO BE CHECKED ON SITE BEFORE ANY WORK IS PUT IN HAND OR PREFABRICATED. COPYRIGHT OF THIS DRAWING IS RETAINED BY THE ARCHITECT AND IT MUST NOT BE REPRODUCED WITHOUT THEIR WRITTEN CONSENT.

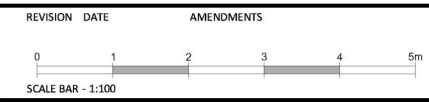

Proposed elevations
MATHEWSON WATERS ARCHITECTS
Architects
01468 73131
enquiries@mw-architects.co.uk
www.mw-architects.co.uk
© FOUR SQUARE DESIGN LTD.
25075-105
RIBA #
Chartered Practice