



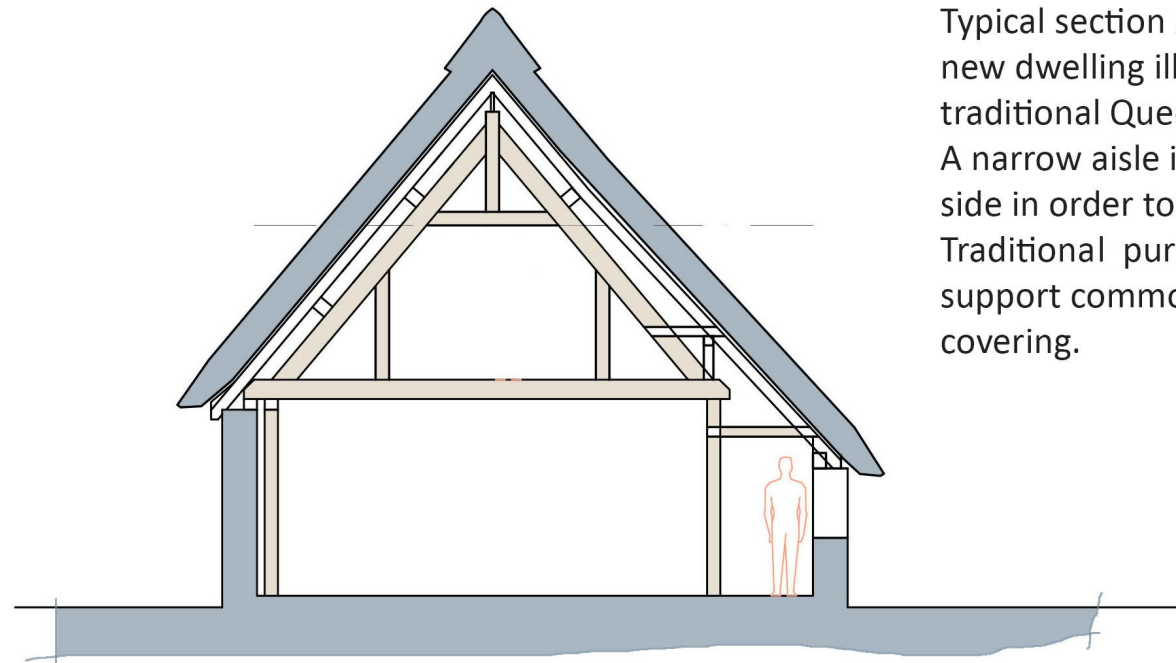

TYPICAL SECTION X-X

Typical section X-X through the proposed new dwelling illustrates the proposed traditional Queen post truss construction. A narrow aisle is incorporated on the south-west side in order to reduce the scale of the section. Traditional purlins, wallplate and ridge board support common rafters and then the straw thatch covering.

On the proposed floor plan, dashed lines indicate the lines of Queen-post trusses and the ridge line. Posts supporting the trusses are shown as free-standing within the central space, or as coinciding purposefully with proposed room partitions.

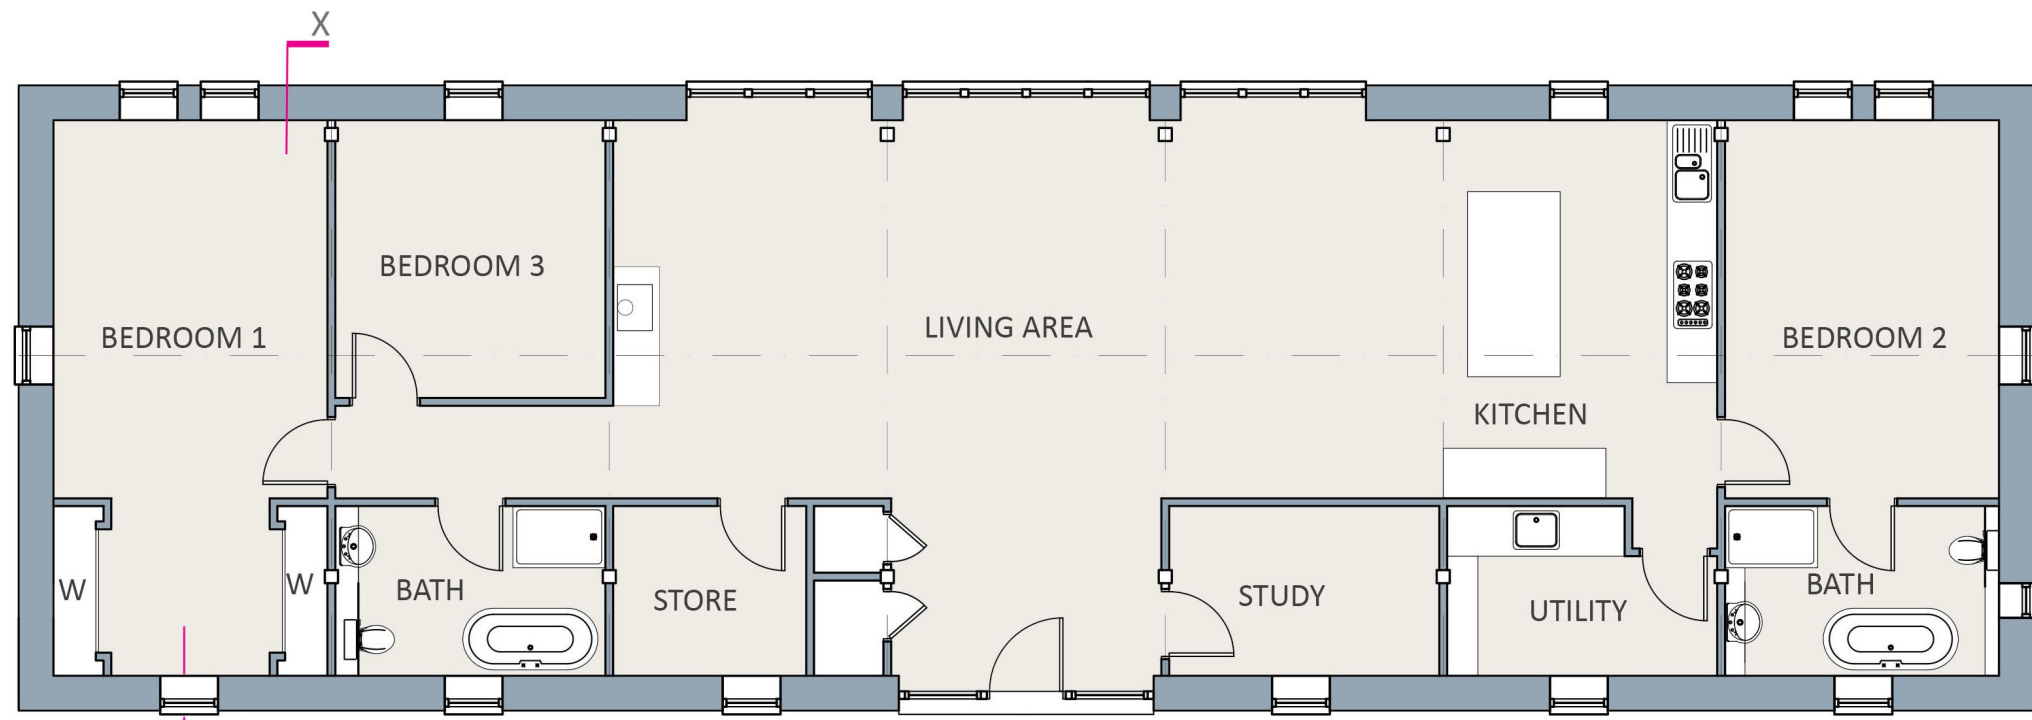

FLOOR LAYOUT

