
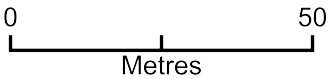


Graystone Paddock

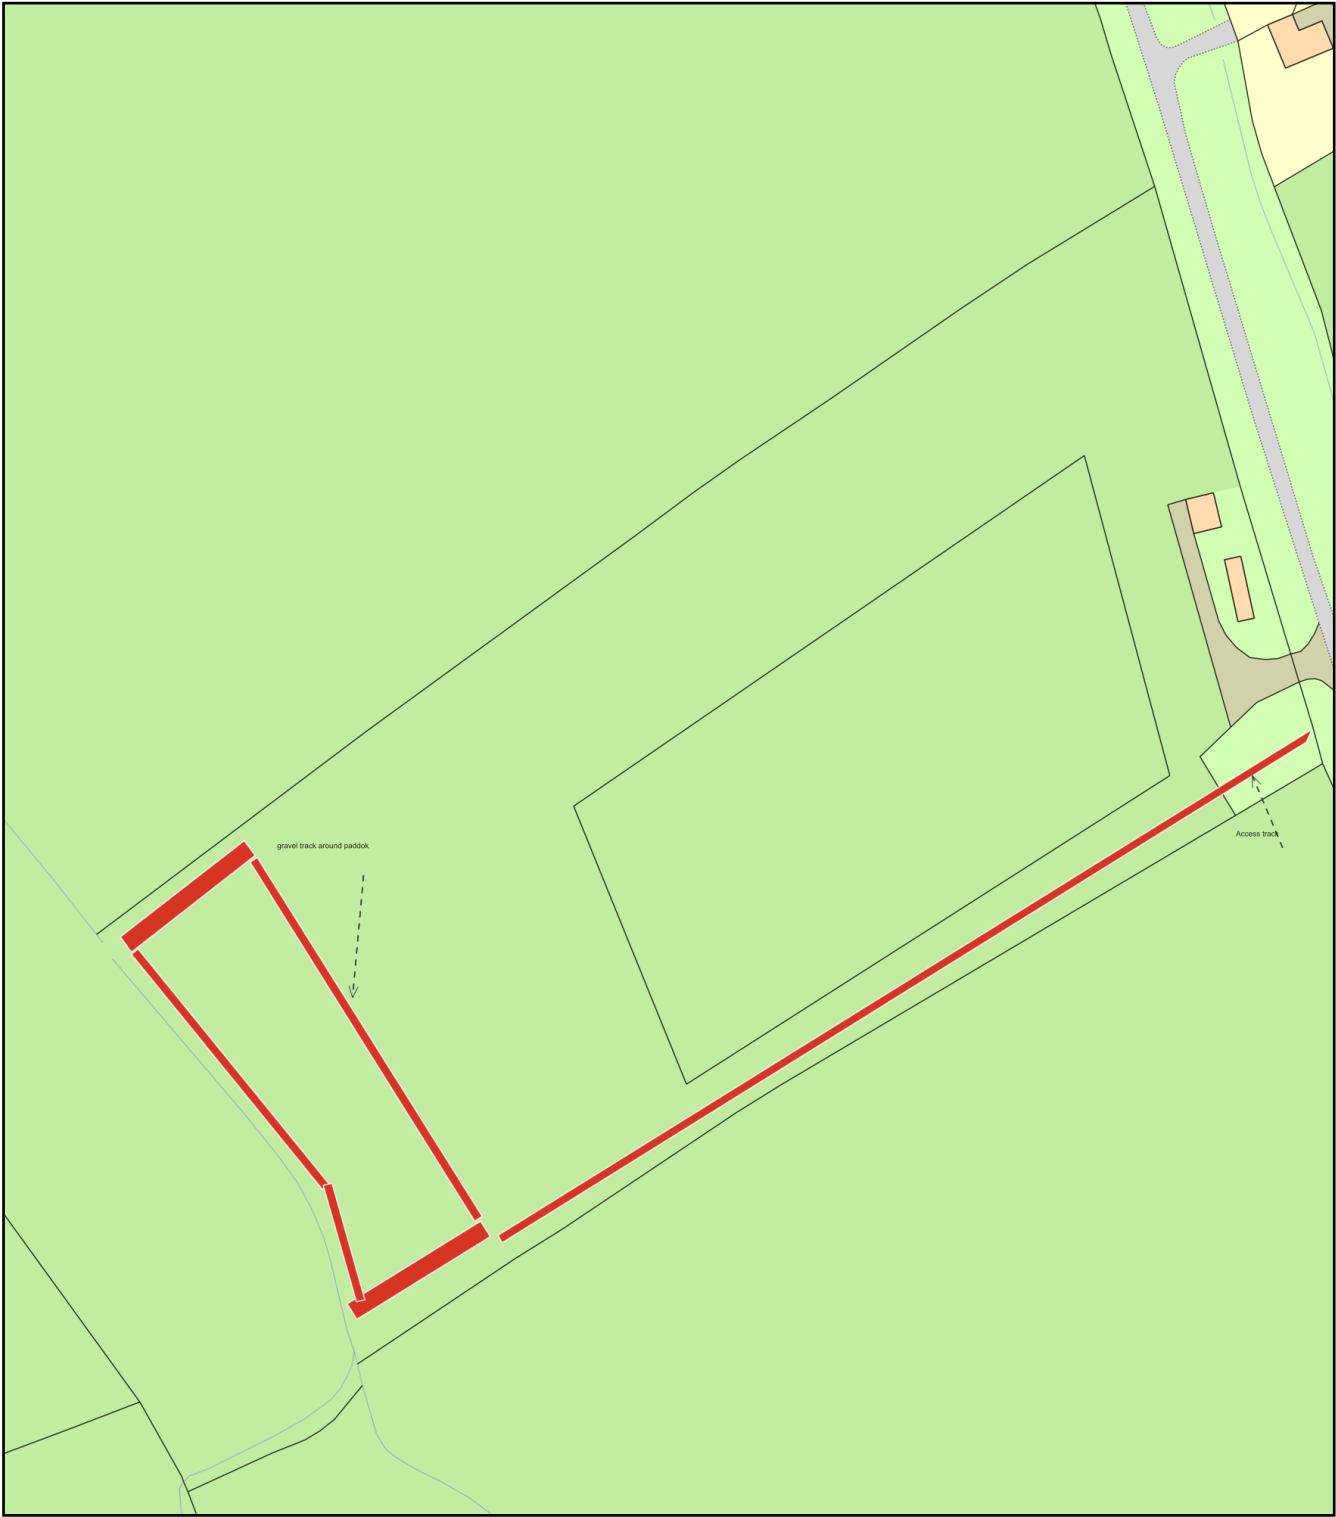

Plan Produced for: Victoria Barnett
Date Produced: 14 Nov 2025
Plan Reference Number: TQRQM25318094505565
Scale: 1:1250 @ A4