

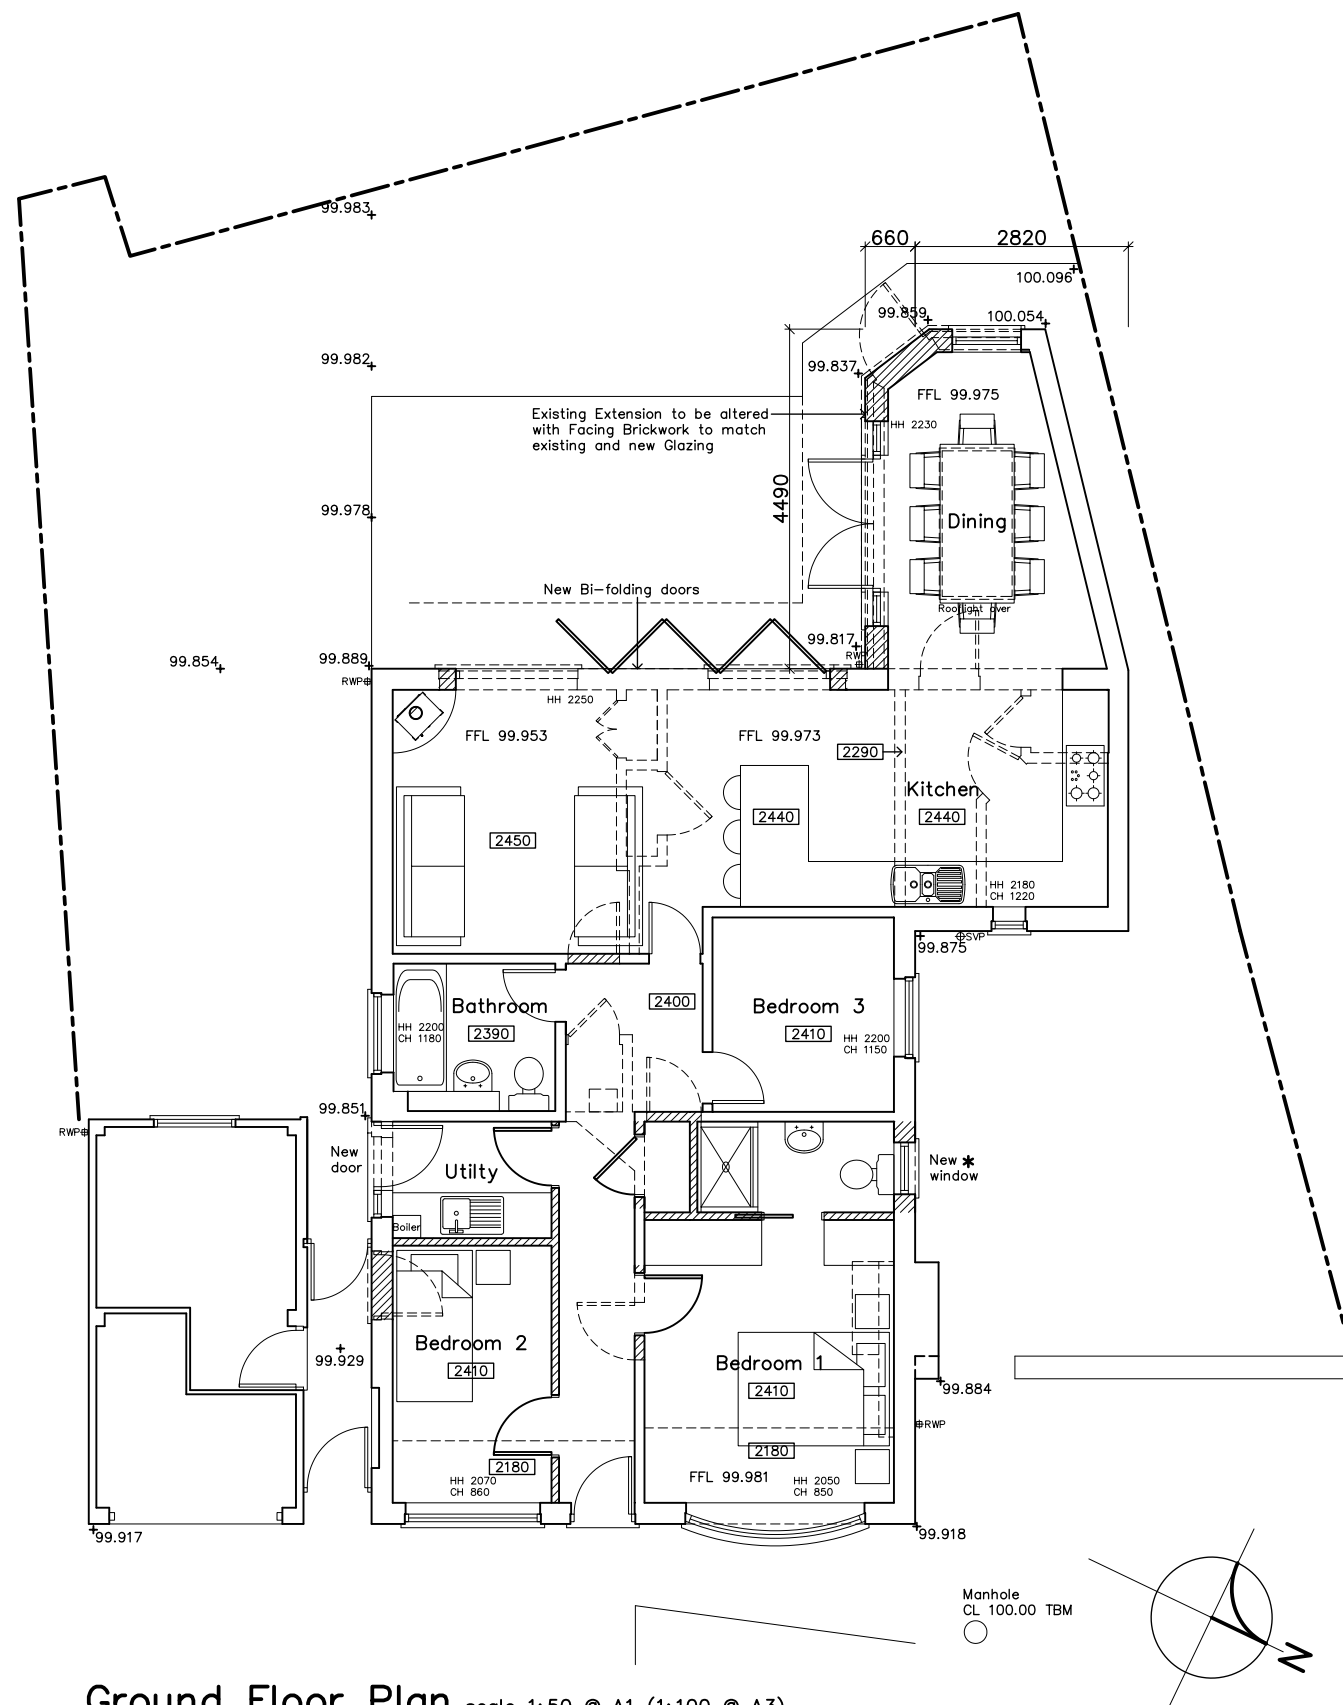


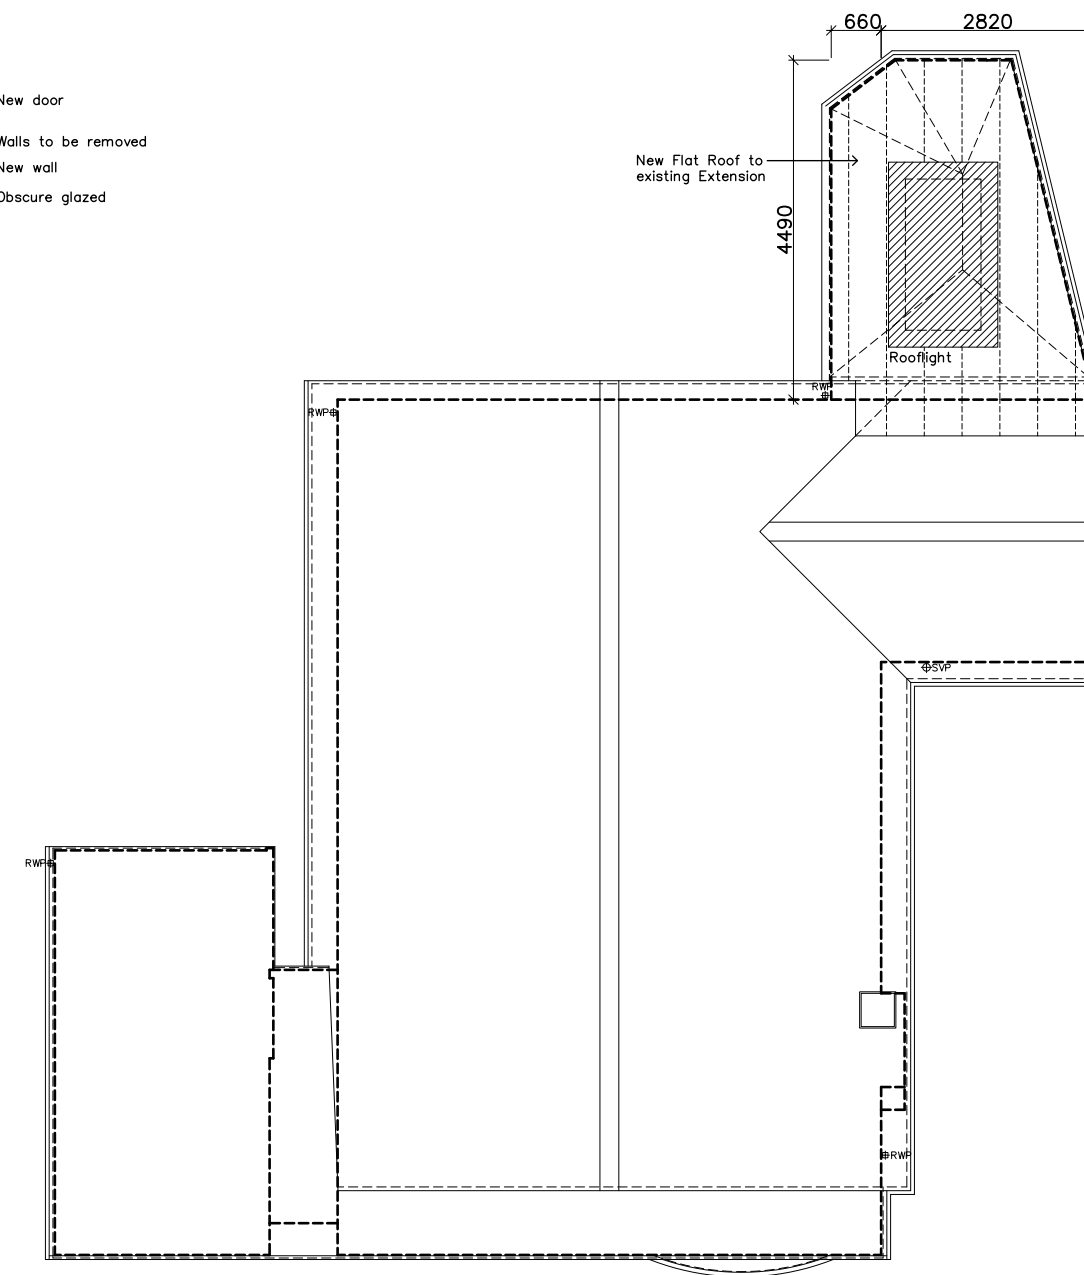

Schedule of Materials	
Walls	Facing Brickwork to match existing
Doors & Windows	UPVC or Aluminium Double glazed
Roof	Single Ply membrane to Flat Roof. UPVC fascia and soffits to match existing
R W Goods	UPVC to match existing

Legend	
	New door
	Walls to be removed
	New wall
	Obscure glazed

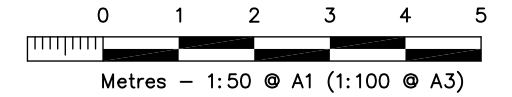

Proposed Plans for Proposed Extension and Alterations to 17 Shelley Drive, Salisbury

Rev	Revision	Date
Sarum Architecture Bespoke Architectural Design 33 Old Meadows Walk, Salisbury, Wiltshire, SP2 8PA Website: www.sarumarchitecture.co.uk Email: chris@sarumarchitecture.co.uk Tel: 01722 238399 Mob: 07979 923861		
Project:	17 Shelley Drive Salisbury	
Drawing:	Proposed Plans	
Client:		
Drawing Scale:	1:50 (1:100 @ A3)	
Drawing Number:	25/0451/101	