

ATLAS

PLANNING GROUP

PLANNING STATEMENT

Manor Farm House, East Grimstead, Salisbury, SP5 3SB

November 2025

TABLE OF CONTENTS

Introduction	3
Site Description	3
Planning History	5
Appeal Ref: APP/Y3940/W/18/3199876.....	5
Application PL/2021/09992	5
Application PL/2023/05974	5
Application PL/2025/03227	5
The Proposal	6
Planning Considerations	7
Principle of Development	7
Impact on Character and Appearance of the area	10
Residential Amenity	13
Highways & Parking	13
Ecology	14
Conclusion.....	14

Appendix A – Court of Appeal Judgement - Michael Mansell v Tonbridge and Malling Borough Council [2017]

Appendix B – Approved Drawing Pack for Application PL/2025/03227

INTRODUCTION

- 1.1 This Statement has been prepared by Atlas Planning Group in support of a planning application to erect a new dwelling at Manor Farm House.
- 1.2 This Statement seeks to demonstrate that the proposed development should be considered acceptable, as it meets both local and national planning policy and other material considerations which must be given significant weight in line with Case Law.
- 1.3 In particular, the recent approval of a new agricultural barn on the site represents a valid fallback position and this proposal would involve no more harm than what has already been approved at the site.

SITE DESCRIPTION

- 2.1 The application site relates to existing agricultural/equestrian land that surrounds Manor Farm House. The land is accessed via a point on Grimstead Road, which has a separate spur off to Manor Farm House.



Figure 1: Access to the application site (right) and Manor Farm House (left)

- 2.2 The land is positioned to the south of Manor Farm House and is situated within the village of East Grimstead. It is screened by well-established vegetation and trees particularly to the west of the site.
- 2.3 The dwelling known as Wellmead Barn is adjacent to the site entrance and a collection of several other properties are in close proximity.



Figure 2: Site photograph from the access



Figure 3: Grimstead Road showing the existing hedgerow screening along the site boundary



Figure 4: Existing site photograph

PLANNING HISTORY

APPEAL REF: APP/Y3940/W/18/3199876

3.1 In December 2018, an appeal was dismissed for the erection of detached dwelling (access and layout only. All other matters reserved) following the refusal of application 17/12401/OUT. The dwelling was positioned at the south-western corner of the site.

3.2 This application site relates to a different area, where there is no fallback position for an agricultural barn to be erected. Furthermore, the appeal was not considered during the context of the NPPF's tilted balance applying and at the time, full weight could be given to policies for the supply of housing. This is no longer the case.

APPLICATION PL/2021/09992

3.3 In December 2021, planning permission was granted for the erection of a two-storey extension and a single storey side extension at Manor Farm House. This application has not been implemented.

APPLICATION PL/2023/05974

3.4 In March 2024, planning permission was granted for a detached garage & garden store with ancillary accommodation. The application remains extant.

APPLICATION PL/2025/03227

3.5 In September 2025 a planning application was approved that permitted the change of use of land from agriculture to a mixed use of equestrian/agriculture and the erection of a barn/stable block (providing 141.5sq.m). Although not yet implemented, the permission remains a valid fallback and is therefore a material consideration to this application. The importance of fallback positions and relevant Case Law is referred to later in this Statement.

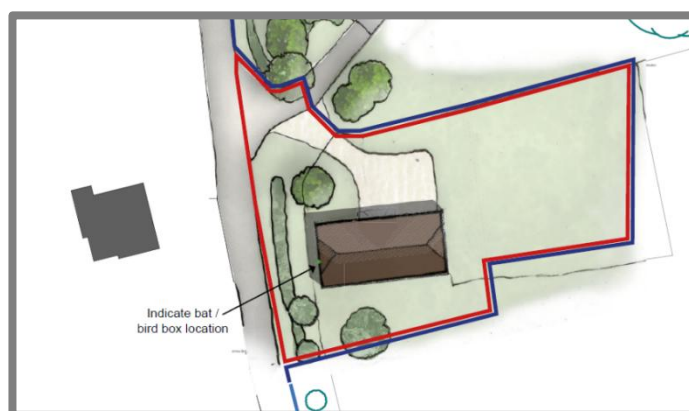


Figure 5: Site Plan of approved barn application

THE PROPOSAL

- 4.1 The proposal seeks planning permission for the erection of a residential dwelling, together with creation of a parking area, landscaping and associated works.
- 4.2 The building takes the identical size and siting of the recently approved agricultural barn and is located at the southern end of the wider Manor Farm House. There is therefore no increased impact over and above what has already been deemed acceptable.
- 4.3 The new building is also of a very similar design to the approved barn, with the same materials being used, and the addition of suitable fenestration. Materials would include:
- Dark stained feather edged timber weatherboarding.
 - Natural clay tiled roofs with bonnet hips and tiled valleys.
 - Cast aluminium rainwater goods in black.
 - A warm red brick up to DPC level.

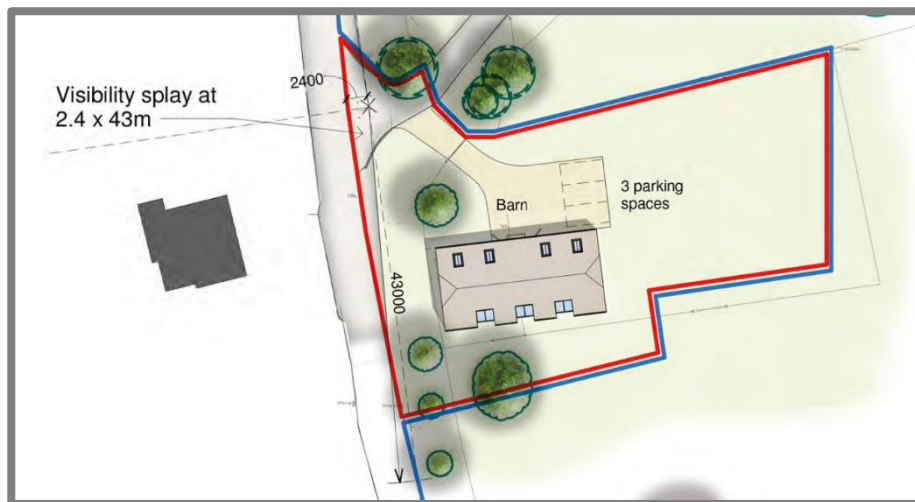


Figure 6: Proposed Site Plan

PLANNING CONSIDERATIONS

- 5.1 Wiltshire Council's Core Strategy (2015) is the Council's primary Development Plan Document, and the starting point for determining planning decisions, in accordance with Section 38(6) of the Planning and Compulsory Purchase Act 2004.
- 5.2 The National Planning Policy Framework (NPPF) (2024) provides a national tier of policy and decision-making guidance for the planning system and forms a material consideration for planning decisions.
- 5.3 The policy and guidance contained within the statutory Development Plan Documents and all other relevant material considerations have been reviewed to see if the proposal is an appropriate form of development for the application site.
- 5.4 At the heart of the NPPF is a presumption in favour of sustainable development, Paragraph 11 of the NPPF requires proposals that accord with the Development Plan to be approved without delay.
- 5.5 The NPPF (paragraph 49) also confirms that weight can be given to policies in emerging plans. The more advanced the Plan, the greater weight can be afforded to its policies. The Emerging Wiltshire Local Plan (Regulation 19) has now been submitted to the SoS for examination and therefore can carry increasing weight as it advances through the plan making process.

PRINCIPLE OF DEVELOPMENT

- 5.6 The Settlement and Delivery Strategies of the Core Strategy are designed to ensure new development fulfils the fundamental principles of sustainability, as advocated in the NPPF. Core Policy 1 of the Wiltshire Core Strategy sets out the 'Settlement Strategy', and identifies four tiers of settlements - Principal Settlements, Market Towns, Local Service Centres, and Large and Small Villages. Only the Principal Settlements, Market Towns, Local Service Centres and Large Villages have settlement boundaries.
- 5.7 Core Policy 2 of the Wiltshire Core Strategy sets out the 'Delivery Strategy'. It identifies the scale of growth appropriate within each settlement tier, stating that within the limits of development, as defined on the policies map, there is a presumption in favour of sustainable development at the Principal Settlements, Market Towns, Local Service Centres and Large Villages.

5.8 The application site is positioned within East Grimstead, which is categorised as a 'Small Village'. Core Policy 1 states that development at Large and Small Villages will be limited to that needed to help meet the housing needs of settlements and to improve employment opportunities, services and facilities.

5.9 Although there is a conflict with the fact the site would not constitute 'infill', there are three fundamental material considerations that result in the planning balance remaining strongly in favour of granting permission and that fully justify a departure from the Development Plan.

1) Housing Land Supply

5.10 Wiltshire Council cannot demonstrate a 5-year housing land supply. In fact, they have a substantial shortfall resulting in the tilted balance being engaged. As a result, permission must be granted unless it can be proven that any adverse impacts both significantly and demonstrably outweigh the benefits of doing so.

5.11 In accordance with the tilted balance (paragraph 11d of the NPPF), the lack of housing land supply also means that full weight cannot currently be afforded to the Core Strategy policies relevant to the supply of housing, for example the conflict with the infill policy. The conflict is further diminished by the two points set out below.

2) The approved barn application as a fallback position

5.12 Case Law is clear on the role fallback positions play in determining planning applications. When considering Tonbridge and Malling Borough Council's decision to give a fallback position great weight to a planning decision for the replacement of four dwellings approved but not yet converted under permitted development, a Court of Appeal judgement outlined that:

"The Council was entitled to accept that there was a real prospect of the fall back development being implemented, and to give the weight it evidently did to that fall back as a material consideration. In doing so, it made no error of law" (Michael Mansell v Tonbridge and Malling Borough Council [2017] EWCA Civ 1314) (**Appendix A**).

5.13 The Court of Appeal Judgement clarified that the relevant law as to "real prospect" of a fall-back development being implemented. The basic principle is that "... for a prospect to be a real prospect, it does not have to be probably or likely: a possibility will suffice". They continue that, in every case, "the real

prospect” will depend, for example, on planning permission having been granted for development, or there being a firm design for the alternative scheme or on the landowner or development having said precisely how he would make use of any permitted development rights available to him under the GPDO.

5.14 The Court of Appeal decision emphasised that the Planning Officer was correct in highlighting that four residential units, albeit of a different form and type to the proposed, could be achieved by way of a fallback development, through the use of permitted development. Moreover, the Officer was right in reminding Committee Members that the Council had to consider what could be achieved *“using permitted development rights for alternative forms of development”*.

5.15 The Court of Appeal is, therefore, clear that fallback positions need not be highly likely but there should be *‘real possibility’* of the development being undertaken.

5.16 In this case, should the current application fail, there is a realistic prospect of the applicants constructing the approved agricultural barn. The applicants could then apply for the conversion of the building to a dwelling.

5.17 By the time the building is built it would be likely that the emerging Policy 82 (Housing in the Countryside) would apply, which, as drafted is quite flexible in terms allowing the conversion of rural buildings to dwellings. There would be no requirement to discount other uses prior to residential being considered acceptable.

5.18 In such cases where there is a greater than theoretical possibility that the fallback position would be implemented, Officers are only assessing if the proposed dwelling would result in any significant impacts over and above the permitted scheme.

3) No increased harm on the surrounding area/landscape when compared to the extant barn

5.19 This point is discussed further below, but there will be no increased impact on the surroundings over and above what could already occur if the extant permission were to be implemented. The height, massing and bulk of the proposal has already been deemed acceptable.

5.20 Accordingly, the principle of development should be considered acceptable, subject to compliance with other relevant policies which are assessed below.

IMPACT ON CHARACTER AND APPEARANCE OF THE AREA

- 5.21 Core Policy 51 requires development to protect, conserve and where possible enhance landscape character and must not result in any harmful impact. It also requires proposals to demonstrate that landscape character is conserved and where possible enhanced through sensitive design, landscape mitigation and enhancement measures.
- 5.22 Core Policy 57 requires a high standard of design in all new developments whilst core policy 51 states that development should protect, conserve and where possible enhance landscape character and must not have harmful impact upon landscape character.
- 5.23 The application site is positioned in a Special Landscape Area. Paragraph 7.9 of the Salisbury District Local Plan (adopted June 2003), which provides supporting text to saved Policy C6, states that whilst generally not of as such high quality as within National Landscapes, some areas are considered worthy of being preserved. Consequently, in accordance with saved Policy C6, development proposals are required to be sympathetic and appropriate to the landscape, having regard to scale, siting, landscaping and design.
- 5.24 However, it should be noted that this 'blanket' designation for all areas in the former Salisbury District that are not covered by the National Landscape is due to be deleted as part of the Emerging Local Plan Review as the Council consider that other policies can suitably assess impact on the area and landscape.
- 5.25 Notwithstanding the above, the site is well screened by existing vegetation and the photographs below demonstrate that the property would be an acceptable addition to the site, as previous Officers also found (given the application for the barn was approved).



Figure 7: Grimstead Road view (facing south towards the site with the access on the left)



Figure 8: Grimstead Road view (application site directly behind hedgerow and trees)



Figure 9: View from further along Grimstead Road (facing north with application site on the right)

5.26 Additionally, the building has been designed to a high standard, utilising materials which reflect the vernacular and its agricultural use. Indeed, the use of dark timber weatherboarding and clay tiles respects other houses in the local area and reinforces local distinctiveness. The proposed materials are the same as the approved barn apart from the fenestration details (for comparison the approved drawings are included at Appendix B).



Figure 10: Approved Elevations



Figure 11: Proposed Elevations

5.27 The Officer Report for the approved barn agrees with this assessment and states,

“Following amendments to the scale and design of the barn/stable block, officers consider it to be appropriate for the site and the proposal would not result in any detrimental implications for the character of the area in loss of light or any overbearing nature, specifically to the neighbouring property, Wellmead Barn”.

5.28 As the principle of a building of this size and scale has already been assessed by Officers and deemed acceptable, and the fact the proposal is high quality and well screened by boundary vegetation, the proposed building will not have an unacceptable impact over and above what has already been approved at the site. It would therefore accord with Core Policy 57, 51 and saved Policy C6.

RESIDENTIAL AMENITY

- 5.29 Core Strategy Policy 57 '*Ensuring High Quality Design & Space Shaping*' requires development to ensure the impact on the amenities of existing occupants/neighbours is acceptable and ensure that appropriate levels of amenity are achievable within the development itself.
- 5.30 Given the orientation, design, placement of windows, separation distance and intervening vegetation, there would not be any impact on neighbouring amenity. Therefore, the proposal is considered to be in accordance with CP57.

HIGHWAYS & PARKING

- 5.31 Wiltshire Core Policy 60 seeks to help reduce the need to travel, particularly by car, and support and encourage the sustainable, safe and efficient movement of people and goods within and through Wiltshire through a series of initiatives and together with Core Policy 62 seeks to mitigate any adverse impact on the transport network on transport users, local communities and the environment.
- 5.32 Highways raised no objection to the recent barn application and the access is deemed suitable for 1 residential dwelling. Three parking spaces are marked on the site plan which accords with the requirements set out in the Wiltshire Transport Strategy. There is also ample space for turning within the site to allow vehicles to exit in forward gear.
- 5.33 The Applicant would also agree to an electric charging point to be conditioned and installed prior to the dwelling being occupied. This would ensure that future occupiers have an option to travel more sustainably.
- 5.34 For these reasons, the proposal is considered acceptable on highway grounds.

ECOLOGY

- 5.35 Core Policy 50 states that all development proposals shall incorporate appropriate measures to avoid and reduce disturbance of sensitive wildlife species and habitats throughout the lifetime of the development.
- 5.36 The application is supported by a Preliminary Ecological Appraisal and Biodiversity Net Gain Report, both of which have been prepared by Pro Vision, to ensure that no protected species are harmed and BNG targets are achieved.
- 5.37 *The PEA confirms that the existing stables have negligible potential to support bats and no further surveys are required. The area is also confirmed as unsuitable for great crested newts. Overall, the development will provide ecological enhancement in line with policy to secure net gains on the site, including an integrated bat or bird box. It is also recommended that any new planting within any landscaping scheme should include native species.*
- 5.38 The BNG report sets out that due to the residential nature of the project, off site habitat will be enhanced to achieve a 11.66% gain in habitat units and an 11.13% net gain in hedgerow units. The area to be used for this off-site enhancement is the grassland to the south of the site (which is also owned by the Applicants and can therefore be secured via a legal agreement).

CONCLUSION

- 6.1 This application seeks planning permission for the erection of barn style dwelling in the identical location and of the same size of the barn approved under application PL/2025/03227.
- 6.2 The Council cannot not demonstrate a 5-year housing land supply and so full weight cannot be afforded to the housing policies, such as the infill policy. Furthermore, this site has a valid fallback position where there is a real possibility the Applicants could build the barn and then seek for it to be converted to a dwelling, resulting in the same outcome to that proposed here (i.e. a residential dwelling on site).
- 6.3 Given there is no increased harm associated with this proposal, over and above what has already been approved, together with the provision of BNG on land to the south of the site (also owned by the Applicants) the planning balance remains strongly in favour of granting permission.
- 6.4 For these reasons, we commend the proposal to you.

A



Neutral Citation Number: [2017] EWCA Civ 1314

Case No: C1/2016/4488

IN THE COURT OF APPEAL (CIVIL DIVISION)
ON APPEAL FROM THE ADMINISTRATIVE COURT
PLANNING COURT
MR JUSTICE GARNHAM
[2016] EWHC 2832 (Admin)

Royal Courts of Justice
Strand, London, WC2A 2LL

Date: 8 September 2017

Before:

The Chancellor of the High Court
Lord Justice Lindblom
and
Lord Justice Hickinbottom

Between:

Michael Mansell

Appellant

- and -

Tonbridge and Malling Borough Council

Respondent

- and -

(1) Croudace Portland
(2) The East Malling Trust

Interested
Parties

Ms Annabel Graham Paul (instructed by **Richard Buxton Environmental and Public Law**)
for the **Appellant**

Mr Juan Lopez (instructed by **Tonbridge and Malling Borough Council Legal Services**)
for the **Respondent**

The interested parties did not appear and were not represented

Hearing date: 4 July 2017

**Judgment Approved by the court
for handing down
(subject to editorial corrections)**

Lord Justice Lindblom:

Introduction

1. Should the judge in the court below have quashed a local planning authority’s grant of planning permission for the redevelopment of the site of a large barn and a bungalow to provide four dwellings? That is what we must decide in this appeal. It is contended that the authority misdirected itself in considering a “fallback position” available to the landowner, and also that it misapplied the “presumption in favour of sustainable development” in the National Planning Policy Framework (“the NPPF”) – a question that can now be dealt with in the light of this court’s recent decision in *Barwood Strategic Land II LLP v East Staffordshire Borough Council* [2017] EWCA Civ 893.
2. The appellant, Mr Michael Mansell, appeals against the order of Garnham J., dated 10 November 2016, dismissing his claim for judicial review of the planning permission granted on 13 January 2016 by the respondent, Tonbridge and Malling Borough Council, for development proposed by the first interested party, Croudace Portland, on land owned by the second interested party, the East Malling Trust, at Rocks Farm, The Rocks Road, East Malling. The proposal was to demolish the barn and the bungalow on the land and to construct four detached dwellings, with garages and gardens. Mr Mansell lives in a neighbouring property, at 132-136 The Rocks Road – a grade II listed building. He was an objector.
3. It was common ground that the proposal was in conflict with the development plan. Rocks Farm is outside the village of East Malling to its south-east, within the “countryside” as designated in the Tonbridge and Malling Borough Core Strategy. The site of the proposed development extends to about 1.3 hectares. The barn, about 600 square metres in area, had once been used to store apples. The bungalow was lived in by a caretaker. The application for planning permission came before the council’s Area 3 Planning Committee on 7 January 2016. In his reports to committee the council’s planning officer recommended that planning permission be granted, and that recommendation was accepted by the committee. The officer guided the members on the “fallback position” that was said to arise, at least partly, through the “permitted development” rights for changes of use from the use of a building as an agricultural building to its use as a dwelling-house, under Class Q in Part 3 of Schedule 2 to the Town and Country Planning (General Permitted Development) (England) Order 2015 (“the GPDO”).
4. Mr Mansell’s challenge to the planning permission attacked the officer’s approach to the “fallback position” and his assessment of the proposal on its planning merits. Garnham J. dismissed the claim for judicial review on all grounds. Permission to appeal was granted by McCombe L.J. on 21 February 2017.

The issues in the appeal

5. The appeal raises three main issues:
 - (1) whether the council correctly interpreted and lawfully applied the provisions of Class Q in the GPDO (ground 1 in the appellant’s notice);

- (2) whether the council was entitled to accept there was a real prospect of the fallback development being implemented (ground 2); and
- (3) whether the council misunderstood or misapplied the “presumption in favour of sustainable development” (ground 3).

Did the council correctly interpret and lawfully apply the provisions of Class Q?

6. When the council determined the application for planning permission the permitted development rights under Class Q were in these terms, so far is relevant here:

“Q. Permitted development

Development consisting of –

- (a) a change of use of a building and any land within its curtilage from a use as an agricultural building to a use falling within Class C3 (dwellinghouses) of the Schedule to the Use Classes Order; and
- (b) building operations reasonably necessary to convert the building referred to in paragraph (a) to a use falling within Class C3 (dwellinghouses) of that Schedule.

Q.1 Development not permitted

Development is not permitted by Class Q if –

- ...
 - (b) the cumulative floor space of the existing building or buildings changing use under Class Q within an established agricultural unit exceeds 450 square metres;
 - (c) the cumulative number of separate dwellinghouses developed under Class Q within an established agricultural unit exceeds 3;
- ...
 - (g) the development would result in the external dimensions of the building extending beyond the external dimensions of the existing building at any given point;
 - (h) the development under Class Q (together with any previous development under Class Q) would result in a building or buildings having more than 450 square metres of floor space having a use falling within Class C3 (dwellinghouses) of the Schedule to the Use Classes Order;
-”

The permitted development rights under Class Q are subject to several “Conditions” in paragraph Q.2, none of them controversial here.

7. In section 6 of his main report to committee for its meeting on 7 January 2016 the officer dealt at length with the “Determining Issues”. In discussing those issues he considered the “fallback position” in paragraphs 6.14 to 6.19:

“6.14 In practical terms for this site, the new permitted development rights mean that the existing agricultural barn could be converted into three residential units. Some representations point out that only a proportion of the barn could be

converted in such a manner (up to 450sqm) but the remainder – a small proportion in terms of the overall footprint – could conceivably be left unconverted and the resultant impacts for the site in terms of the amount of residential activity would be essentially the same. The building could be physically adapted in certain ways that would allow for partial residential occupation and the extensive area of hardstanding which exists between the building and the northern boundary could be used for parking and turning facilities.

- 6.15 The existing bungalow within the site could be replaced in accordance with policy CP14 with a new residential building provided that it was not materially larger than the existing building. Such a scenario would, in effect, give rise to the site being occupied by a total of four residential units albeit of a different form and type to that proposed by this application. This provides a realistic fallback position in terms of how the site could be developed.
- 6.16 I appreciate that discussion concerning realistic ‘fallback’ positions is rather complicated but, in making an assessment of any application for development, we are bound to consider what the alternatives might be for a site: in terms of what could occur on the site without requiring any permission at all (historic use rights) or using permitted development rights for alternative forms of development.
- 6.17 In this instance a scheme confined to taking advantage of permitted development would, in my view, be to the detriment of the site as a whole in visual terms. Specifically, it would have to be developed in a contrived and piecemeal fashion in order to conform to the requirements of the permitted development rights, including the need to adhere to the restrictions on the floor space that can be converted using the permitted development rights.
- 6.18 I would also mention that should the applicant wish to convert the entire barn for residential purposes, above the permitted development thresholds, such a scheme (subject to detailed design) would wholly accord with adopted policy. Again, this provides a strong indicator as to how the site could be developed in an alternative way that would still retain the same degree of residential activity as proposed by the current application but in a more contrived manner and with a far more direct physical relationship with the nearest residential properties.
- 6.19 The current proposal therefore, in my view, offers an opportunity for a more comprehensive and coherent redevelopment of the site as opposed to a more piecemeal form of development that would arise should the applicant seek to undertake to implement permitted development rights.”
8. For Mr Mansell, Ms Annabel Graham Paul submitted to us, as she did to the judge, that the officer’s advice in those six paragraphs betrays a misunderstanding of the provisions of Class Q in the GPDO, in particular sub-paragraphs Q.1(b) and Q.1(h). She argued that the restriction to 450 square metres in sub-paragraph Q.1(b) applies to the total floor space of the agricultural building or buildings in question, not to the floor space actually “changing use”. Before the judge, though not in her submissions in this court, Ms Graham Paul sought to bolster that contention with a passage in an inspector’s decision letter

relating to a proposal for development on a site referred to by the judge as “Mannings Farm”. The inspector had observed that “[the] floor space of the existing building ... far exceeds the maximum permitted threshold, of 450 sq m, as set out in [sub-paragraph] Q.1(b)”, and that “the intention is to reduce the size of the building as part of the proposal but Q.1(b) clearly relates to existing floorspace and there is no provision in the GPDO for this to be assessed on any other basis”.

9. Garnham J. rejected Ms Graham Paul’s argument. In paragraph 30 of his judgment he said:

“30. In my judgment this construction of paragraph Q.1(b) fails because it disregards the definition section of the Order. The critical expression in subparagraph (b) is “*the existing building or buildings*”. Paragraph 2 of the Order defines “*building*” as “*any part of a building*”. Accordingly, the paragraph should be read as meaning “*the cumulative floor space of the existing building or any part of the building changing use ...*”. If that is right, it is self-evident that the limit on floor space relates only to that part of the building which is changing use.”

10. The judge found support for that conclusion in several inspectors’ decisions, one of them a decision on proposed development at Bennetts Lane, Binegar in Somerset. In correspondence in that case the Department for Communities and Local Government had pointed to the definition of a “building” in the “Interpretation” provisions in paragraph 2 of the GPDO. Because that definition included “any part of a building”, their view was that “in the case of a large agricultural building, part of it could change use ... and the rest remain in agricultural use” (paragraph 32 of the judgment). However, as was accepted on both sides in this appeal, the court must construe the provisions of the GPDO for itself, applying familiar principles of statutory interpretation.

11. In paragraph 34 of his judgment Garnham J. said this:

“34. Ms Graham Paul contends that that construction of subparagraph (b) means that it adds nothing to subparagraph (h). I can see the force of that submission and, as a matter of first principle, statutory provisions should be construed on the assumption that the draftsman was intending to add something substantive by each relevant provision. Nonetheless, giving the interpretation section its proper weight, I see no alternative to the conclusion that Class Q imposes a floor space limit on those parts of the buildings which will change use as a result of the development. In those circumstances, I reject the Claimant's challenge to the Officer's construction of the Class Q provisions in the 2015 Order.”

12. Ms Graham Paul submitted that this interpretation of the relevant provisions would render sub-paragraph Q.1(b) of Class Q redundant, because sub-paragraph Q.1(h) already limits the residential floor space resulting from the change of use under Class Q to a maximum of 450 square metres. The statutory provisions for permitted development rights in the GPDO ought to be interpreted consistently. The interpretation favoured by the judge, submitted Ms Graham Paul, depends on reading into sub-paragraph Q.1(b) the additional words “any part of a building” after the words “the existing building or buildings”, which, she said, is wholly unnecessary. Statutory provisions ought to be construed on the

assumption that the draftsman was intending to add something of substance in each provision. The judge's interpretation offends that principle, said Ms Graham Paul, because it would, in effect, subsume sub-paragraph Q.1(b) into sub-paragraph Q.1(h). Only her interpretation of sub-paragraph Q.1(b) would enable sub-paragraph Q.1(h) to add something of substance to the provisions of Class Q. And in principle, Ms Graham Paul argued, it makes good sense to prevent, without an express grant of planning permission, the partial conversion of large agricultural buildings to accommodate residential use, leaving other parts of the building either in active agricultural use or simply vacant.

13. Ms Graham Paul sought to reinforce these submissions by pointing to other provisions of the GPDO where similar wording is used: Class M, which provides permitted development rights for changes of use of buildings in retail or betting office or pay day loan shop use to Class C3 use, and states in sub-paragraph M.1(c) that development is not permitted if "the cumulative floor space of the existing building changing use under Class M exceeds 150 square metres"; and Class N, which provides permitted development rights for changes of use from specified sui generis uses, including use as an amusement arcade or centre, and use as a casino, to Class C3 use, and states in sub-paragraph N.1(b) that development is not permitted if "the cumulative floor space of the existing building changing use under Class N exceeds 150 square metres".
14. I cannot accept Ms Graham Paul's argument. I think the judge's understanding of Class Q was correct. The provisions of Class Q relating to the scope of permitted development rights should be given their literal meaning. When this is done, they make perfectly good sense in their statutory context and do not give rise to any duplication or redundancy.
15. The focus here is on the provisions as to development that is "not permitted" under paragraph Q.1, and in particular the provisions of sub-paragraphs Q.1(b) and Q.1(h). Sub-paragraph Q.1(b) establishes the "cumulative floor space of the existing building or buildings" that is "changing use under Class Q ...". The limit on such "cumulative floor space ..." is 450 square metres. This restriction is stated to be a restriction on the change of use, not on the size of the building or buildings in which the change of use occurs. Sub-paragraph Q.1(b) relates to a single act of development in which the building in question, or part of it, is "changing use". The floor space limit set by it relates not to the total floor space of the building or buildings concerned. It relates, as one would expect, to the permitted development rights themselves, which apply to the "cumulative" amount of floor space actually "changing use under Class Q". The use of the word "cumulative" in this context – as elsewhere in the GPDO – is perfectly clear. It connotes, in relevant circumstances, the adding together of separate elements of floor space within a building or buildings, or, again in relevant circumstances, a single element of floor space, which in either case must not exceed 450 square metres. The total floor space of the building or buildings concerned may itself be more than 450 square metres. But the cumulative amount of floor space whose use is permitted to be changed within that total floor space must not exceed 450 square metres.
16. This interpretation of sub-paragraph Q.1(b) avoids arbitrary consequences in the application of the permitted development rights under Class Q. It does not make the availability of those rights for a qualifying "agricultural building" depend on the total floor space of the building itself. It would not, therefore, create a situation in which the permitted development rights under Class Q would be available for a building whose total floor space was 450 square metres, but not for a building with a floor space of 451 square

metres or an area greater than that. If the consequence is that the permitted development rights, when fully used, would result in a building partly in use as a dwelling-house and partly still in agricultural use, that is an outcome contemplated by the GPDO. I see no difficulty in that.

17. Had the draftsman intended to confer permitted development rights under Class Q only to a building or buildings whose total floor space was not more than 450 square metres, the relevant provision would have been framed differently. There would have been no need to use the word “cumulative” or some other such word. The provision would simply have stated, for example, “the total floor space of the existing building or buildings within an established agricultural unit in which the change of use under Class Q is being undertaken does not exceed 450 square metres”. But that is not what sub-paragraph Q.1(b) says, or, in my view, what it means.
18. Nor can I see how an interpretation of sub-paragraph Q.1(b) in which the restriction of 450 square metres applies not to the floor space actually changing use but to the total floor space of the building or buildings in which the change of use is taking place can be reconciled with the definition of “building” in paragraph 2 of the GPDO as including “part of a building”. Unless one disapplies that part of the definition of a building to sub-paragraph Q.1(b), one must read that provision as meaning “the cumulative floor space of the existing building or buildings or part of a building changing use under Class Q ... exceeds 450 square metres” (my emphasis). That understanding of sub-paragraph Q.1(b) would not sit happily with the concept that the restriction of 450 square metres applies not to the floor space changing use but to the total floor space of the building itself.
19. My interpretation of sub-paragraph Q.1(b) does not leave sub-paragraph Q.1(h) redundant. Sub-paragraph Q.1(h) achieves a different purpose. It prevents, for example, a change of use as “permitted development” in an agricultural building of which part is already in Class C3 use, or an aggregation of successive changes of use through separate acts of development, that would result in more than 450 square metres of floor space in a building or buildings being in Class C3 use. Neither of those outcomes would necessarily be prevented by sub-paragraph Q.1(b).
20. Finally, there is nothing in the provisions of Class M and Class N, or in any other provision of the GPDO, to suggest a different understanding of Class Q. The provisions in sub-paragraphs M.1(c) and N.1(b) also contain the word “cumulative” in referring to the floor space “changing use”, not to the total floor space of the “existing building or buildings” in which the change of use is taking place. And in both Class M and Class N the draftsman has also included a provision – respectively in sub-paragraphs M.1(d) and N.1(c) – stating that “the development (together with any previous development under [the relevant class]) would result in more than 150 square metres of floor space in the building having changed use under [the relevant class]”. Although we are not deciding those questions, it seems to me that the same analysis would hold good for those provisions too.
21. In my view, therefore, the officer did not misrepresent the permitted development rights under Class Q in his advice to the committee on the “fallback position”. The provisions of Class Q were correctly interpreted and lawfully applied.

Was the council entitled to accept that there was a real prospect of the fallback development being implemented?

22. Garnham J. accepted that the council was entitled to conclude that there was a “realistic” fallback. In paragraphs 36 and 37 of his judgment he said:

“36. In paragraph 6.15 of the report the Officer concluded that the fall back position was “realistic”. In my judgment he was entitled so to conclude. The evidence establishes that there had been prior discussions between the Council and the Planning Agent acting for the East Malling Trust who owns the site. It was crystal clear from that contact that the Trust were intending, one way or another to develop the site. Alternative proposals had been advanced seeking the Council’s likely reaction to planning applications. It is in my view wholly unrealistic to imagine that were all such proposals to be turned down the owner of the site would not take advantage of the permitted development provided for by Class Q to the fullest extent possible.

37. It was not a precondition to the Council’s consideration of the fall back option that the interested party had made an application indicating an intention to take advantage of Class Q. There was no requirement that there be a formulated proposal to that effect. The officer was entitled to have regard to the planning history which was within his knowledge and the obvious preference of the Trust to make the most valuable use it could of the site.”

23. The judge accepted the submission of Mr Juan Lopez for the council that the committee did not have to ignore fallback development that included elements for which planning permission would be required and had not yet been granted. He noted that “[the] building could be converted, so as to provide dwelling houses limited in floor space to 450m² by the construction of internal walls without using the whole of the internal space of the barn” (paragraph 40). And he went on to say (in paragraph 41):

“41. In my judgment therefore, it would have been unrealistic to have concluded that, were the present application for permission to be rejected, the interested party would do nothing to develop this site. On the contrary it was plain that development was contemplated and that some development could have taken place pursuant to Class Q. The Council was entitled to have regard to the fact that there might be separate applications for permission in respect of some elements of the scheme and to advise that appropriate regard must be had to material planning considerations including the permitted development fall back position. Accordingly I reject the second element of the Claimant's challenge on ground 1.”

24. Ms Graham Paul criticized the judge’s approach. She said it would enable permitted development rights under the GPDO to be relied on as a fallback even where there was no evidence that the landowner or developer would in fact resort to such development. The judge did not consider whether the council had satisfied itself that there was a “real prospect” of the fallback development being implemented (see the judgment of Sullivan L.J. in *Samuel Smith Old Brewery (Tadcaster) v Secretary of State for Communities and Local Government* [2009] J.P.L. 1326, at paragraph 21). The “real prospect”, submitted Ms Graham Paul, must relate to a particular fallback development contemplated by the

landowner or developer, not merely some general concept of development that might be possible on the site. Only a specific fallback makes it possible for a comparison to be made between the planning merits of the development proposed and the fallback development. The relevance of a fallback depends on there being a “finding of actually intended use as opposed to a mere legal or theoretical entitlement” (see the judgment of Mr Christopher Lockhart-Mummery Q.C., sitting as a deputy judge of the High Court, in *R. v Secretary of State for the Environment and Havering London Borough Council, ex parte P.F. Ahern (London) Ltd.* [1998] Env. L.R. 189, at p.196).

25. Ms Graham Paul said there was nothing before the council to show that either the East Malling Trust or Croudace Portland contemplated the site being developed in the way the officer described in his report. On the contrary, the conversion of the barn for residential use – as opposed to its demolition and replacement with new dwellings – seems to have been regarded as impracticable or uneconomic. The East Malling Trust’s planning consultant, Broadlands Planning Ltd., had submitted a “Planning Statement” to the council in December 2013, seeking the council’s advice before the submission of an application for planning permission. In that document two possible schemes for the site were referred to (at paragraph 26). Neither could have been achieved using permitted development rights. One involved the retention of the barn and its conversion to four dwelling-houses, the other a “wholesale redevelopment of the site”, perhaps with the replacement of the bungalow, to create five new dwellings. In a letter to Broadlands Planning Ltd. dated 30 January 2014 the council’s Senior Planning Officer, Ms Holland, said she was “not convinced that the proposal would result in the building being converted, but rather [that] large portions would be removed and a new building created”. And the East Malling Trust’s marketing agent, Smiths Gore, in a letter to potential developers dated 27 February 2014, suggested it was “unlikely that a developer would contemplate the conversion of the Apple Store”. There was, said Ms Graham Paul, no other contemporaneous evidence to lend substance to the fallback scheme to which the officer referred in his report, and no evidence of the council trying to find out what, if anything, was actually contemplated. The evidence did not demonstrate a “real prospect” – as opposed to a merely “theoretical” prospect – of such a development being carried out. The judge should have recognized that the fallback development referred to in the officer’s report was not a material consideration.
26. I cannot accept that argument. In my view the officer did not misunderstand any principle of law relating to a fallback development. His advice to the members was sound.
27. The status of a fallback development as a material consideration in a planning decision is not a novel concept. It is very familiar. Three things can be said about it:
 - (1) Here, as in other aspects of the law of planning, the court must resist a prescriptive or formulaic approach, and must keep in mind the scope for a lawful exercise of planning judgment by a decision-maker.
 - (2) The relevant law as to a “real prospect” of a fallback development being implemented was applied by this court in *Samuel Smith Old Brewery* (see, in particular, paragraphs 17 to 30 of Sullivan L.J.’s judgment, with which the Master of the Rolls and Toulson L.J. agreed; and the judgment of Supperstone J. in *R. (on the application of Kverndal) v London Borough of Hounslow Council* [2015] EWHC 3084 (Admin), at paragraphs 17 and 42 to 53). As

Sullivan L.J. said in his judgment in *Samuel Smith Old Brewery*, in this context a “real” prospect is the antithesis of one that is “merely theoretical” (paragraph 20). The basic principle is that “... for a prospect to be a real prospect, it does not have to be probable or likely: a possibility will suffice” (paragraph 21). Previous decisions at first instance, including *Ahern* and *Brentwood Borough Council v Secretary of State for the Environment* [1996] 72 P. & C.R. 61 must be read with care in the light of that statement of the law, and bearing in mind, as Sullivan L.J. emphasized, “... “fall back” cases tend to be very fact-specific” (ibid.). The role of planning judgment is vital. And “[it] is important ... not to constrain what is, or should be, in each case the exercise of a broad planning discretion, based on the individual circumstances of that case, by seeking to constrain appeal decisions within judicial formulations that are not enactments of general application but are themselves simply the judge’s response to the facts of the case before the court” (paragraph 22).

- (3) Therefore, when the court is considering whether a decision-maker has properly identified a “real prospect” of a fallback development being carried out should planning permission for the proposed development be refused, there is no rule of law that, in every case, the “real prospect” will depend, for example, on the site having been allocated for the alternative development in the development plan or planning permission having been granted for that development, or on there being a firm design for the alternative scheme, or on the landowner or developer having said precisely how he would make use of any permitted development rights available to him under the GPDO. In some cases that degree of clarity and commitment may be necessary; in others, not. This will always be a matter for the decision-maker’s planning judgment in the particular circumstances of the case in hand.
28. In this case, in the circumstances as they were when the application for planning permission went before the committee, it was plainly appropriate, indeed necessary, for the members to take into account the fallback available to the East Malling Trust as the owner of the land, including the permitted development rights arising under Class Q in the GPDO and the relevant provisions of the development plan, in particular policy CP14 of the core strategy. Not to have done so would have been a failure to have regard to a material consideration, and thus an error of law.
29. That the East Malling Trust was intent upon achieving the greatest possible value from the redevelopment of the site for housing had by then been made quite plain. The “Planning Statement” of December 2013 had referred to two alternative proposals for the redevelopment of the site (paragraph 26), pointing out that both “[the] redevelopment and replacement of [the] bungalow” and “[the] conversion of the existing storage and packing shed” were “permissible in principle” (paragraph 35). The firm intention of the East Malling Trust to go ahead with a residential development was entirely clear at that stage.
30. In my view it was, in the circumstances, entirely reasonable to assume that any relevant permitted development rights by which the East Malling Trust could achieve residential development value from the site would ultimately be relied upon if an application for planning permission for the construction of new dwellings were refused. That was a simple and obvious reality – whether explicitly stated by the East Malling Trust or not. It was accurately and quite properly reflected in the officer’s report to committee. It is

reinforced by evidence before the court – in the witness statement of Mr Humphrey, the council’s Director of Planning, Housing and Environmental Health, dated 18 March 2016 (in paragraphs 6 to 24), in the witness statement of Mr Wilkinson, the Land and Sales Manager of Croudace Portland, also dated 18 March 2016 (in paragraphs 4 to 7), in the first witness statement of Ms Flanagan, the Property and Commercial Director of the East Malling Trust, dated 17 March 2016 (in paragraphs 4 to 6), and in Ms Flanagan’s second witness statement, dated 17 June 2016 (in paragraphs 2 to 5).

31. As Ms Flanagan says (in paragraph 2 of her second witness statement):

“2. At paragraph 6 of my first witness statement, I state that there was no doubt that the Trust would consider alternatives to the preferred scheme. To further amplify, the Trust (as a charitable body) is tasked with obtaining best value upon the disposal of its assets. A number of alternative uses were considered for the site, including industrial uses. However the Board was aware that a residential scheme of some type would provide the best value for the application land, even were that to include a conversion of the existing agricultural building.”

Ms Flanagan goes on to refer to Smiths Gore’s letter of 27 February 2014 (in paragraphs 4 and 5):

“4. ... This letter ... states that at that time [Smith Gore’s] opinion was that it was unlikely that a scheme of conversion would be contemplated by any developer. However, this letter pre-dated the permitted development rights that subsequently came into effect in April 2014. By the time the planning application had formally been submitted, these permitted development rights were in effect.

5. Had no other scheme proven acceptable in planning terms, and if planning permission had been refused for the development the subject of the planning application, the Trust would have built out a “permitted development” scheme to the fullest extent possible in order to realise the highest value for the land, in order to thereafter seek disposal to a developer.”

32. That evidence is wholly unsurprising. And it confirms the East Malling Trust’s intentions as they were when the council made its decision to grant planning permission in January 2016, by which time the current provisions for “permitted development” under Class Q of the GPDO had come into effect. It states the East Malling Trust’s position as landowner at that stage – as opposed to the view expressed by an officer of the council, and an opinion by a marketing agent in a letter to developers, almost two years before. It is consistent with what was being said on behalf of the East Malling Trust in its dealings with the council from the outset – in effect, that the site was going to be redeveloped for housing even if this had to involve the conversion and change of use of the barn to residential use. It reflects the fiduciary duty of the trustees. And it bears out what the council’s officer said about the “fallback position” in his report to committee.

33. I do not see how it can be said that the officer’s assessment of the “fallback position”, which the committee adopted, offends any relevant principle in the case law – in particular the concept of a “real prospect” as explained by Sullivan L.J. in *Samuel Smith Old*

Brewery. It was, in my view, a faithful application of the principles in the authorities in the particular circumstances of this case. It also demonstrates common sense.

34. The officer did not simply consider the fallback in a general way, without regard to the facts. He considered it in specific terms, gauging the likelihood of its being brought about if the council were to reject the present proposal. In the end, of course, these were matters of fact and planning judgment for the committee. But the officer's advice in paragraphs 6.14 to 6.19 of his report was, I believe, impeccable. He was right to say, in paragraph 6.14, that the "new permitted development rights" – under Class Q in the GPDO – would enable the barn to be converted into three residential units; in the same paragraph, that the building "could be physically adapted in certain ways that would allow for partial residential occupation ..."; and, in paragraph 6.15, that the bungalow "could be replaced in accordance with policy CP14 with a new residential building provided that it was not materially larger than the existing building". He was also right to say, therefore, that the site could be developed for "four residential units albeit of a different form and type to that proposed by this application". All of this was factually correct, and represented what the council knew to be so. It did not overstate the position. It went no further than the least that could realistically be achieved by way of a fallback development – through the use of permitted development rights under Class Q and an application for planning permission complying with policy CP14.
35. The officer also guided the committee appropriately in what he said about the realism of the "fallback position". At the end of paragraph 6.15 of his report he said that the fallback development he had described was "a realistic fallback position in terms of how the site could be developed". He was well aware of the need to take into account only a fallback development that was truly "realistic", not merely "theoretical". He came back, in paragraph 6.16, to the question of "realistic 'fallback' positions", again reminding the members that this was what had to be considered. He went on to acknowledge, rightly, that the council had to consider what could be achieved "using permitted development rights for alternative forms of development". The context for this advice was that in his view, as he said in paragraph 6.15, he was dealing with "a realistic fallback position". He went on in paragraph 6.17 to consider what "would" happen if a scheme taking advantage of permitted development rights came forward. And in paragraph 6.18 his advice was that a redevelopment involving the conversion of "the entire barn for residential purposes, above the permitted development thresholds ... would wholly accord with adopted policy". That was a legally sound planning judgment. The same may also be said of the officer's conclusion in paragraph 6.19, where he compared the proposal before the committee with the "more piecemeal form of development that would arise should the applicant seek to undertake to implement permitted development rights".
36. In short, none of the advice given to the council's committee on the "fallback position" can, in the particular circumstances of this case, be criticized. It was, I think, unimpeachable.
37. In my view, therefore, the council was entitled to accept that there was a "real prospect" of the fallback development being implemented, and to give the weight it evidently did to that fallback as a material consideration. In doing so, it made no error of law.

Was the judge right to conclude that the council did not misunderstand or misapply the “presumption in favour of sustainable development” in the NPPF?

38. Paragraph 14 of the NPPF states:

“14. At the heart of [the NPPF] is a presumption in favour of sustainable development, which should be seen as a golden thread running through both plan-making and decision-taking.

...

For decision-taking this means:

- approving development proposals that accord with the development plan without delay; and
- where the development plan is absent, silent or relevant policies are out-of-date, granting permission unless:
 - any adverse impacts of doing so would significantly and demonstrably outweigh the benefits, when assessed against the policies in [the NPPF] taken as a whole; or
 - specific policies in [the NPPF] indicate development should be restricted.”

39. In *Barwood v East Staffordshire Borough Council* this court stated its understanding of the policy for the “presumption in favour of sustainable development” in the NPPF, and how that presumption is intended to operate (see paragraphs 34 and 35 of my judgment). In doing so, it approved the relevant parts of the judgment of Holgate J. in *Trustees of the Barker Mill Estates v Secretary of State for Communities and Local Government* [2016] EWHC 3028 (Admin) (in particular paragraphs 126, 131, 136, and 140 to 143). Three simple points emerged (see paragraph 35 of my judgment). The first and second of those three points need not be set out again here. The third, however, is worth repeating – because it bears on the issue we are considering now. I shall emphasize the most important principle for our purposes here:

“ ...

- (3) When the section 38(6) duty is lawfully performed, a development which does not earn the “presumption in favour of sustainable development” – and does not, therefore, have the benefit of the “tilted balance” in its favour – may still merit the grant of planning permission. On the other hand, a development which does have the benefit of the “tilted balance” may still be found unacceptable, and planning permission for it refused This is the territory of planning judgment, where the court will not go except to apply the relevant principles of public law The “presumption in favour of sustainable development” is not irrebuttable. Thus, in a case where a proposal for the development of housing is in conflict with a local plan whose policies for the supply of housing are out of date, the decision-maker is left to judge, in the particular circumstances of the case in hand, how much weight should be given to that conflict. The absence of a five-year supply of housing land will not necessarily be conclusive in favour of the grant of planning permission. This is not a matter of law. It is a matter of planning judgment (see paragraphs 70 to

74 of the judgment in [*Crane v Secretary of State for Communities and Local Government* [2015] EWHC 425 (Admin)].”

40. The judgments in this court in *Barwood v East Staffordshire Borough Council* entirely supersede the corresponding parts of several judgments at first instance – including, most recently, *Reigate and Banstead Borough Council v Secretary of State for Communities and Local Government* [2017] EWHC 1562 (Admin). In those cases, judges in the Planning Court have offered various interpretations of NPPF policy for the “presumption in favour of sustainable development”, and have explained how, in their view, the presumption should work. There is no need for that to continue. After the decision of the Court of Appeal in *Barwood v East Staffordshire Borough Council*, it is no longer necessary, or appropriate, to cite to this court or to judges in the Planning Court any of the first instance judgments in which the meaning of the presumption has been considered.
41. The Planning Court – and this court too – must always be vigilant against excessive legalism infecting the planning system. A planning decision is not akin to an adjudication made by a court (see paragraph 50 of my judgment in *Barwood v East Staffordshire Borough Council*). The courts must keep in mind that the function of planning decision-making has been assigned by Parliament, not to judges, but – at local level – to elected councillors with the benefit of advice given to them by planning officers, most of whom are professional planners, and – on appeal – to the Secretary of State and his inspectors. They should remember too that the making of planning policy is not an end in itself, but a means to achieving reasonably predictable decision-making, consistent with the aims of the policy-maker. Though the interpretation of planning policy is, ultimately, a matter for the court, planning policies do not normally require intricate discussion of their meaning. A particular policy, or even a particular phrase or word in a policy, will sometimes provide planning lawyers with a “doctrinal controversy”. But even when the higher courts disagree as to the meaning of the words in dispute, and even when the policy-maker’s own understanding of the policy has not been accepted, the debate in which lawyers have engaged may turn out to have been in vain – because, when a planning decision has to be made, the effect of the relevant policies, taken together, may be exactly the same whichever construction is right (see paragraph 22 of my judgment in *Barwood v East Staffordshire Borough Council*). That of course may not always be so. One thing, however, is certain, and ought to be stressed. Planning officers and inspectors are entitled to expect that both national and local planning policy is as simply and clearly stated as it can be, and also – however well or badly a policy is expressed – that the court’s interpretation of it will be straightforward, without undue or elaborate exposition. Equally, they are entitled to expect – in every case – good sense and fairness in the court’s review of a planning decision, not the hypercritical approach the court is often urged to adopt.
42. The principles on which the court will act when criticism is made of a planning officer’s report to committee are well settled. To summarize the law as it stands:
 - (1) The essential principles are as stated by the Court of Appeal in *R. v Selby District Council, ex parte Oxton Farms* [1997] E.G.C.S. 60 (see, in particular, the judgment of Judge L.J., as he then was). They have since been confirmed several times by this court, notably by Sullivan L.J. in *R. (on the application of Siraj) v Kirklees Metropolitan Borough Council* [2010] EWCA Civ 1286, at paragraph 19, and applied in many cases at first instance (see, for example, the judgment of Hickinbottom J., as he then was, in *R. (on the application of*

Zurich Assurance Ltd., t/a Threadneedle Property Investments) v North Lincolnshire Council [2012] EWHC 3708 (Admin), at paragraph 15).

- (2) The principles are not complicated. Planning officers' reports to committee are not to be read with undue rigour, but with reasonable benevolence, and bearing in mind that they are written for councillors with local knowledge (see the judgment of Baroness Hale of Richmond in *R. (on the application of Morge) v Hampshire County Council* [2011] UKSC 2, at paragraph 36, and the judgment of Sullivan J., as he then was, in *R. v Mendip District Council, ex parte Fabre* (2000) 80 P. & C.R. 500, at p.509). Unless there is evidence to suggest otherwise, it may reasonably be assumed that, if the members followed the officer's recommendation, they did so on the basis of the advice that he or she gave (see the judgment of Lewison L.J. in *Palmer v Herefordshire Council* [2016] EWCA Civ 1061, at paragraph 7). The question for the court will always be whether, on a fair reading of the report as a whole, the officer has materially misled the members on a matter bearing upon their decision, and the error has gone uncorrected before the decision was made. Minor or inconsequential errors may be excused. It is only if the advice in the officer's report is such as to misdirect the members in a material way – so that, but for the flawed advice it was given, the committee's decision would or might have been different – that the court will be able to conclude that the decision itself was rendered unlawful by that advice.
- (3) Where the line is drawn between an officer's advice that is significantly or seriously misleading – misleading in a material way – and advice that is misleading but not significantly so will always depend on the context and circumstances in which the advice was given, and on the possible consequences of it. There will be cases in which a planning officer has inadvertently led a committee astray by making some significant error of fact (see, for example *R. (on the application of Loader) v Rother District Council* [2016] EWCA Civ 795), or has plainly misdirected the members as to the meaning of a relevant policy (see, for example, *Watermead Parish Council v Aylesbury Vale District Council* [2017] EWCA Civ 152). There will be others where the officer has simply failed to deal with a matter on which the committee ought to receive explicit advice if the local planning authority is to be seen to have performed its decision-making duties in accordance with the law (see, for example, *R. (on the application of Williams) v Powys County Council* [2017] EWCA Civ 427). But unless there is some distinct and material defect in the officer's advice, the court will not interfere.

43. Was the officer's advice to the members in this case flawed in that way? I do not think so.

44. In paragraph 6.1 of his report the officer said:

“6.1 As Members are aware, the Council in its role as Local Planning Authority is required to determine planning applications and other similar submissions in accordance with the Development Plan in force unless material considerations indicate otherwise. ... The NPPF and the associated [Planning Practice Guidance] are important material considerations.”

He went on to consider the relevant policies of the development plan, in particular policies CP11, CP12, CP13 and CP14 of the core strategy, and then advised the committee, in paragraph 6.6:

“6.6 With the above policy context in mind, it is clear that the proposal relates to new development outside the village confines (on land which is not defined as “previously developed” for the purposes of applying NPPF policy), is not part of a wider plan of farm diversification and is not intended to provide affordable housing as an exceptions site. Consequently, the proposed development falls outside of the requirements of these policies and there is an objection to the principle of the proposed development in the broad policy terms.”

and in paragraph 6.7:

“6.7 It is therefore necessary to establish whether any other material planning considerations exist that outweigh the policy objections to the scheme in these particular circumstances.”

45. In paragraph 6.8 the officer acknowledged, in the light of the relevant guidance in the Planning Practice Guidance, that “the policies contained in ... the NPPF are material considerations and must be taken into account”, and, in paragraph 6.9, that since the core strategy had been adopted in 2007 it was “necessary to establish how consistent the above policies are with the policies contained within the NPPF”. His advice in paragraphs 6.10 to 6.13 of his report was this:

“6.10 With this in mind, it must be noted that paragraph 49 of the NPPF states that applications for new housing development should be considered in the context of the presumption in favour of sustainable development. Paragraph 50 of the NPPF emphasises the importance of providing a wide choice of high quality homes, to widen opportunities for home ownership and create sustainable, inclusive and mixed communities. Paragraph 55 states that in order to promote sustainable development in rural areas, housing should be located where it will enhance or maintain the vitality of rural communities.

6.11 These criteria all demonstrate a clear government momentum in favour of sustainable development to create new homes and drive economic development. The proposed development would create four high quality new homes on the very edge of an existing village settlement.

6.12 A further indicator of such emphasis is borne out of the recent changes to the regime of permitted development rights set out by national government by the Town and Country Planning (General Permitted Development) Order 2015. This allows for far more development to take place without the need for planning permission from Local Authorities and generally provides a steer as to government’s thinking on how to boost the country’s economy through the delivery of new homes.

6.13 Such continued emphasis from government is a material consideration that must be balanced against the policy context set out in the TMBCS.”

46. I have already referred to the officer's advice on the "fallback position" in paragraphs 6.14 to 6.19 of his report. In paragraphs 6.20 to 6.42 he considered the planning merits of the proposal and its advantages by comparison with the fallback development, drawing the committee's attention to relevant policies both in the core strategy and in the NPPF. He advised that the design and density of the proposed development were acceptable and beneficial (paragraphs 6.20 to 6.23). In paragraph 6.24 he said:

"6.24 With these considerations in mind, particularly the emphasis contained within the NPPF concerning sustainable development generally, the impetus behind the provision of new homes, the benefits of removing existing structures and the permitted development "fallback" position, it is my view that, on balance, other material considerations can weigh in favour of the grant of planning permission."

47. He concluded that the effects of the development on the settings of listed buildings and the setting of East Malling Conservation Area would not be harmful (paragraphs 6.25 to 6.30). He also found the proposed arrangements for access to the site and for car parking acceptable (paragraphs 6.31 to 6.36). He advised that "... the existing barn could be partially converted and the existing access retained for use by those units which arguably could have a greater impact on amenity in terms of activity, noise and disturbance than the proposed development simply by virtue of the greater degree of proximity to the existing residential properties" (paragraph 6.33). He told the committee that in his view it "would be counterproductive to seek affordable housing contributions as this would merely limit the ability of the Trust to recycle funds to provide wider support for the Trust" (paragraph 6.37). And the loss of Grade 2 agricultural land was "not ... a justifiable reason to refuse planning permission ..." (paragraph 6.39).

48. The final paragraph of the officer's report is paragraph 6.42, where he said this:

"6.42 In conclusion, it is important to understand that the starting point for the determination of this planning application rests with the adopted Development Plan. Against that starting point there are other material planning considerations that must be given appropriate regard, not least the requirements set out within the NPPF which is an important material consideration and the planning and design of the proposal for the site in the context of the permitted development fallback position. The weight to attribute to each of those other material planning considerations, on an individual and cumulative basis, and the overall balance is ultimately a matter of judgement for the Planning Committee. My view is that the balance can lie in favour of granting planning permission."

49. In recording the argument on this issue in the court below, Garnham J. noted Ms Graham Paul's submission that "the presumption in favour of sustainable development set out in paragraph 14 of [the NPPF] was not operative" in this case – because the development plan was in place and up-to-date and the council was able to demonstrate a five-year supply of deliverable housing sites (paragraph 43 of the judgment). Ms Graham Paul had conceded that "sustainability may be capable of being a material consideration in considering a conflict with a development plan". What the officer had done in paragraph 6.10 of his report, said the judge, had been "to invite the committee to note the effect of paragraphs 49, 50 and 55 [of the NPPF]". It was not suggested that those paragraphs of the

NPPF had been misrepresented. Nor was it suggested that the officer had failed to point out that the proposed development “fell outside the local plan”; he had done that in paragraph 6.6 of his report. In those circumstances, said the judge, “it cannot sensibly be argued that the officer misled the committee in any material respect” (paragraph 47). The judge also rejected the submission that paragraphs 49, 50 and 55 of the NPPF were irrelevant. He observed that the NPPF “provides for a presumption in favour of sustainable development which it says should be seen “as a golden thread” running through decision-taking”. He added that “[the] weight to be given to those considerations in any given case is a matter for the planning authority but it cannot, at least on facts such as the present, be said that the underlying principle is irrelevant” (paragraph 48). He rejected the submission that the officer had not justified the departure from the development plan. The officer’s report, he said, “accurately and fairly sets out the competing considerations and it was a matter for the judgment of the planning authority how those considerations were resolved” (paragraph 49).

50. In the submissions they made to us at the hearing, though not in their respective skeleton arguments, both Ms Graham Paul and Mr Lopez recast their arguments in the light of what this court has now said about the “presumption in favour of sustainable development” in *Barwood v East Staffordshire Borough Council*, including the basic point that the presumption is contained solely in paragraph 14 of the NPPF (see paragraph 35 of my judgment in that appeal). They were right to do so.
51. It was common ground before us, as it was in the court below, that the “presumption in favour of sustainable development” did not apply to the proposal. And the council’s officer did not advise the committee that it did. As Ms Graham Paul acknowledged, the only reference to the “presumption in favour of sustainable development” in the officer’s report is in the first sentence of paragraph 6.10. But, she submitted, in view of what the officer said in that paragraph of the report, and also in paragraph 6.42, we should conclude that the committee took the presumption into account as a material consideration, which it ought it not to have done. Ms Graham Paul did not submit that the proposal was given the benefit of the so called “tilted balance”. But she argued that the effect of the officer’s advice was that the “presumption in favour of sustainable development” was one of the “requirements set out within the NPPF ...”, which the officer treated as “an important material consideration” and a significant factor weighing in favour of the proposal in the planning balance.
52. I disagree. In my view the argument fails on a straightforward reading of the officer’s report, in the light of the judgments in this court in *Barwood v East Staffordshire Borough Council*. I do not accept that the officer counted the “presumption in favour of sustainable development” as a material consideration weighing in favour of planning permission being granted.
53. The reference to the “presumption in favour of sustainable development” in paragraph 6.10 of the officer’s report is a quotation of the first sentence of paragraph 49 of the NPPF, not of paragraph 14. The quotation is correct. In the same paragraph of the report the officer also referred to two other passages of policy in the NPPF, namely paragraphs 50 and 55. The policies are correctly summarized. The common factor in those three passages of NPPF policy is not the “presumption in favour of sustainable development”. It is the promotion, in national planning policy, of sustainable housing development. That this is

what the officer had in mind in this part of the report is very clear from what he went on to say in paragraphs 6.11, 6.12 and 6.13, and then in paragraph 6.24.

54. In those paragraphs the officer was not purporting to apply the “presumption in favour of sustainable development” to the proposal. Nor did he advise the committee that the presumption was engaged, or that it was, in itself, a material consideration weighing in favour of the proposal. He referred, in paragraph 6.11, to “[these] criteria” – meaning the matters to which he had referred in paragraph 6.10 – as demonstrating “a clear government momentum in favour of sustainable development to create new homes and drive economic development”; in paragraphs 6.12 and 6.13 respectively, to “such emphasis” and “[such] continued emphasis from government”; and in paragraph 6.24 to “the emphasis contained within the NPPF concerning sustainable development generally ...” (my underlining). The language in those paragraphs is very distinctly not the language one would have expected the officer to have used if he thought he was applying the “presumption in favour of sustainable development”. The intervening and subsequent assessment, culminating in his final conclusion on the planning merits of the proposal in paragraph 6.42, is concerned with its credentials and benefits – and advantages when compared with the fallback – as sustainable development.
55. Paragraph 6.42 of the officer’s report does not, in my view, betray a misunderstanding of NPPF policy for the “presumption in favour of sustainable development”. The advice given to the committee in that paragraph was not inaccurate or misleading. The officer did not undertake the planning balance in terms of the policy for “decision-taking” in paragraph 14 of the NPPF. There can be no suggestion that, contrary to his earlier conclusion and advice in paragraphs 6.6 and 6.7 of his report, he was treating this as a case in which the proposal accorded with the development plan, so that it was to be approved “without delay” under the first limb of the policy for “decision-taking” in paragraph 14. Nor can it be suggested that, contrary to the whole tenor of his assessment of the proposal in paragraphs 6.1 to 6.41, this was a case in which the development plan was “absent” or “silent” or any “relevant policies” of it were “out-of-date”, so that the second limb of the policy for “decision-taking” in paragraph 14 applied.
56. This case is clearly and materially different from *Barwood v East Staffordshire Borough Council* – a case that shows what can go wrong when a decision-maker is misled as to the meaning and effect of government policy for the “presumption in favour of sustainable development”. Here the officer did not commit an error of the kind made by the inspector – and conceded by the Secretary of State – in that case: the mistake of discerning a “presumption in favour of sustainable development” outside paragraph 14 of the NPPF and treating that wider presumption as a material consideration weighing in favour of the proposal (see paragraphs 43 to 48 of my judgment in *Barwood v East Staffordshire Borough Council*). The officer did not say, as the inspector did in *Barwood v East Staffordshire Borough Council*, that “where a proposal is contrary to the development plan [the “presumption in favour of sustainable development”] is a material consideration that should be taken into account” (paragraph 12 of the decision letter in that case). Unlike the inspector in that case (in paragraphs 37 to 41 of his decision letter), he did not bring the “presumption in favour of sustainable development” into the balancing exercise as a material consideration (see paragraphs 26 and 29 of my judgment). And, in my opinion, it cannot realistically be suggested that the members would have thought they were being invited to apply that presumption in government policy, or to give it weight as a material consideration, in their assessment of the proposal.

57. The “presumption in favour of sustainable development” did not, in fact, feature as a material consideration to which the officer gave any positive weight when undertaking the planning balance. The exercise he conducted in paragraph 6.42 of his report was an entirely conventional and lawful balance of other material considerations against the identified conflict with the development plan, as section 38(6) of the Planning and Compulsory Purchase Act 2004 requires. It was, in fact, a classic example of that provision in practice. This is not to say that in his assessment of the proposal he had to refrain from considering the extent to which it complied with relevant NPPF policies – in particular, in the specific respects to which he referred, the sustainability of the proposed development in the light of NPPF policy, as well as its compliance with relevant policies of the development plan. That was a perfectly legitimate, and necessary, part of the planning assessment in this case. Had the officer left it out, he would have been in error, because he would then have been failing to have regard to material considerations. But he did not make that mistake. He assessed the proposal comprehensively on its planning merits, exercising his planning judgment on the relevant planning issues. He took into account the sustainability of the proposed development in the light of NPPF policy, but without giving it the added impetus of the “presumption in favour of sustainable development”. I cannot fault the advice he gave.
58. Finally on this issue, I do not accept the suggestion made by Ms Graham Paul in reply that the council’s response to Mr Mansell’s solicitors’ pre-application protocol letter, in its solicitors’ letter dated 22 February 2016, can be read as conceding the error for which Ms Graham Paul contended. In fact, it squarely denied that error. Having referred to the quotation of the first sentence of paragraph 49 of the NPPF in paragraph 6.10 of the officer’s report, it acknowledged that the proposal was a “departure from the development plan” and that the development plan was not “absent” or “silent” nor were relevant policies “out-of-date”. It then said that neither the officer nor the committee had treated the “presumption in favour of sustainable development” under paragraph 14 of the NPPF as “operative” in this case. It acknowledged, therefore, that neither of the limbs of the policy for “decision-taking” in paragraph 14 of the NPPF could have applied here. And it said that the officer’s report “does not begin to suggest otherwise”. I agree.
59. It follows that this ground of appeal must also fail.

Conclusion

60. For the reasons I have give, I would dismiss this appeal.

Lord Justice Hickinbottom

61. I agree with both judgments. Without diminishing my concurrence with anything my Lords have said, I would wish expressly to endorse the observations of Lindblom L.J. in paragraphs 39-40 to the effect that, in future, reference to pre-*Barwood v East Staffordshire Borough Council* authorities on the meaning and operation of the presumption in paragraph 14 of the NPPF should be avoided; and in paragraph 41, supported by the further comments of the Chancellor, on the respective roles of planning decision-makers and the courts in planning cases.

The Chancellor of the High Court


62. I too agree with Lord Justice Lindblom's judgment, but would add a few words from a more general perspective. In the course of the argument, one could have been forgiven for thinking that the contention that the presumption in favour of sustainable development in the NPPF had been misapplied in the planning officer's report turned on a minute legalistic dissection of that report. It cannot be over-emphasised that such an approach is wrong and inappropriate. As has so often been said, planning decisions are to be made by the members of the Planning Committee advised by planning officers. In making their decisions, they must exercise their own planning judgment and the courts must give them space to undertake that process.
63. Appeals should not, in future, be mounted on the basis of a legalistic analysis of the different formulations adopted in a planning officer's report. An appeal will only succeed, as Lindblom L.J. has said, if there is some distinct and material defect in the report. Such reports are not, and should not be, written for lawyers, but for councillors who are well-versed in local affairs and local factors. Planning committees approach such reports utilising that local knowledge and much common-sense. They should be allowed to make their judgments freely and fairly without undue interference by courts or judges who have picked apart the planning officer's advice on which they relied.
64. It is also appropriate to reiterate what Lindblom L.J. said at paragraph 35 of the *East Staffordshire* case to the effect that planning decision-makers have to exercise planning judgment as much when the presumption in favour of sustainable development is applicable as they do when it is not. The presumption may be rebutted when it is applicable, and planning permission may be granted where it is not. In each case, the decision-makers must use their judgment to decide where the planning balance lies based on material considerations. It is not for the court to second guess that planning judgment once it is exercised, unless as I have said it is based on a distinct and material defect in the report.
65. I agree that this appeal should be dismissed.

B


The Contractor is to check all dimensions and conditions on site before commencing. This drawing is for design intent only. The contract is responsible for all aspects of design.

SCALES:		
1:50@A1		3 M
1:100@A1		6 M
1:500@A1		30 M

Rev:	Description:	Date

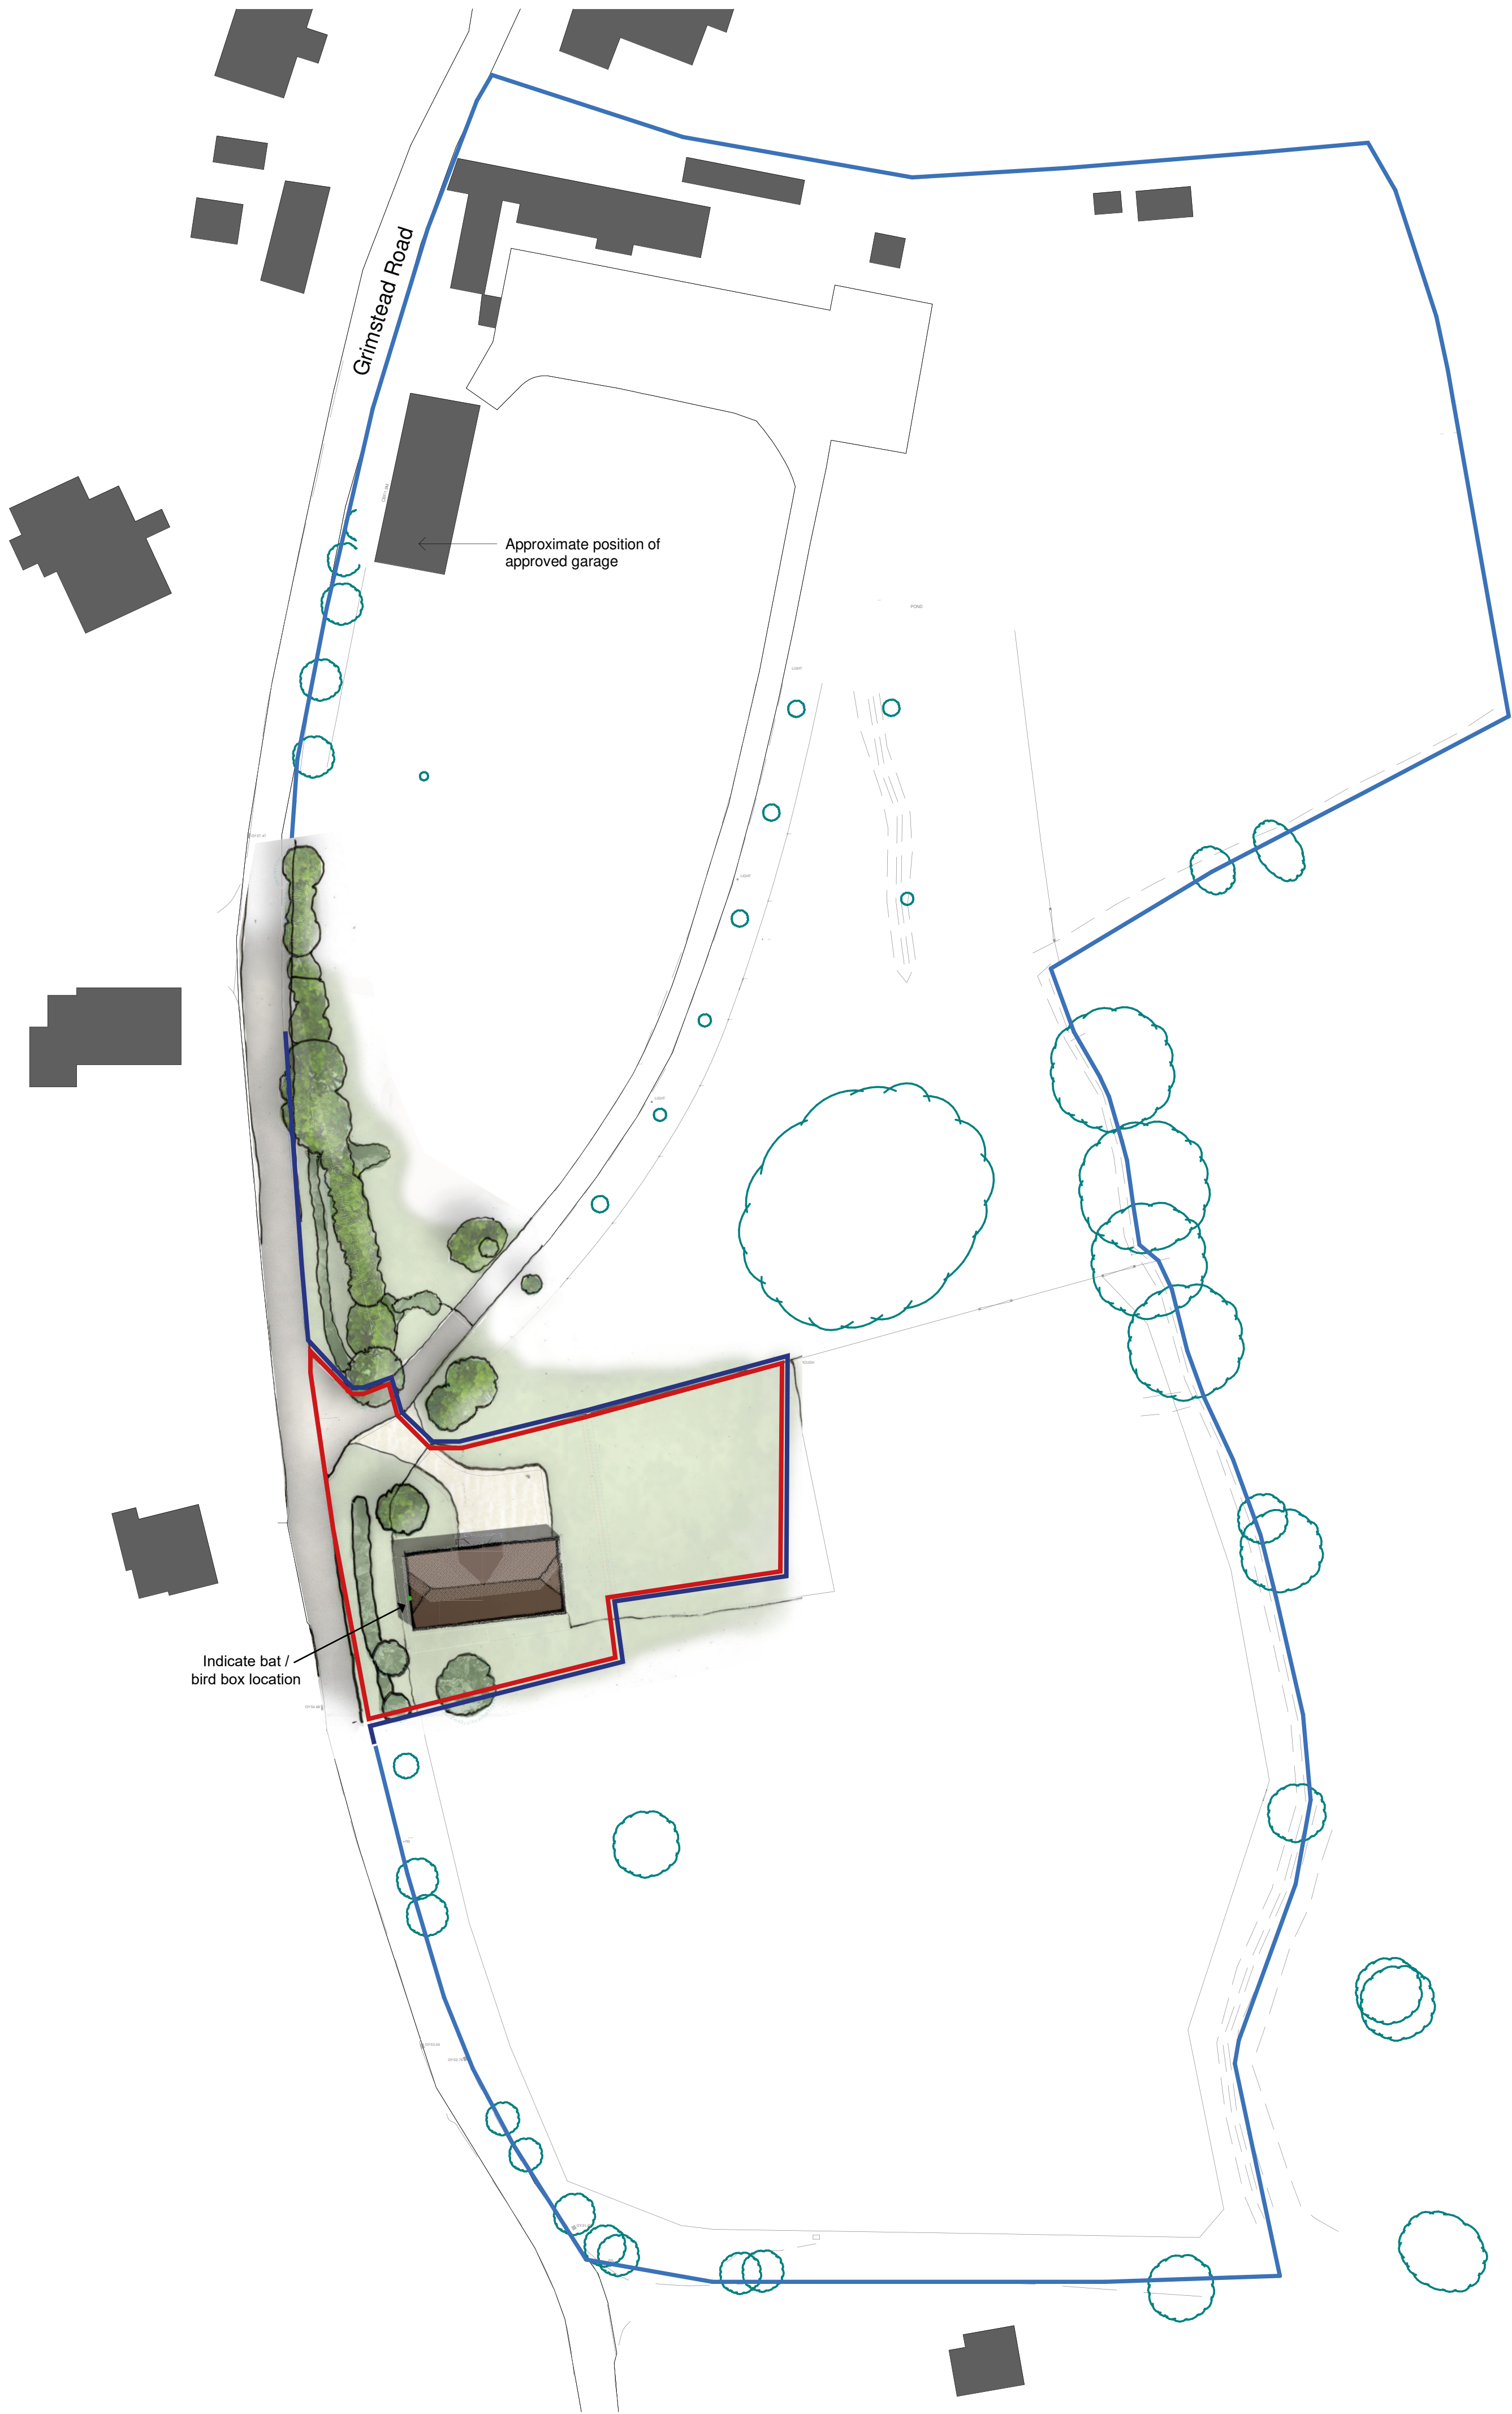

1 Proposed Block Plan (Barn)
1 : 500

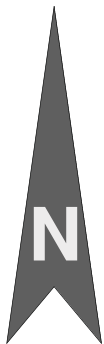

David Brazier ARB

Langton, The Ridge, Woking, Surrey GU22 7EQ
TEL: 07974 010 065

Project Manor Farm House, East Grimstead,
Salisbury, SP5 3RT

Drawing Title
**Proposed Block Plan
(Barn)**

Status **Planning**

Project number **Z150** Date **Dec 24**

Drawing no. **A-05-202** Revision **F**

Drawn by **DJB** Scale **1 : 500 @A1**



Front Elevation




Side Elevation 1



Rear Elevation



Side Elevation 2

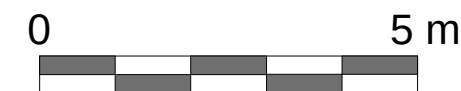

David Brazier ARB

Langton, The Ridge, Woking, Surrey GU22 7EQ
TEL: 07974 010 065

The Contractor is to check all dimensions and conditions on site before commencing. Do not scale from this drawing. Copyright exists on designs and information shown on this drawing. All dimensions are to be checked by user and any errors or discrepancies to be reported to the Architect.

Project

Manor Farm House, East Grimstead

Drawing Title

Barn - Proposed Elevations

Drawn by

DJB

Scale

1 : 100

@A3

Date

December 2024

Project number

Z127

Distribution Status



Planning

Drawing number

A-05-210


Revision

F

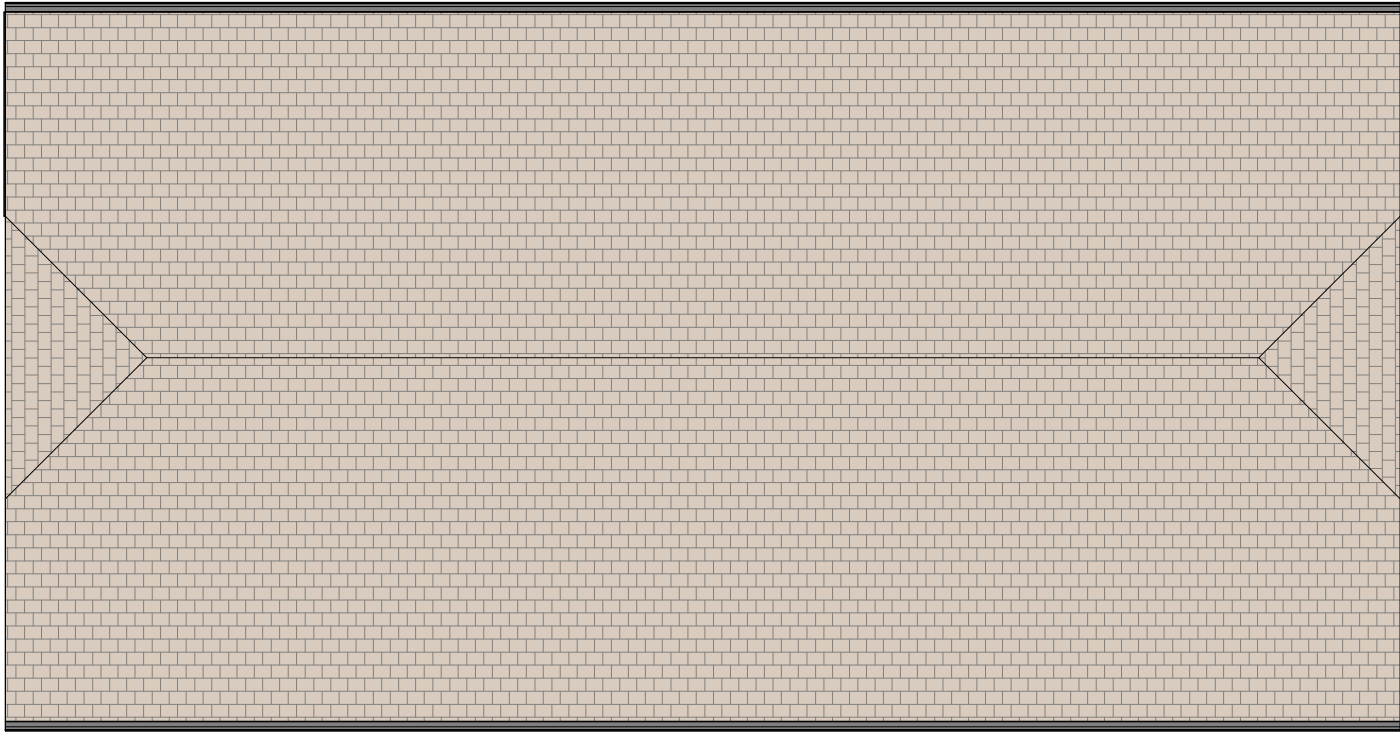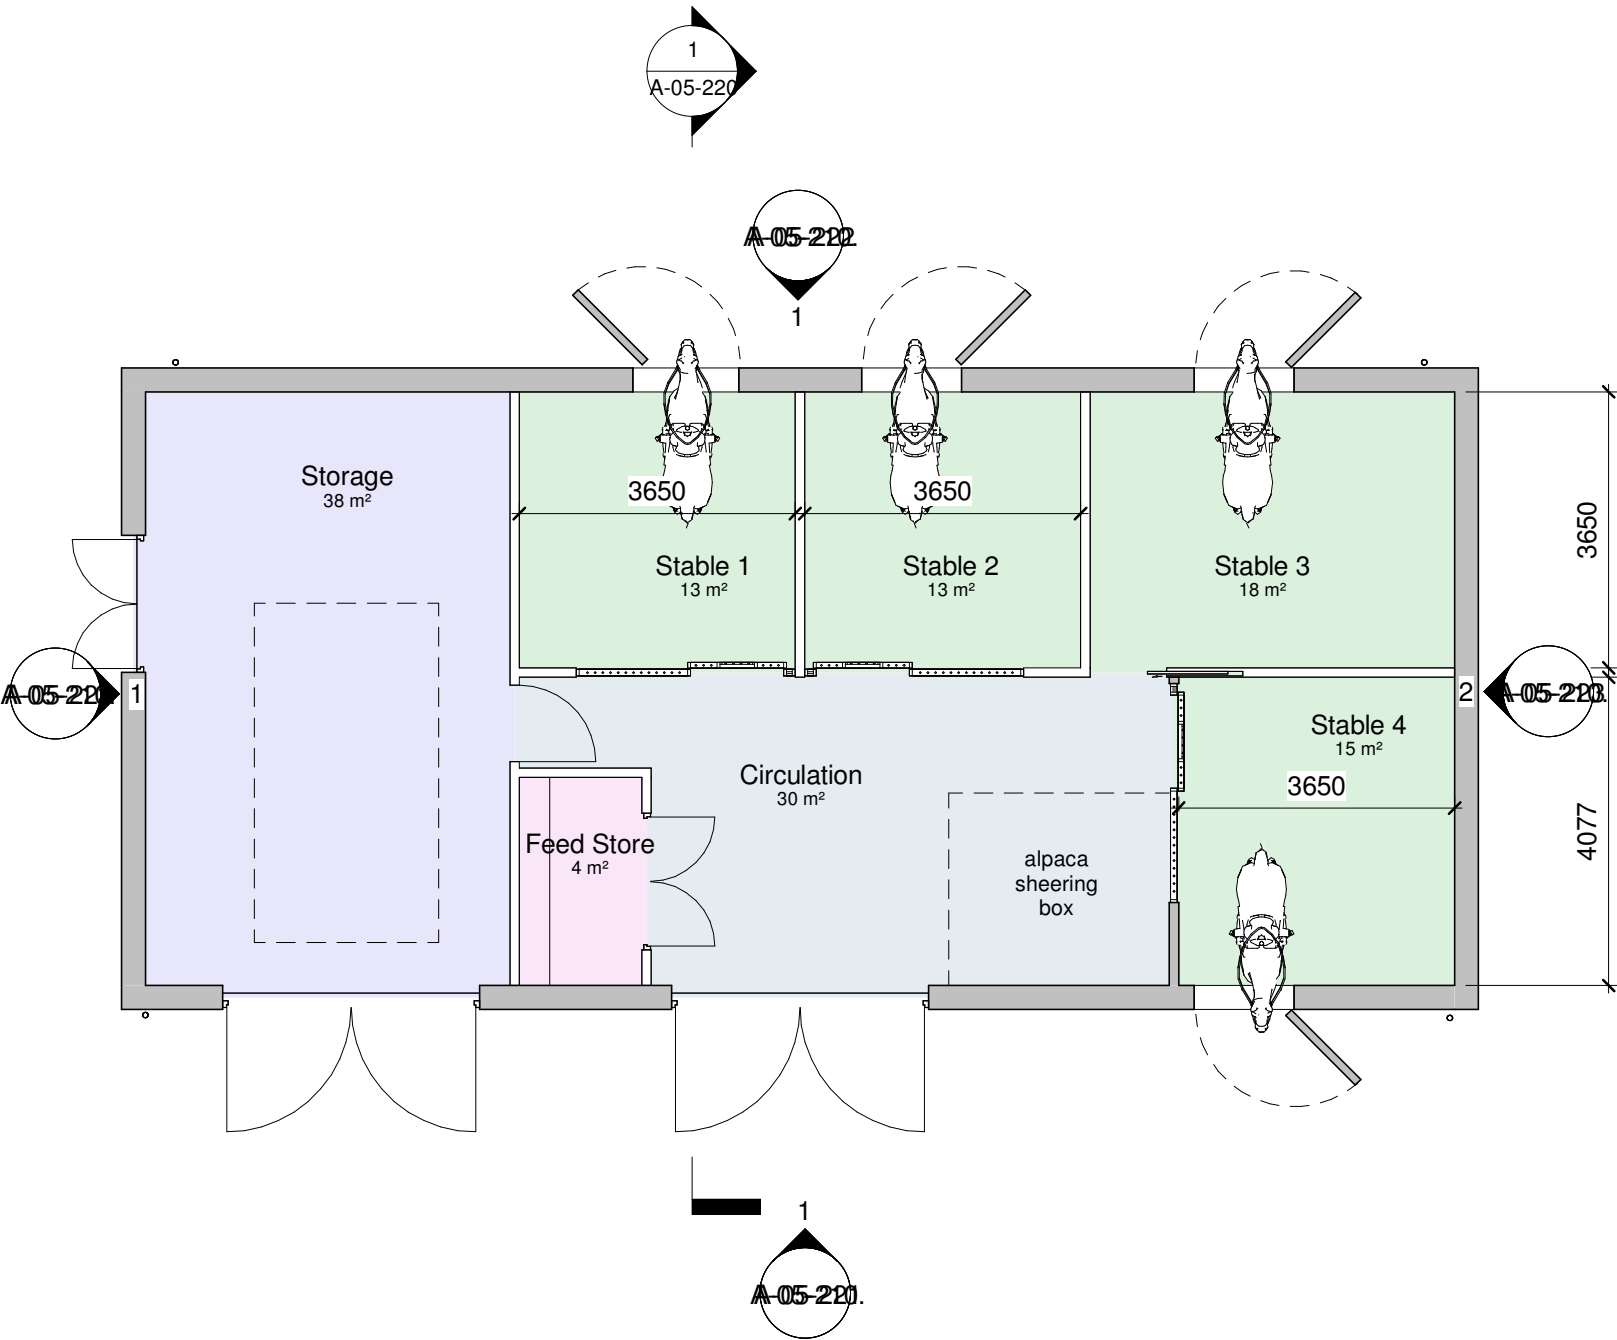

1 Proposed Ground Floor
1 : 100

3 Proposed Roof Plan
1 : 100

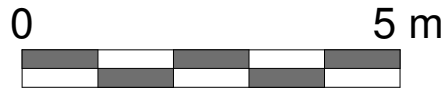

David Brazier ARB

Langton, The Ridge, Woking, Surrey GU22 7EQ
TEL: 07974 010 065
The Contractor is to check all dimensions and conditions on site before commencing. Do not scale from this drawing. Copyright exists on designs and information shown on this drawing. All dimensions are to be checked by user and any errors or discrepancies to be reported to the Architect.

Project **Manor Farm House, East Grimstead**

Drawing Title **Barn - Proposed Plan / Roof Plan**

Drawn by	DJB	Date	December 2024
Scale	1 : 100 @A3	Distribution Status	Planning
Project number	Z127	Revision	H
Drawing number	A-05-208		