

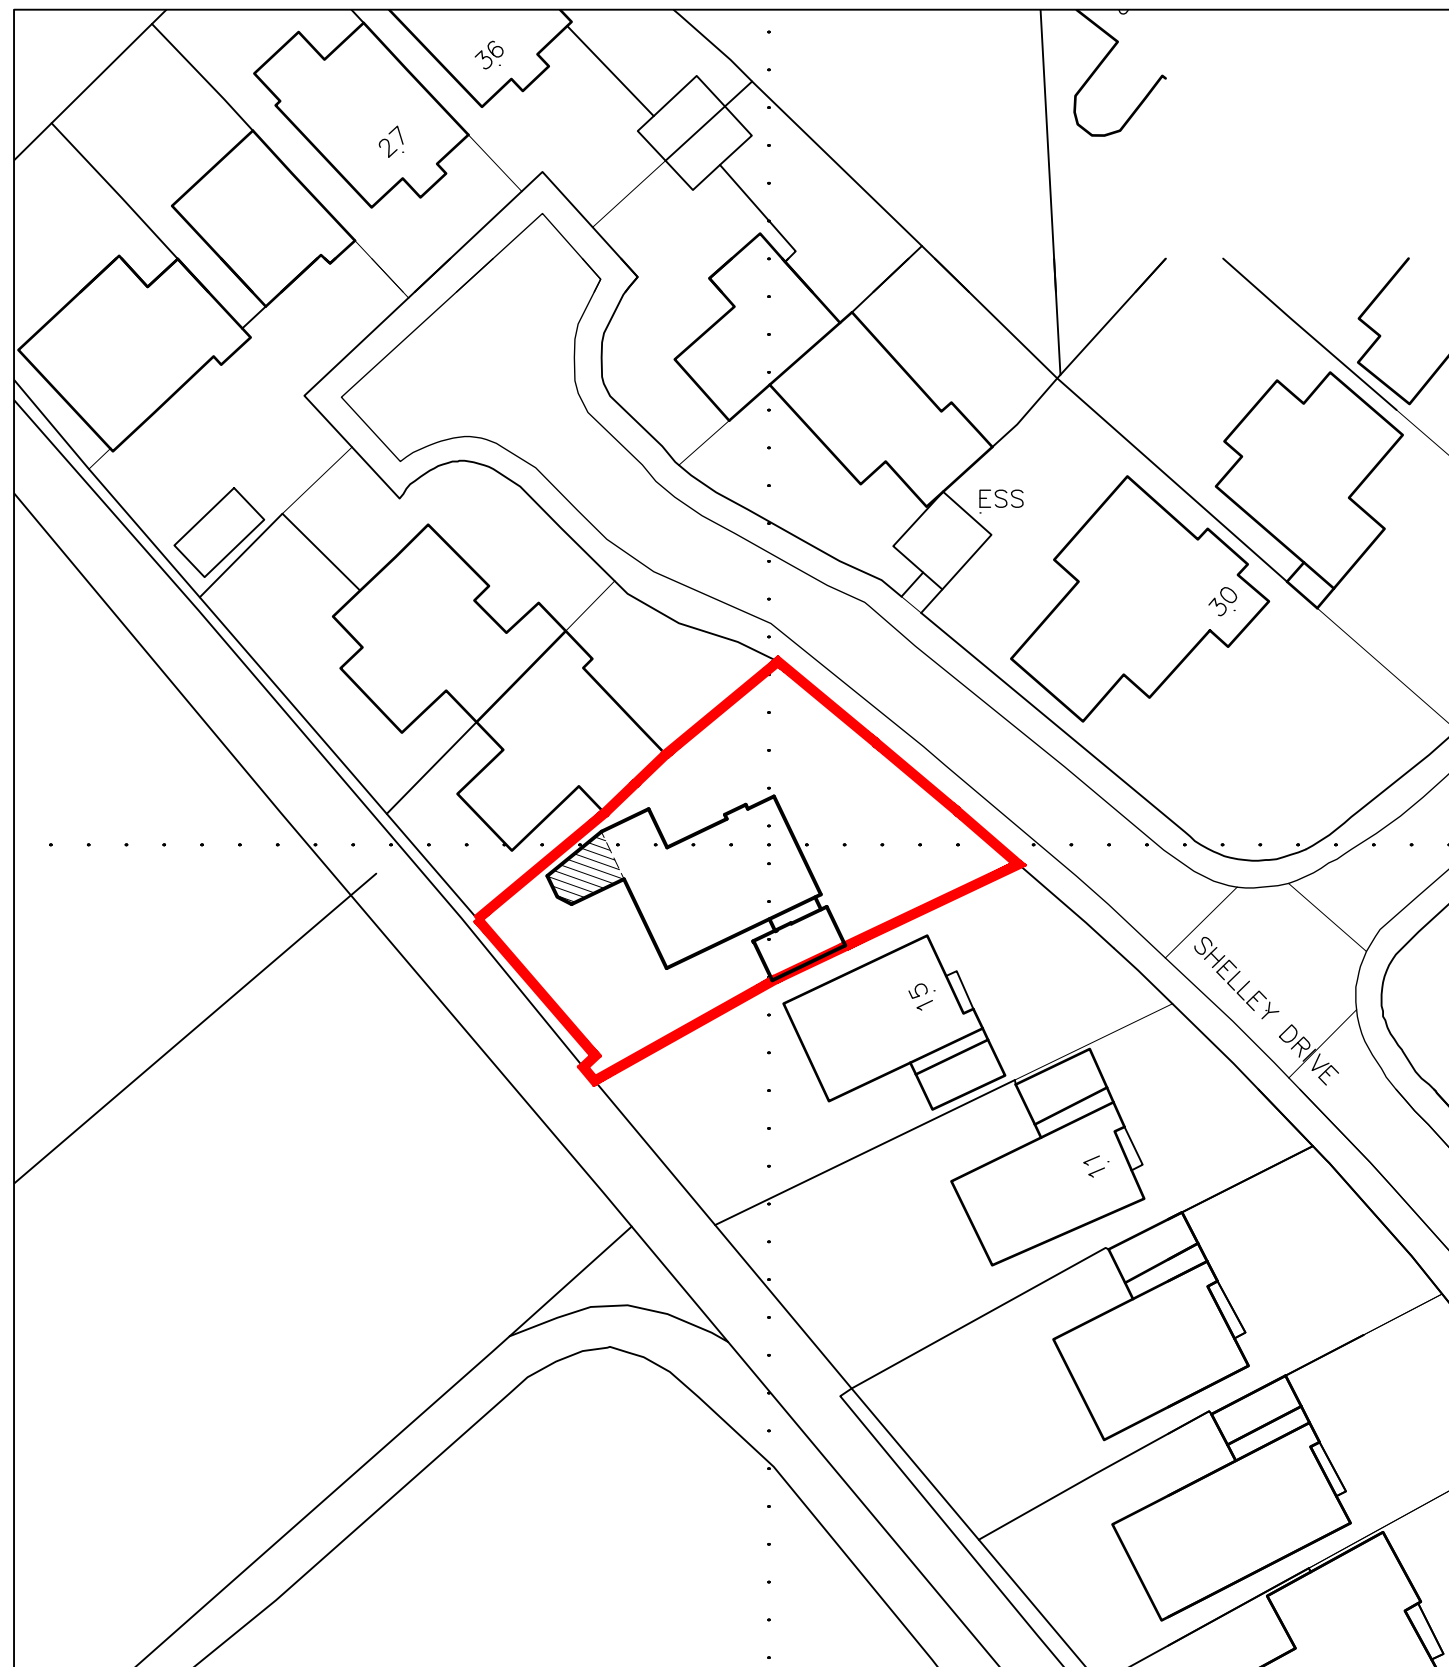
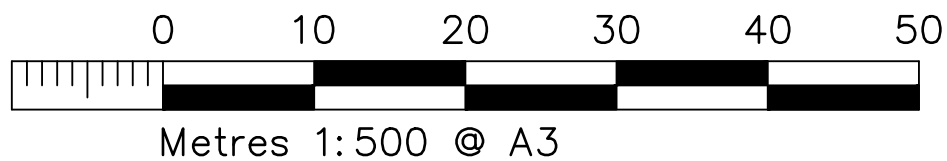
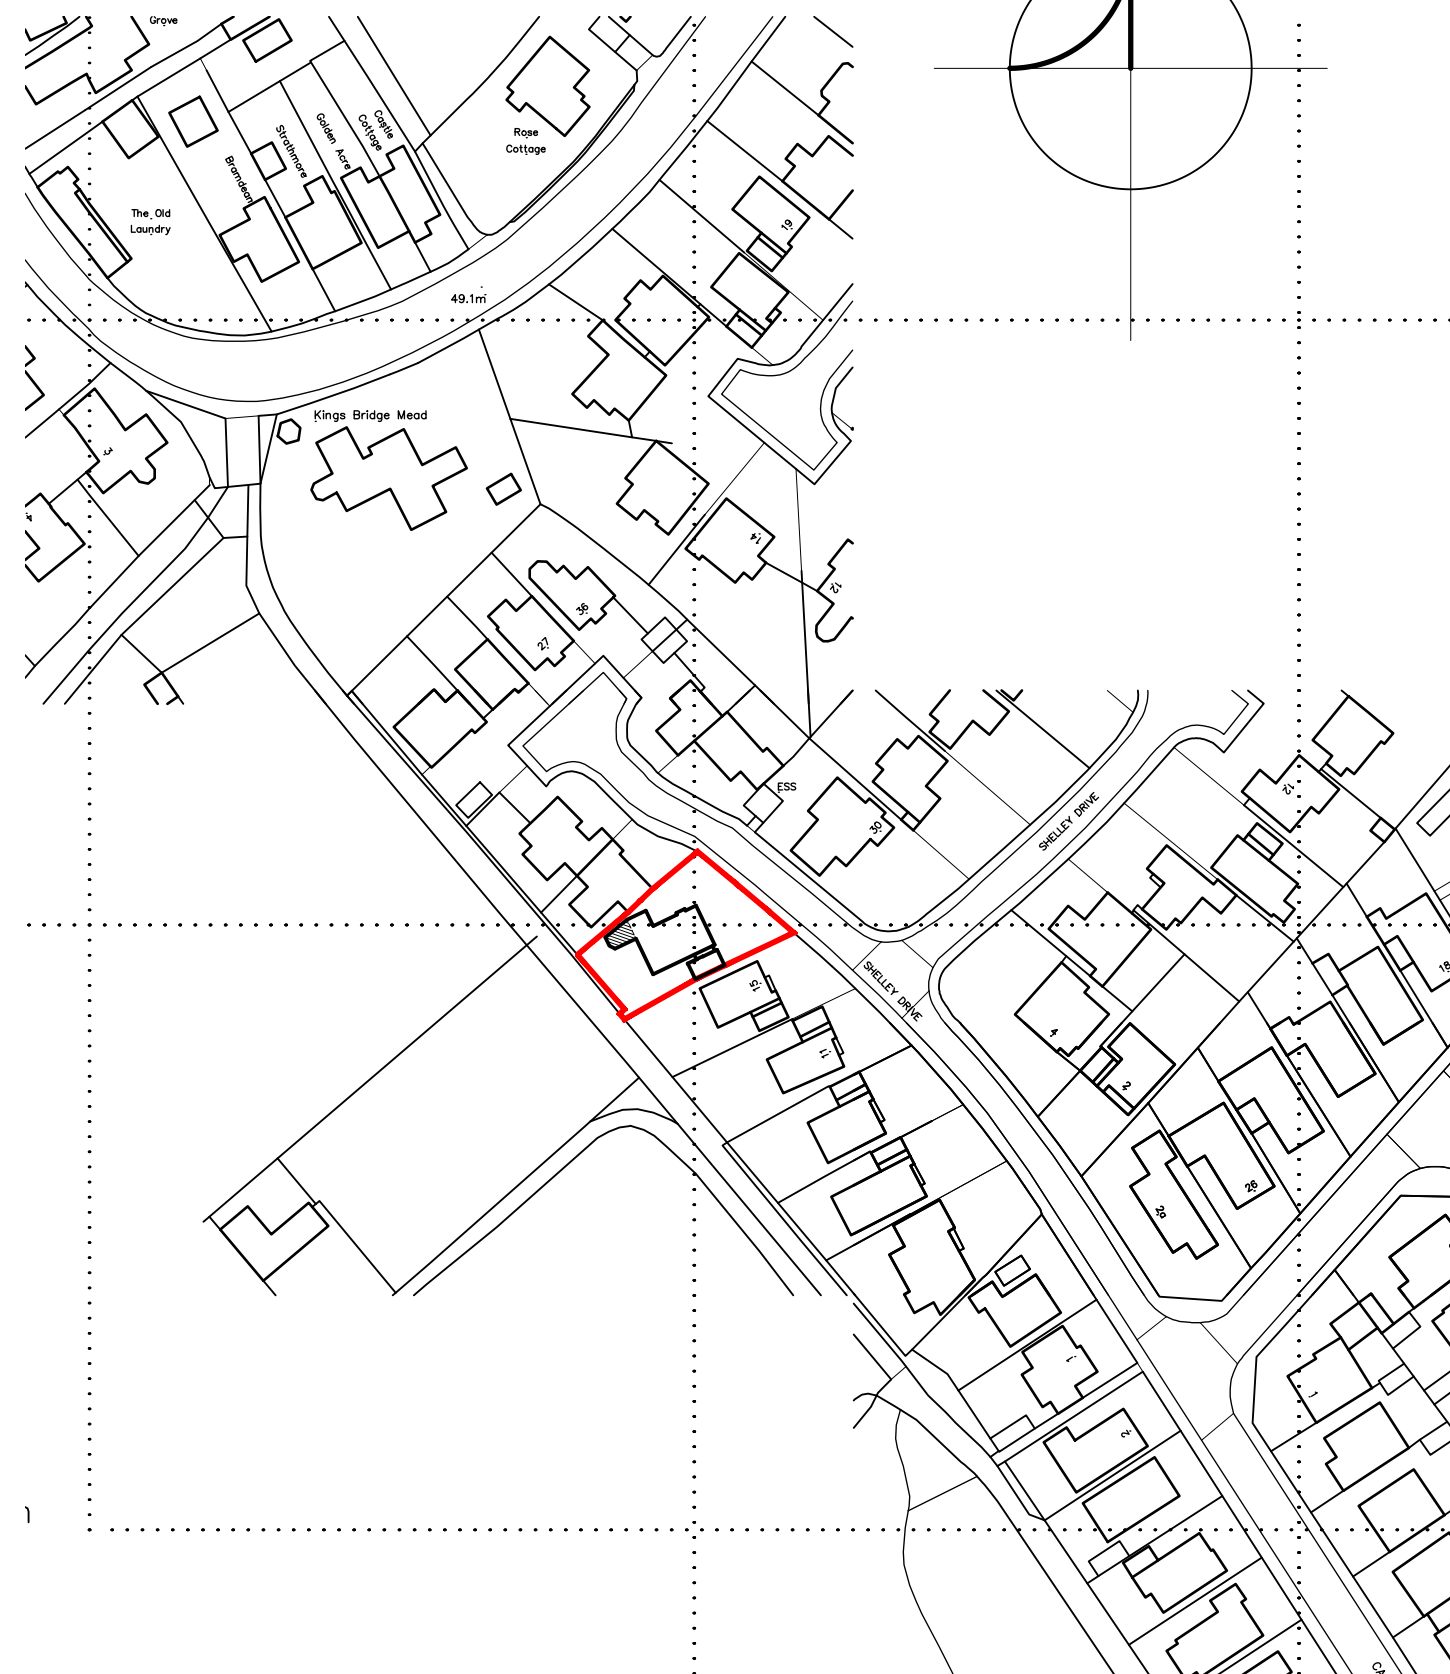


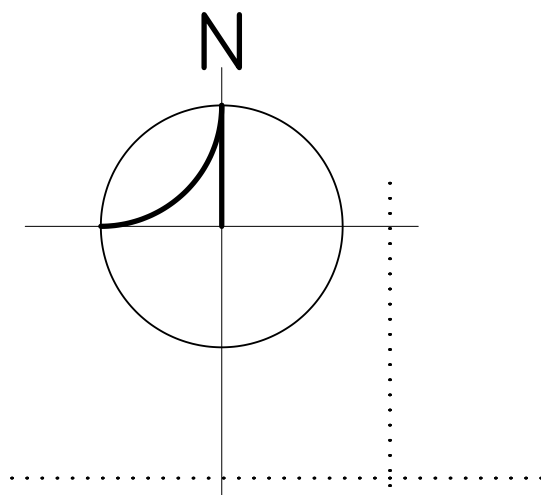

BLOCK PLAN scale 1:500

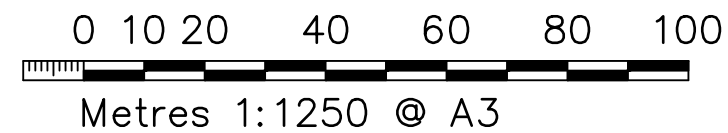

LOCATION PLAN scale 1:1250
17 Shelley Drive, SALISBURY