


Bolingbroke Close

PROPOSED BLOCK PLAN 1:500

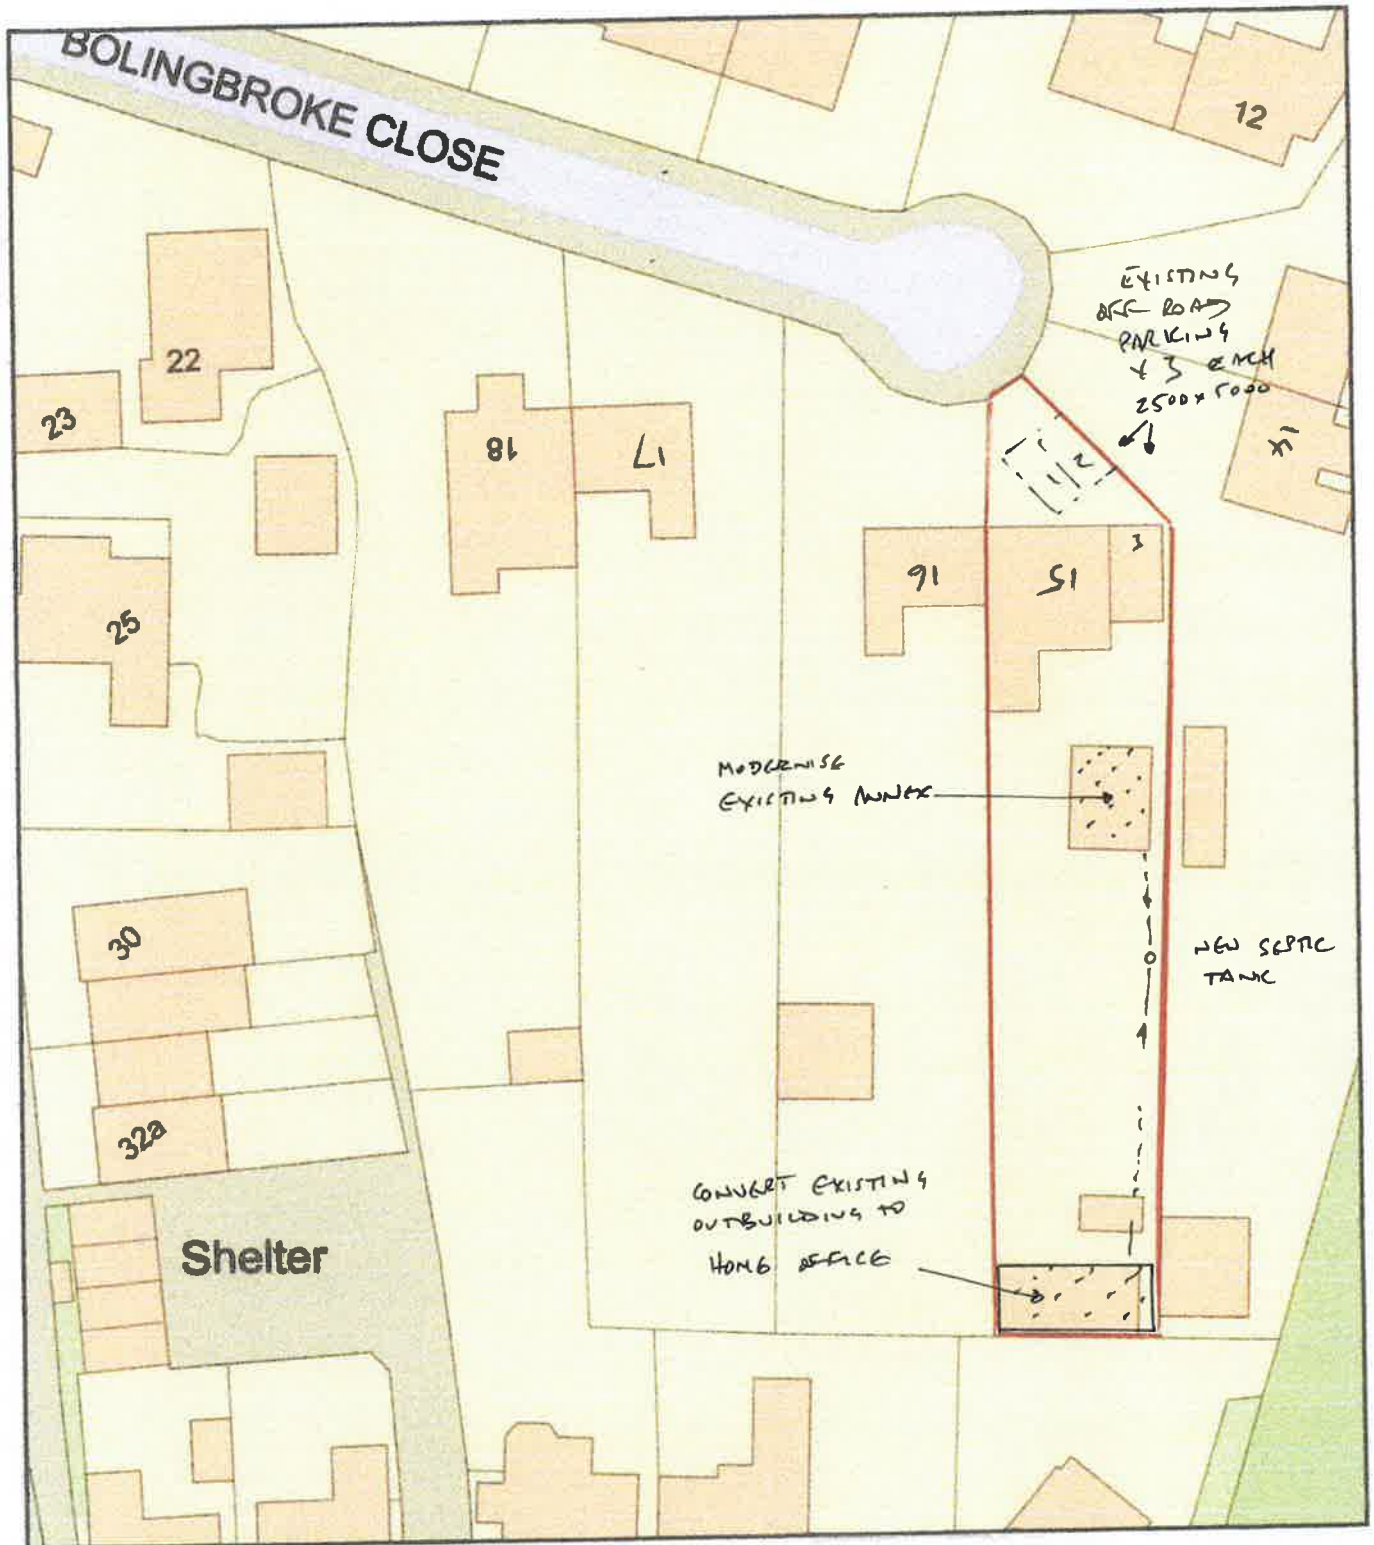

0 20
Metres



Plan Produced for: R Keech

Date Produced: 28 Sep 2022

Plan Reference Number: TQRQM22271084143614

Scale: 1:500 @ A4