


Bolingbroke Close

EXISTING BLOCK PLAN 1:500

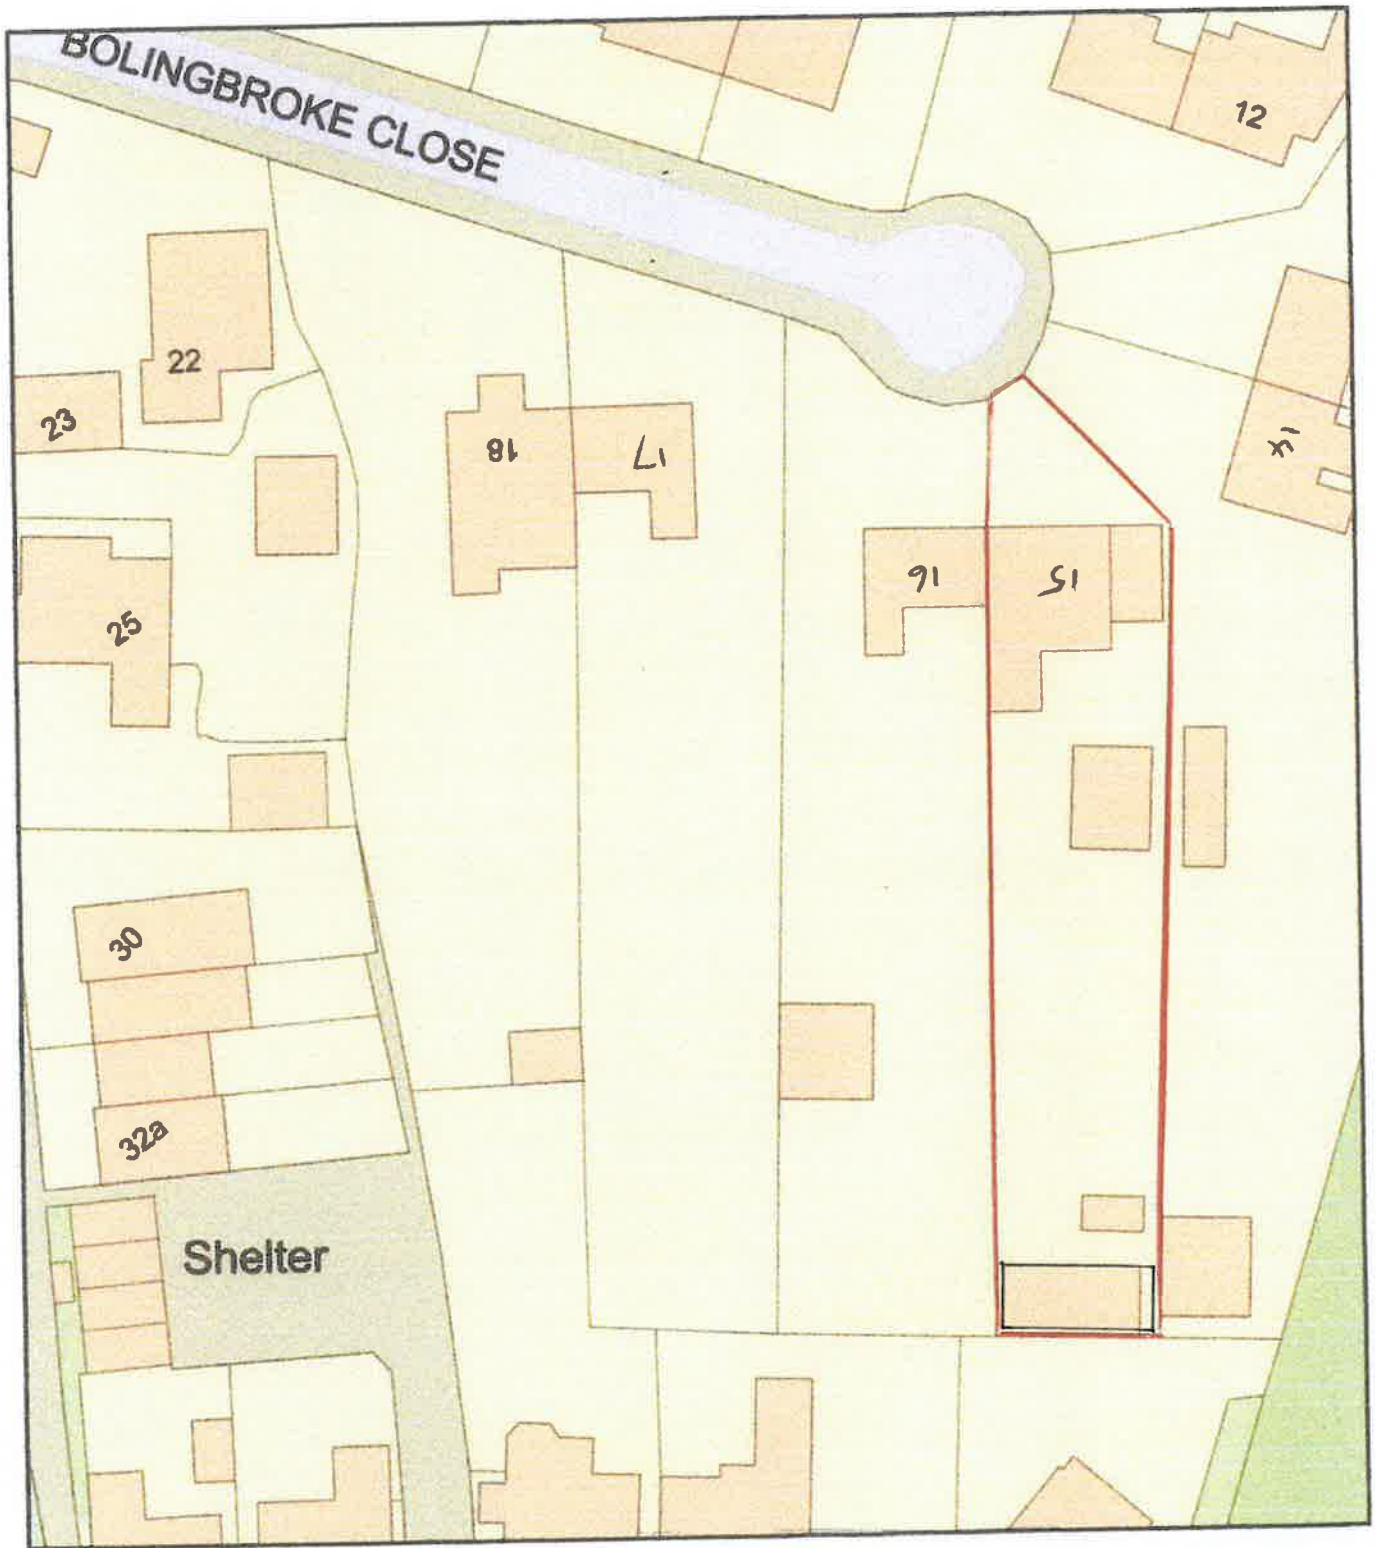

Plan Produced for: R Keech
Date Produced: 28 Sep 2022
Plan Reference Number: TQRQM22271084143614
Scale: 1:500 @ A4