




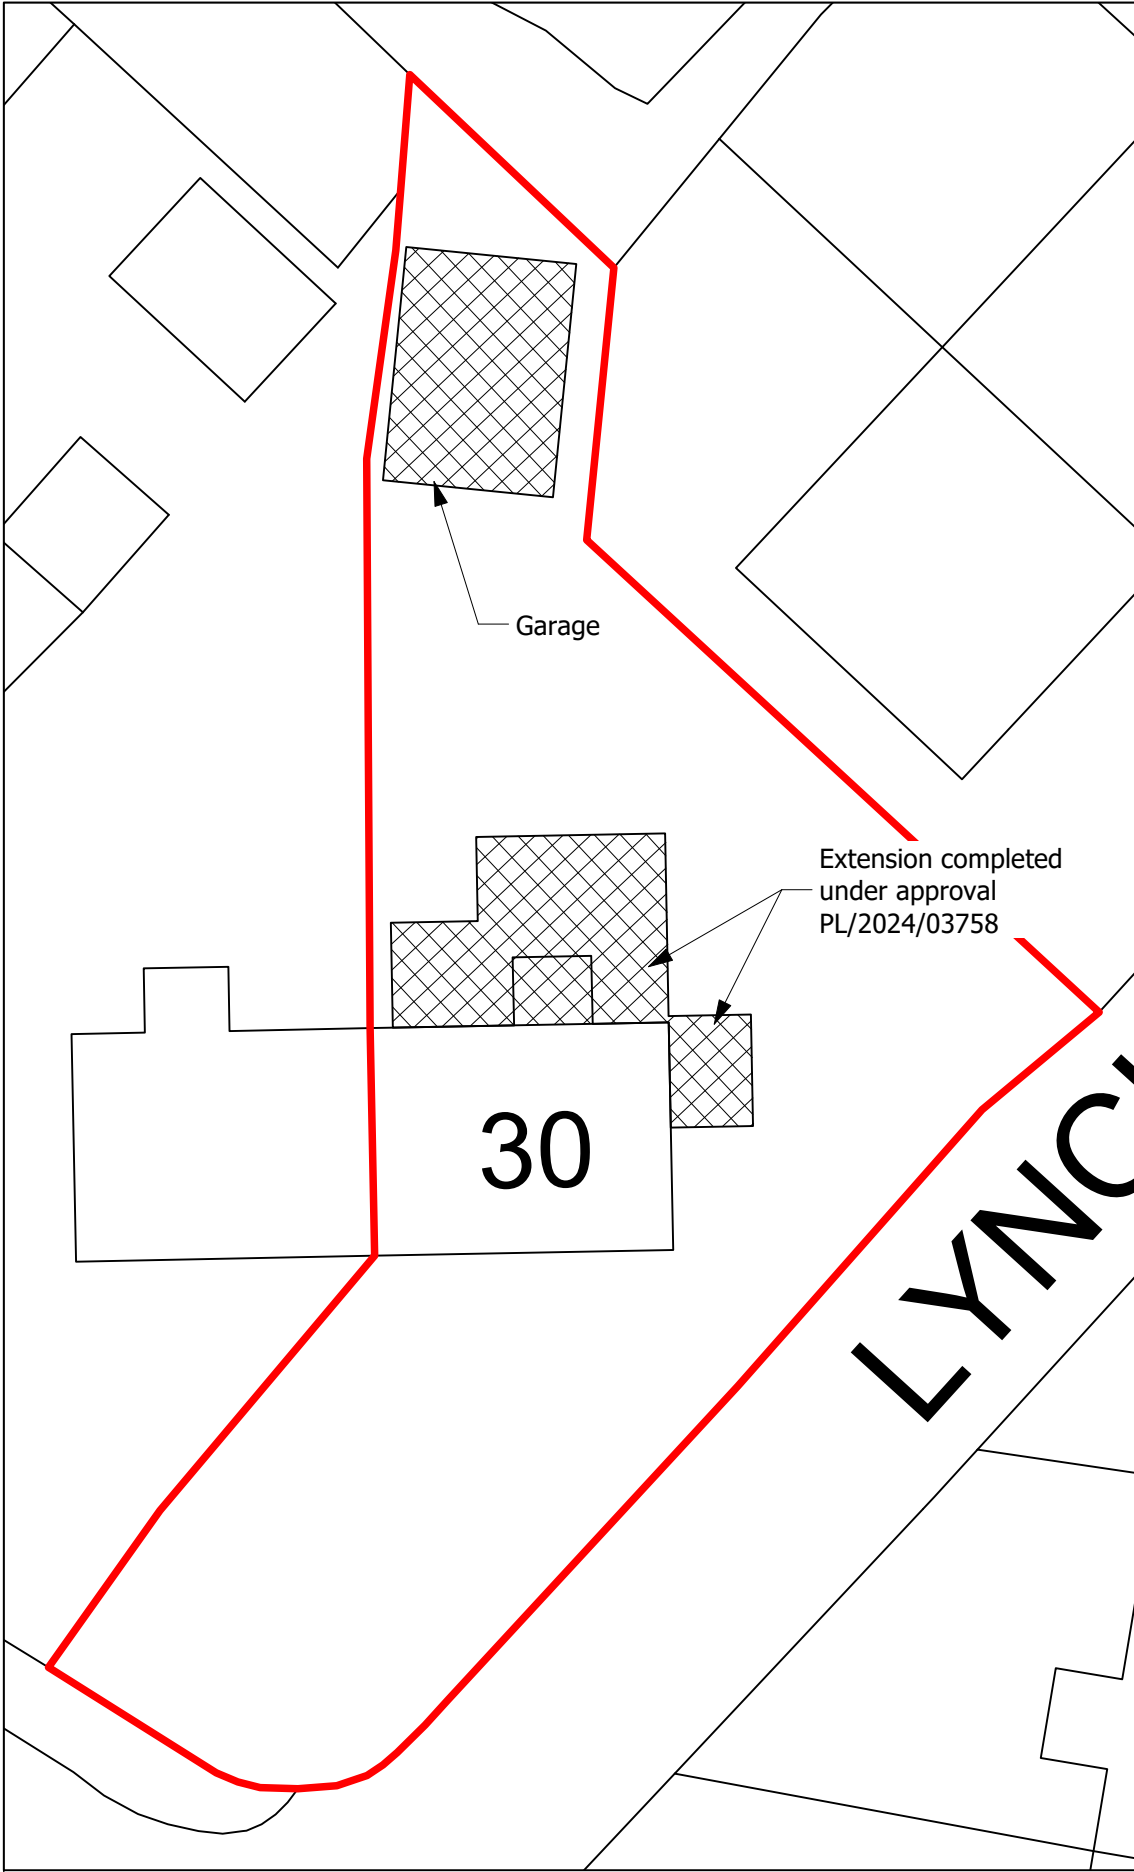

Block Plan
1:200 @ A3

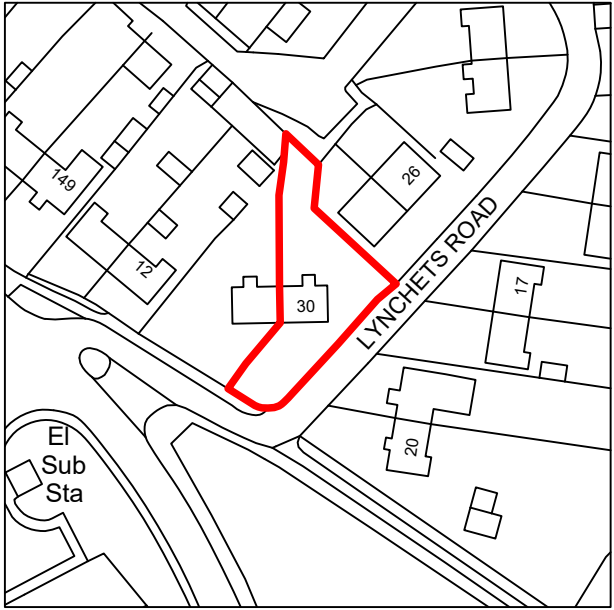

N
© Crown Copyright 2024
Ordnance Survey Licence no. 100053143
Location Plan
1:1250 @ A3

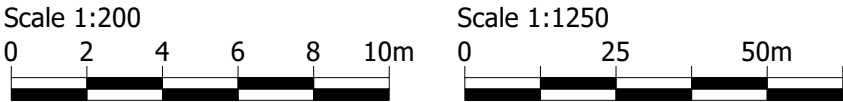

Revisions:		
Rev	Date	Comments
A	13.03.24	Issued for Planning
B	22.09.25	Revised for retrospective planning application
C	04.12.25	Location Plan scale changed

Project:
30 Lynchets Road
Amesbury
SP4 7JA

Title:
Location and Block Plan

Client:
Mr J. Advullari

Date:
March 2024

Scale: 1:200 1:1250	Sheet size A3
------------------------	------------------

Job No: 443	Dwg No: 01	Revision: C
----------------	---------------	----------------

Drawn: CL	Status: PLANNING
--------------	----------------------------

HSR
DESIGN
29 Chestnut Road • Southampton • SO16 6BS
07980 266184 • chris@hsr-design.co.uk

The Copyright of this drawing belongs to **HSR Design** and may not be reproduced, copied or altered in any way without written authority. Use written dimensions only. All dimensions to be checked on site prior to commencement of work.