



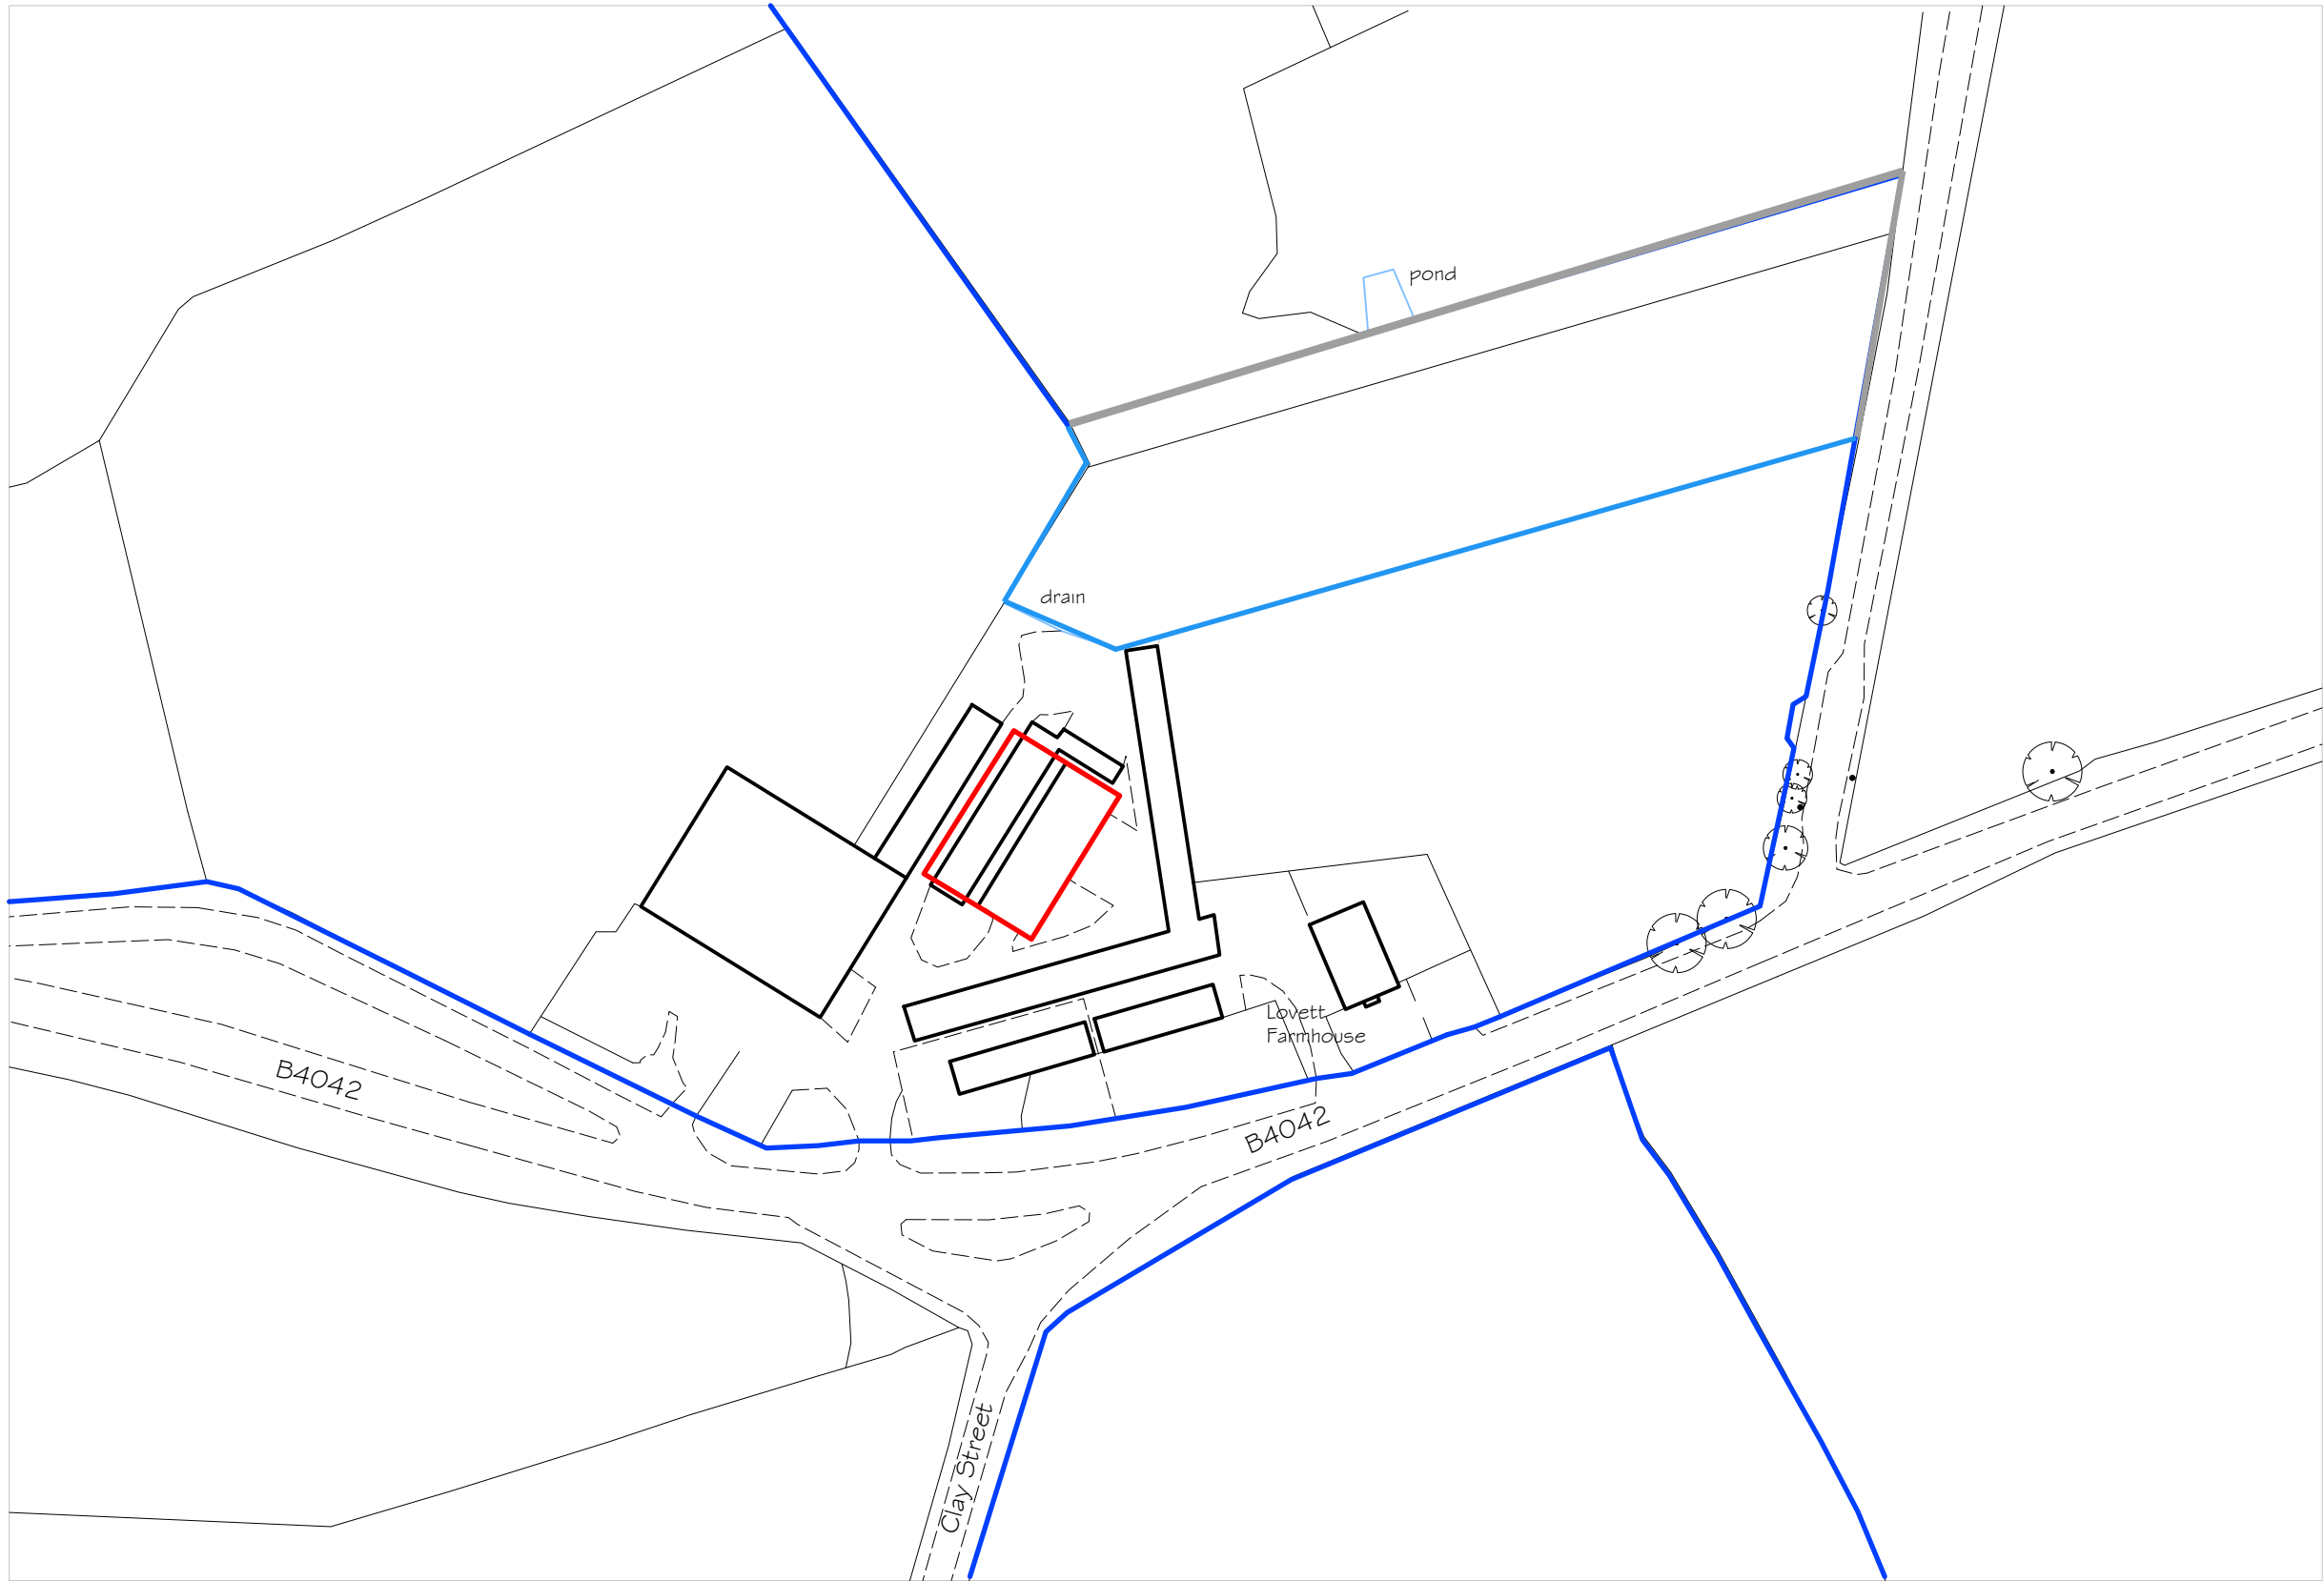

LOCATION PLAN 1:1250

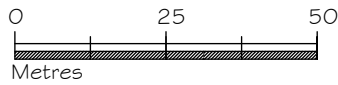

Rev Date Notes



LPC (TRULL) LTD.,  
TRULL, TETBURY, GLOUCESTERSHIRE GL8 8SQ  
Tel: 01285 841433 email: admin@lpctrull.com

Client  
Mr N Barnes  
Project  
Barn Conversion, Lovett  
Farmhouse, Little Somerford

Drawing  
LOCATION PLAN

Date: July 2025 Scale: 1:1250 @ A3  
Drawing Number  
LPC 884 EX 301 REV A