


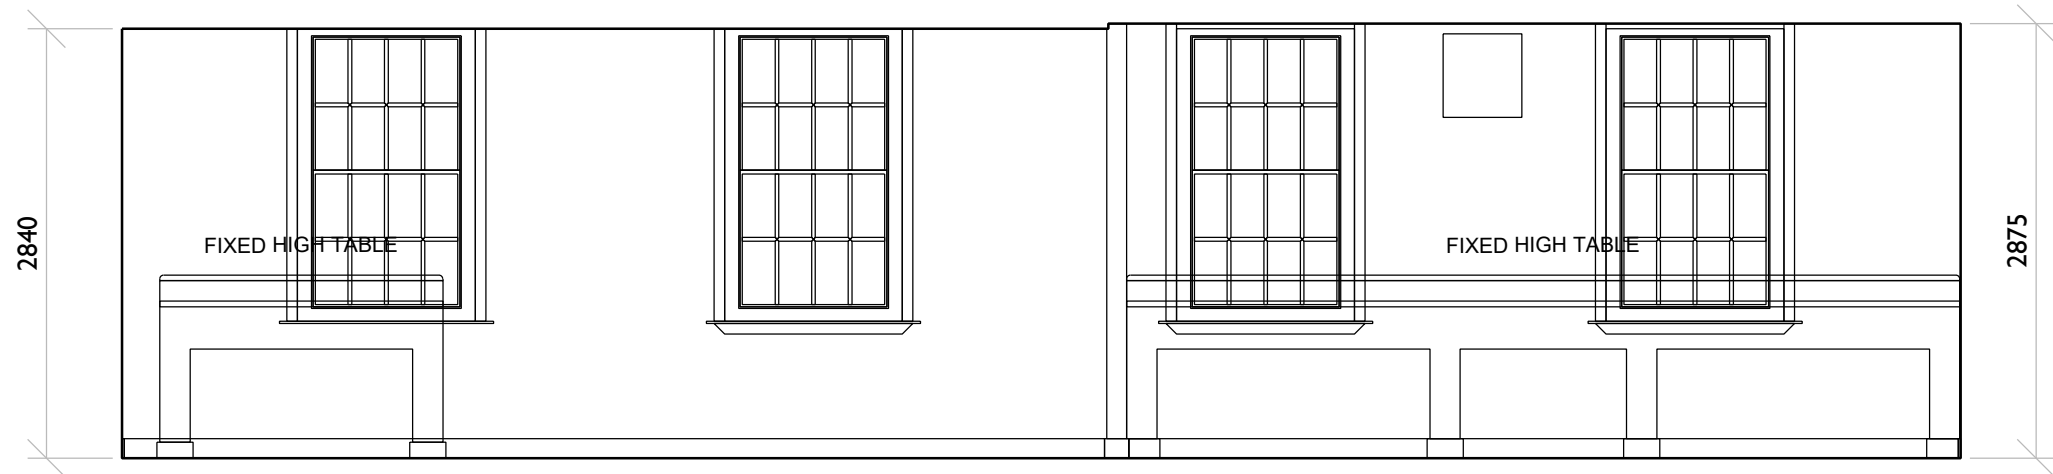


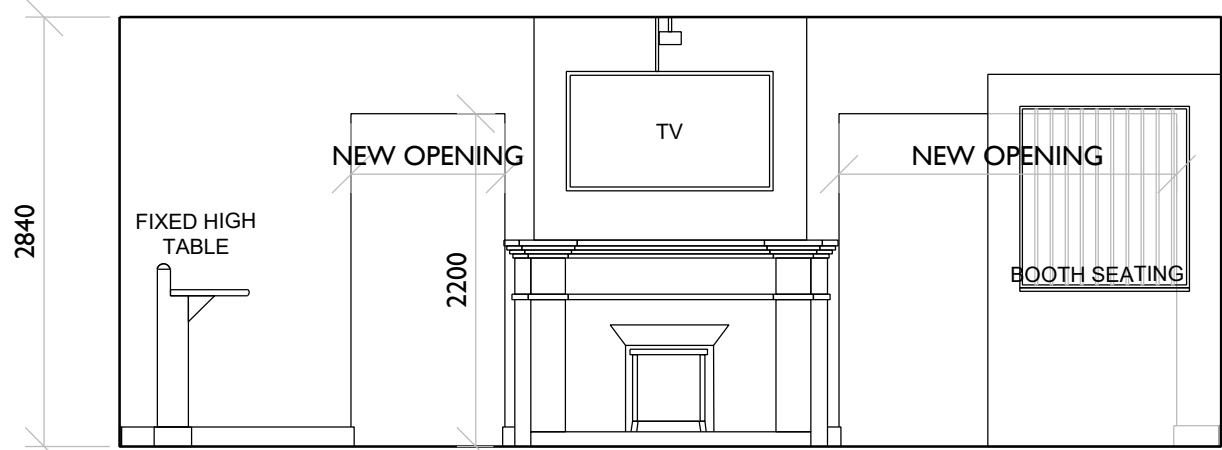



PROPOSED ELEVATION 8 - DINING AREA #2

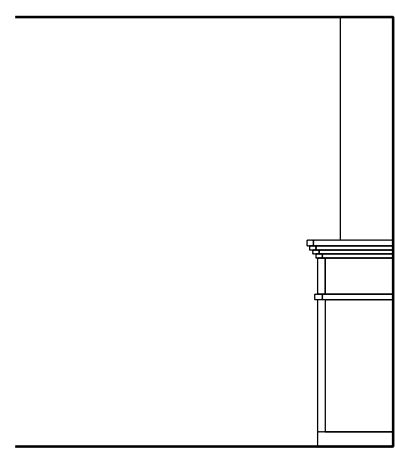

PROPOSED SIDE ELEVATION PROPOSED ELEVATION 5 - DINING AREA #2

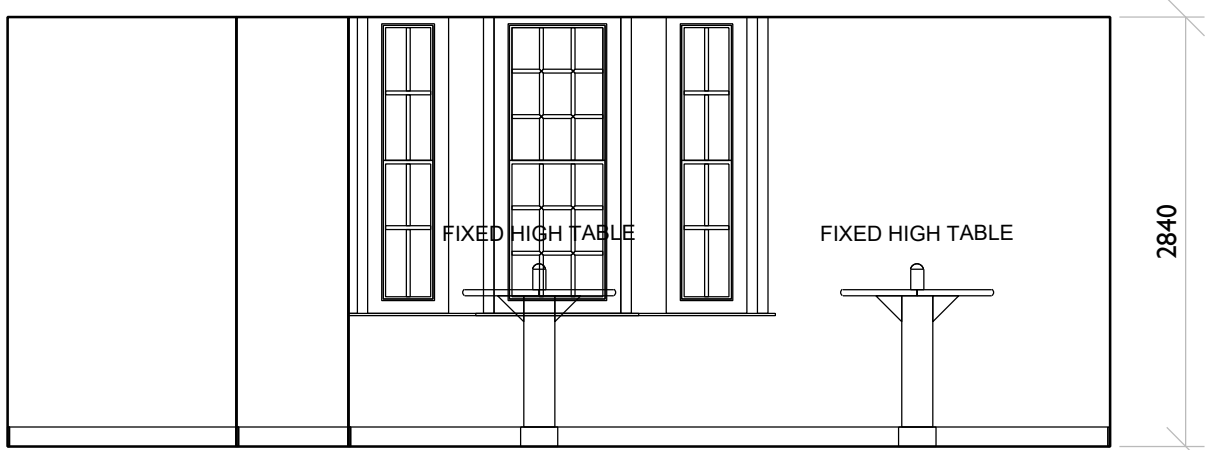


PROPOSED ELEVATION 7 - DINING AREA #2

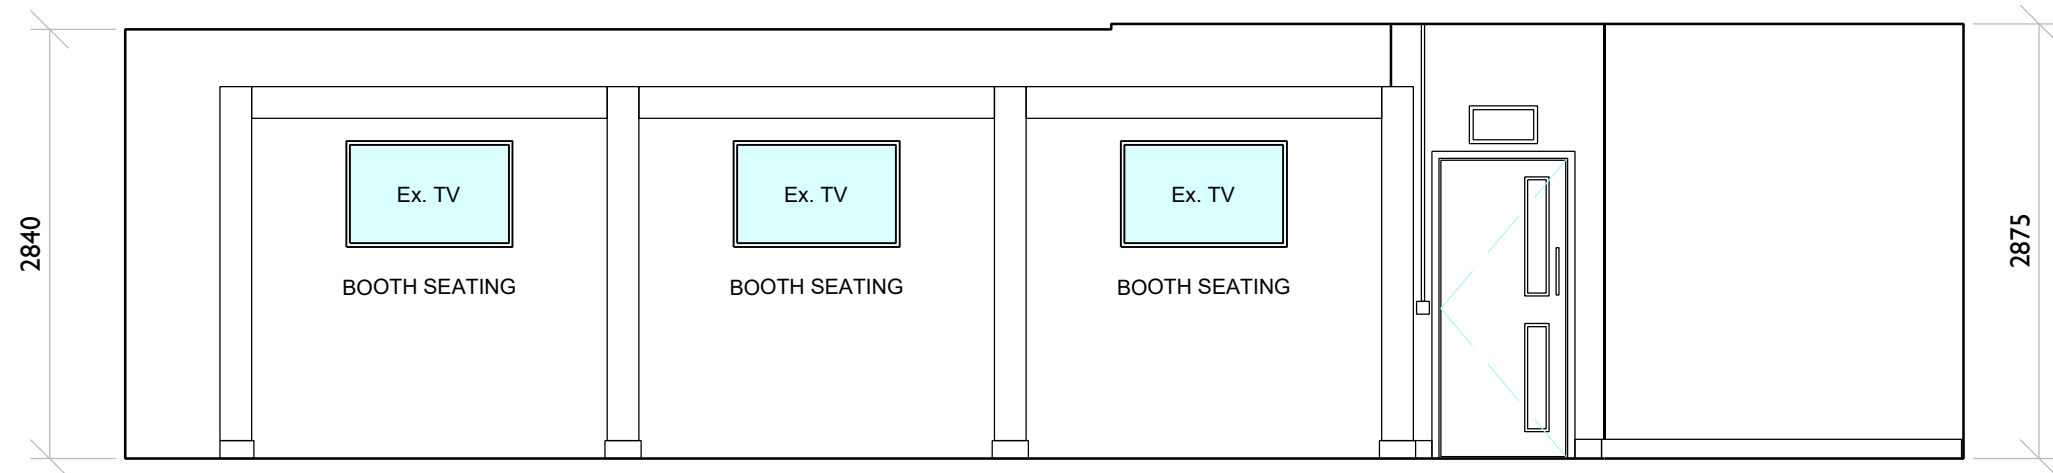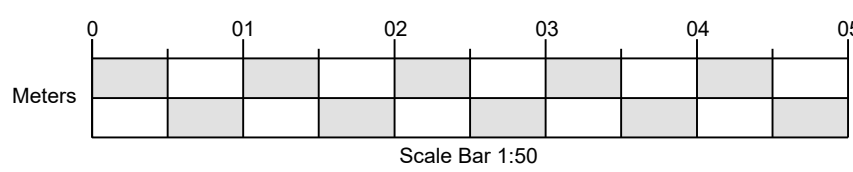

PROPOSED ELEVATION 6 - DINING AREA #2

NOTES:

All dimensions to be checked on site and any discrepancy notified to The Martin Ralph Group. Written dimensions are to be used in preference to the scaled dimensions.
This drawing is the property of The Martin Ralph Group and must not be reproduced, in part or whole, or deviated from, without their permission.
It is essential that prior to commencement and during construction works, the contractor reviews the drawings and specification and discusses with the practice and inconsistencies, anomalies, non-industry standard features or other concerns.
For both pricing and construction purposes structural, mechanical and electrical engineers designs, calculations and sizes etc are to take preference over the layout drawings. Any discrepancies are to be brought to the immediate attention of The Martin Ralph Group.

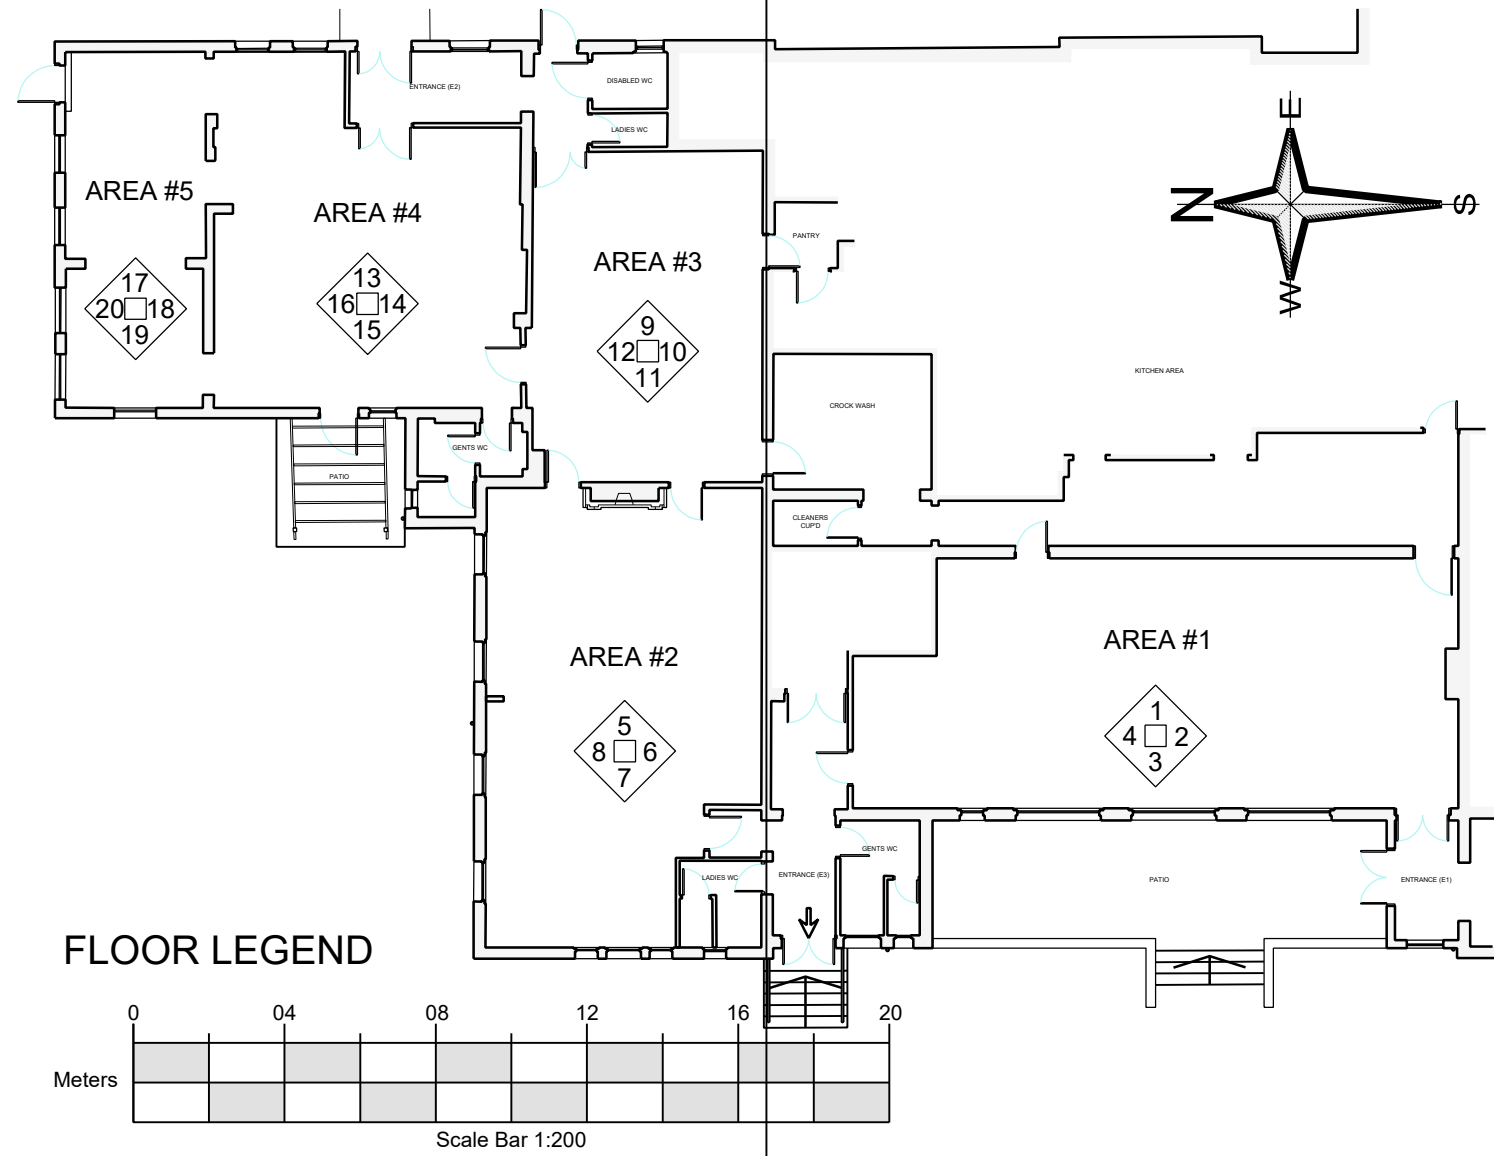

VIVO

-	-	-	-	-
REV	DATE	COMMENTS	DRN	CHK

PURPOSE
PRELIMINARY (RIBA 3)

CLIENT
VIVO DEFENCE SERVICES LTD.,
SHARED SERVICES CENTRE Q3 OFFICE, QUORUM BUSINESS PARK,
BENTON LANE, NEWCASTLE UPON TYNE, NE12 8EX.

PROJECT
JUNIOR RANKS DINING FACILITY - ARP REFURBISHMENT
AVON CLUB, UPAVON STATION, TRENCHARD LINES,
UPAVON, PEWSEY, WILTSHIRE, SN9 6BE.

DRAWING TITLE
AS PROPOSED
INTERNAL ELEVATIONS - DINING HALL
SHEET 2 OF 5

DATE	SCALE	PAPER SIZE
07/10/2025	1:50	A1

DRAWING No.
25087-MRG-ZZ-XXXX-DR-A-329102-S2

DRAWN BY	REVIEWED BY	REVISION
KJB	GE	P01

MARG

Martin Ralph Group

RICS

CHARTERED SURVEYORS
ARCHITECTS & ENGINEERS

11 Dragoon House,
Hussar Court,
Brambles Business Park,
Portsmouth,
Hampshire,
PO7 7SF.

www.martinralph.co.uk

rfq@martinralph.co.uk

T: 023 9225 7711

P:\02. ARP FOLDER\25087-TRENCHARD LINES-ARP-REFURB\25087-14-MRG_DRAWINGS_MODELS\1-ARCH_DRAWINGS\MODEL\25087_TRENCHARD LINES ARP (LIST PLAN DRAWING).DWG