




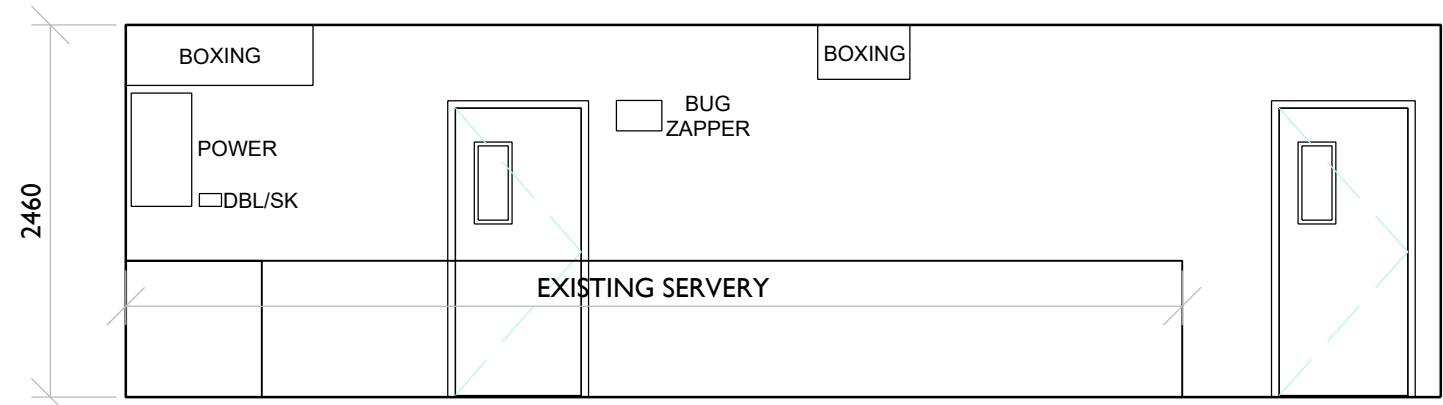



EXISTING ELEVATION 10 - DINING AREA #3

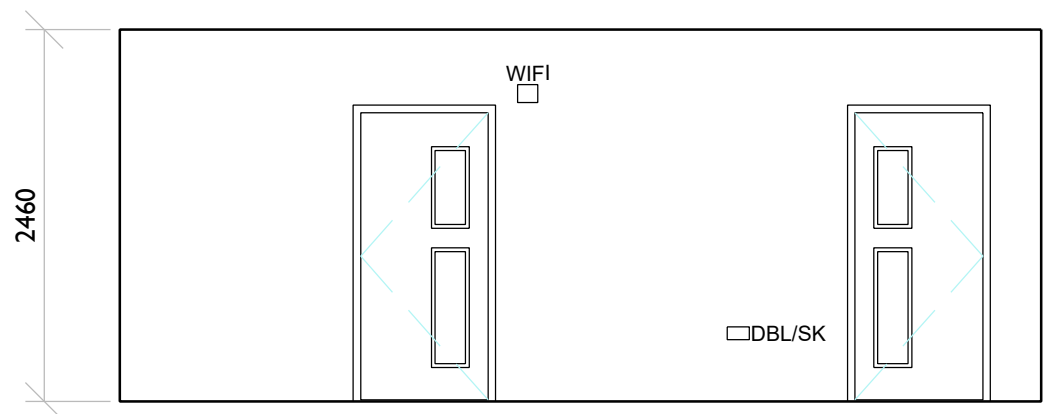

EXISTING ELEVATION 11 - DINING AREA #3

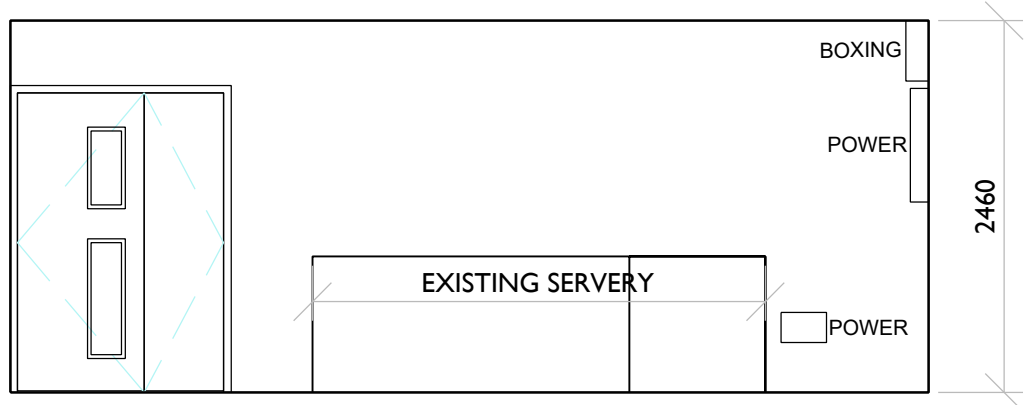


EXISTING ELEVATION 9 - DINING AREA #3

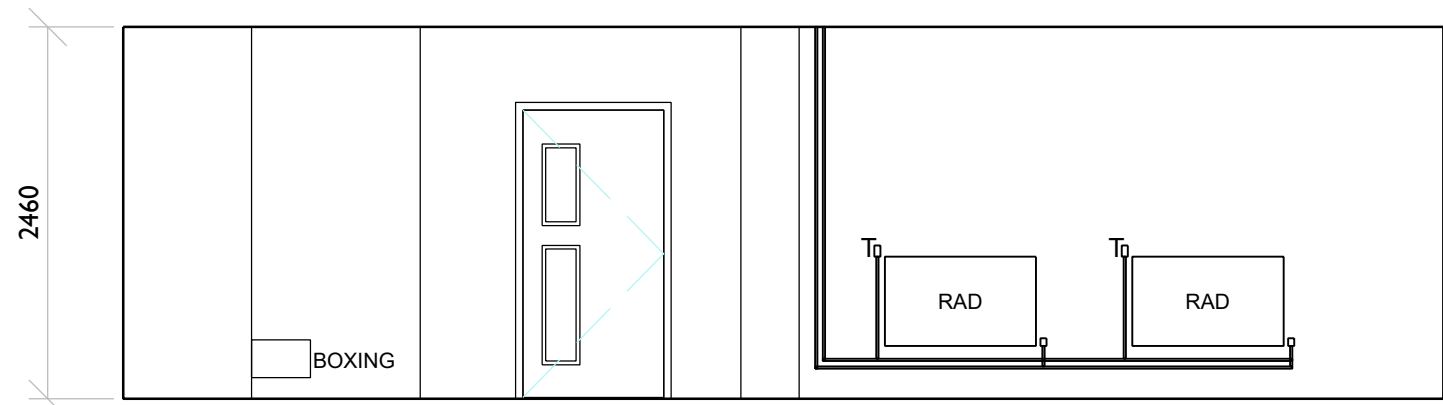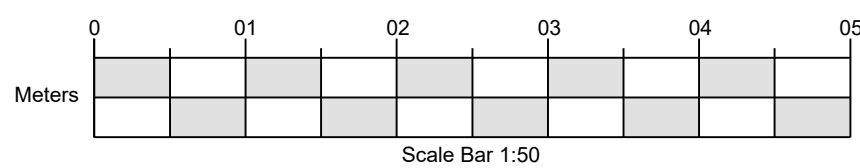

EXISTING ELEVATION 12 - DINING AREA #3

NOTES:

All dimensions to be checked on site and any discrepancy notified to The Martin Ralph Group. Written dimensions are to be used in preference to the scaled dimensions.
This drawing is the property of The Martin Ralph Group and must not be reproduced, in part or whole, or deviated from, without their permission.
It is essential that prior to commencement and during construction works, the contractor reviews the drawings and specification and discusses with the practice and inconsistencies, anomalies, non-industry standard features or other concerns.
For both pricing and construction purposes structural, mechanical and electrical engineers designs, calculations and sizes etc are to take preference over the layout drawings. Any discrepancies are to be brought to the immediate attention of The Martin Ralph Group.

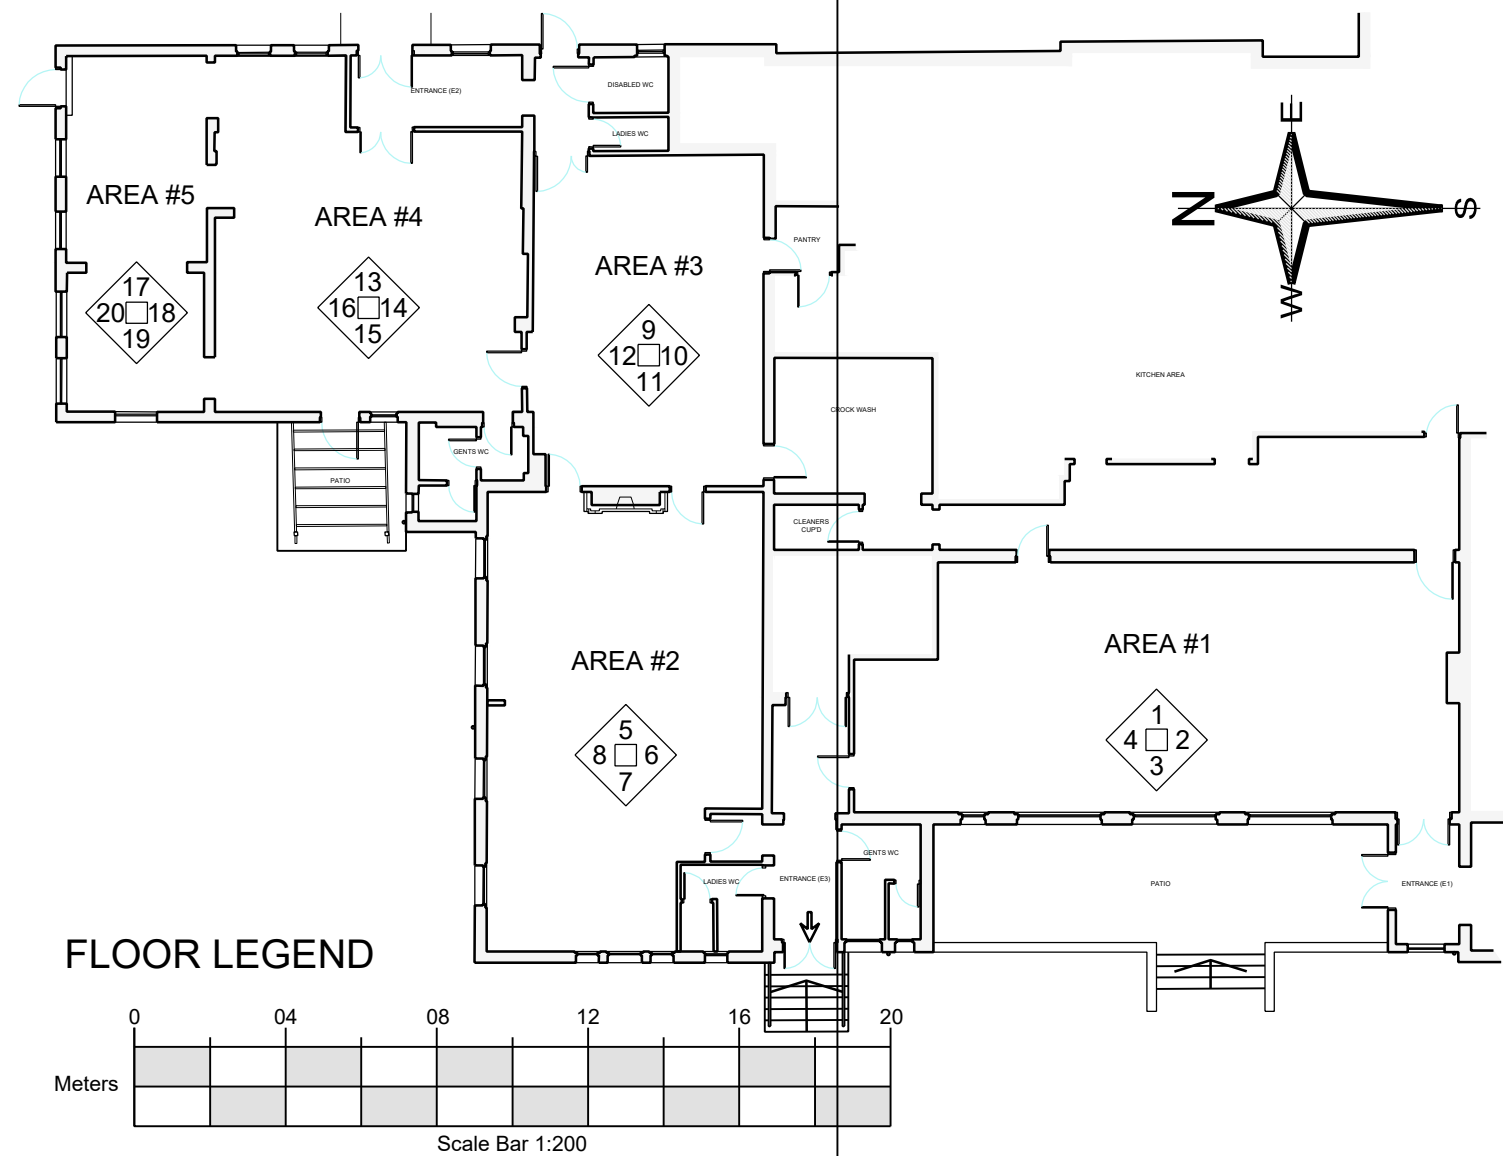

VIVO

-	-	-	-	-
REV	DATE	COMMENTS	DRN	CHK

PURPOSE
PRELIMINARY (RIBA 3)

CLIENT
VIVO DEFENCE SERVICES LTD.,
SHARED SERVICES CENTRE Q3 OFFICE, QUORUM BUSINESS PARK,
BENTON LANE, NEWCASTLE UPON TYNE, NE12 8EX.

PROJECT
JUNIOR RANKS DINING FACILITY - ARP REFURBISHMENT
AVON CLUYB, UPAVON STATION, TRENCHARD LINES,
UPAVON, PEWSEY, WILTSHIRE, SN9 6BE.

DRAWING TITLE
AS EXISTING
INTERNAL ELEVATIONS - DINING AREA #3
SHEET 3 OF 5

DATE 23/09/25	SCALE 1:50/200	PAPER SIZE A1
------------------	-------------------	------------------

DRAWING No.
25087-MRG-ZZ-XXXX-DR-A-320003-S2

DRAWN BY KJB	REVIEWED BY GE	REVISION P01
-----------------	-------------------	-----------------

MRG
Martin Ralph Group



CHARTERED SURVEYORS
ARCHITECTS & ENGINEERS

11 Dragoon House,
Hussar Court,
Brambles Business Park,
Portsmouth,
Hampshire,
PO7 7SF.
www.martinralph.co.uk
rfq@martinralph.co.uk
T: 023 9225 7711