

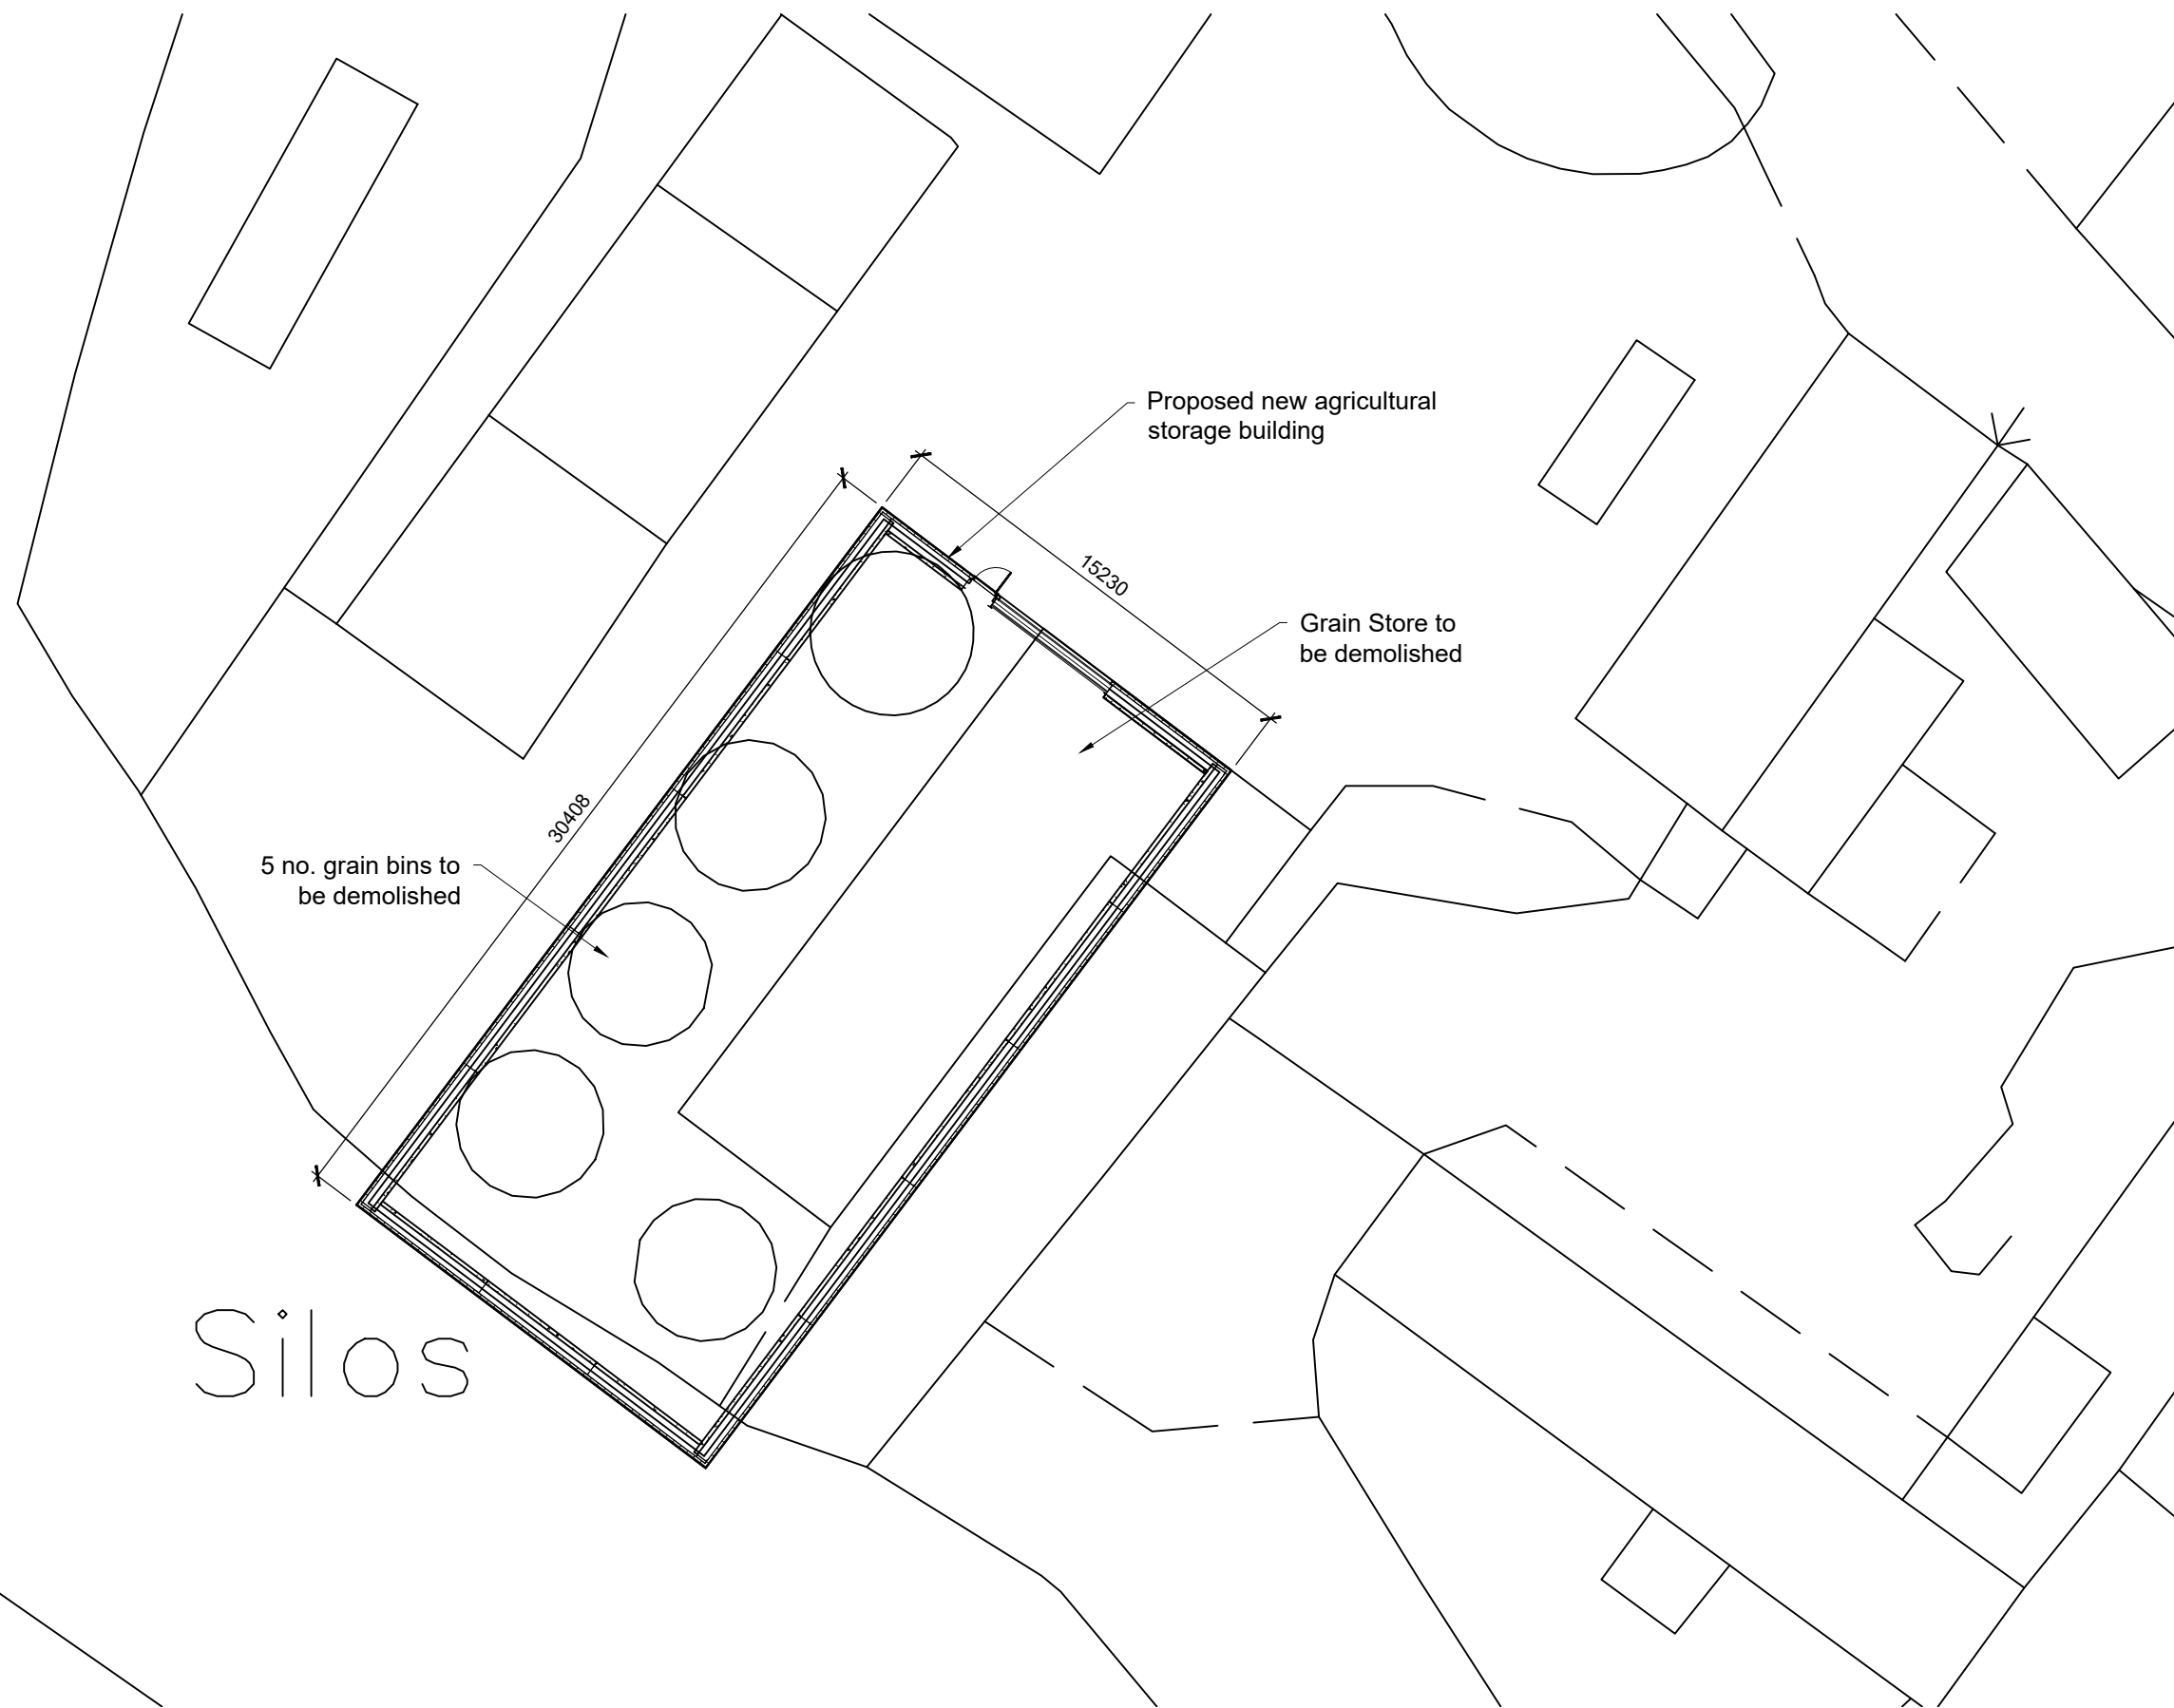


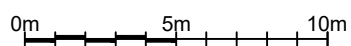

Silos

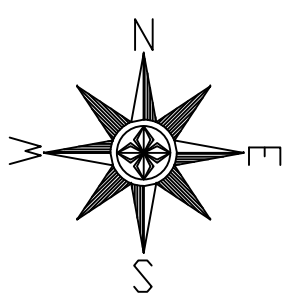

Rev No.	Revision Note.	Date	Drawn	Checked

NUMBER - REV - CLIENT - PROJECT 05540-00 - A - Green Knight Estate - Crofton Farm		
TITLE Block Plan		BOURNE VALLEY ASSOCIATES ANDOVER LANE FARM FABERSTOWN ANDOVER HAMPSHIRE SP11 9PE Tel: 01264 850159 Email: info@bournevalley.co.uk
DATE 20.11.25	SHEET 03	
DRN BY AW	CHK BY AW	
SCALE 1:250		PAPER SIZE A3