



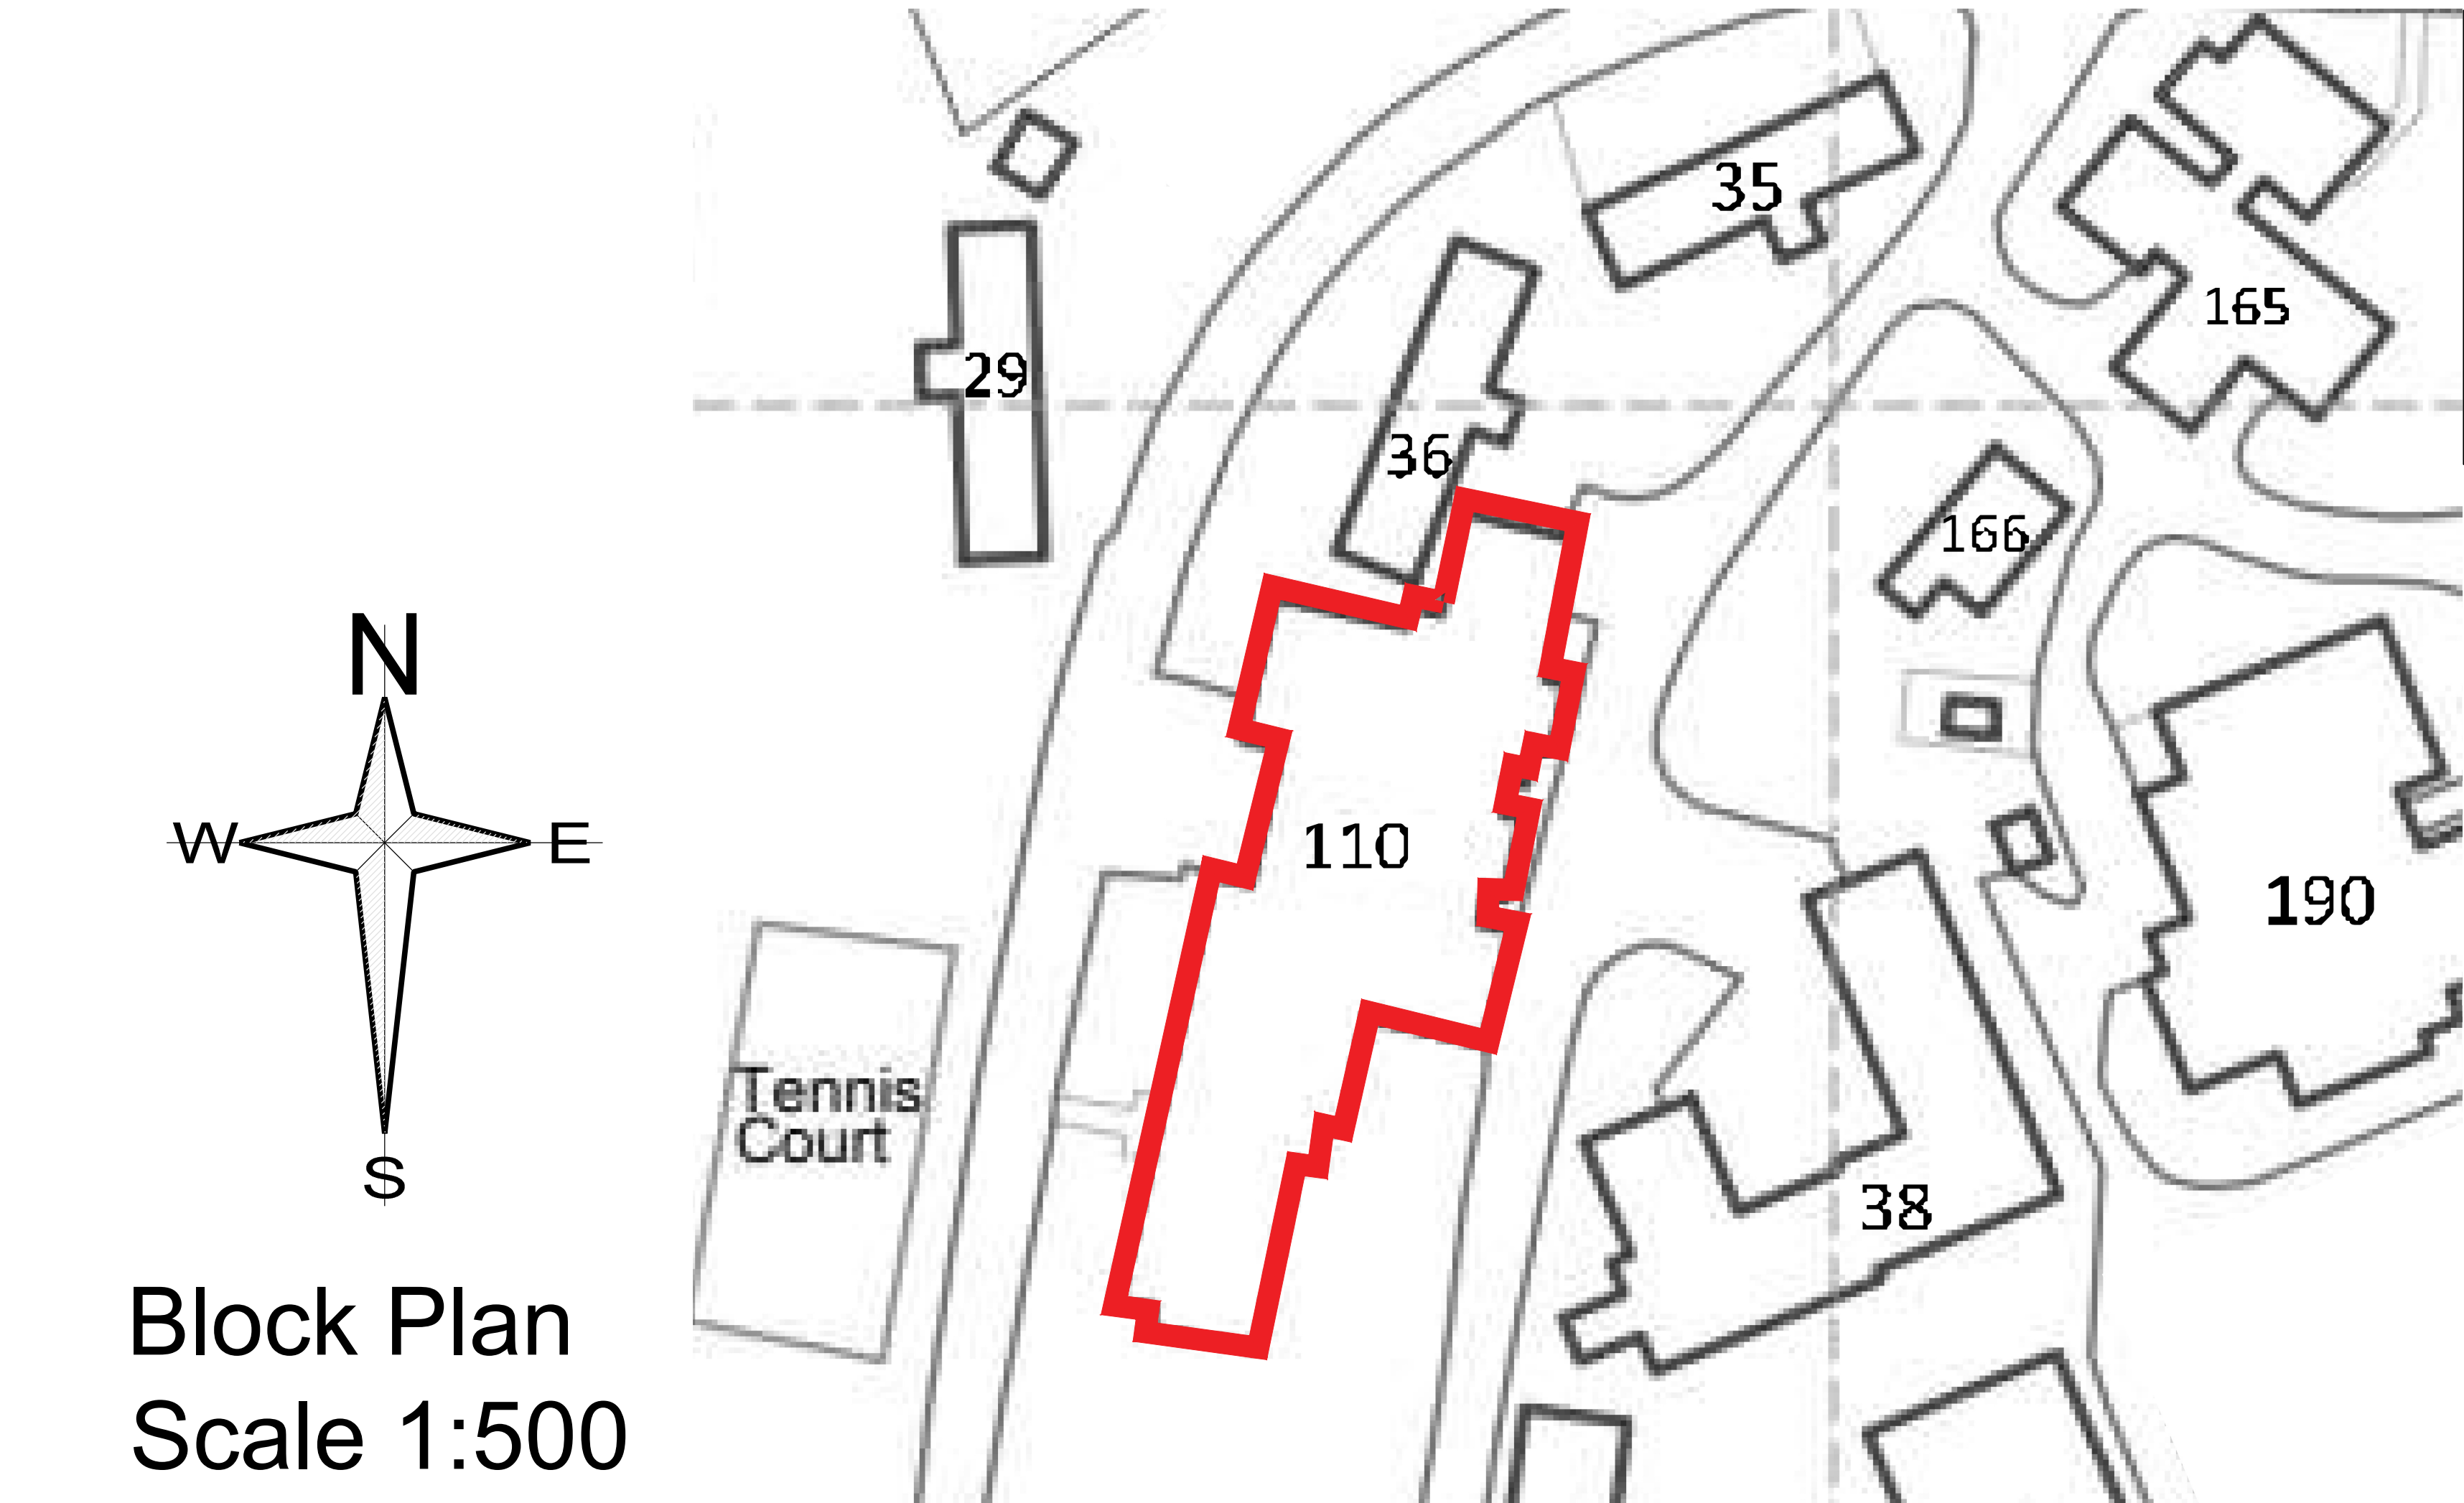

Block Plan
Scale 1:500

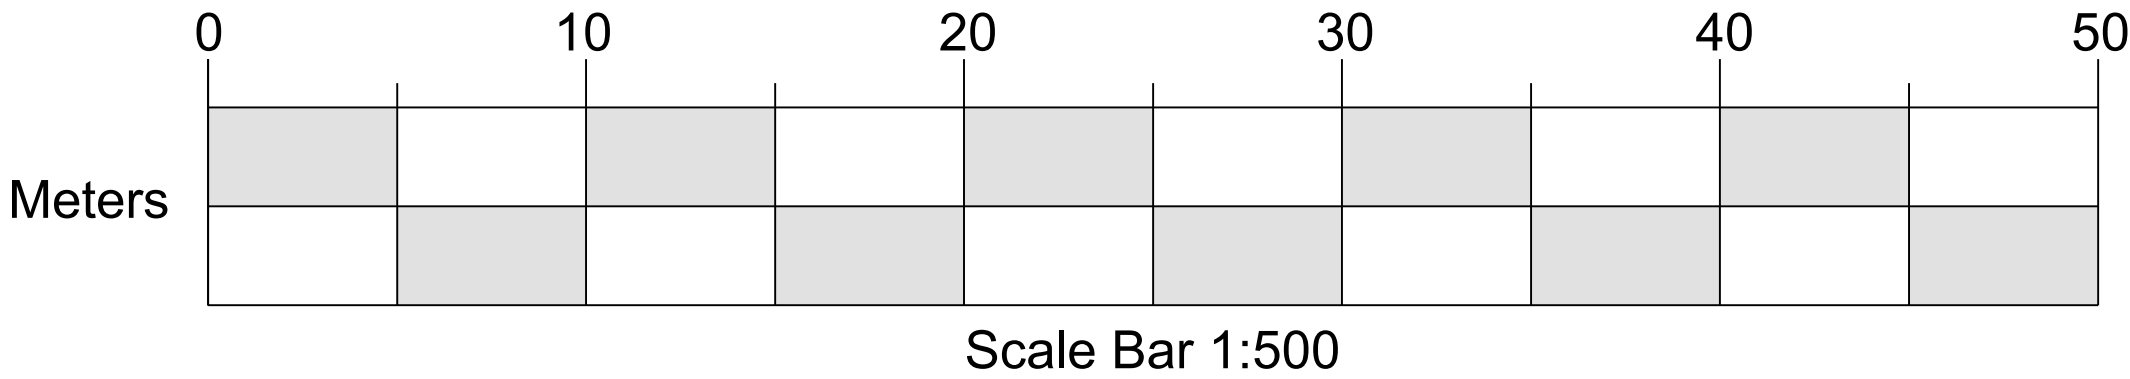

NOTES:

All dimensions to be checked on site and any discrepancy notified to The Martin Ralph Group. Written dimensions are to be used in preference to the scaled dimensions.

This drawing is the property of The Martin Ralph Group and must not be reproduced, in part or whole, or deviated from, without their permission.

It is essential that prior to commencement and during construction works, the contractor reviews the drawings and specification and discusses with the practice any inconsistencies, anomalies, non-industry standard features or other concerns.

For both pricing and construction purposes structural, mechanical and electrical engineers designs, calculations and sizes etc ate to take preference over the layout drawings. Any discrepancies are to be brought to the immediate attention of The Martin Ralph Group.

-	-	-	-
Rev.	Suitability	Description	Date



11 Dagoon House,
Hussar Court,
Brambles Business Park,
Portsmouth,
Hampshire,
PO7 7 SF.

www.martinralph.co.uk
info@martinralph.co.uk
T: 023 9225 7711
F: 023 9225 7712

CHARTERED SURVEYORS
ARCHITECTS & ENGINEERS

CLIENT
VIVO DEFENCE SERVICES LTD.,
SHARED SERVICES CENTRE Q3
OFFICE,
QUORUM BUSINESS PARK,
BENTON LANE,
NEWCASTLE UPON TYNE,
NE12 8EX

PROJECT
TRENCHARD LINES
JUNIOR RANKS DINING FACILITY AT
THE AVON CLUB (B110),
UPAVON STATION,
TRENCHARD LINES, UPAVON,
PEWSEY, WILTSHIRE, SN9 6BE

TITLE
BLOCK PLAN

PURPOSE FOR REVIEW									
DATE 19/11/2025		SCALE 1:500		PAPER SIZE A2		DRAWN BY KJB		CHECKED BY GE	
BIM DRAWING NUMBER:					DRAWING NUMBER:				
Project Number	Originator	Volume	Level	Type	Role	Unique Ref. Number	Suitability	Revision	
25087	MRG	ZZ	XXGF	DR	A	309021	S2	P01	