

Note:
All designs and information conveyed are the intellectual property of APEX PLANNING DESIGN. The unauthorised copying, usage or distribution of this drawing or the contents of; in part or in whole is forbidden without express permission. All dimensions to be checked on site and any discrepancy immediately reported to APEX PLANNING DESIGN.
©Copyright all rights reserved. APEX PLANNING DESIGN 2025.
The drawings produced are Apex Planning Design interpretation of an approved third party design. These drawings are for the purposes of planning only. Any changes to the approved planning drawings are entirely the clients own design, undertaken at their instruction and are implemented at their own risk.

Client

Gainsborough Group
Construction Ltd

Job

Devizes Community Hospital Site
New Park Road
Devizes
Wiltshire
SN10 1EF

Title

New Build
Proposed Apartments(Block A)
Elevations and Floor
Layouts(sheet 2 of 3)

Scale

1:100@A1

Date

September 2025

Drawn


Stewart Maxwell BSc. (Hons)

Drg Number

APD-05-25-15-2

Revisions

Scales

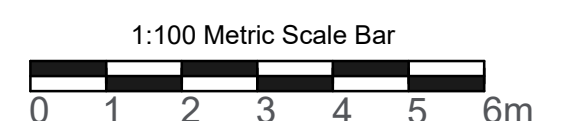


**APEX
PLANNING
DESIGN**

Email: stewart@apexpd.co.uk

ACCOMMODATION FIRST FLOOR

Apt7. 2 bed Apartment 80m²
Apt8. 2 bed Apartment 80m²
Apt9. 2 bed Apartment 72m²
Apt10. 1 bed Apartment 37m²
Apt11. 1 bed Apartment 37m²
Apt12. 2 bed Apartment 72m²
Apt13. 2 bed Apartment 80m²
Apt14. 2 bed Apartment 80m²



First Floor Layout

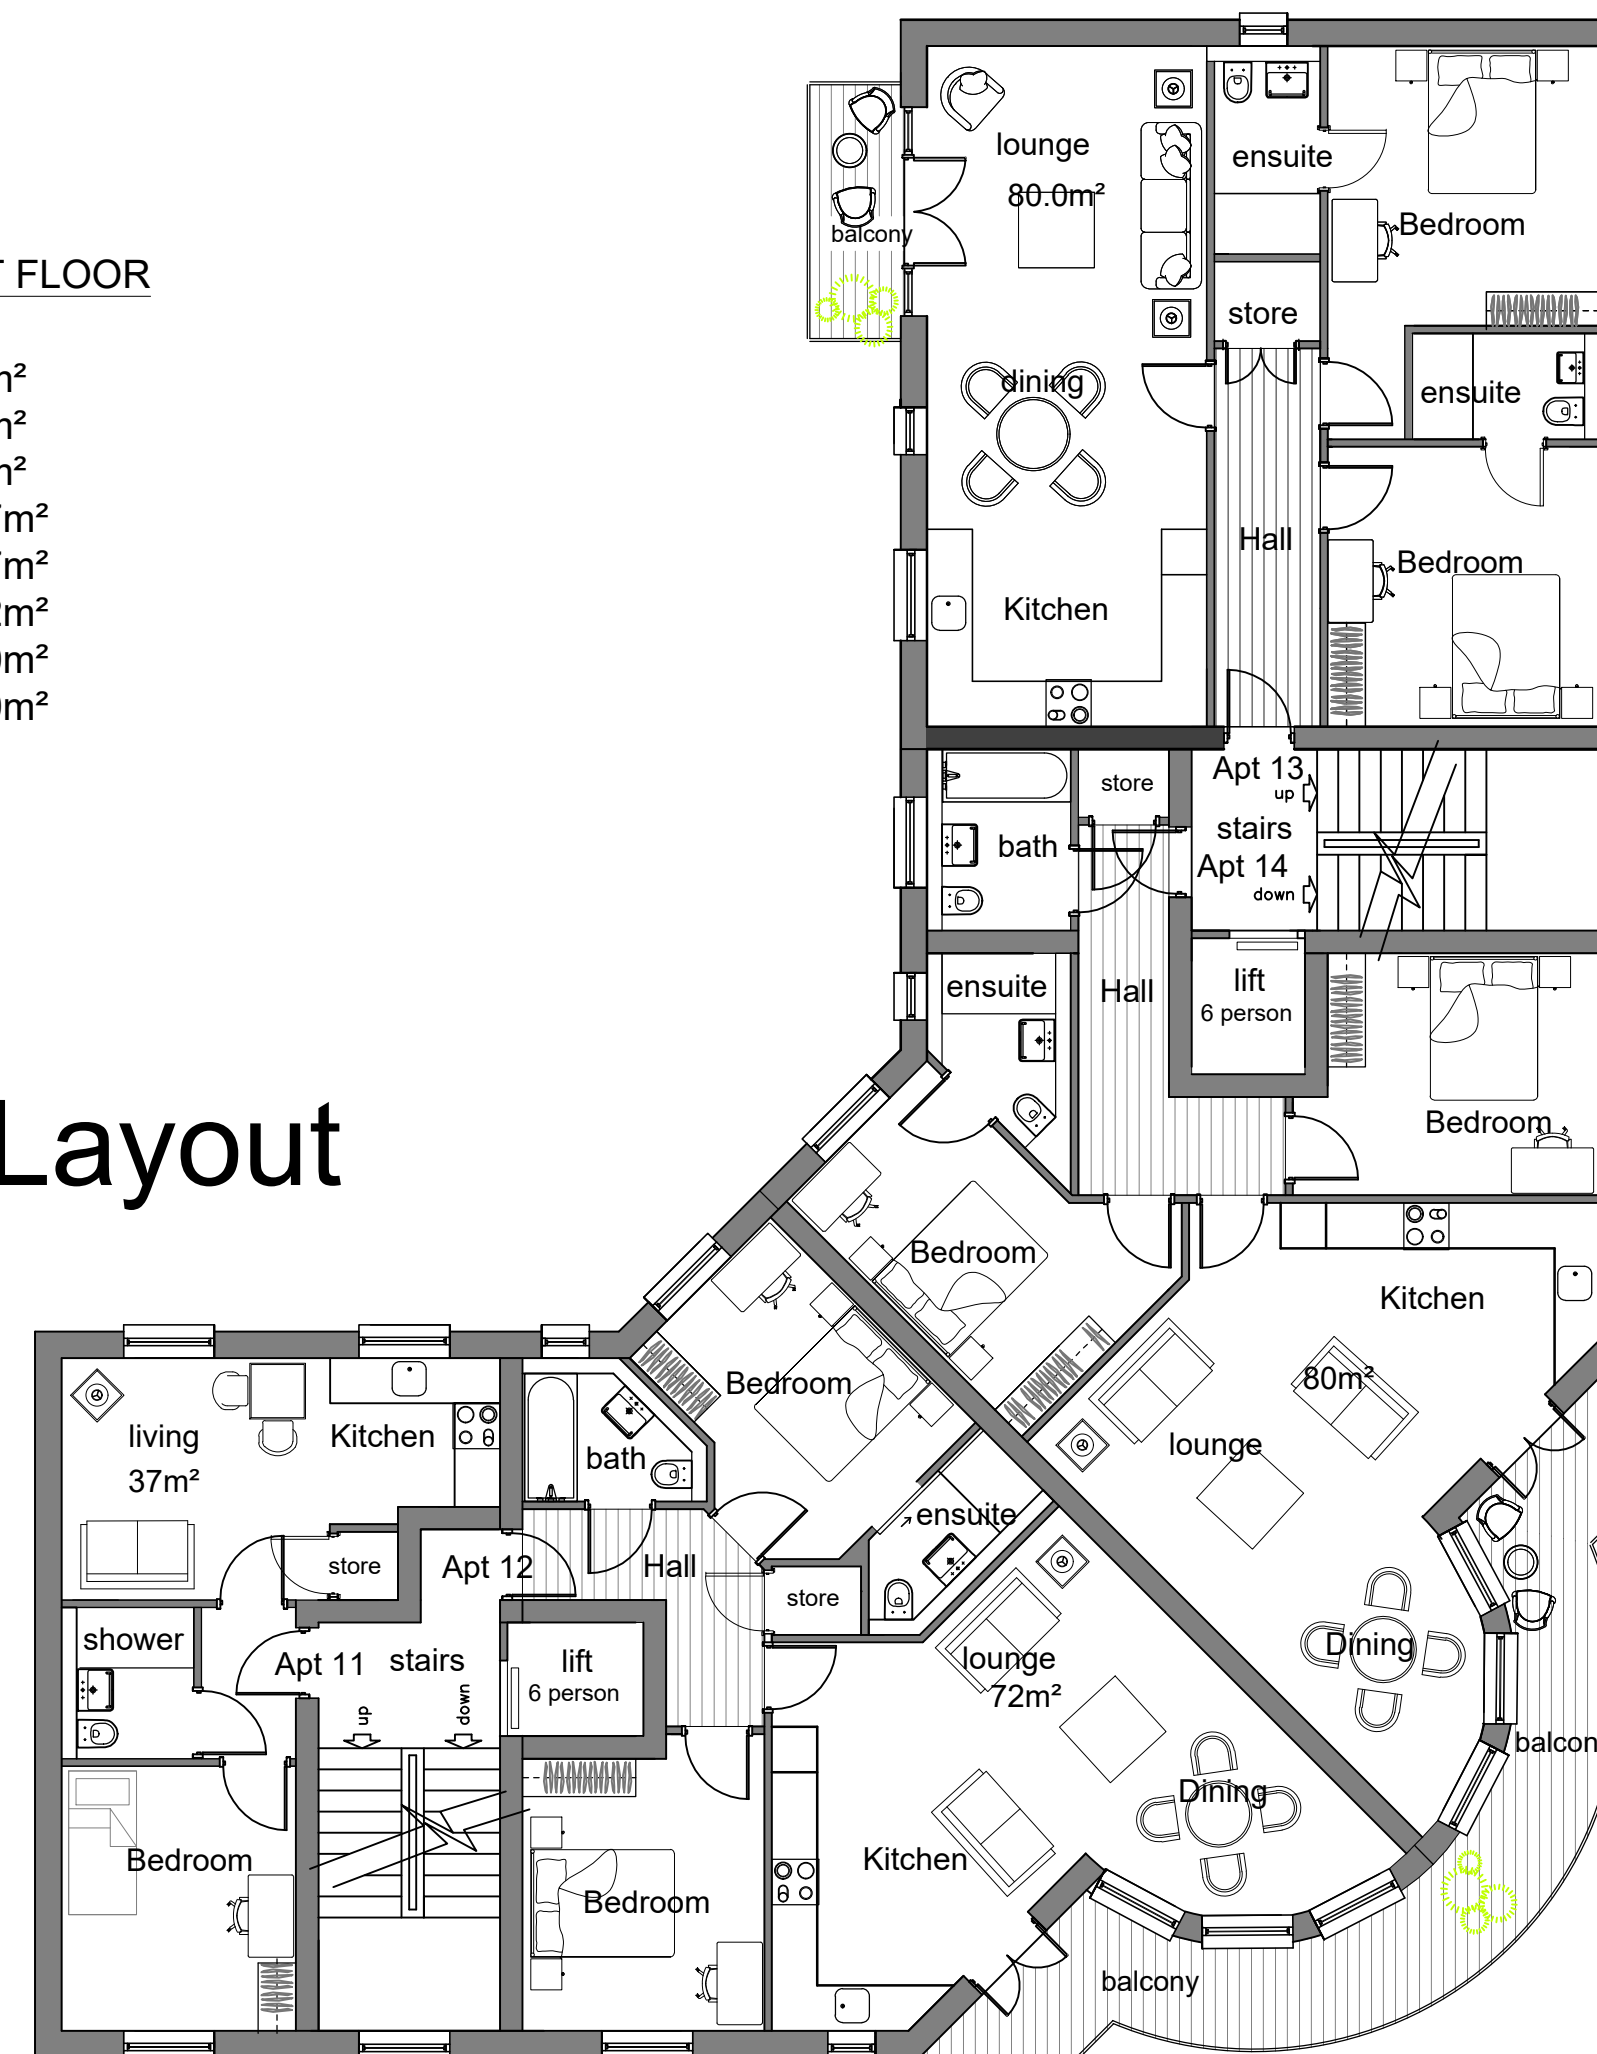

ACCOMMODATION GROUND FLOOR

Apt1. 2 bed Apartment 80m²
Apt2. 2 bed Apartment 72m²
Apt3. 2 bed Apartment 72m²
Apt4. 2 bed Apartment 72m²
Apt5. 2 bed Apartment 72m²
Apt6. 2 bed Apartment 80m²

Ground Floor Layout

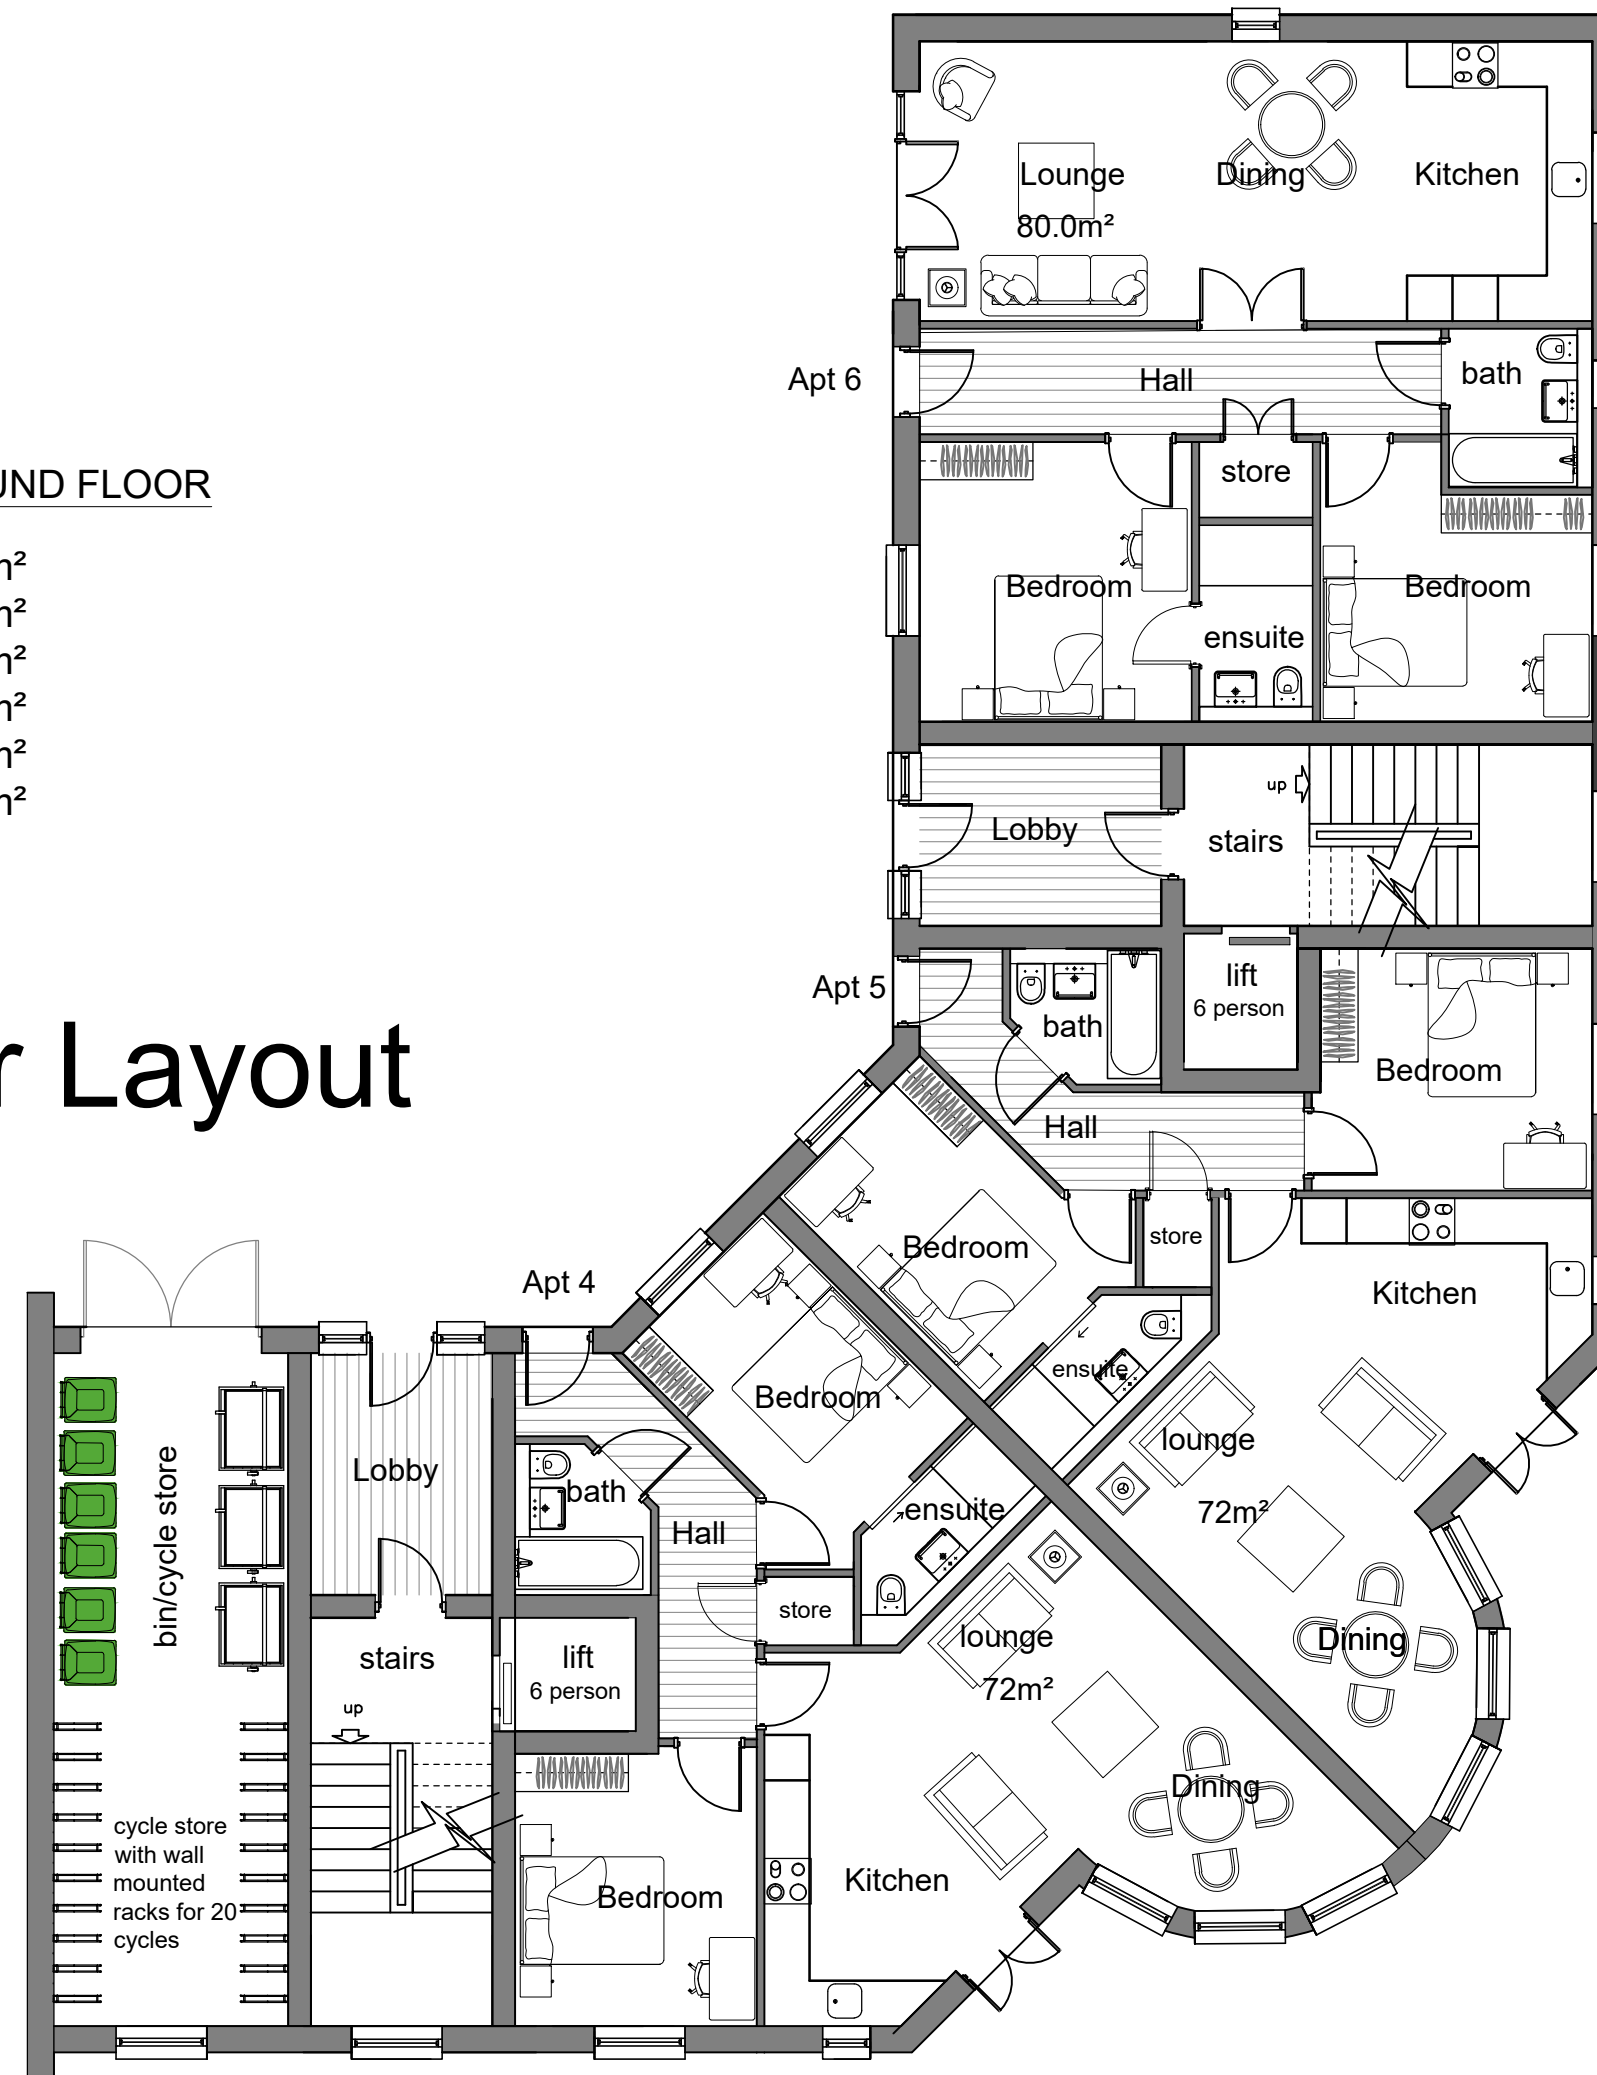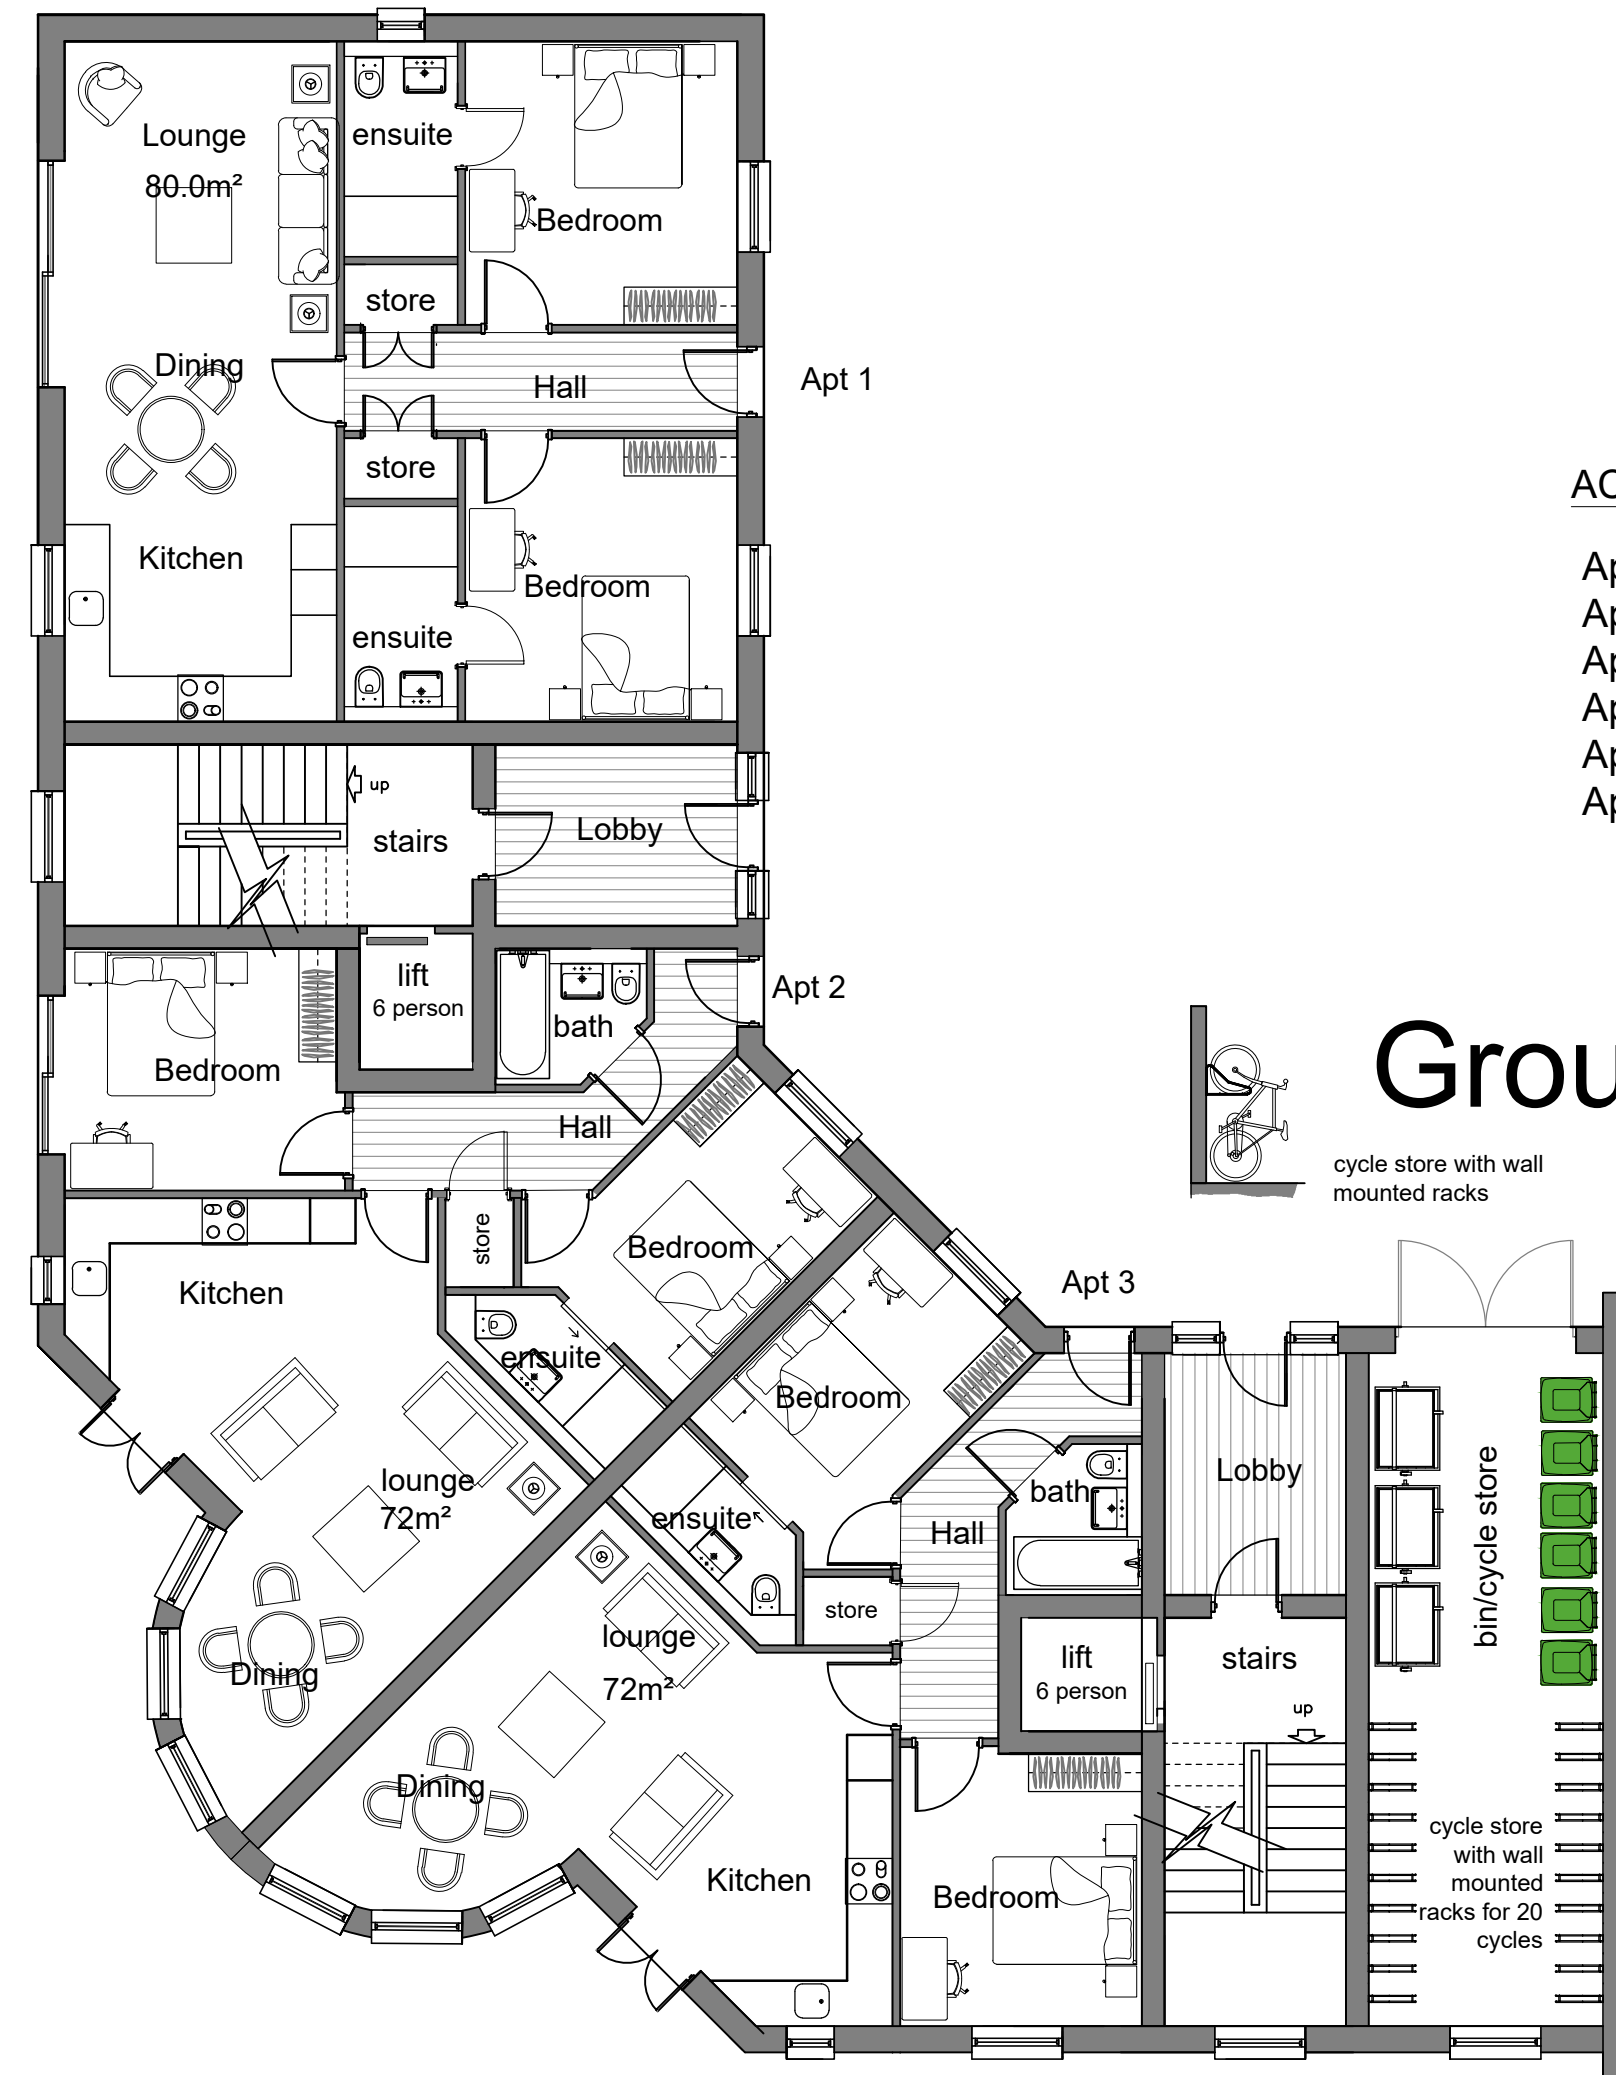

Drive Through