



LOCATION A

Cycle and Bin Store Block F

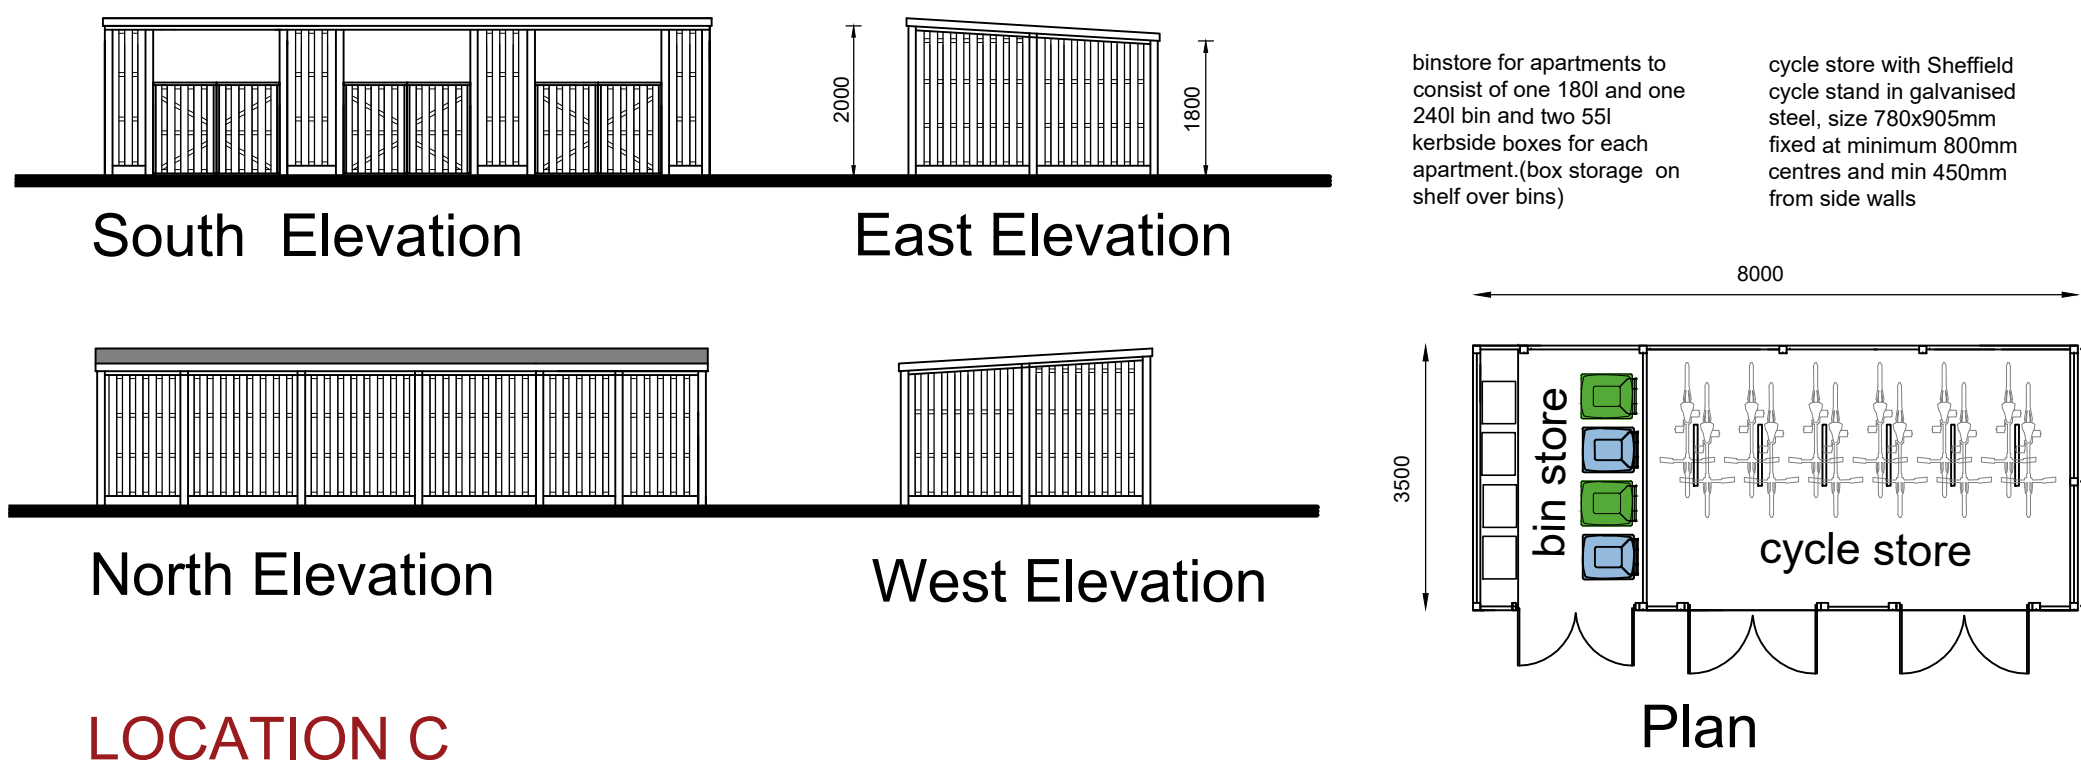


LOCATION C

Cycle Store Block G

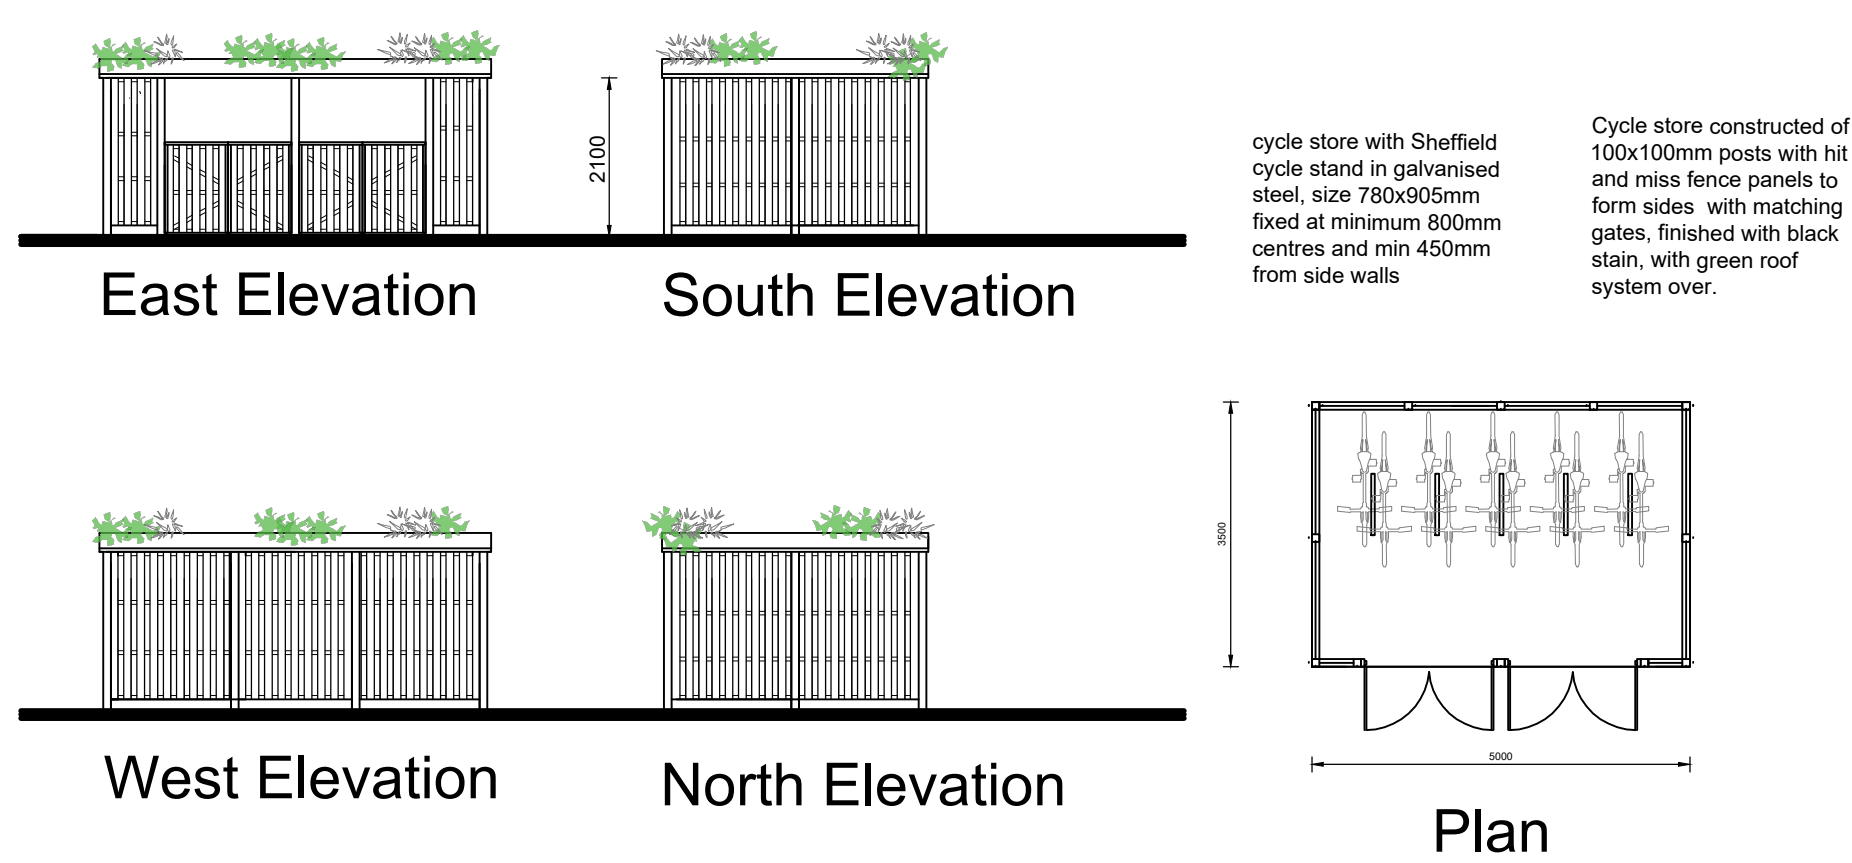


LOCATION E

Bin Store Block G (Rear)

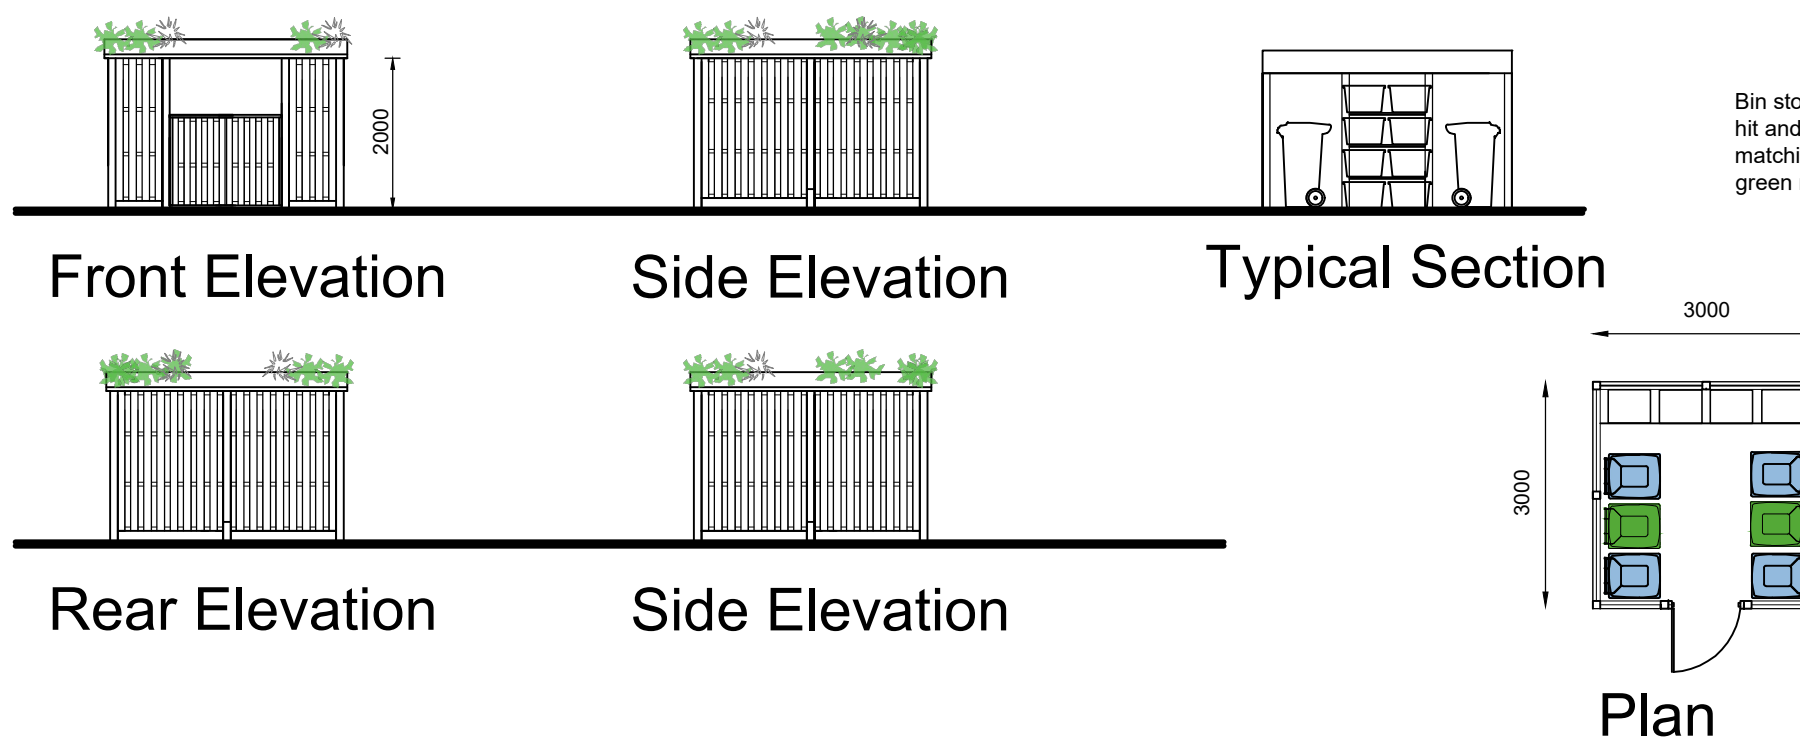


LOCATION F

Cycle Store Block G (private court)

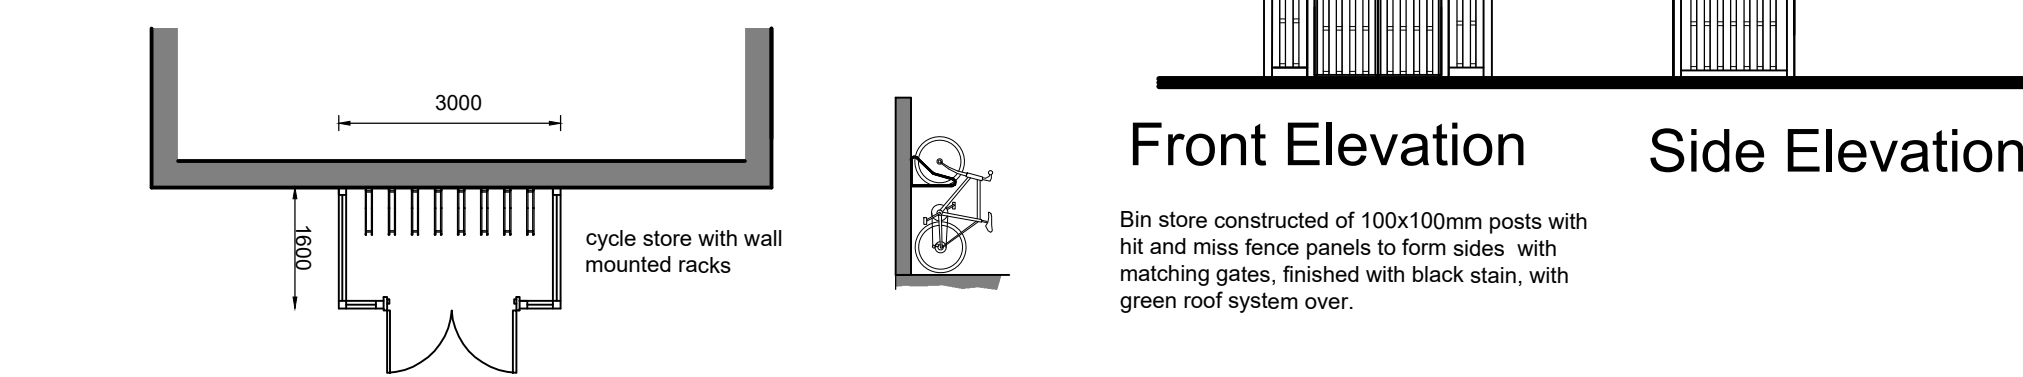


LOCATION B

Bin Store Block F

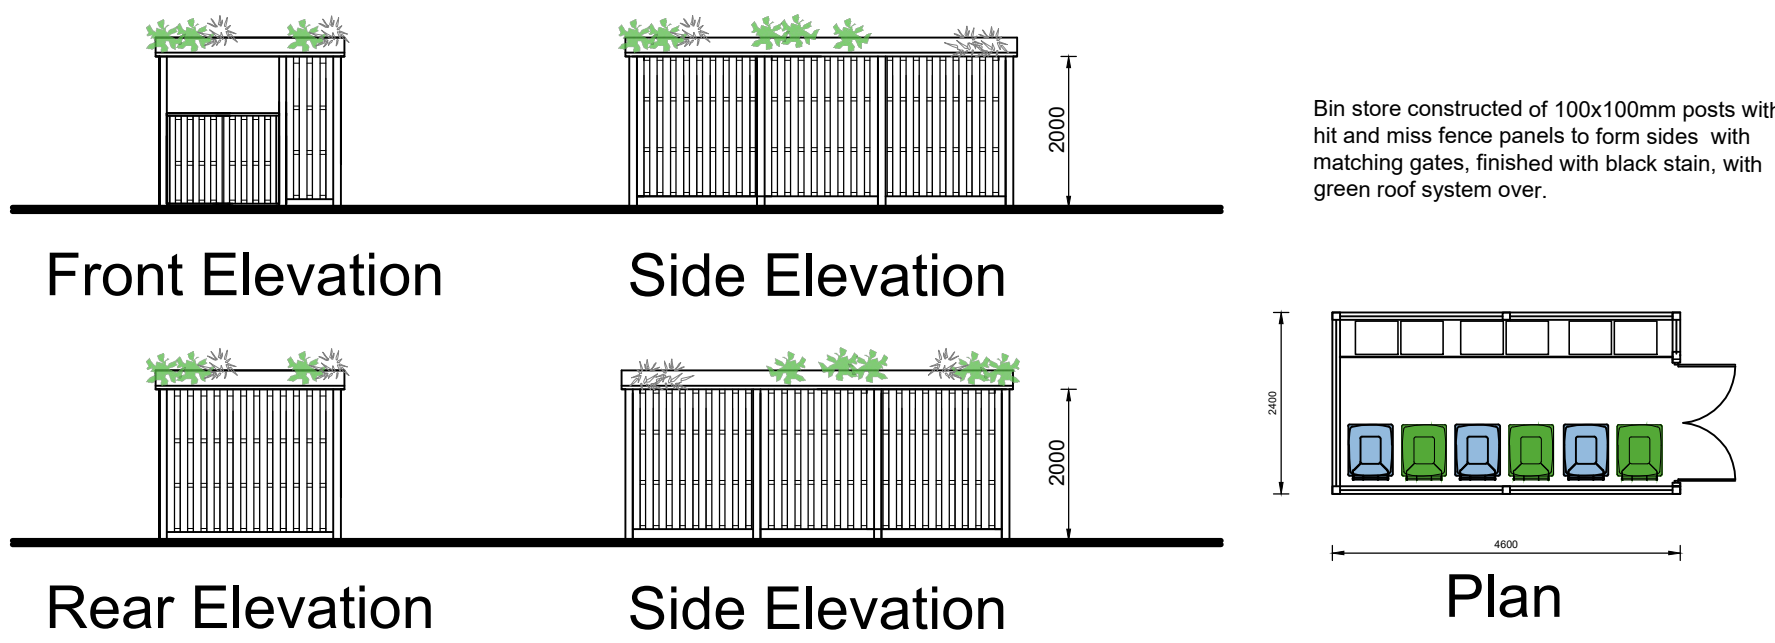

LOCATION D

Bin Store Block G (Front)

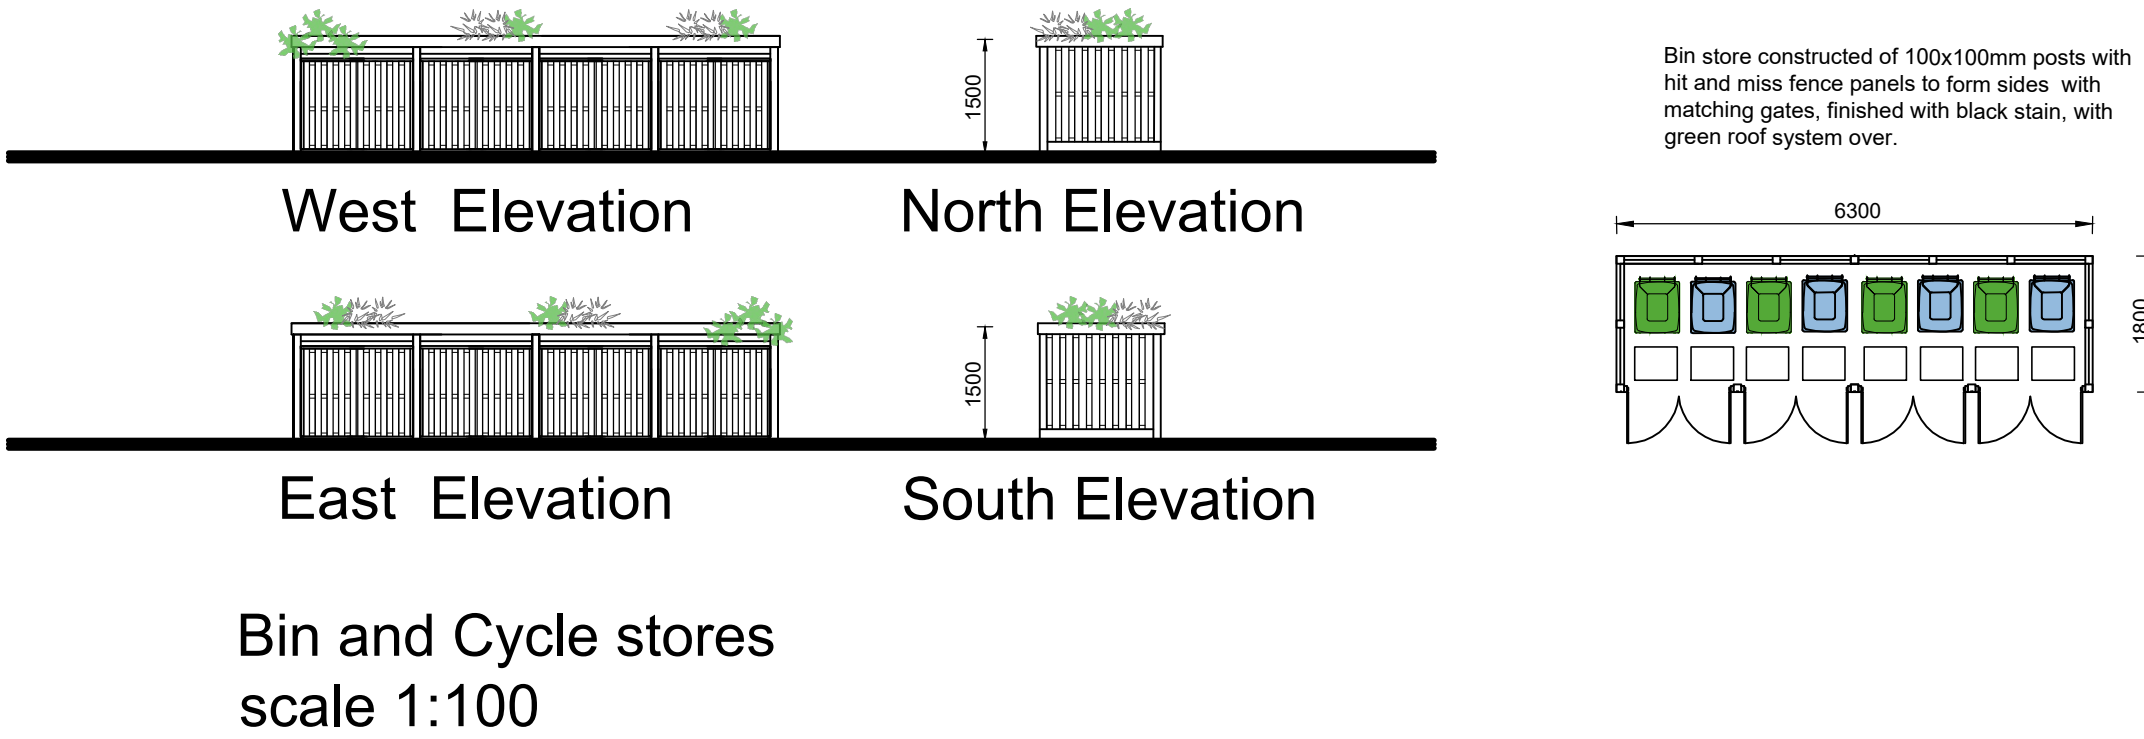

Bin and Cycle stores scale 1:100



Cycling strategy

1 space for 1 bedroom homes  
2 space for 2 bedroom homes  
3 space for 3 and 4 bedroom homes  
Spaces either to be accommodated within dwelling storage or purpose built communal stores.

Min 10 Visitor spaces to be provided around development within designated areas with "sheffield" cycle stand or similar  
Note:  
cycle and pedestrian routes to comply with current national and Wiltshire design guidance

Waste collection strategy

All in accordance with Wiltshire Council requirements for new developments and The Approved document Part H, containers to be stored with 30m of waste collection points  
For houses provide the following space for:  
180l wheel bin for waste.  
240l wheel bin for plastic bottles and cardboard.  
55 l box for paper, glass, cans, foil and textiles.  
For apartments(1-5) provide the following space for:  
180l wheel bin for waste.  
240l wheel bin for plastic bottles and cardboard.  
55 l box for paper, glass, cans, foil and textiles.(x2)

For apartments(11-14) provide the following space for:  
1100l wheel bin for waste.(x2)  
1100l wheel bin for plastic bottles and cardboard.  
180l wheel bin for cans, foil, aerosols.  
180l wheel bin for green glass  
180l wheel bin for brown glass  
180l wheel bin for clear glass  
180l wheel bin for paper.(x2)  
Bin collection points to be minimum 1.3x0.85m with maximum distance of 10.0m from road collection.  
Bin storage area for dwellings to be minimum of 1.2x1.2m consisting of paving slabs where sited in rear gardens

Note:

All designs and information conveyed are the intellectual property of APEX PLANNING DESIGN. The unauthorised copying, usage or distribution of this drawing or the contents of; in part or in whole is forbidden without express permission. All dimensions to be checked on site and any discrepancy immediately reported to APEX PLANNING DESIGN.  
©Copyright all rights reserved. APEX PLANNING DESIGN 2025.  
The drawings produced are Apex Planning Design interpretation of an approved third party design. These drawings are for the purposes of planning only. Any changes to the approved planning drawings are entirely the clients own design, undertaken at their instruction and are implemented at their own risk.

Client

Gainsborough Group  
Construction Ltd

Job

Devizes Community Hospital Site  
New Park Road  
Devizes  
Wiltshire  
SN10 1EF

Title

New Build  
Proposed Site Layout  
Bin and Cycle store details.

Scale

1:100, 1:500@A1

Date

November 2025

Drawn


Stewart Maxwell BSc. (Hons)

Drg Number

APD-05-25-17

Revisions

Scales

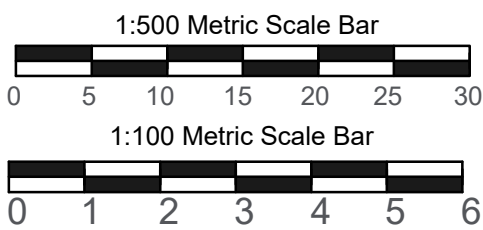

APEX  
PLANNING  
DESIGN

Email: [stewart@apexpd.co.uk](mailto:stewart@apexpd.co.uk)