


PLANNING SUBMISSION-STREET ELEVATIONS

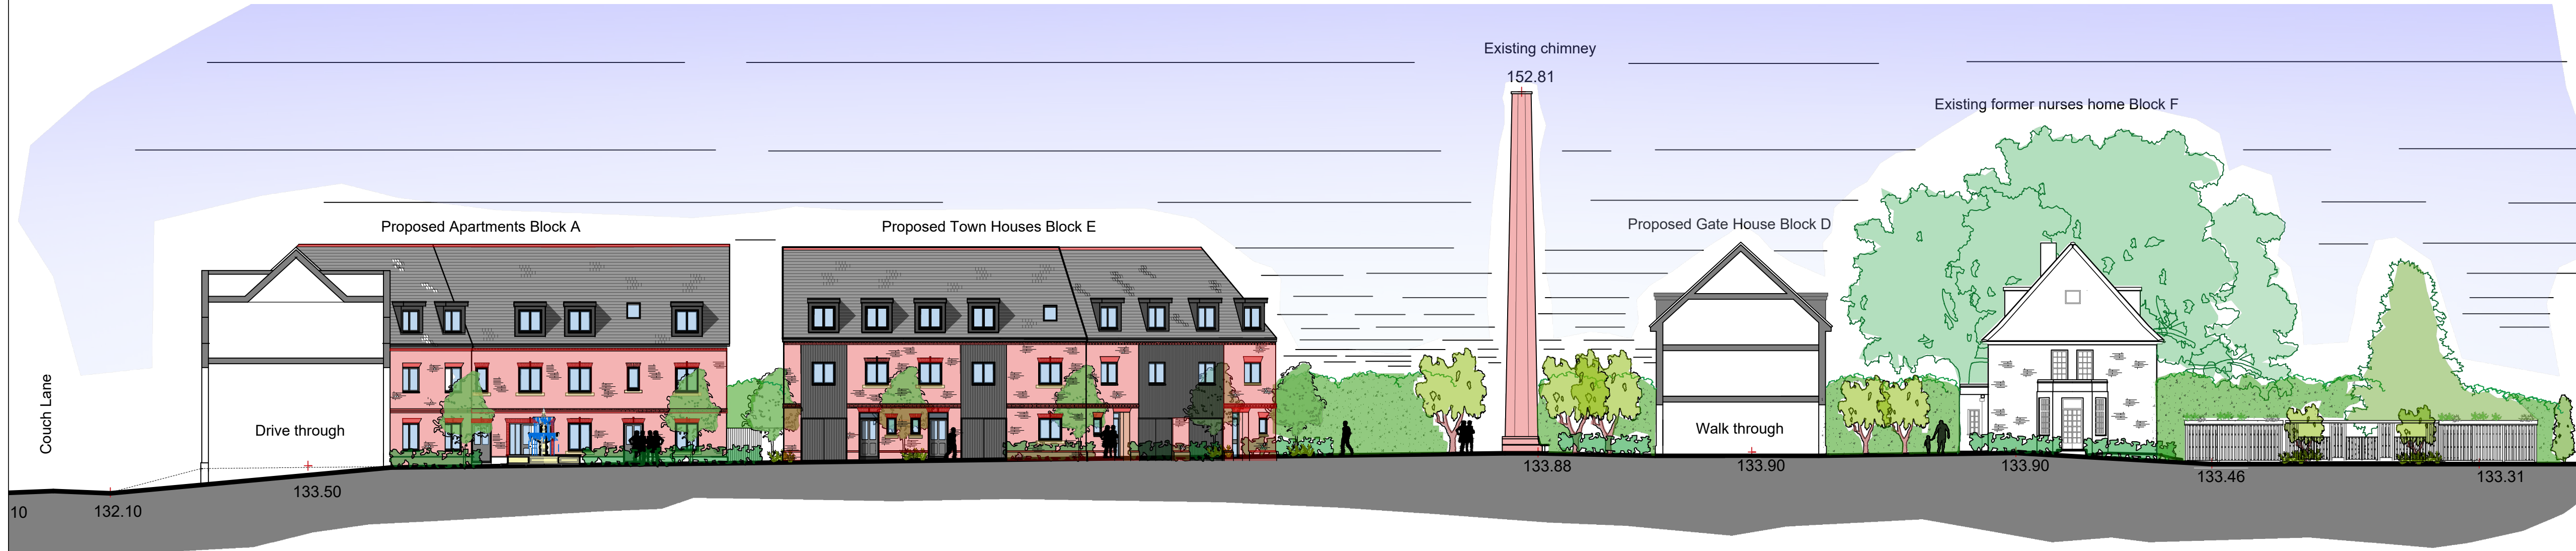

Proposed Street Elevation through development looking North



Proposed Street Elevation through development looking South



Proposed Street Elevation from Couch Lane

Proposed Street Elevation from Commercial Road

Note:
All designs and information conveyed are the intellectual property of APEX PLANNING DESIGN. The unauthorised copying, usage or distribution of this drawing or the contents of; in part or in whole is forbidden without express permission. All dimensions to be checked on site and any discrepancy immediately reported to APEX PLANNING DESIGN.
©Copyright all rights reserved. APEX PLANNING DESIGN 2025.
The drawings produced are Apex Planning Design interpretation of an approved third party design. These drawings are for the purposes of planning only. Any changes to the approved planning drawings are entirely the clients own design, undertaken at their instruction and are implemented at their own risk.

Client

Gainsborough Group
Construction Ltd

Job

Devizes Community Hospital Site
New Park Road
Devizes
Wiltshire
SN10 1EF

Title

New Build
Proposed Street Elevations

Scale

1:200@A1

Date

September 2025

Drawn


Stewart Maxwell BSc. (Hons)

Drg Number

APD-05-25-10

Revisions

Scales

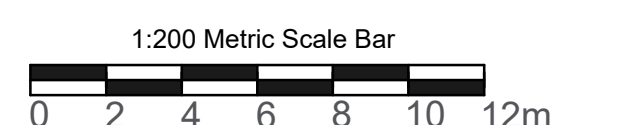

APEX
PLANNING
DESIGN

Email: stewart@apexpd.co.uk