



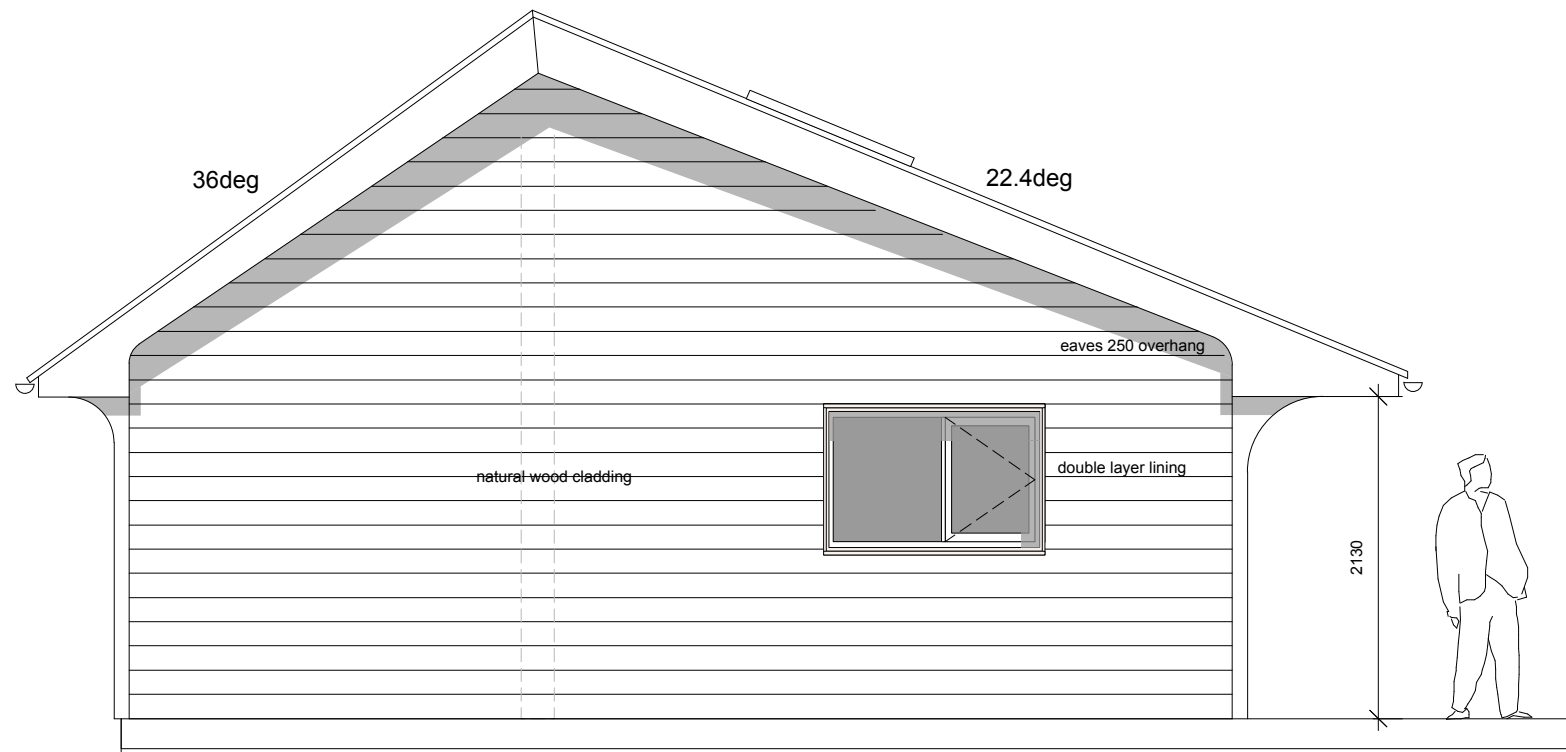

Oliver Perceval Architects Ltd
Holly Tree House, Colemans Hatch, East Sussex TN7 4HN
M. 07932 668840
E. oliver@coherent-architecture.co.uk

Project : Pool house, Willow Down House, Mere BA12 6BA
Client : Emma Leslie Melville

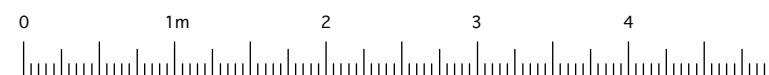

Proposed Elevations			Planning
check all dims on site do not scale off this drawing	Scale 1:50@A3	Date Issued 01.12.25	Drawing No. EM.007