



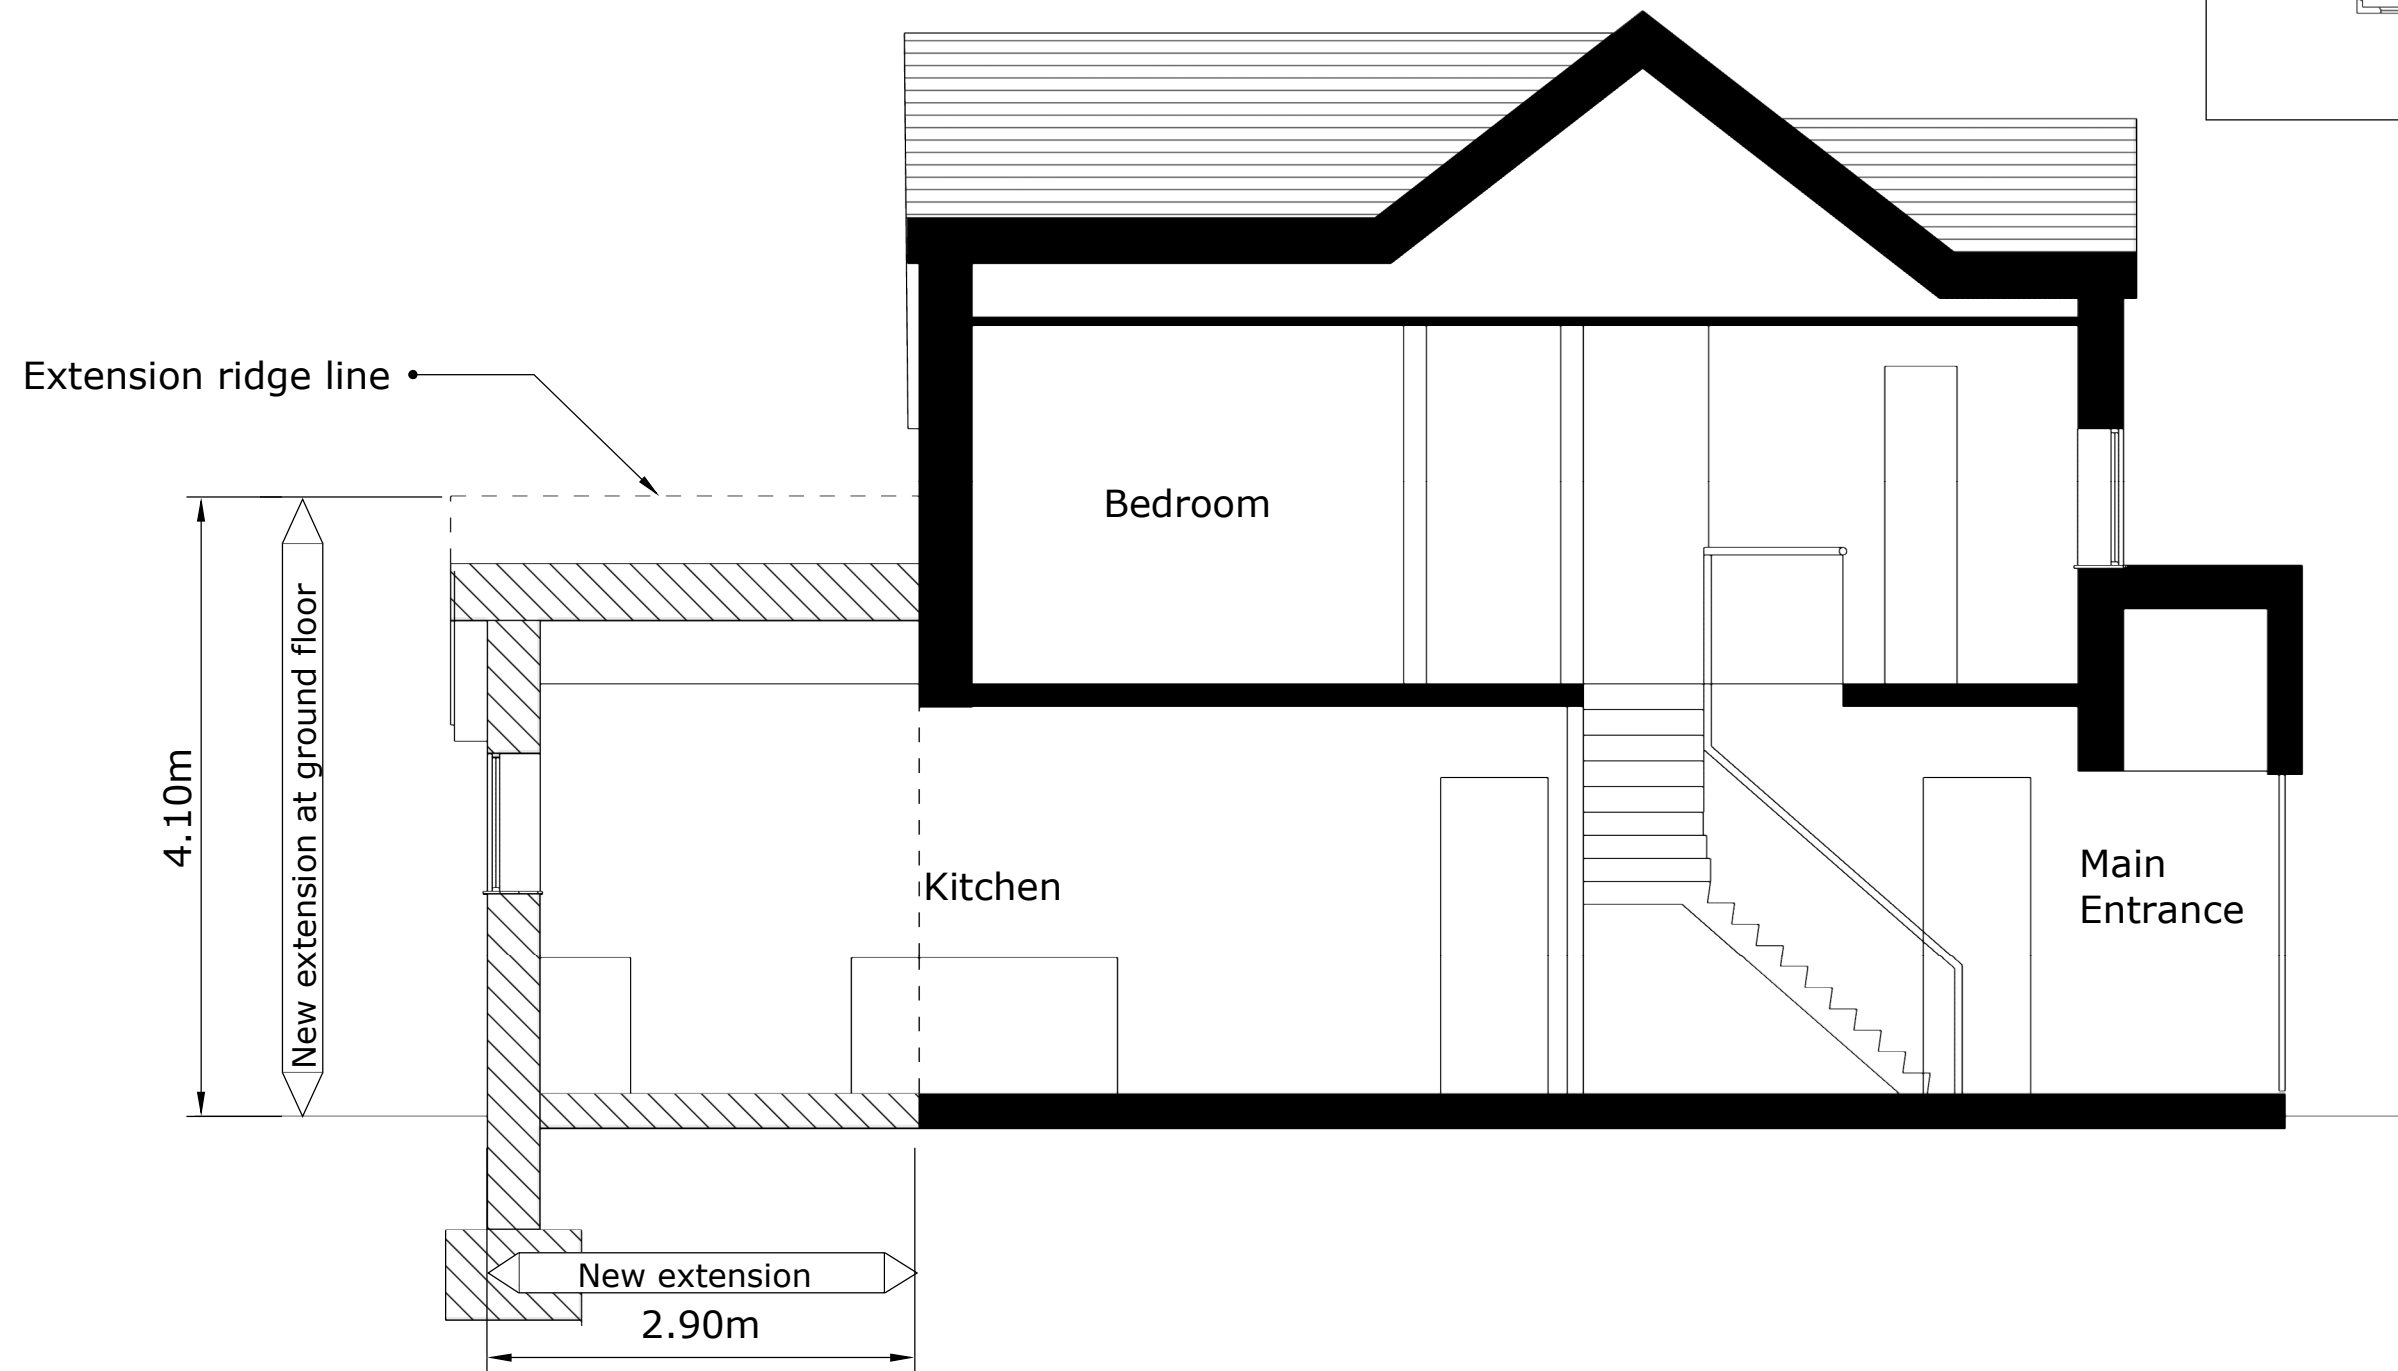

1 Section
1:50@A3

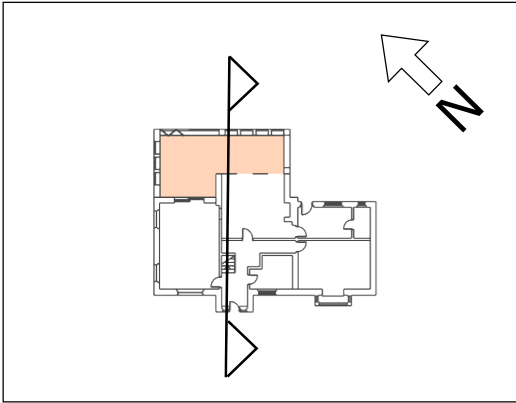

PROJECT Springfield West End, Foxham Wilts. SN15 4NB	SHEET TITLE Section Proposed	DRAWN BY BB	ISSUE Planning
		SCALE 1:50@A3	DATE Nov'25
REVISION		DRAWING NO. SE-01	REV. -